




CHECK ALL DIMENSIONS AND DO NOT SCALE

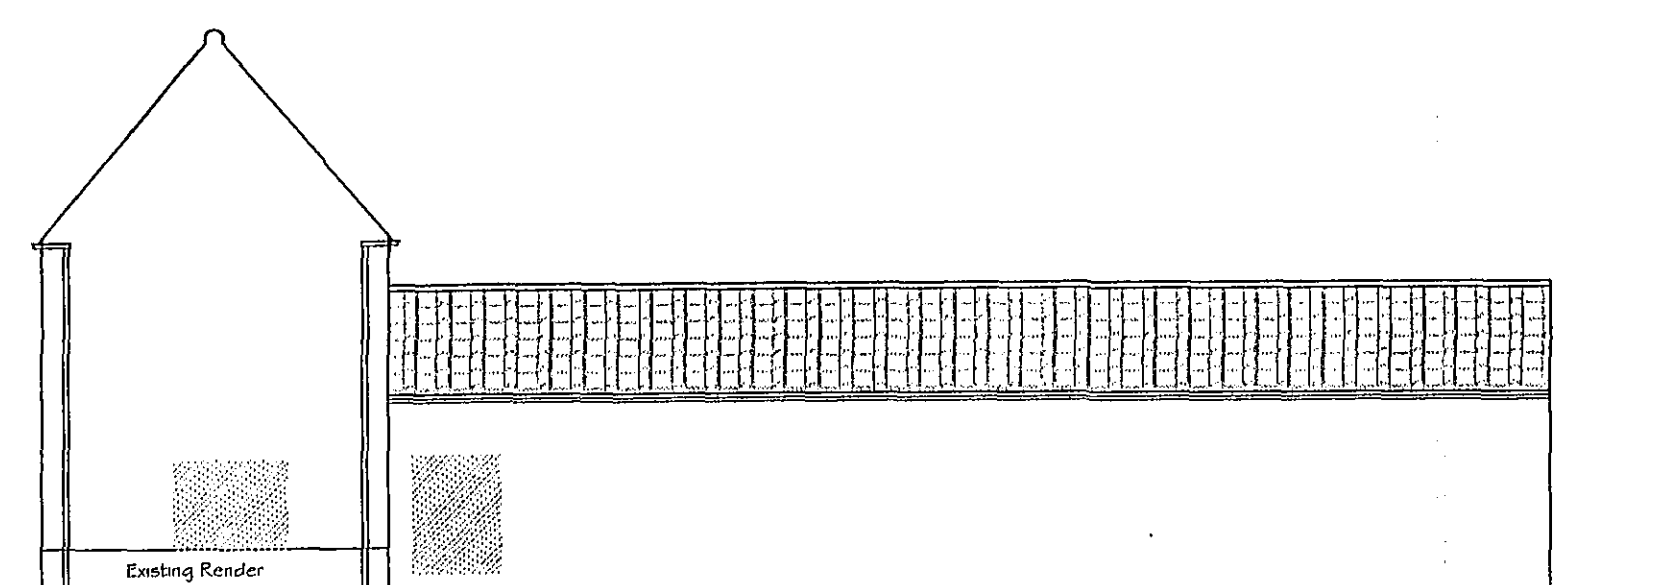


BUILDING 'A'
BUILDING 'E'
EAST ROAD ELEVATION

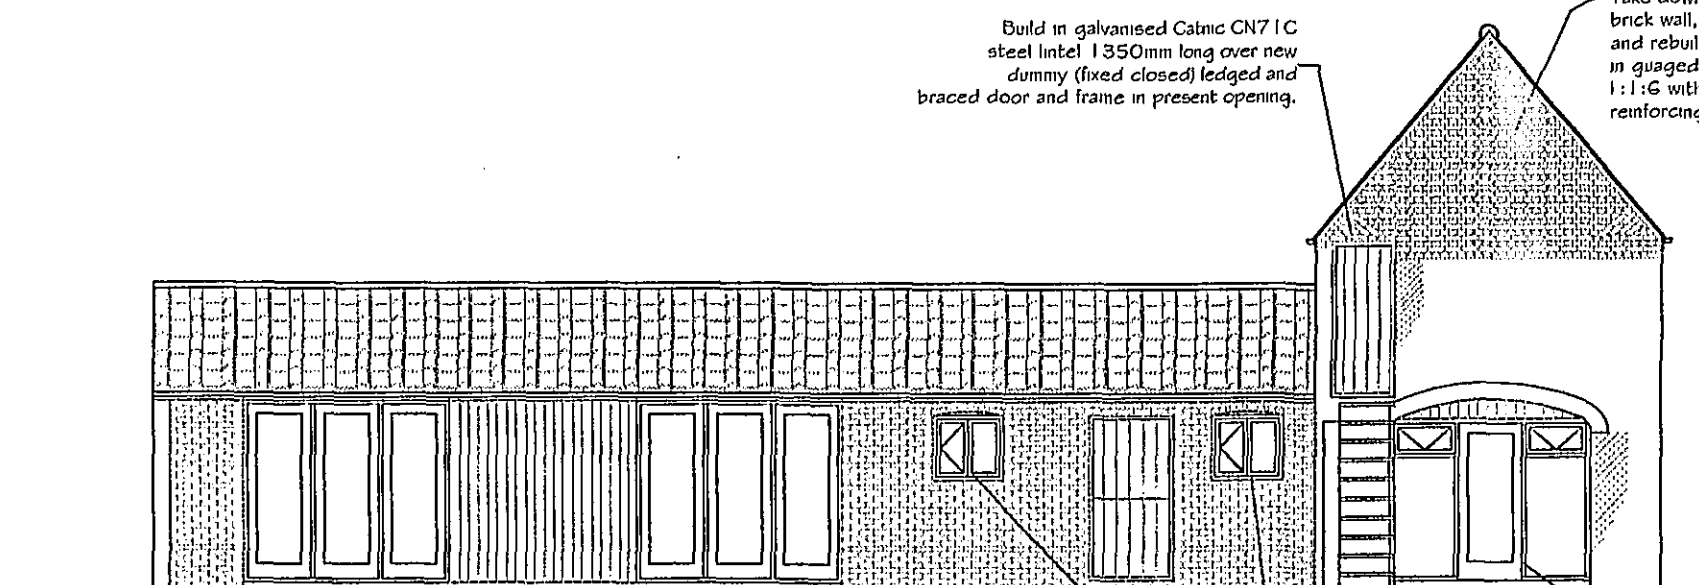


BUILDING 'E'
WEST CREW YARD ELEVATION

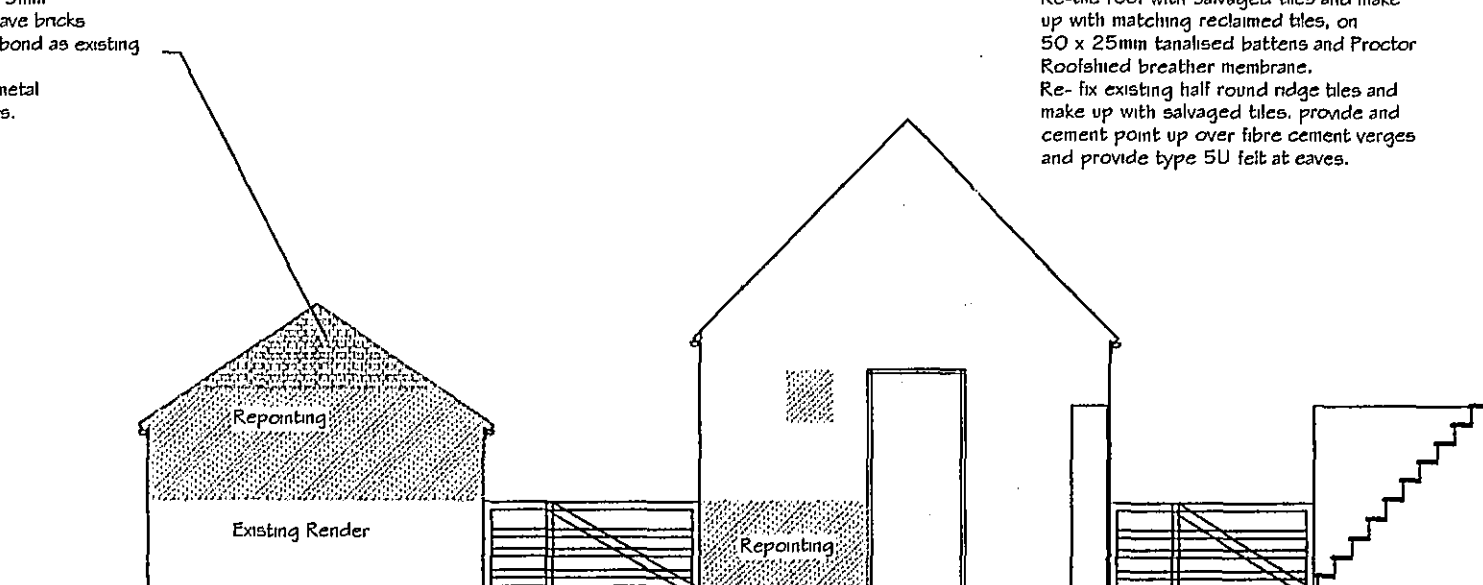


BUILDING 'B'
SOUTH ELEVATION

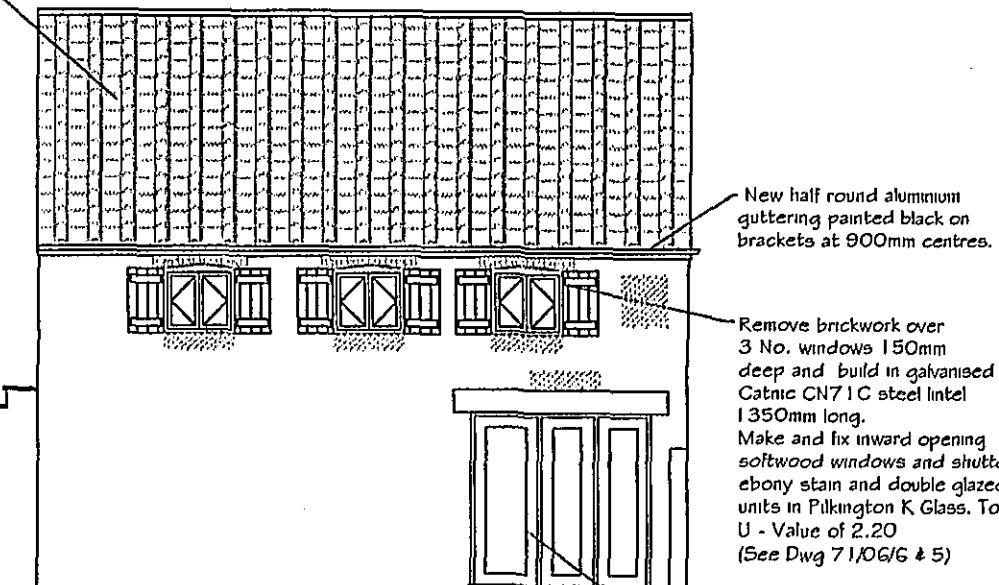


BUILDING 'A'

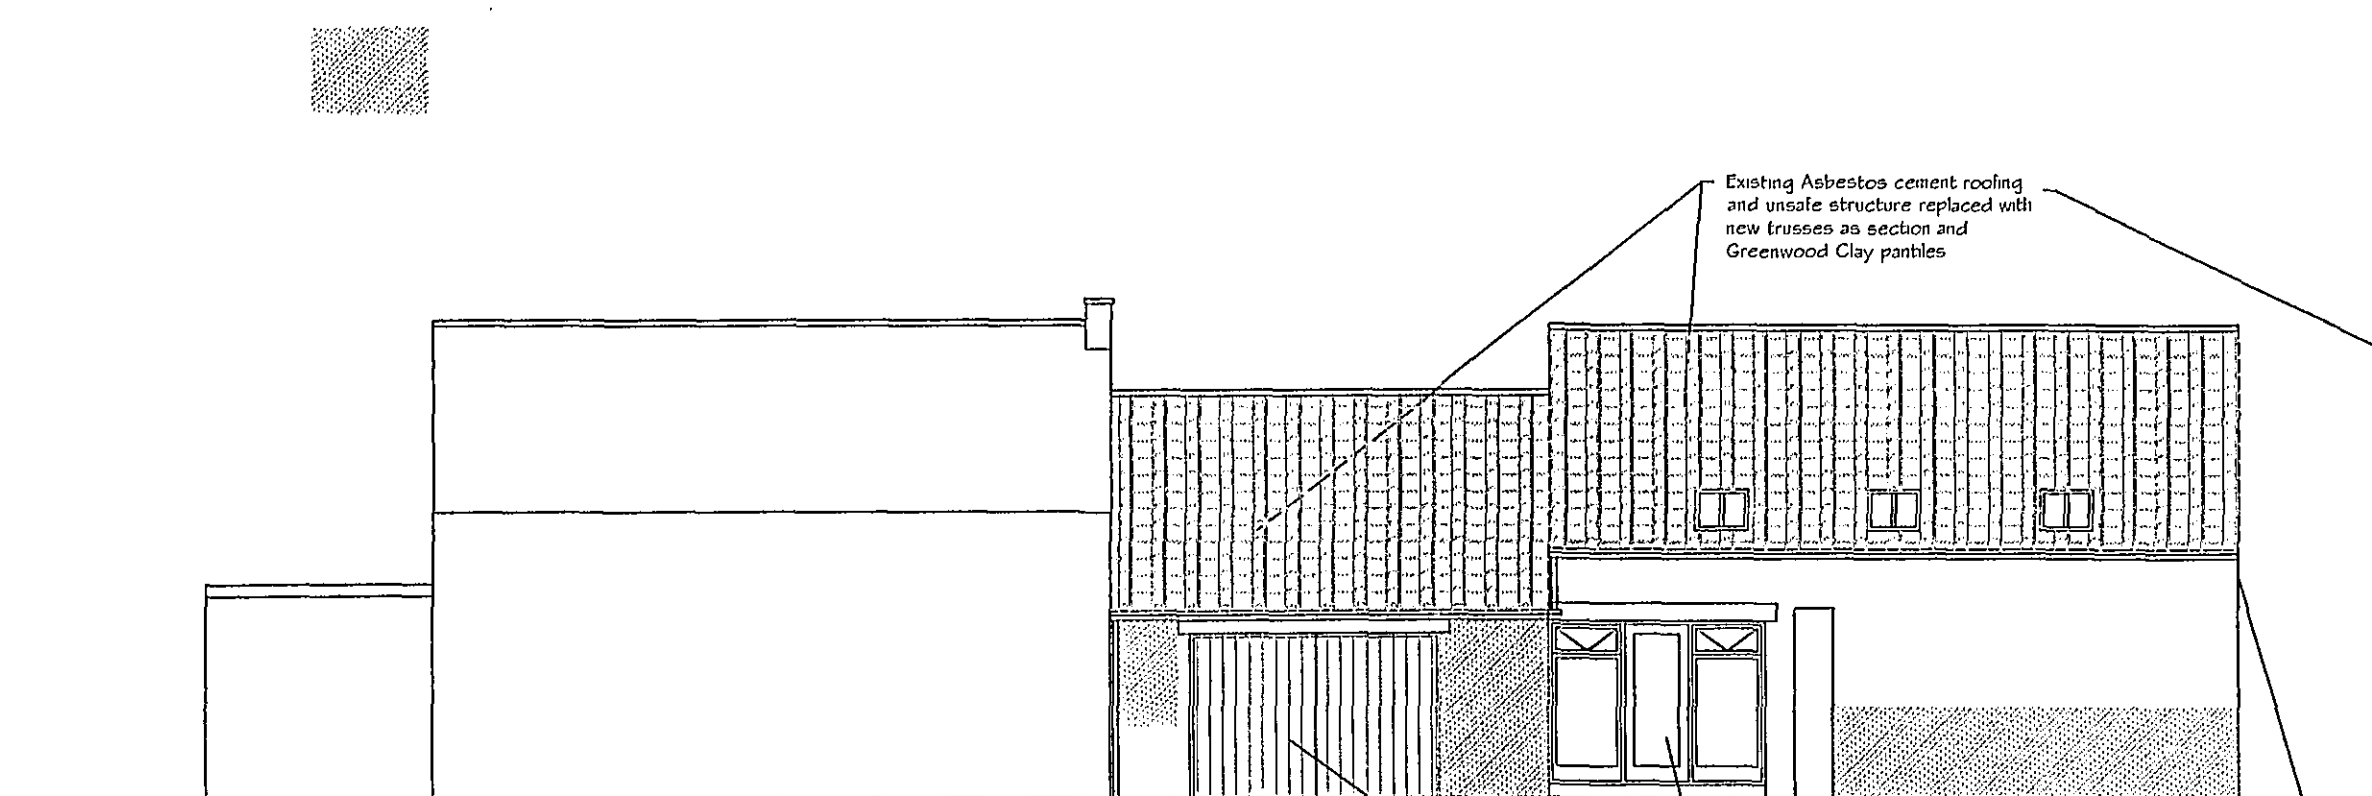


BUILDING 'D'
BUILDING 'C'
WEST ELEVATION

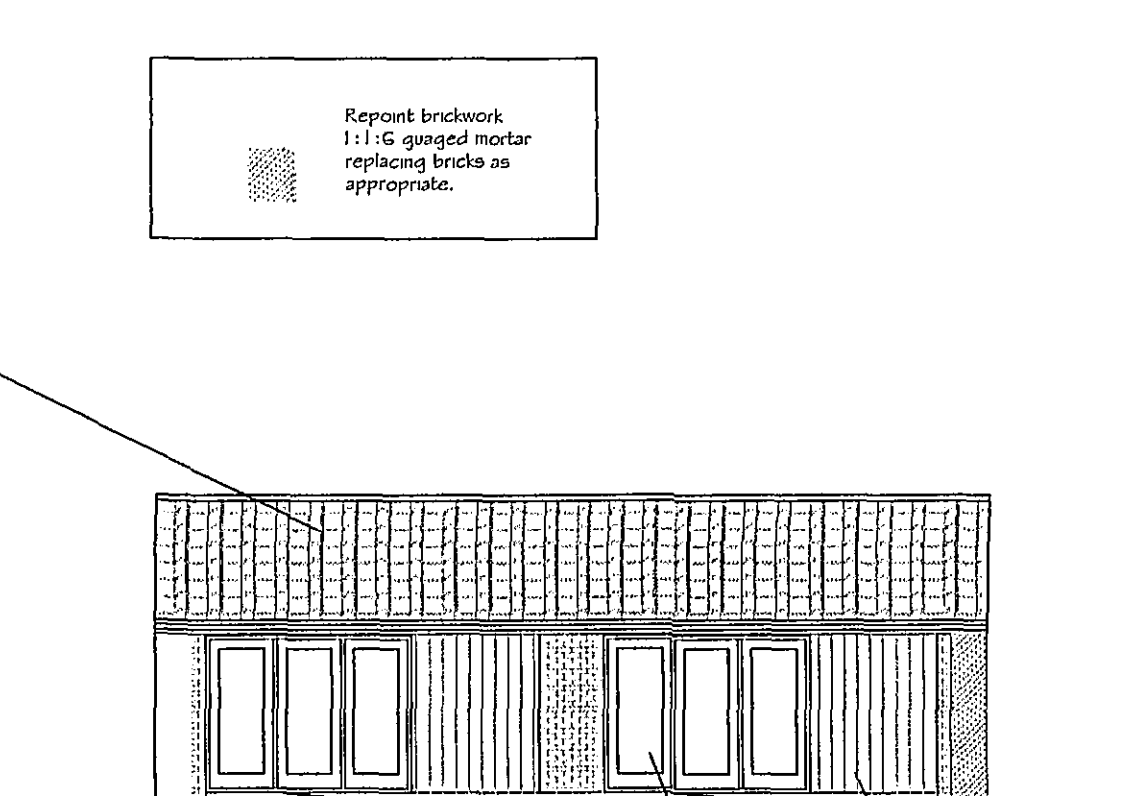


BUILDING 'F'
EAST ELEVATION

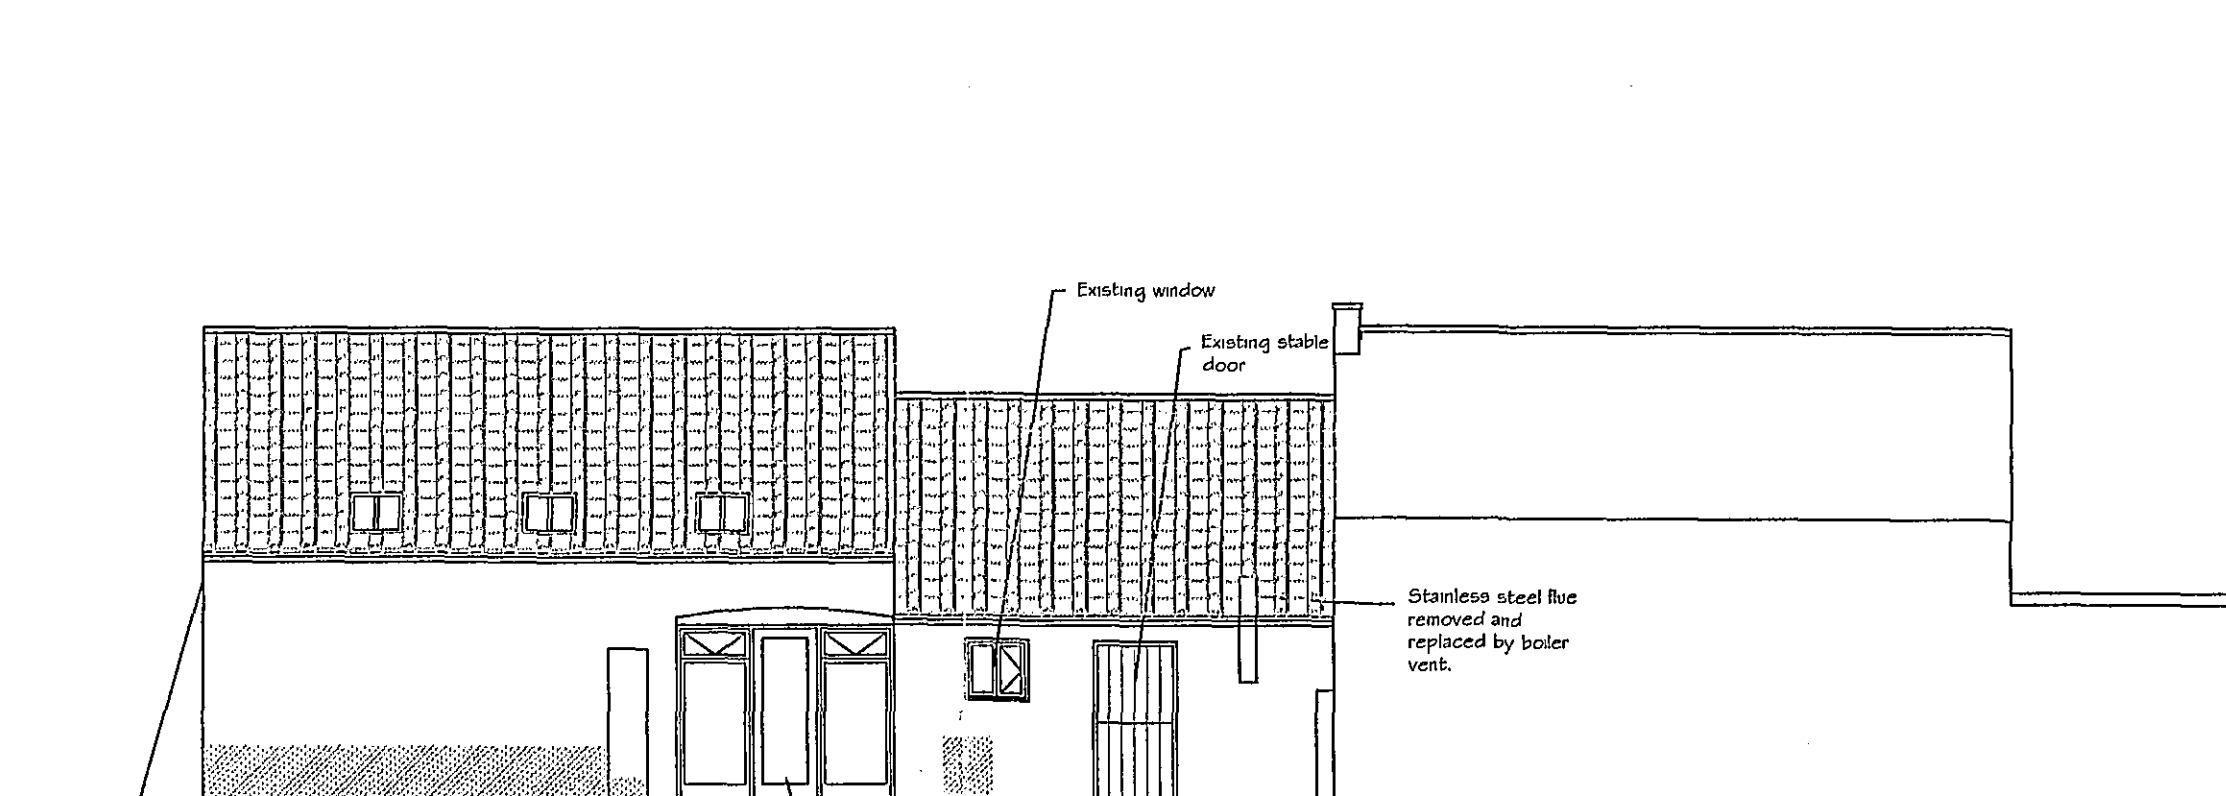


BUILDING 'B'
BUILDING 'C'
EAST ELEVATION

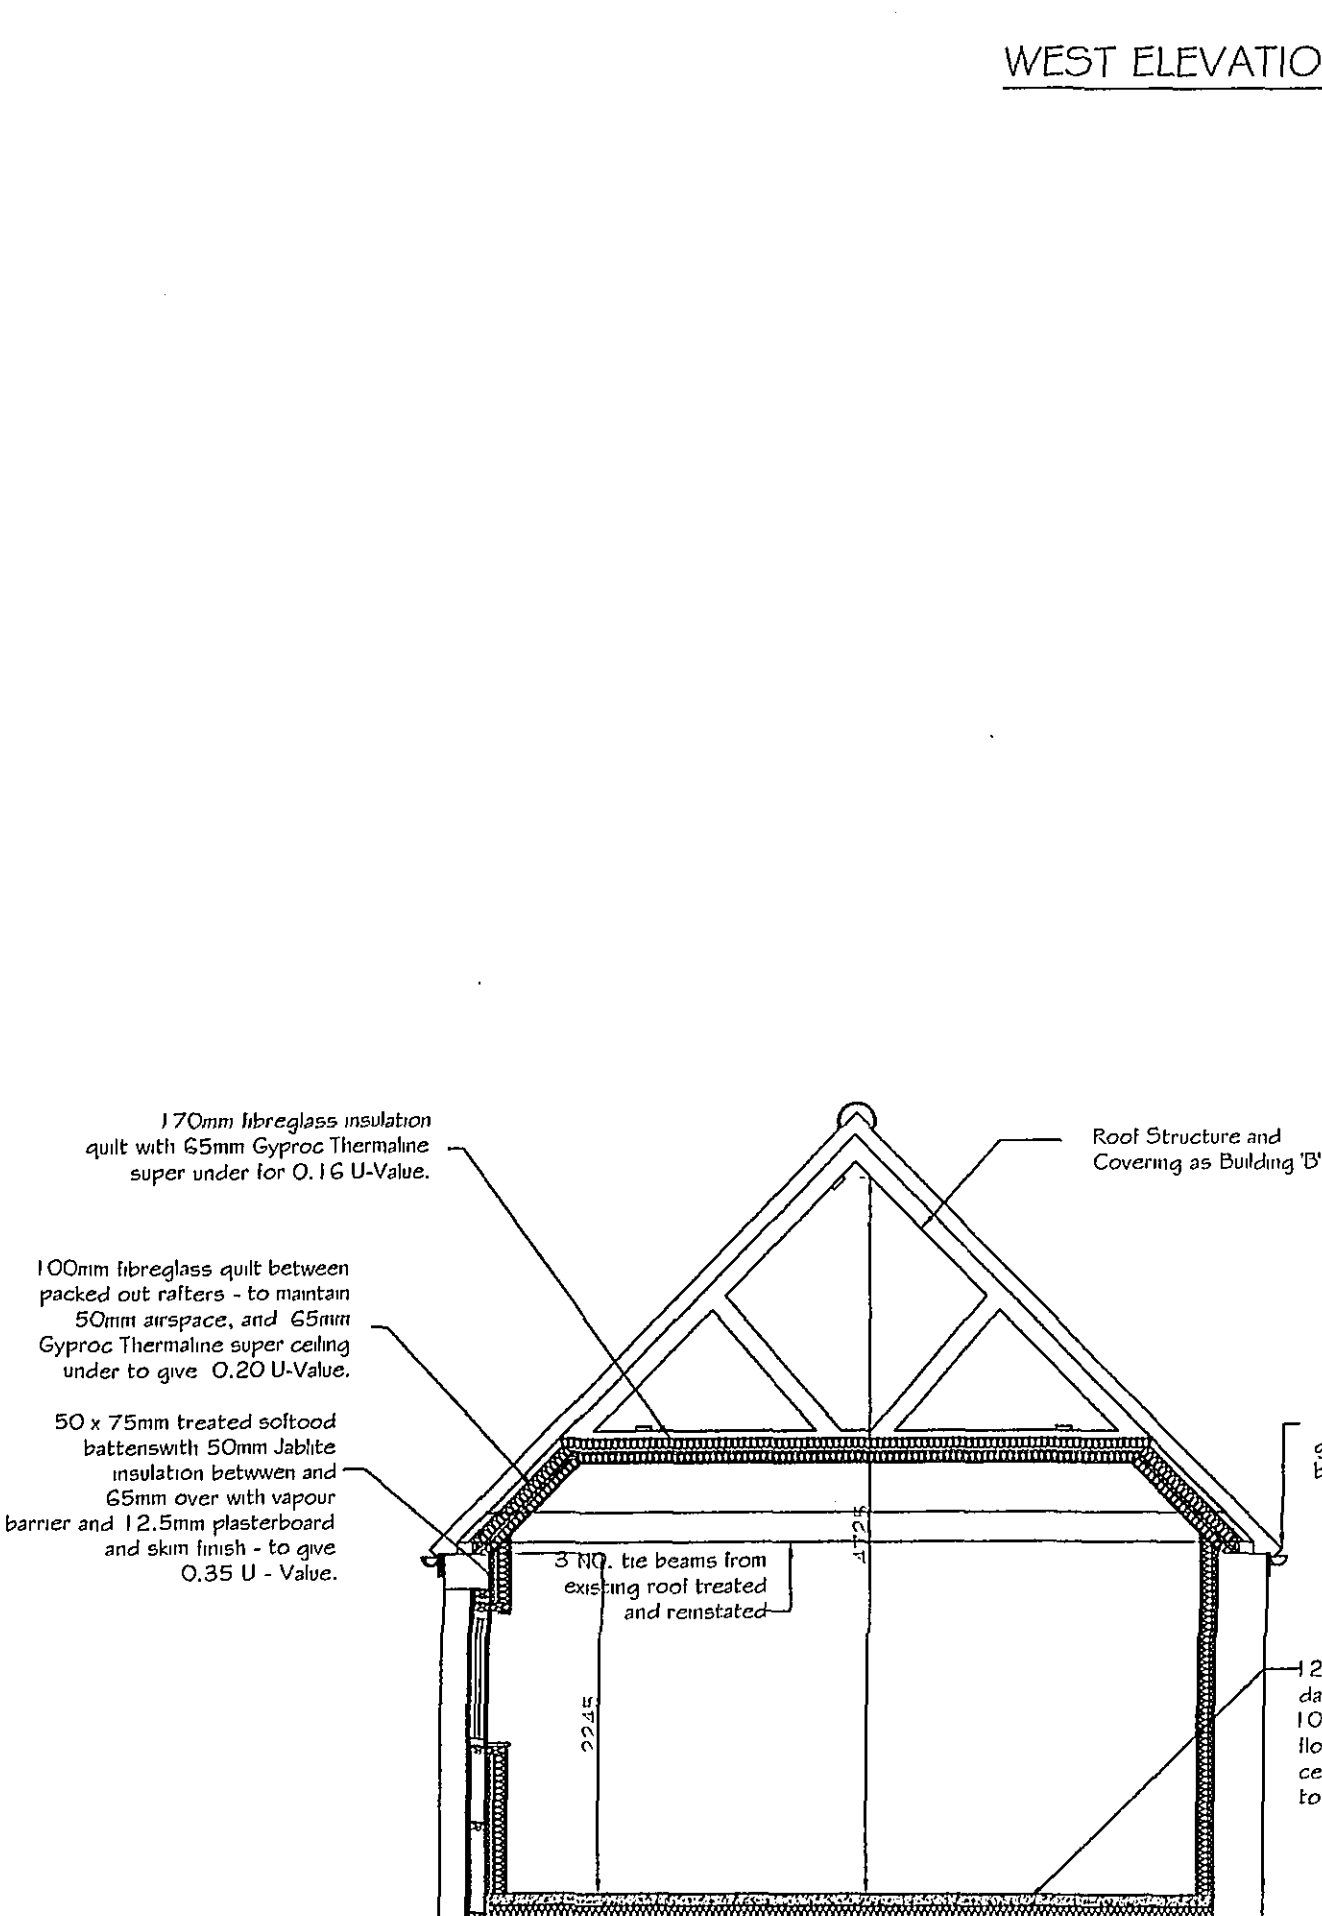


SECTION A - A
BUILDING 'C'

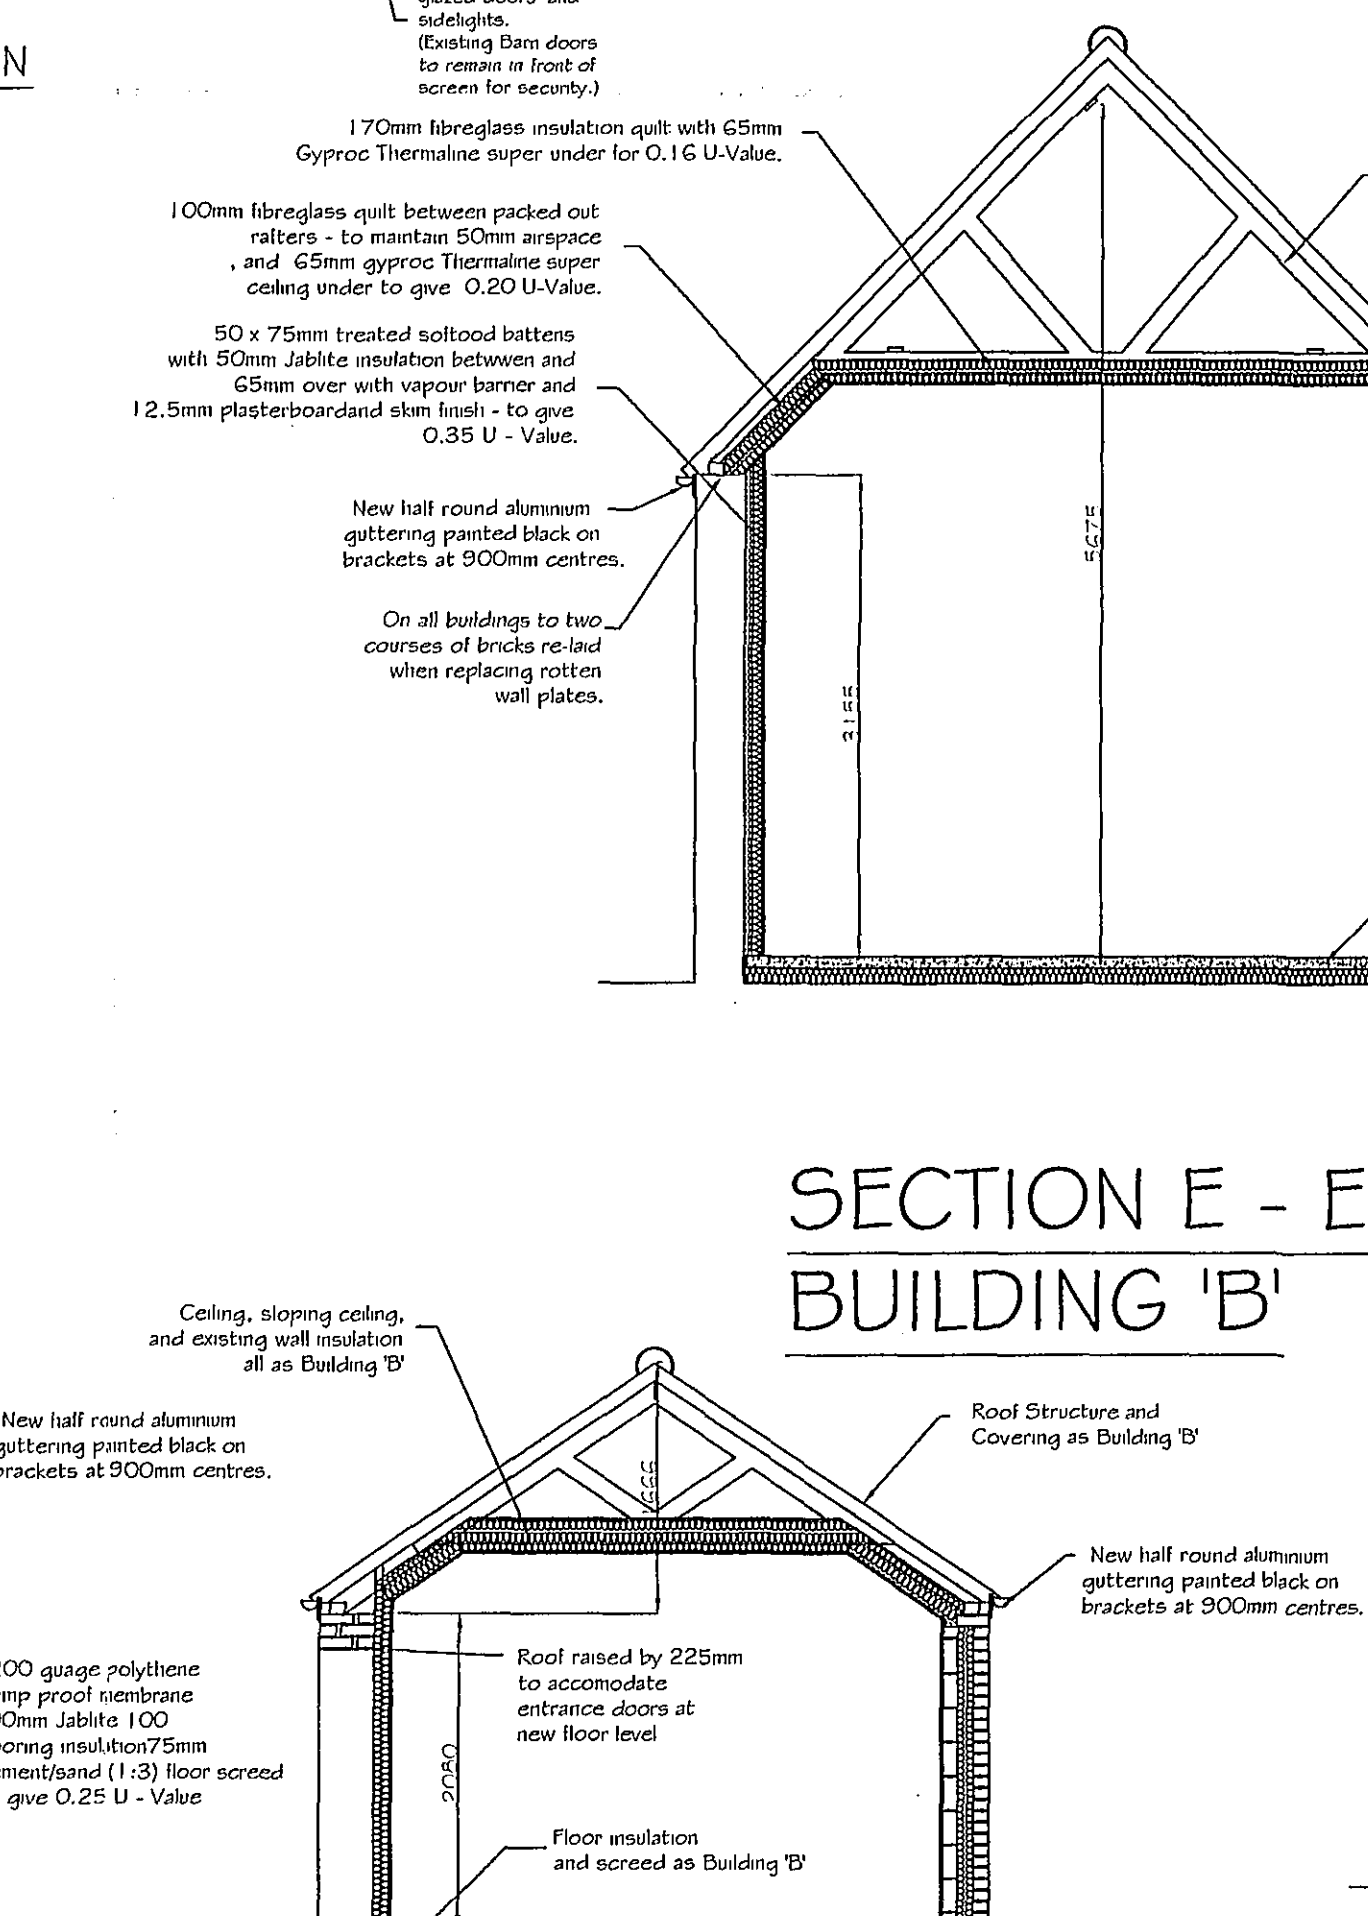

SECTION B - B
BUILDING 'F'

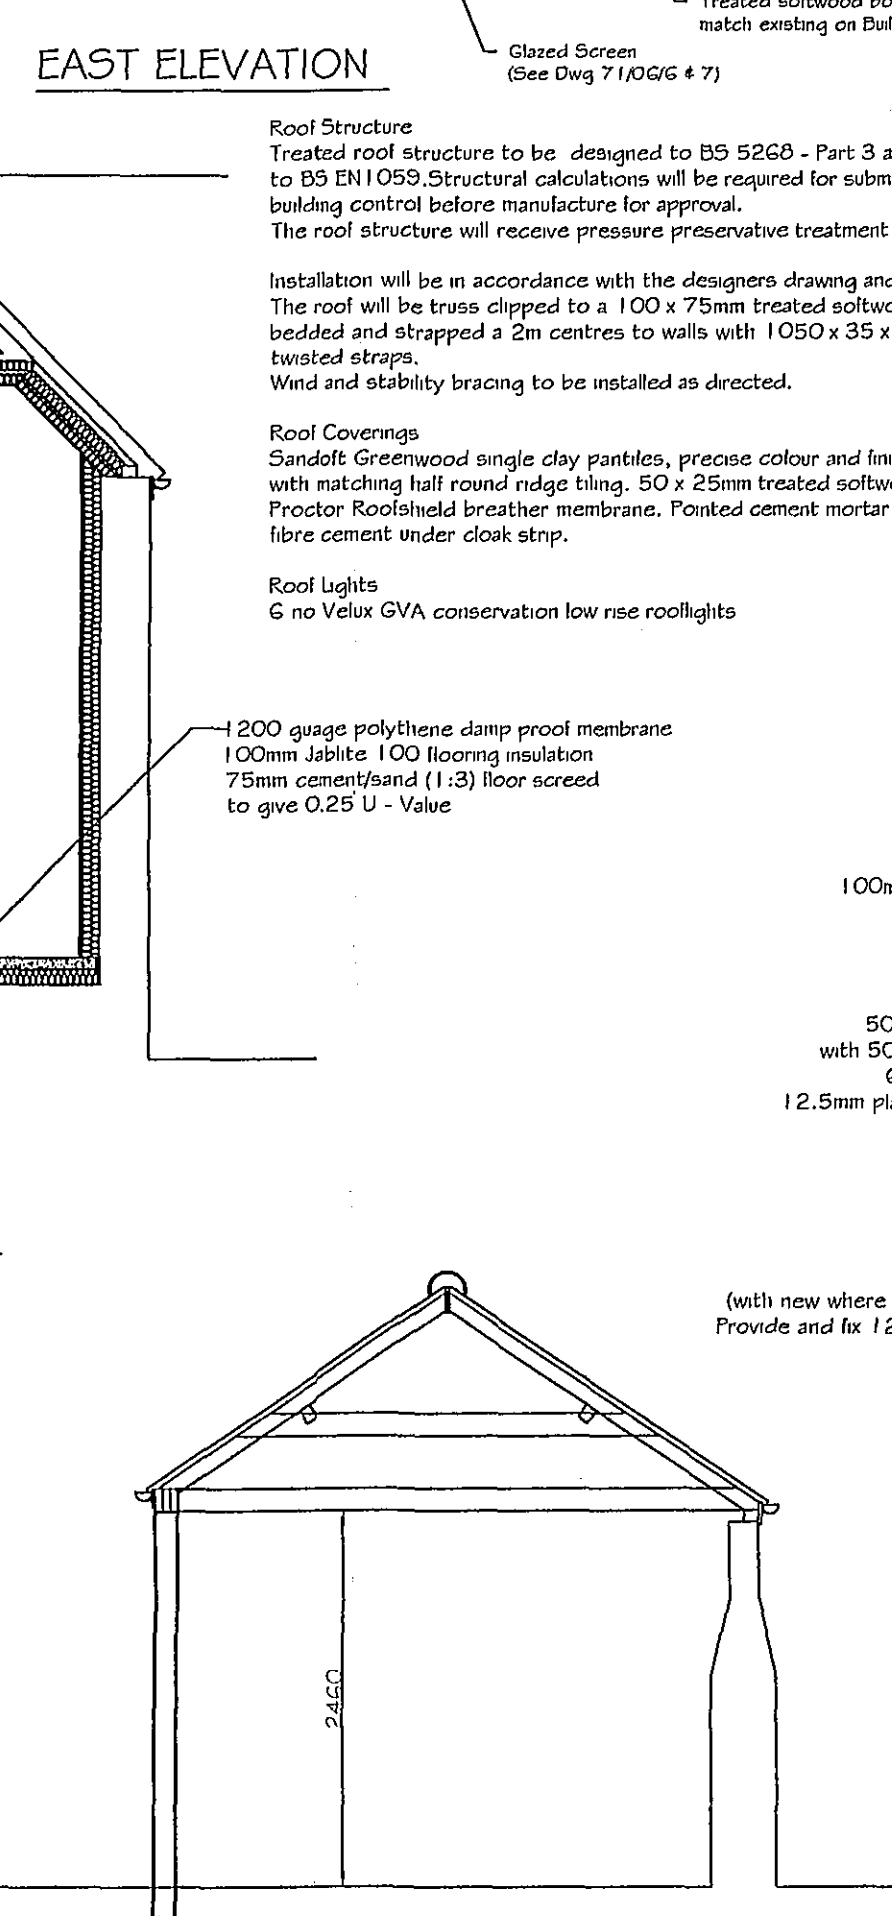


SECTION C - C
BUILDING 'E'

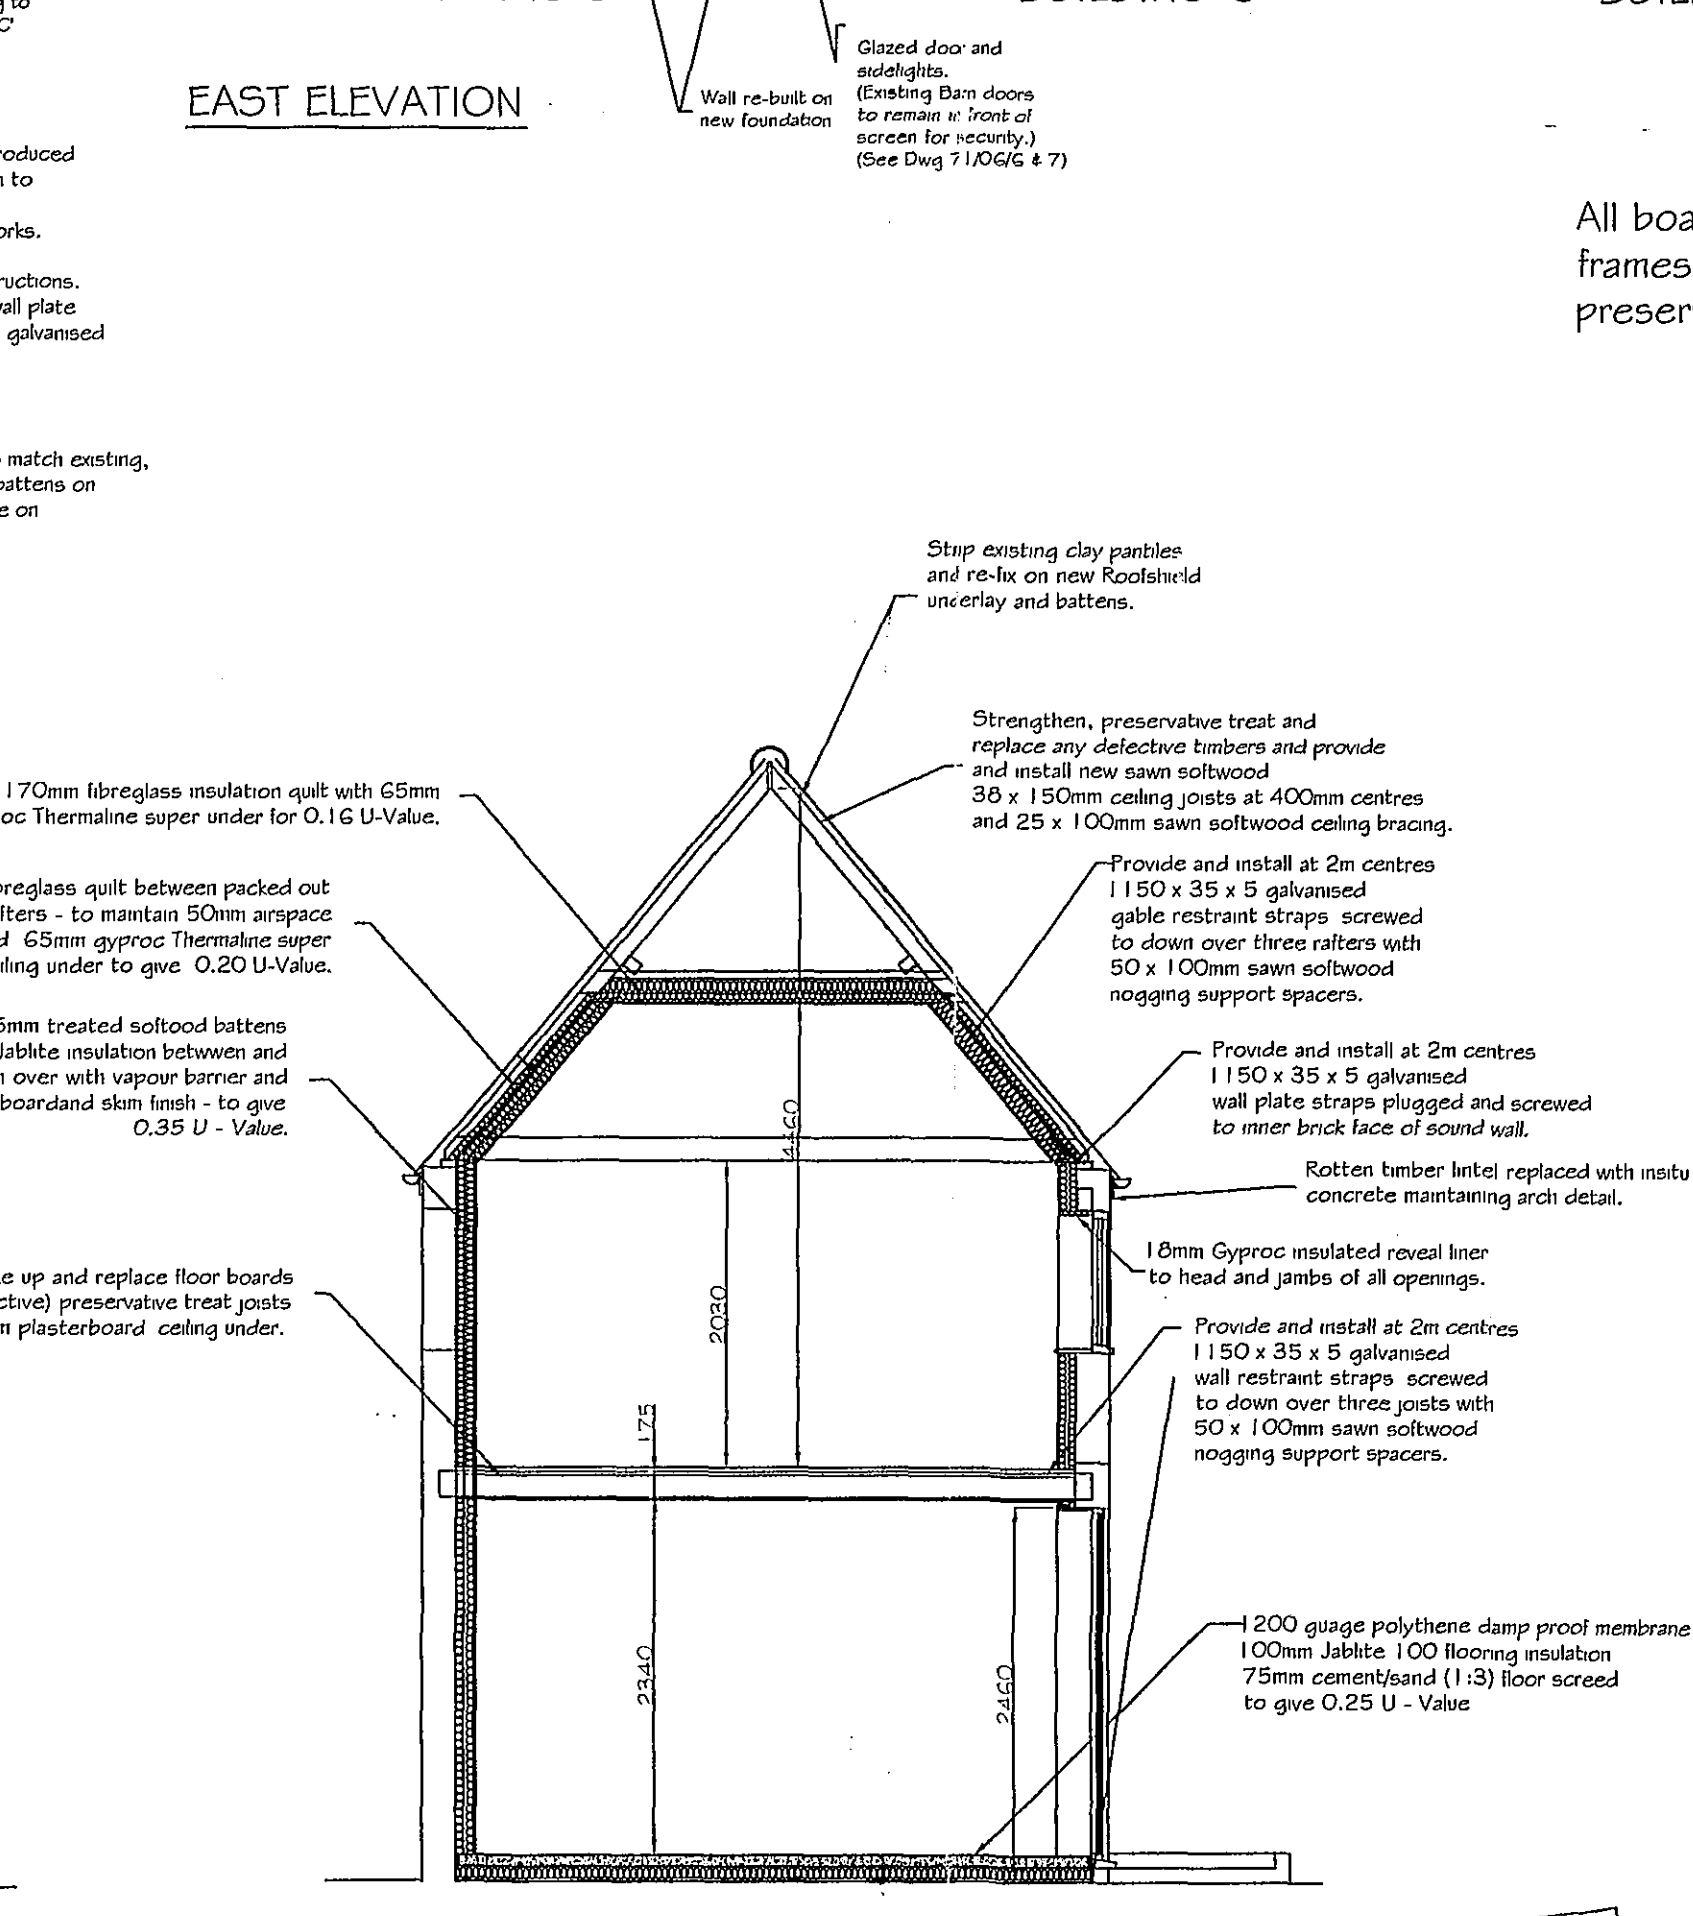

SECTION D - D
BUILDING 'A'

All boarded doors and window frames treated with Ebony black preservative.

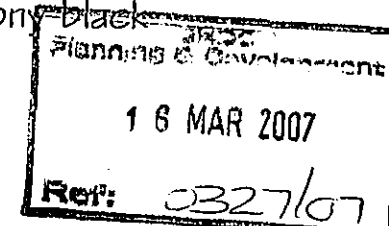

- REVISIONS
- A - 14/12/06 - Alter WC arrangements
 - B - 18/1/07 - Door opening update
 - C - 1/2/07 - Elevations updated
 - D - 25/2/07 drainage added and doors amended
 - E 15/3/07 amend ridge alignment Building 'C'

**H. H. ADKINS
(Contractors) LTD.**

Wyberton West Road, Boston, Lincs PE21 7JU
tel. 01205 311477
fax. 01205 310845
email: hhadkins@btconnect.com

Project

PROPOSED ALTERATIONS
TO PREMISES FOR
MRS C. GOODWIN
AT LOW FULNEY
SPALDING
Lincs.

DATE DRAWN: OCT 2006

DRAWING NO: 71/06/4E

SCALE: 1:100, 1:50

**DETERMINED
PLAN**