




Do not scale, check all dimensions on site.

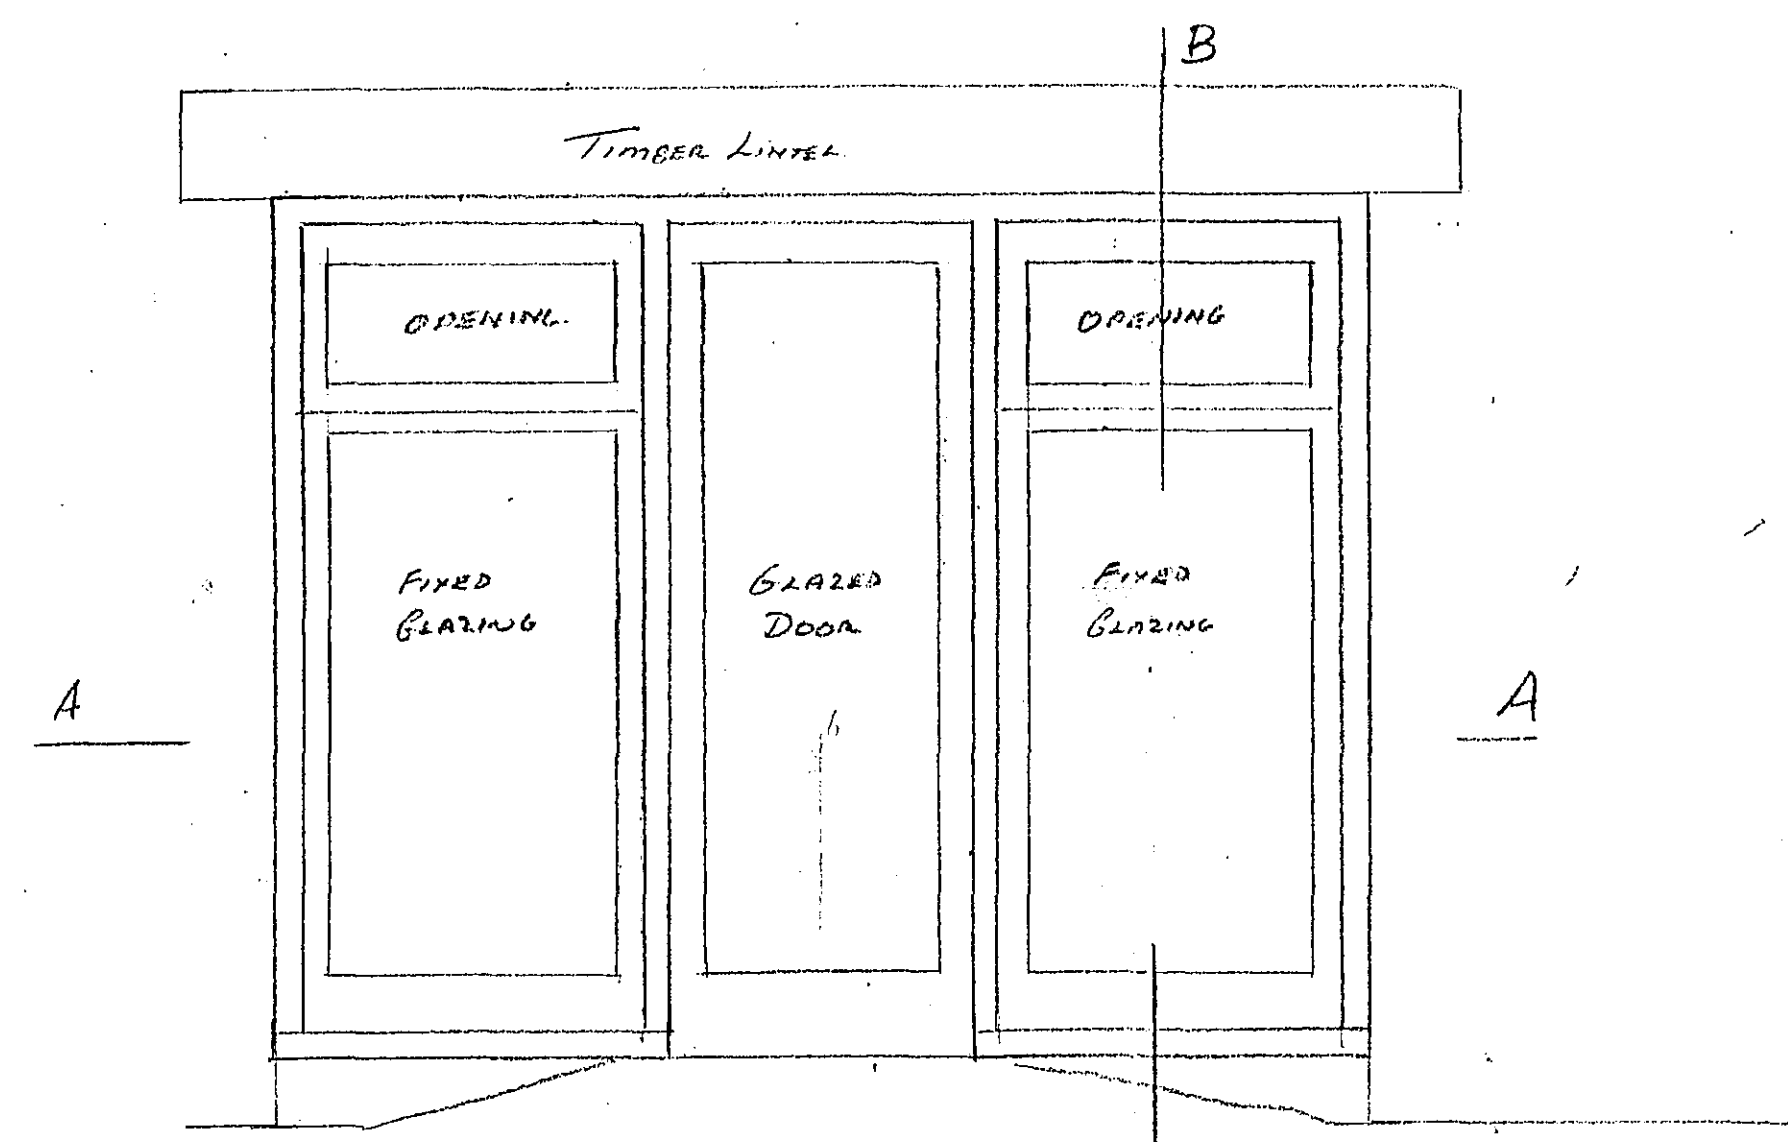

EAST & WEST ELEVATION BUILDING B

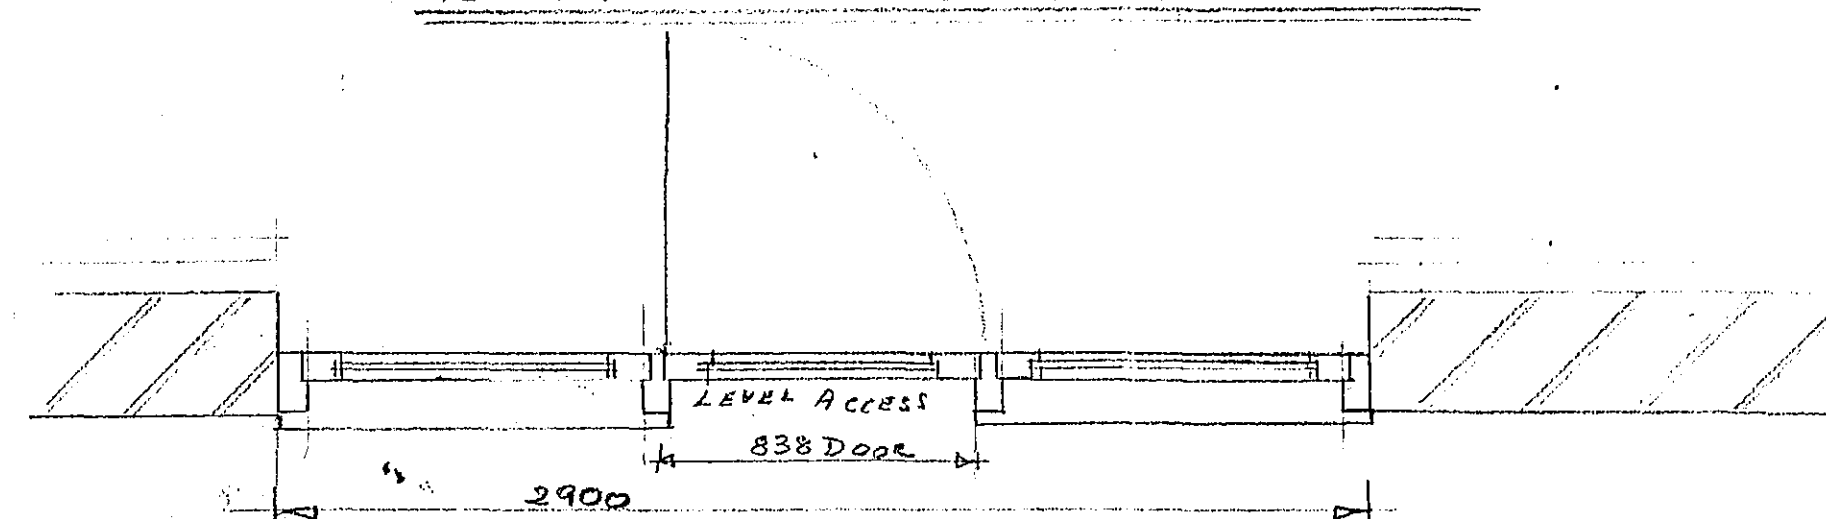


PLAN

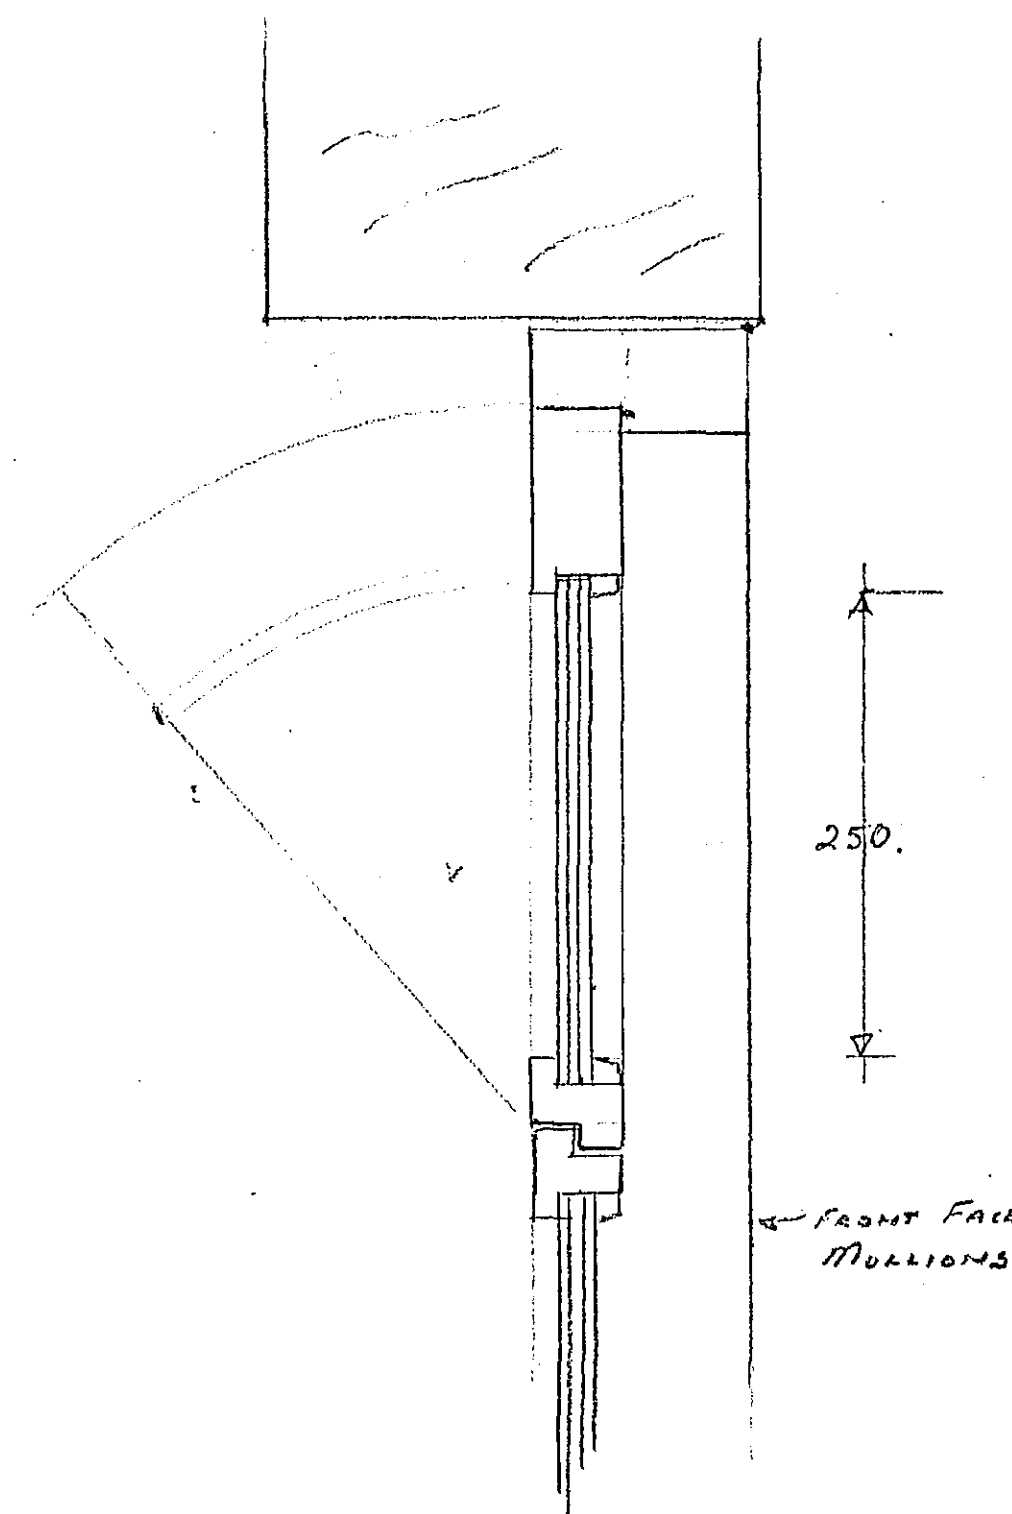


SECTION B


BOTTOM HINGED INWARD
OPENING CASEMENT SUPPORTED
BY QUADRANT STAYS

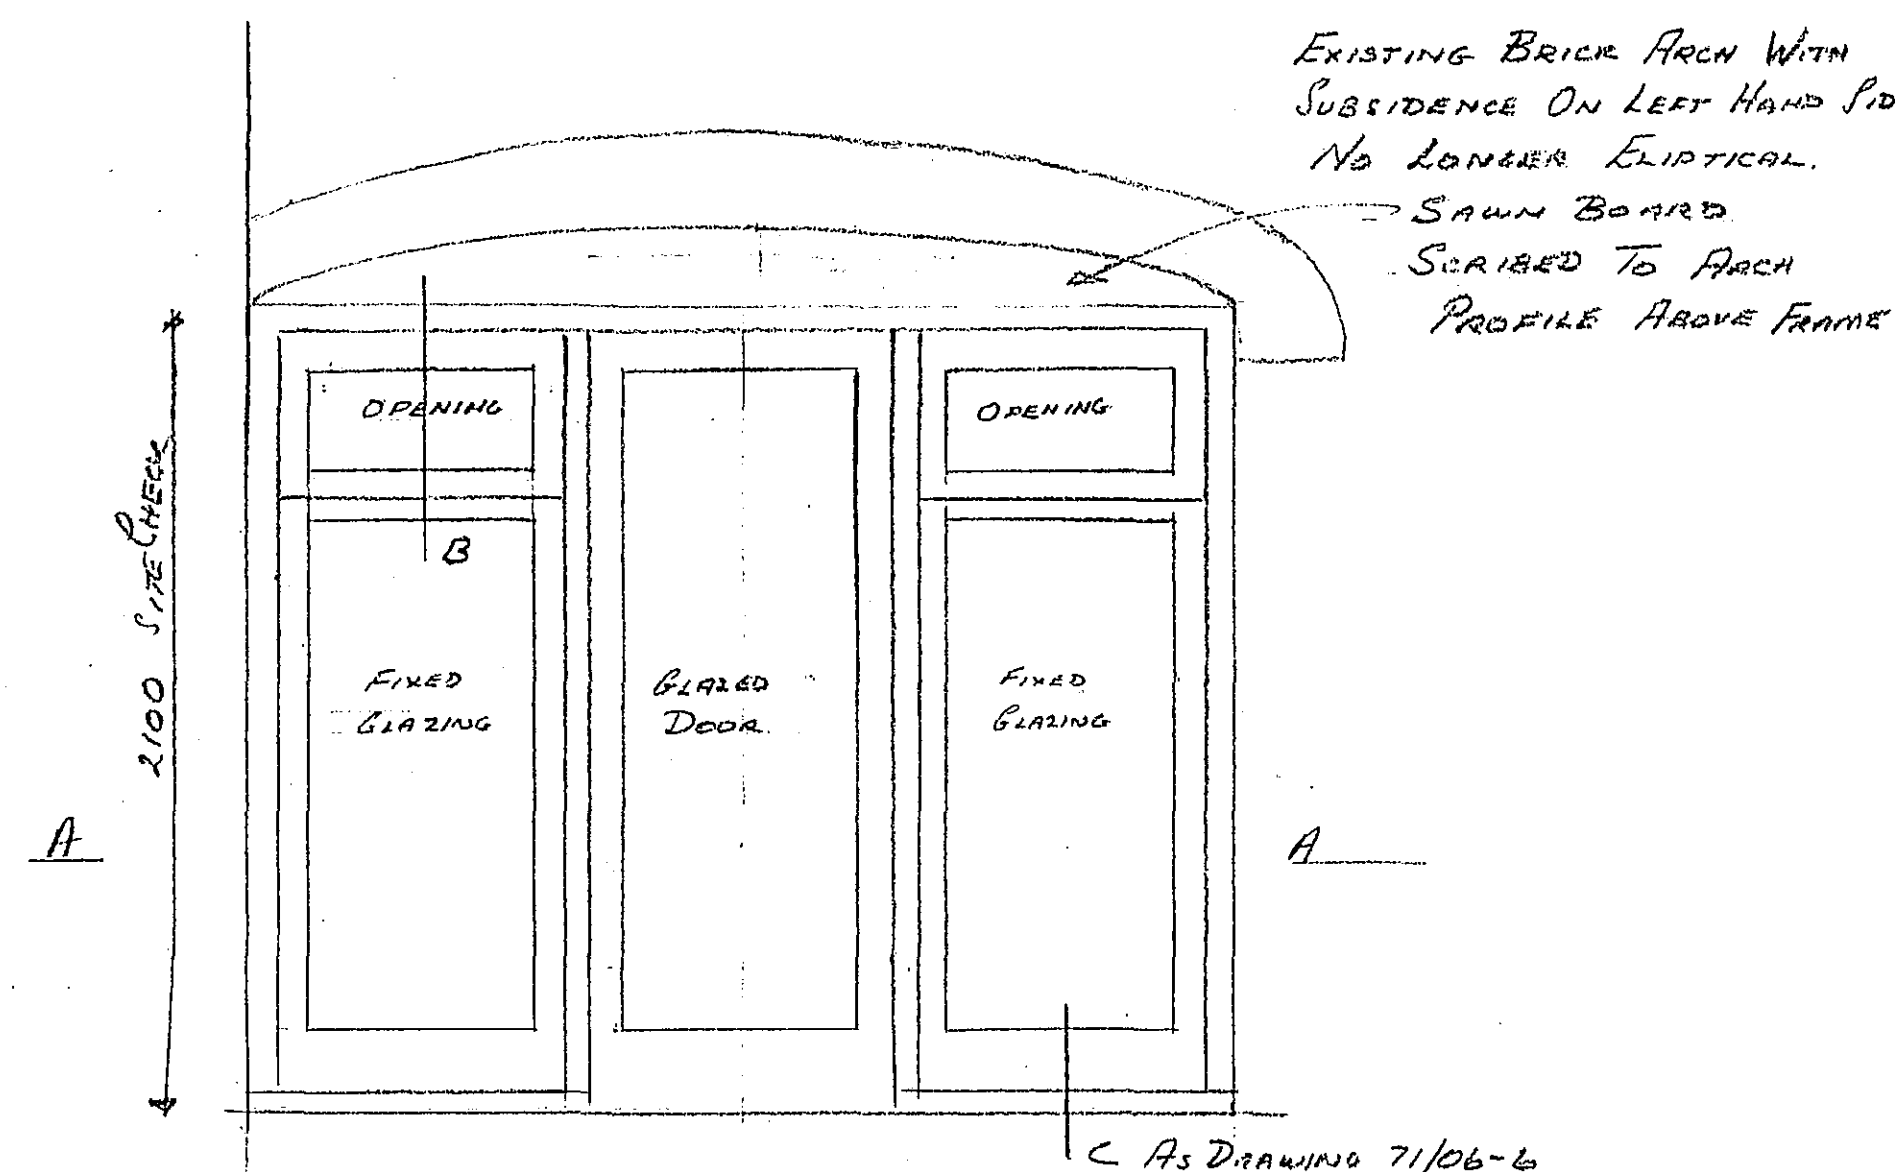

WEST ELEVATION BUILDING A

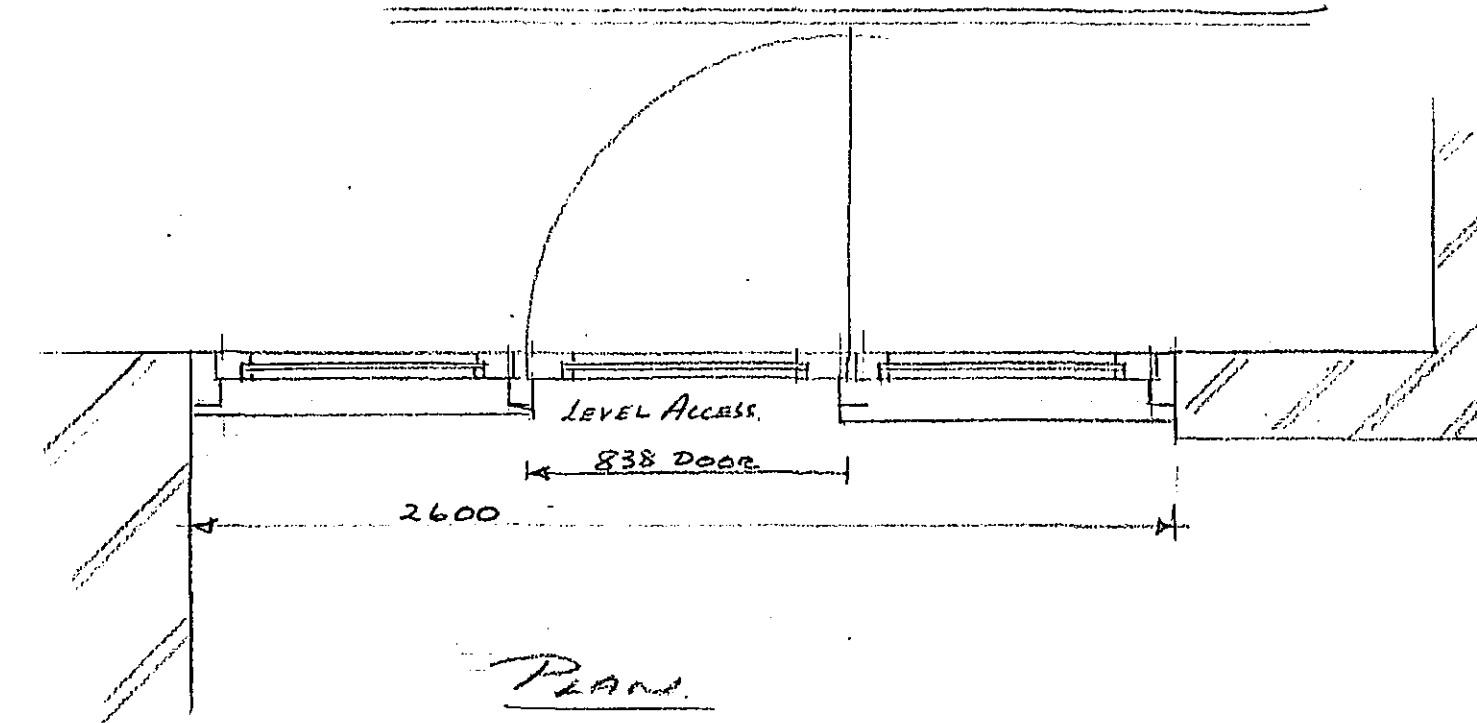


PLAN

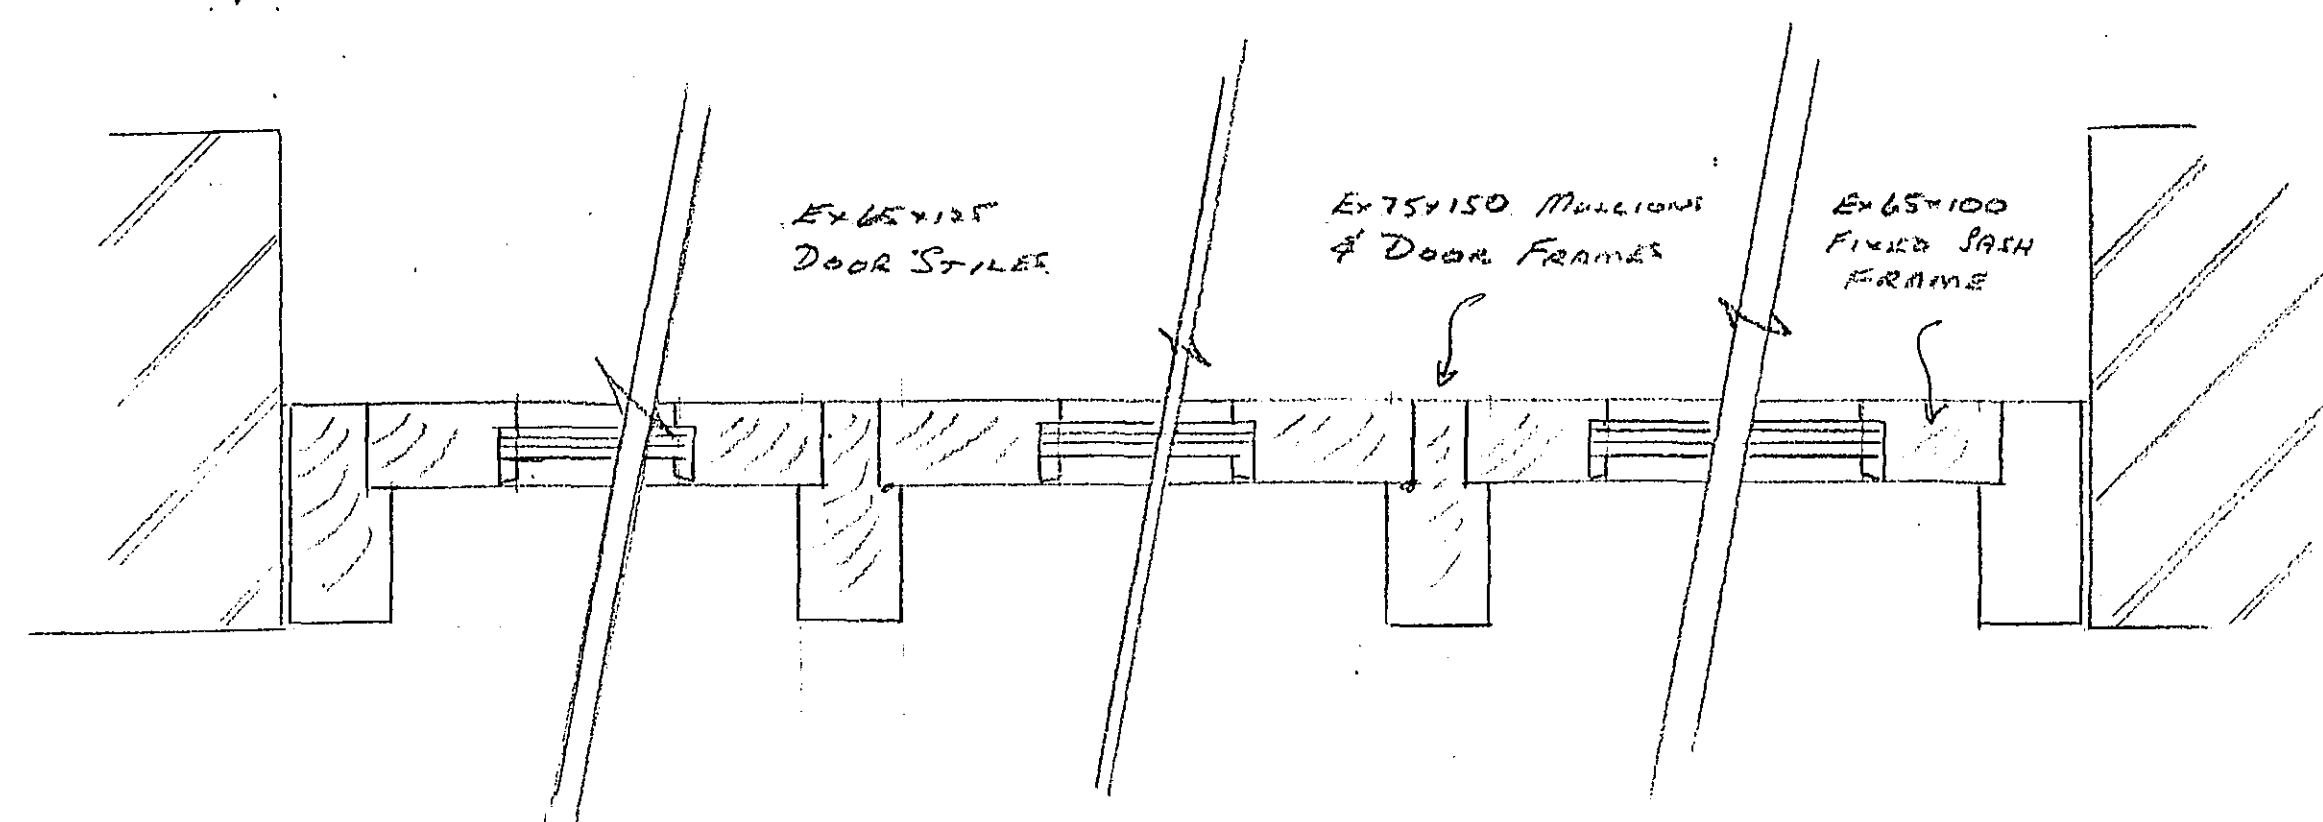

SECTION A-A

ALL ENTRANCE DOORS FULLY WEATHERSTRIPPED
EXTERNAL IRON MONGERY BLACK IRON.
FIXED LIGHT FRAMES BEDDED IN MASTIC WHEN FIXING
ALL GLAZING DOUBLE GLAZED UNITS WITH LAMINATED
LOW E GLASS AND ARGON FILLED CAVITY.

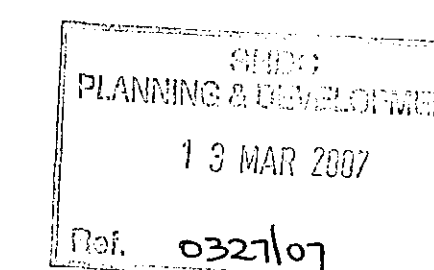

ALL SOFTWOOD
TIMBER WITH EBONY
PRESERVATIVE STAIN.

H. H. ADKINS
(Contractors) LTD.

Wyberton West Road,
Boston, Lincs. tel. 01205 311477
fax. 01205 310845

Project

Mrs C GOODWIN
FULNEY LANE, SPALDING.

ENTRANCE DOOR DETAILS
BUILDINGS A & B.

DATE DRAWN: 21.2.07

DRAWING NO: 71/06-7

SCALE: 1:5 1:20

DETERMINED
PLAN