


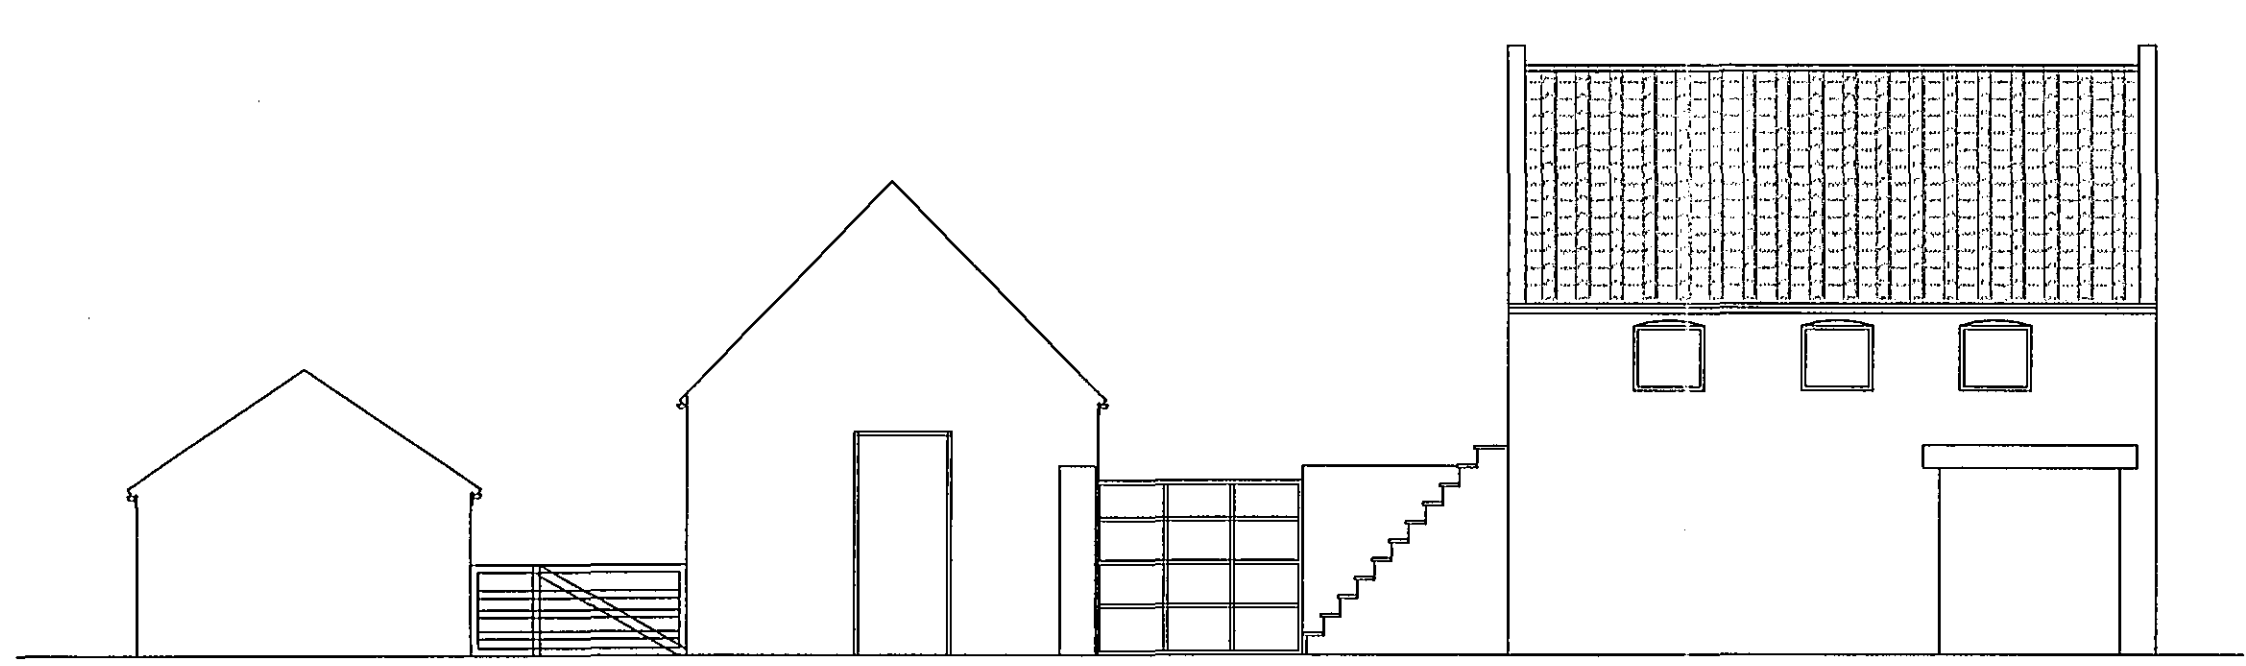
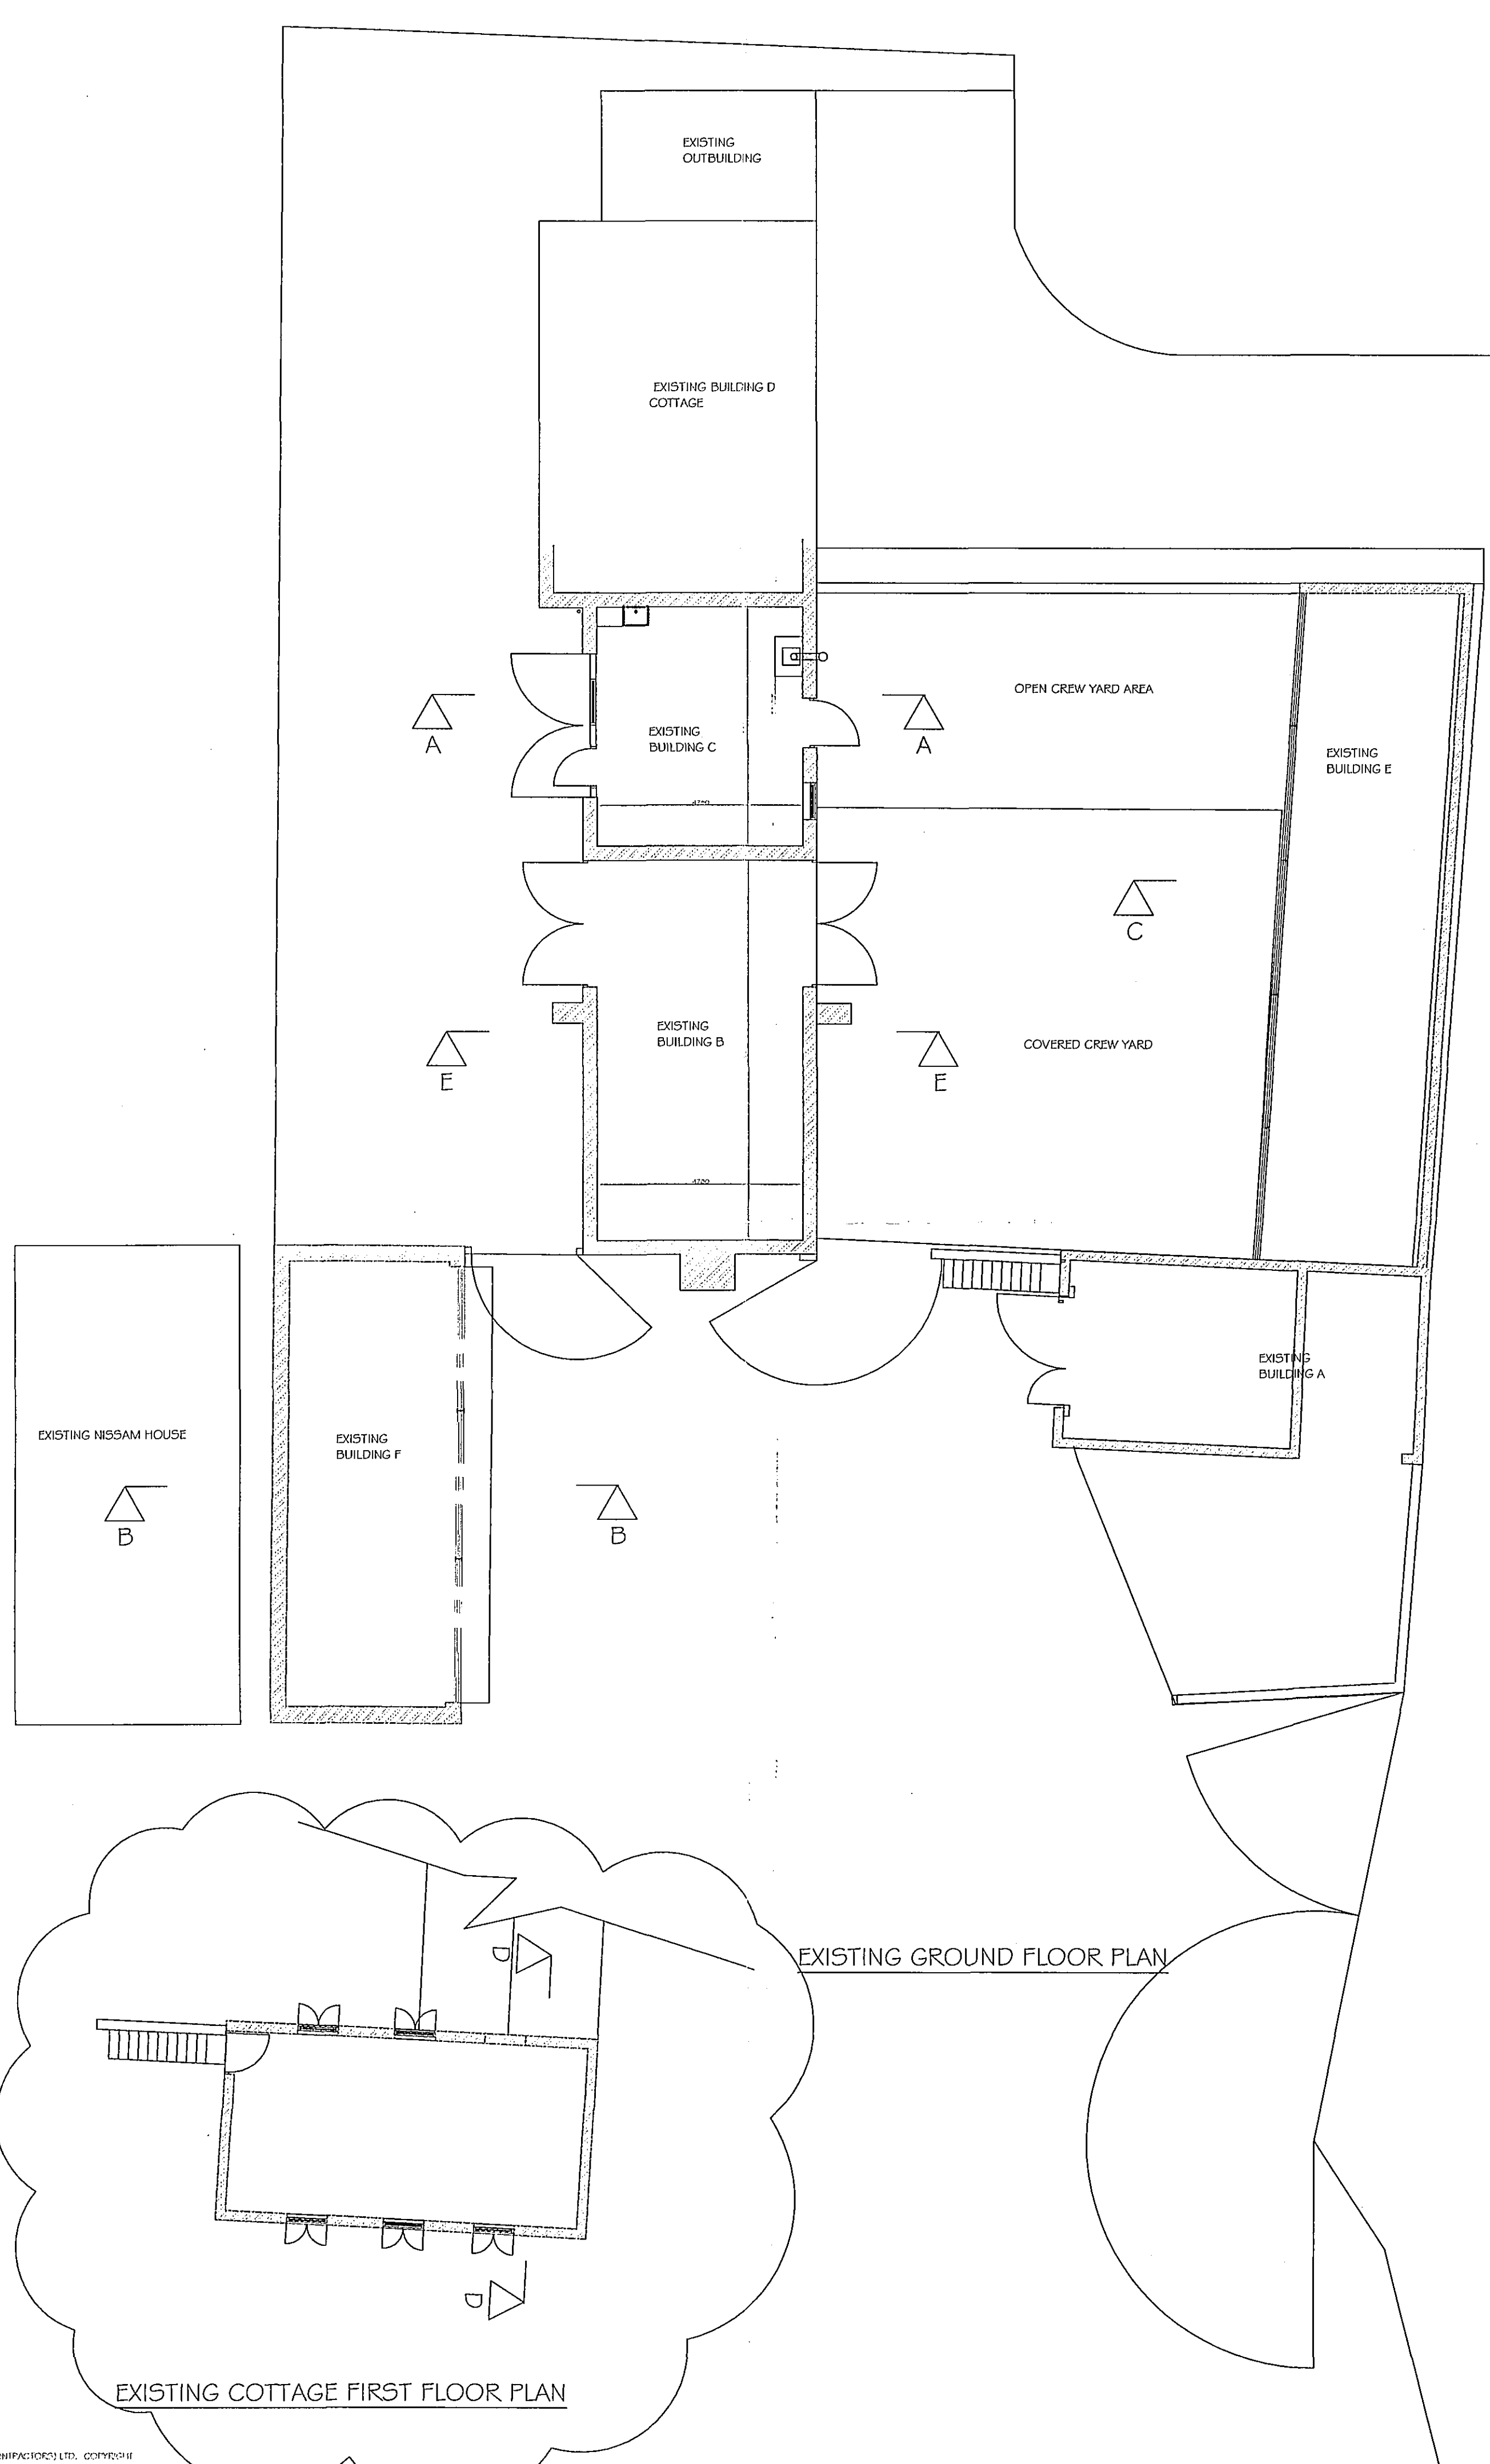


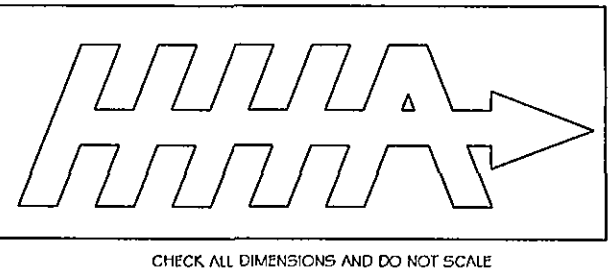


SOUTH ELEVATION

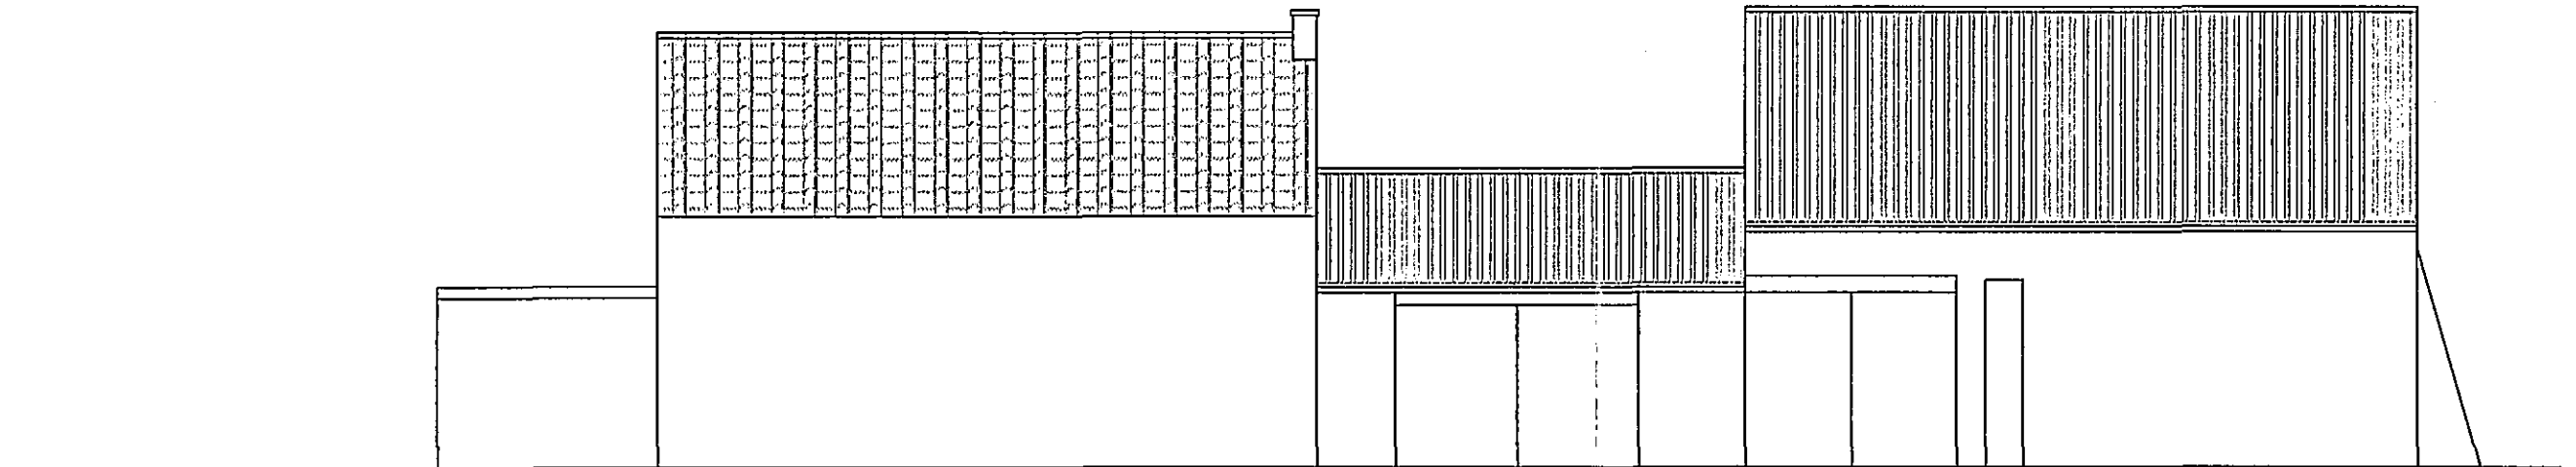


EAST ELEVATION

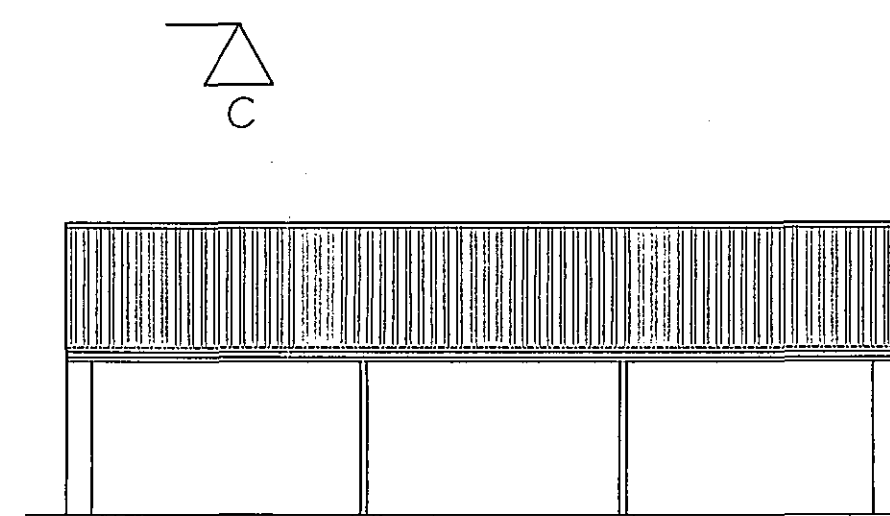

EAST ELEVATION
BUILDING F

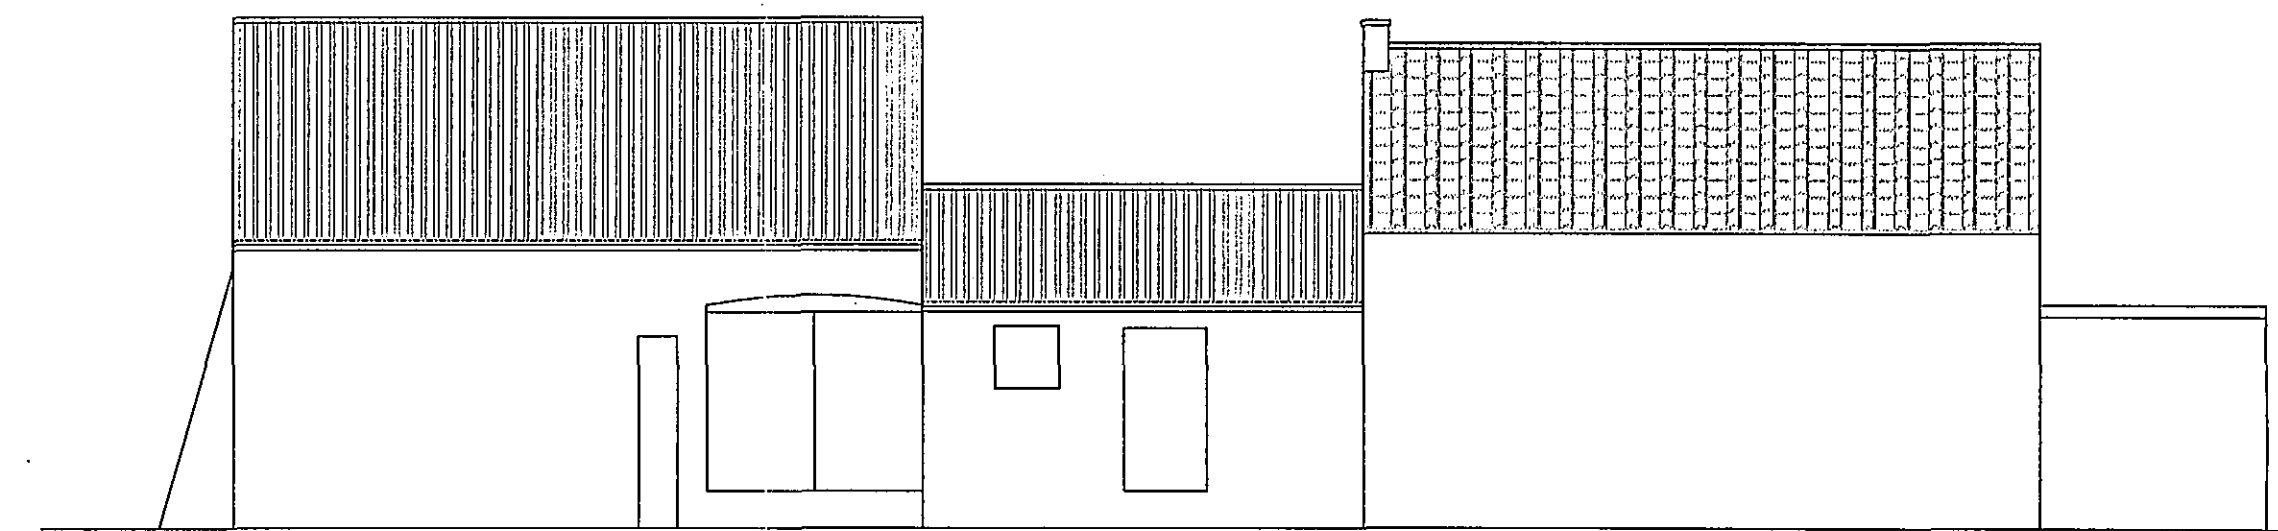


WEST ELEVATION

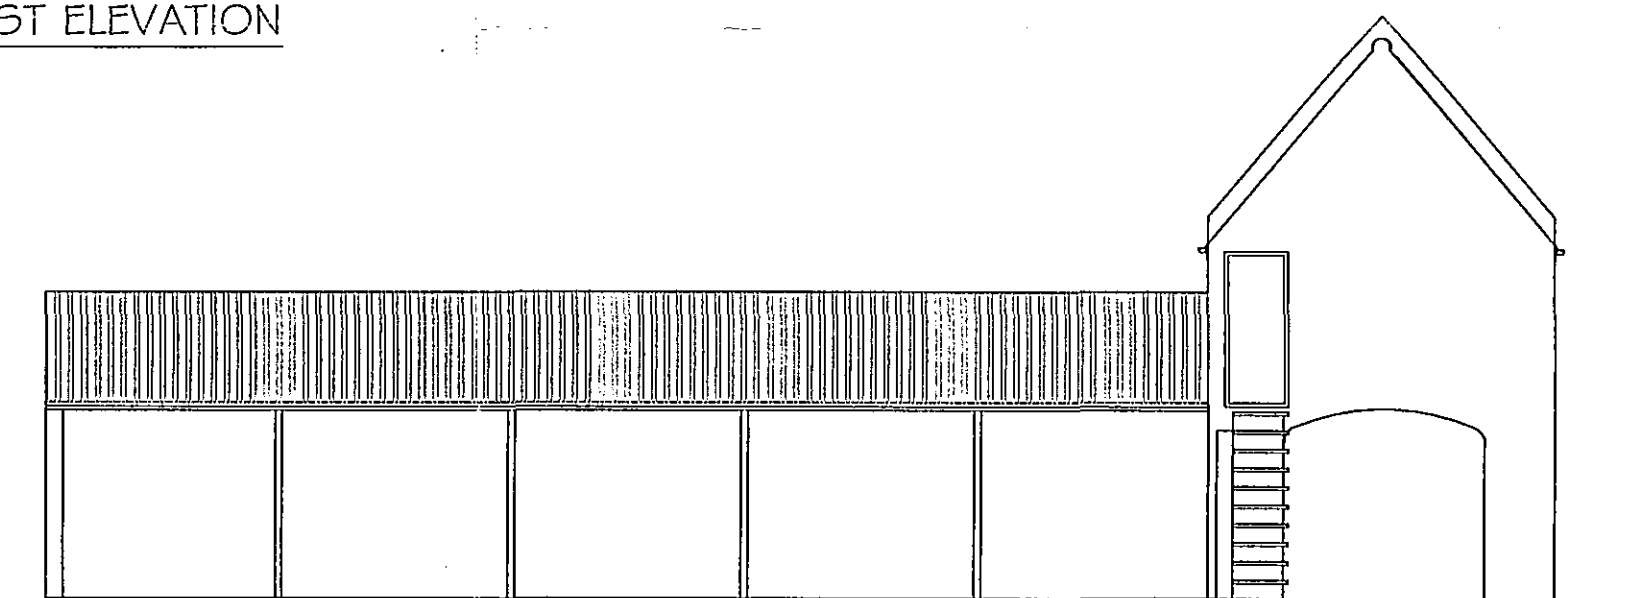


EAST CREW YARD ELEVATION


SHDC
PLANNING & DEVELOPMENT
13 MAR 2007
Ref. 0327107

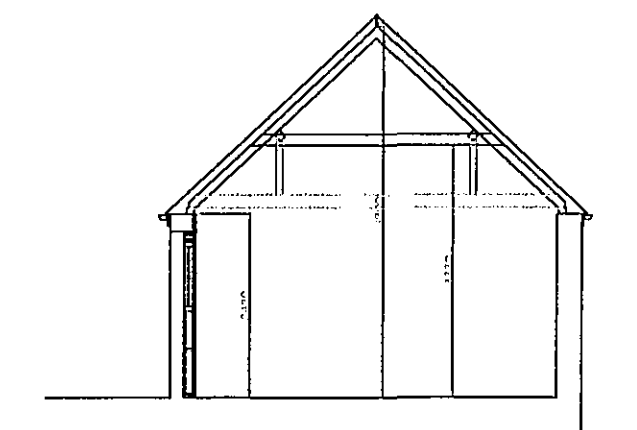


SECTION A - A

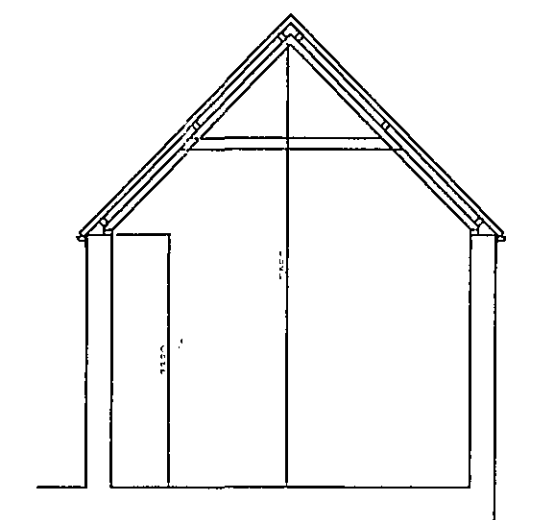


SECTION E - E

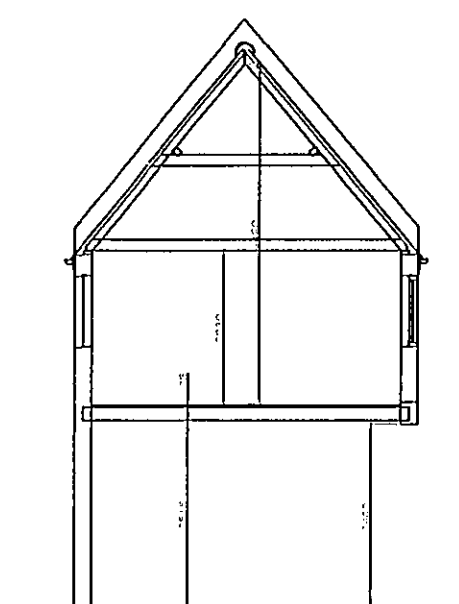

SECTION D - D

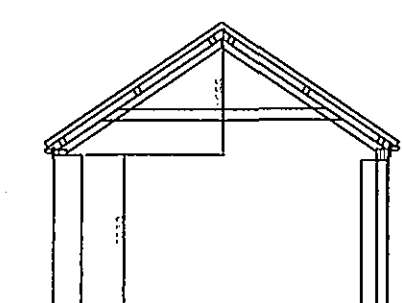

SECTION B - B

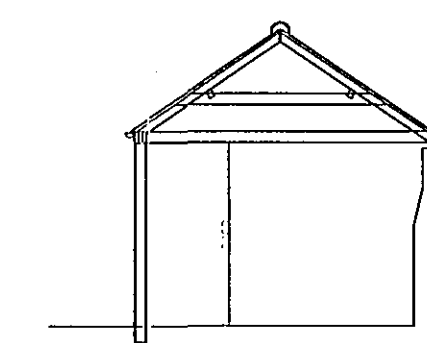

SECTION C - C

DETERMINED
PLAN

EXISTING COTTAGE FIRST FLOOR PLAN

**H. H. ADKINS
(Contractors) LTD.**

Wyberton West Road, tel. 01205 311477
Boston, Lincs fax. 01205 310845
PE21 7JU email: hhadkins@btconnect.com

Project

PROPOSED ALTERATIONS
TO PREMISES FOR
MRS C. GOODWIN
AT LOW FULNEY
SPALDING
Lincs.

DATE DRAWN: OCT 2006

DRAWING NO: 7/106/1

SCALE: 1:100