




Produced 18.05.2009 from the Ordnance Survey National Geographic Database and incorporating surveyed revision available at this date. © Crown Copyright 2009.

Reproduction in whole or part is prohibited without the prior permission of Ordnance Survey.

Ordnance Survey, the OS Symbol and OS Sitemap are registered trademarks of Ordnance Survey, the national mapping agency of Great Britain.

The representation of a road, track or path is no evidence of a right of way.


The representation of features as lines is no evidence of a property boundary.

 

Scale 1:2500

Supplied by: **Bookmark Spalding Ltd**  
Serial number: 00080900  
Centre coordinates: 526919.5 322926.5

Further information can be found on the OS Sitemap Information leaflet or the Ordnance Survey web site:  
[www.ordnancesurvey.co.uk](http://www.ordnancesurvey.co.uk)

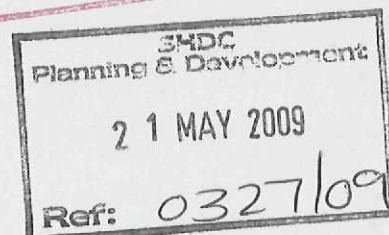



Enabled by  
Ordnance Survey

© Crown Copyright 2009. All rights reserved. Licence number 100020449. Plotted Scale - 1:1250

SHDC  
Planning & Development


11 MAY 2009

Ref: 0327/09


**ROOF**  
 Slates on 50x38 counter battens over  
 6mm Tri/iso Super 9 insulation  
 on rafters and trusses

**WALLS**  
 100mm reclaimed brick outer leaf and 85mm cavity  
 filled with dritherm or similar insulation and 100mm  
 Celcon standard or similar inner leaf and insulated cavity  
 closers at doors and windows


Trada truss E as design sheet 529

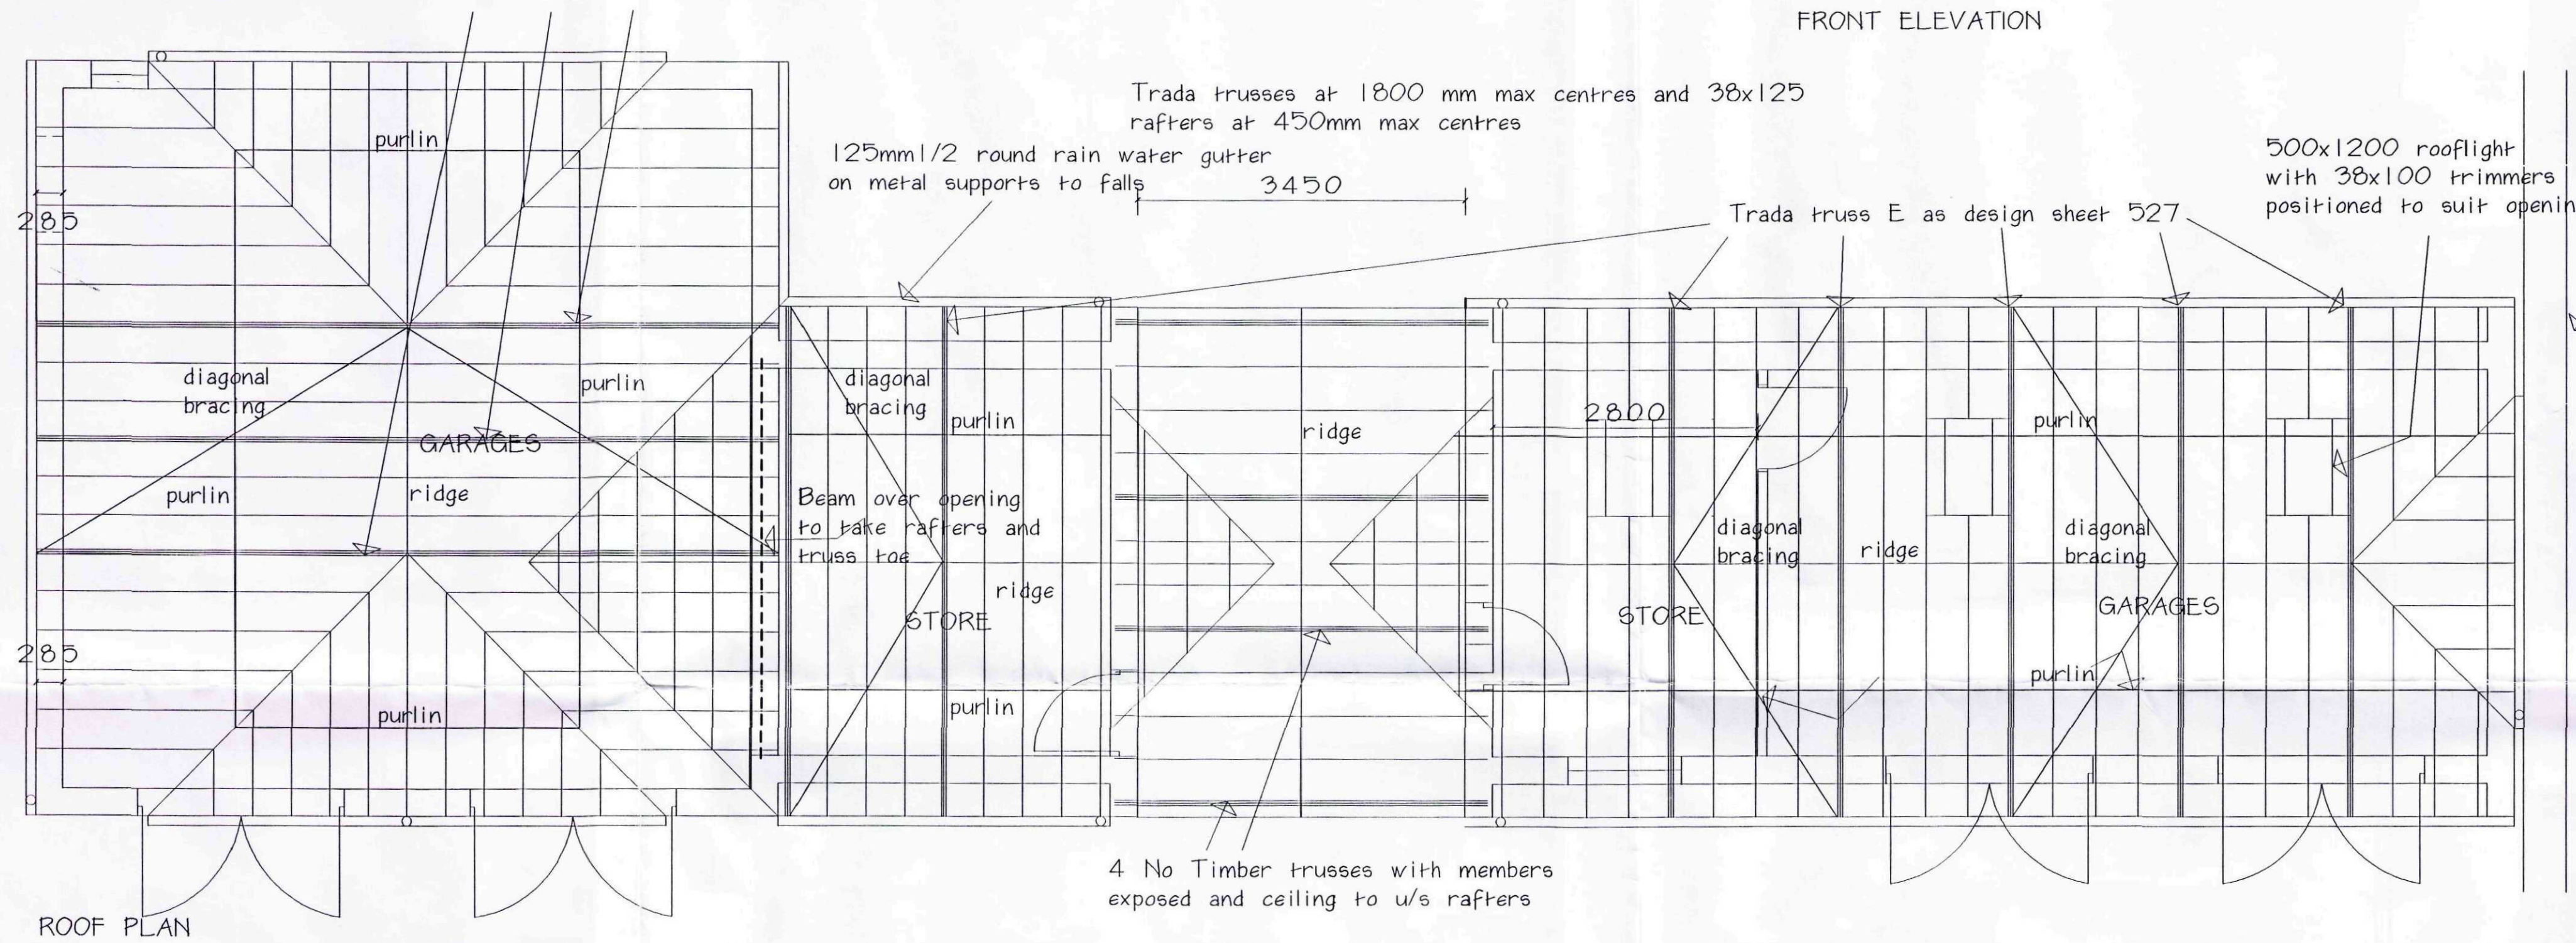


ROOF PLAN

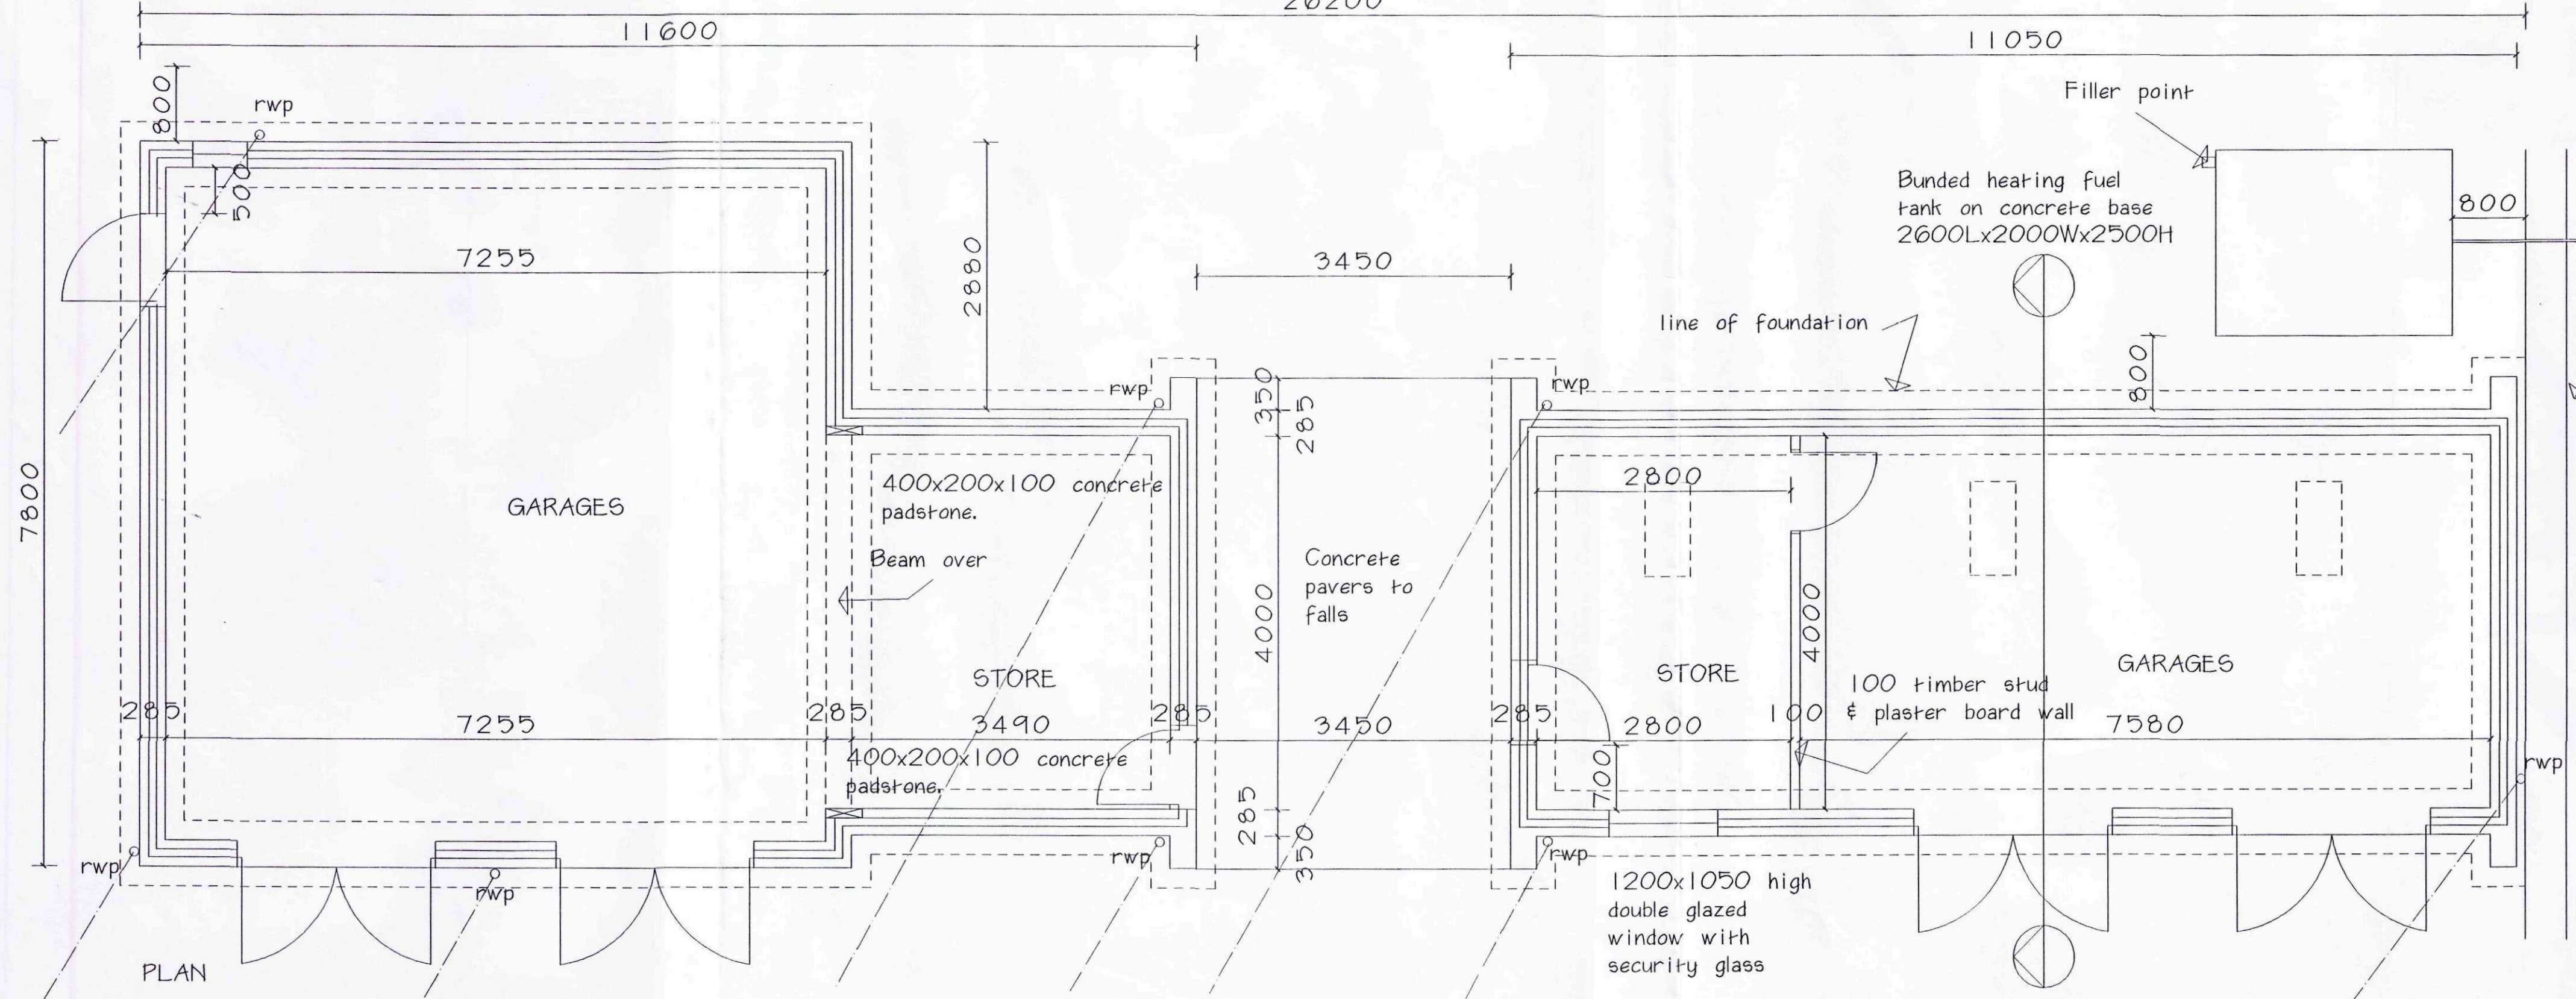


PLAN

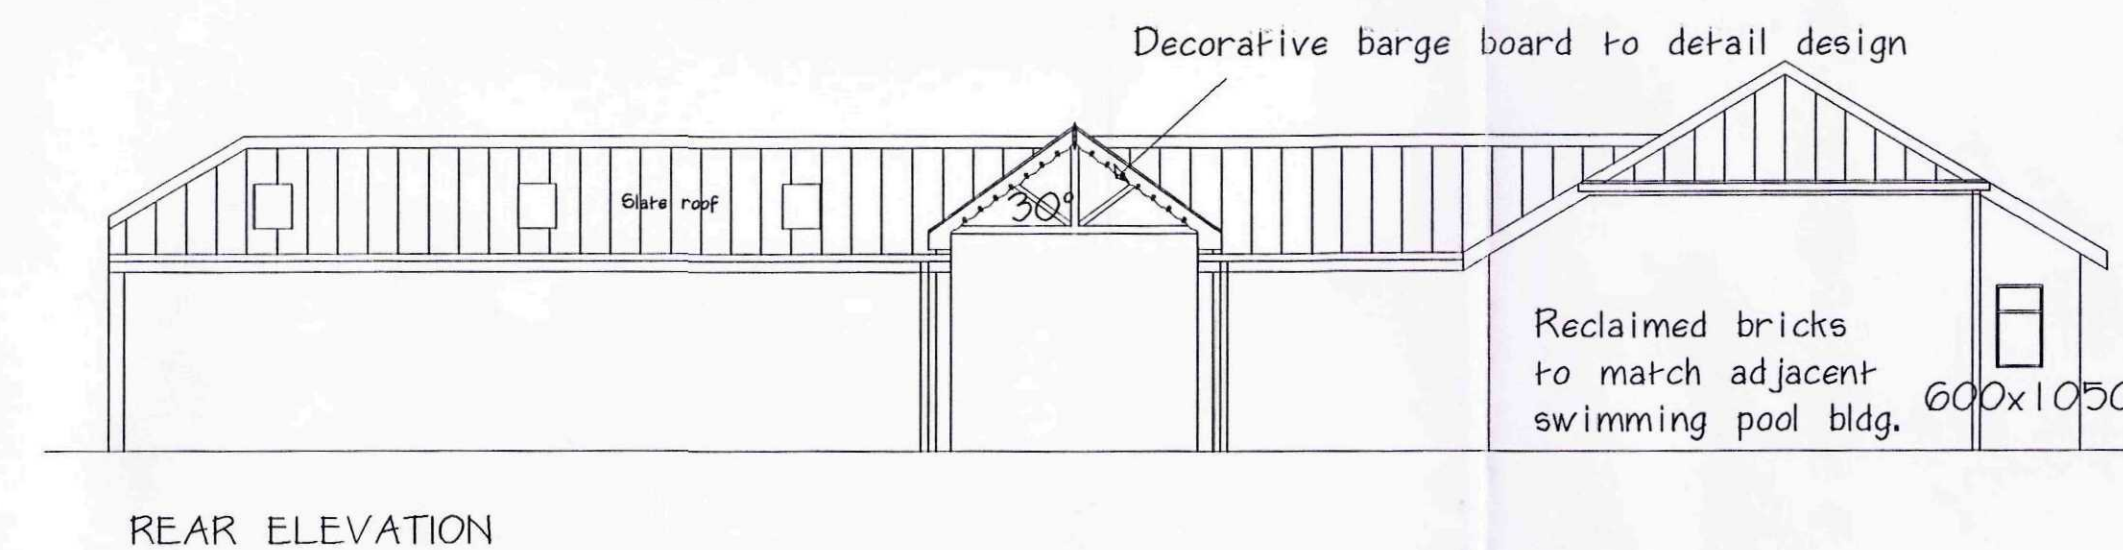


REAR ELEVATION

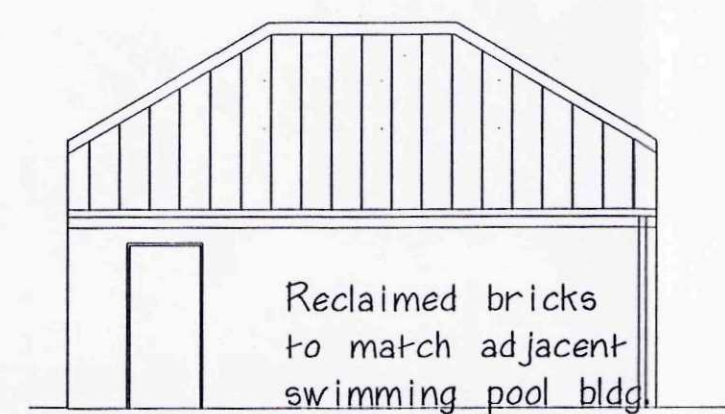


SIDE ELEVATION

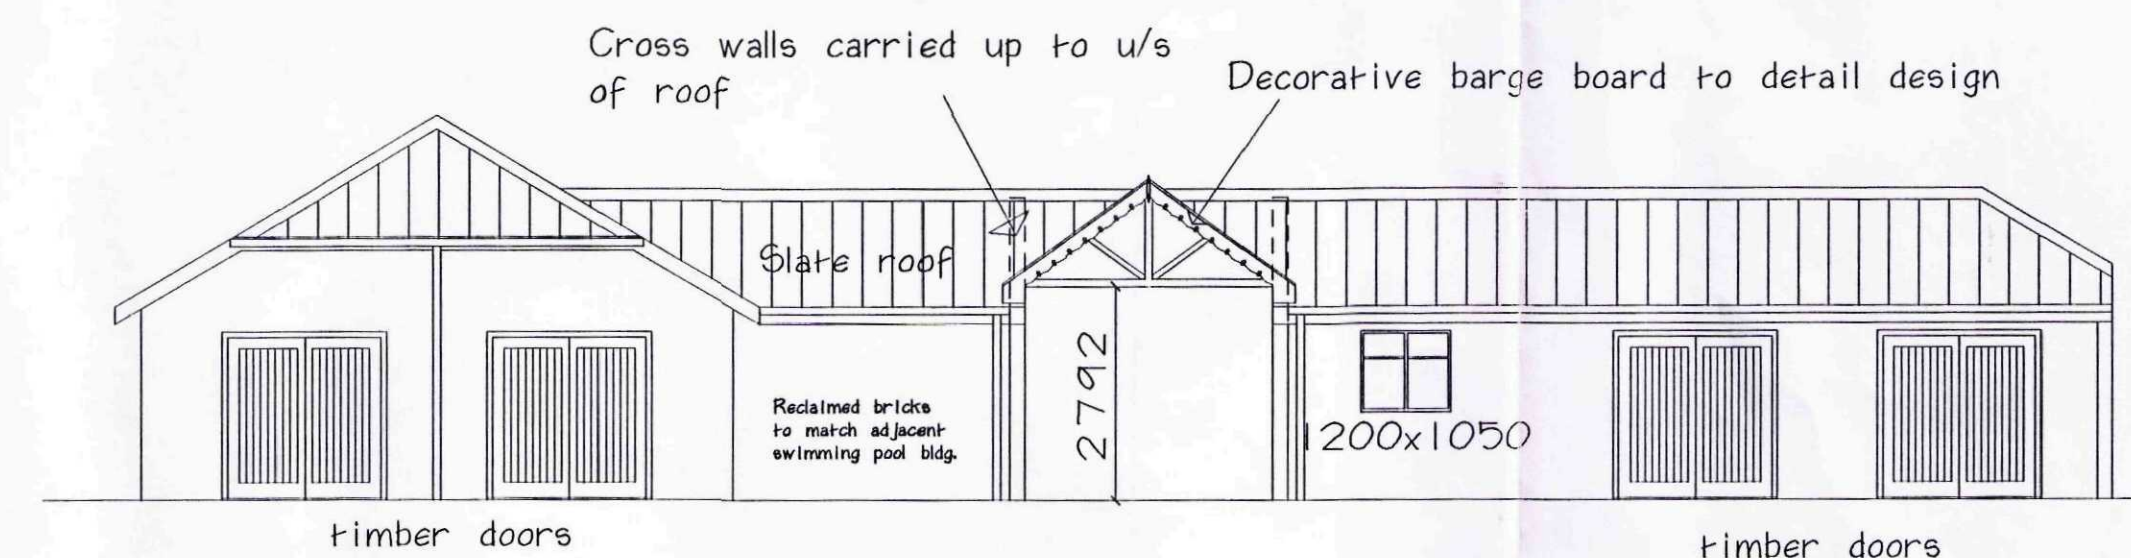

FRONT ELEVATION

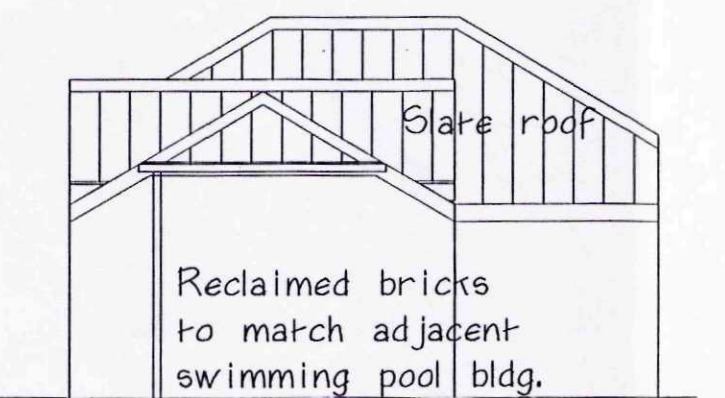

SIDE ELEVATION

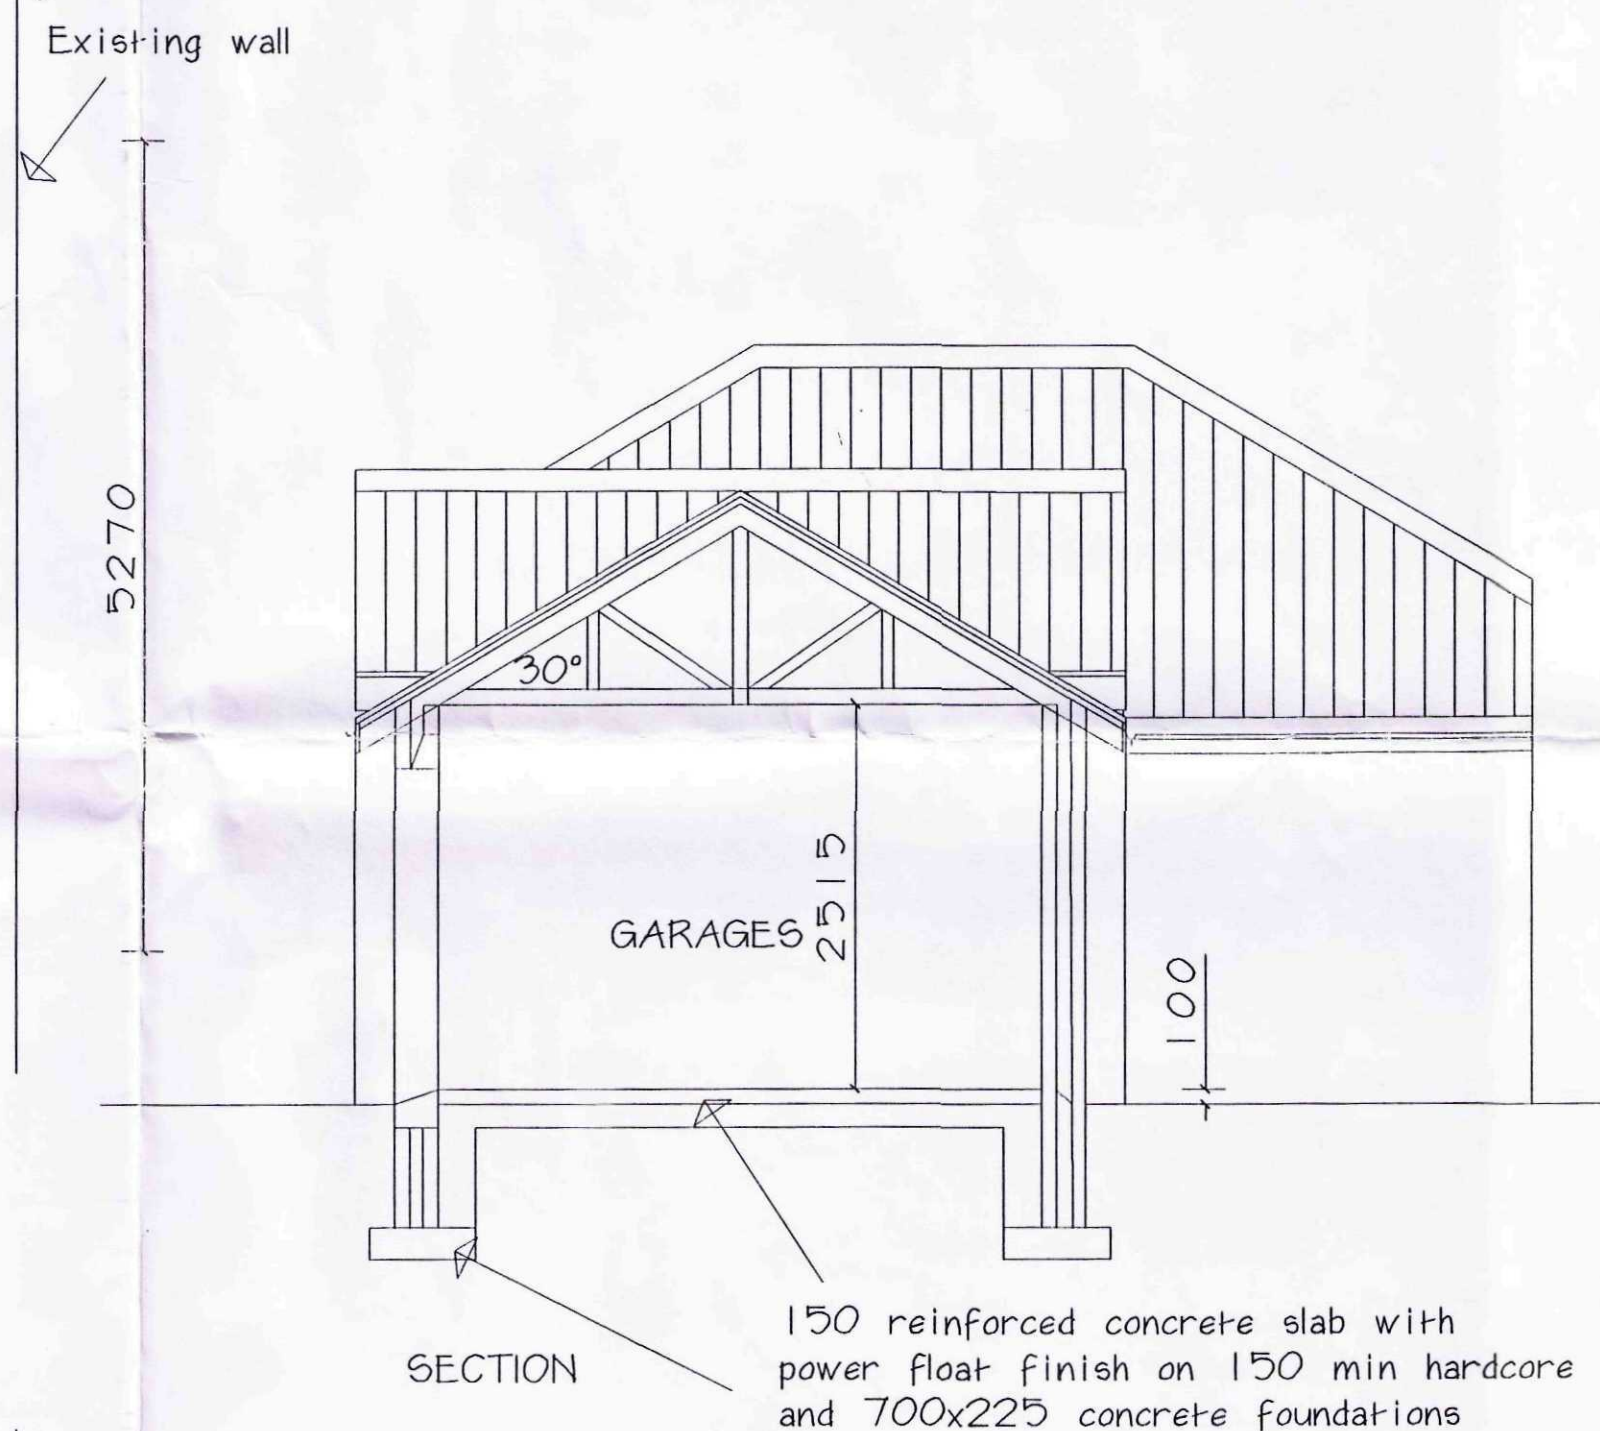

SECTION

**M. PARKER & SONS LIMITED**  
 BUILDERS & CONTRACTORS  
 TATE BUSINESS PARK, POLE HOLE, SPALDING  
 LINCOLNSHIRE PE11 3LX  
 FAX. 01775 762171 TEL. 01775 724777

**DETERMINED PLAN**

SHDC  
 Planning & Development  
 11 MAY 2009  
 Ref: 0327/09

PROPOSED NEW GARAGES AND STORE  
 FOR J VAN GEEST

PLANS SECTIONS AND ELEVATIONS

SCALES 1:50  
 DRG. NO. JVG 02B DATE

M. Parker