



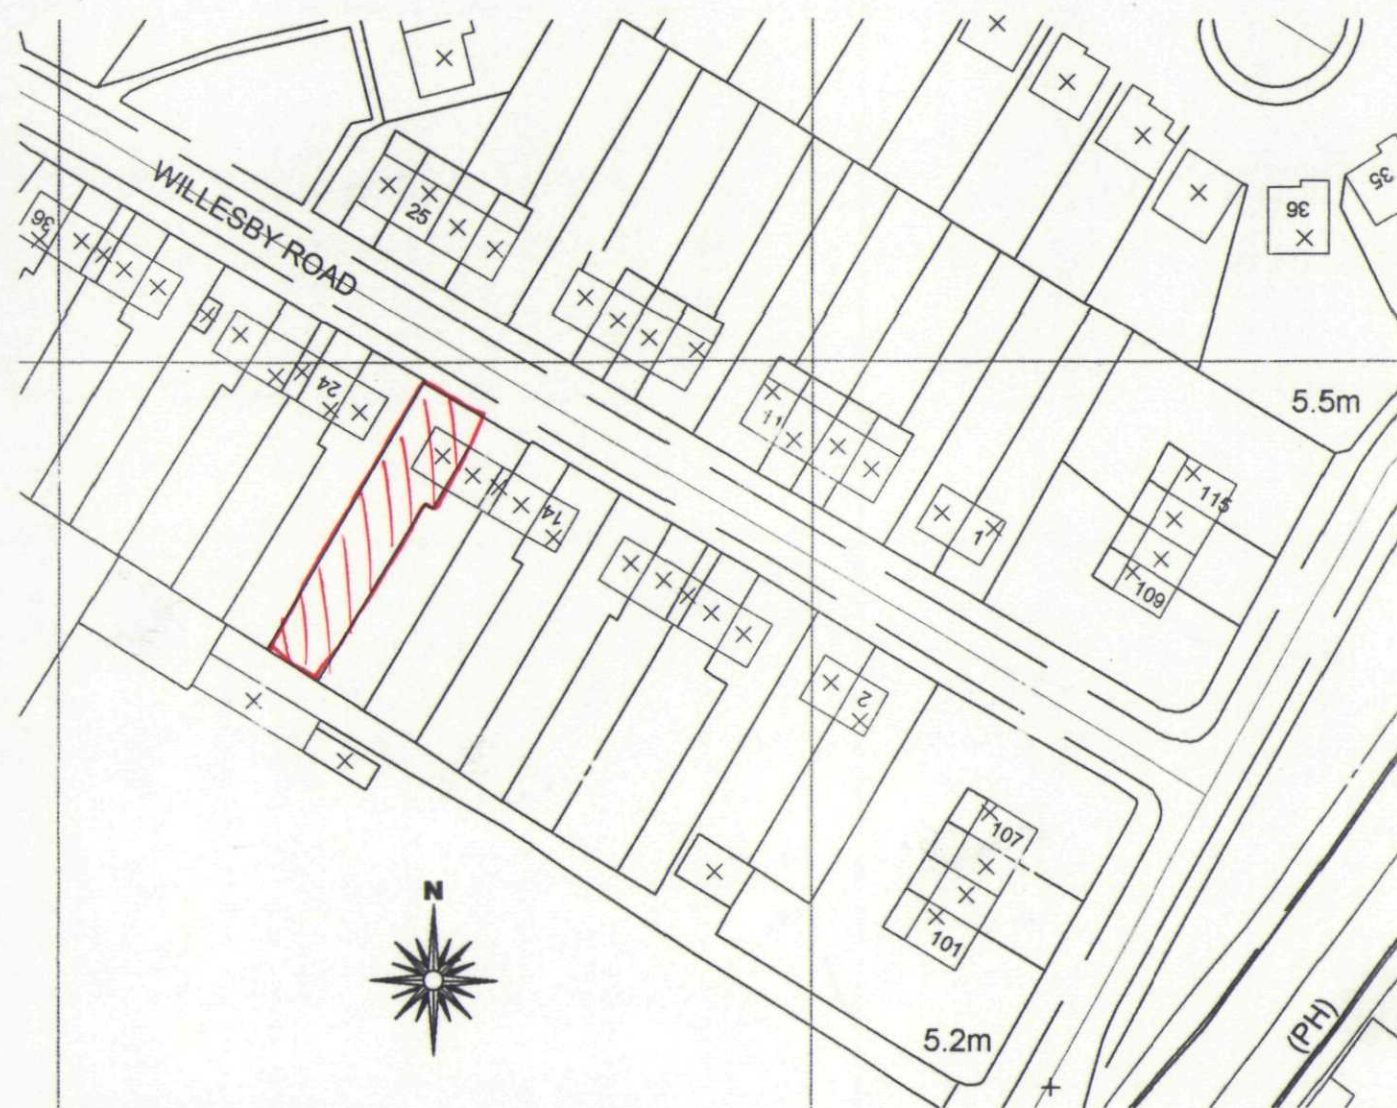

Crown Copyright. All rights reserved. Licence Number 100020449

LOCATION PLAN
Scale 1:1000

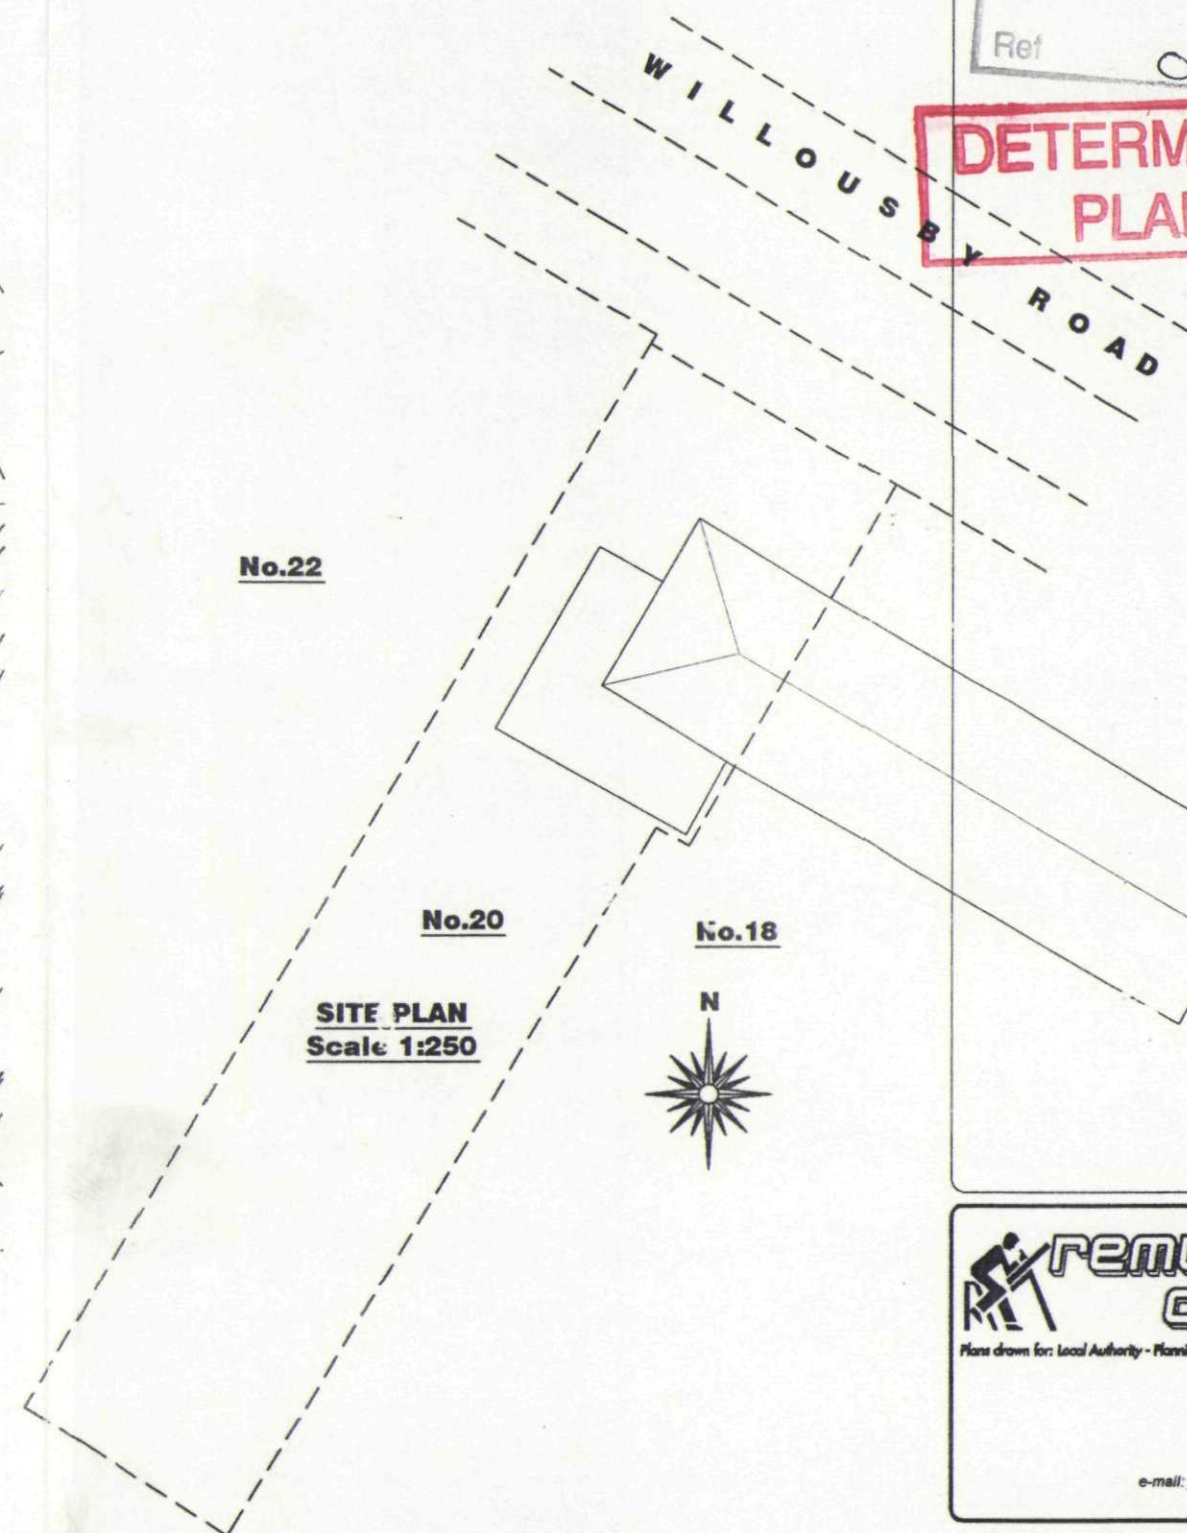

No.22

No.20

No.18

SITE PLAN
Scale 1:250

SHDC
Planning & Development
11 MAR 2004
Ref 0329/04

**DETERMINED
PLAN**

**remway
design**

Plans drawn for: Local Authority - Planning permission & Building Control.
3, Rembrandt Way
Spalding
Lincs
PE11 3HX
Tel: 07815 112 058
Fax: 01775 768 921
e-mail: jason@remwaydesign.co.uk

Project:
Proposed First Floor Bedroom
Extensions above Existing Kitchen

Client:
Mr L Cooke
20 Willesby Road
Spalding
PE11 2AX

Date: feb04 DRG No **LC02** REV: