



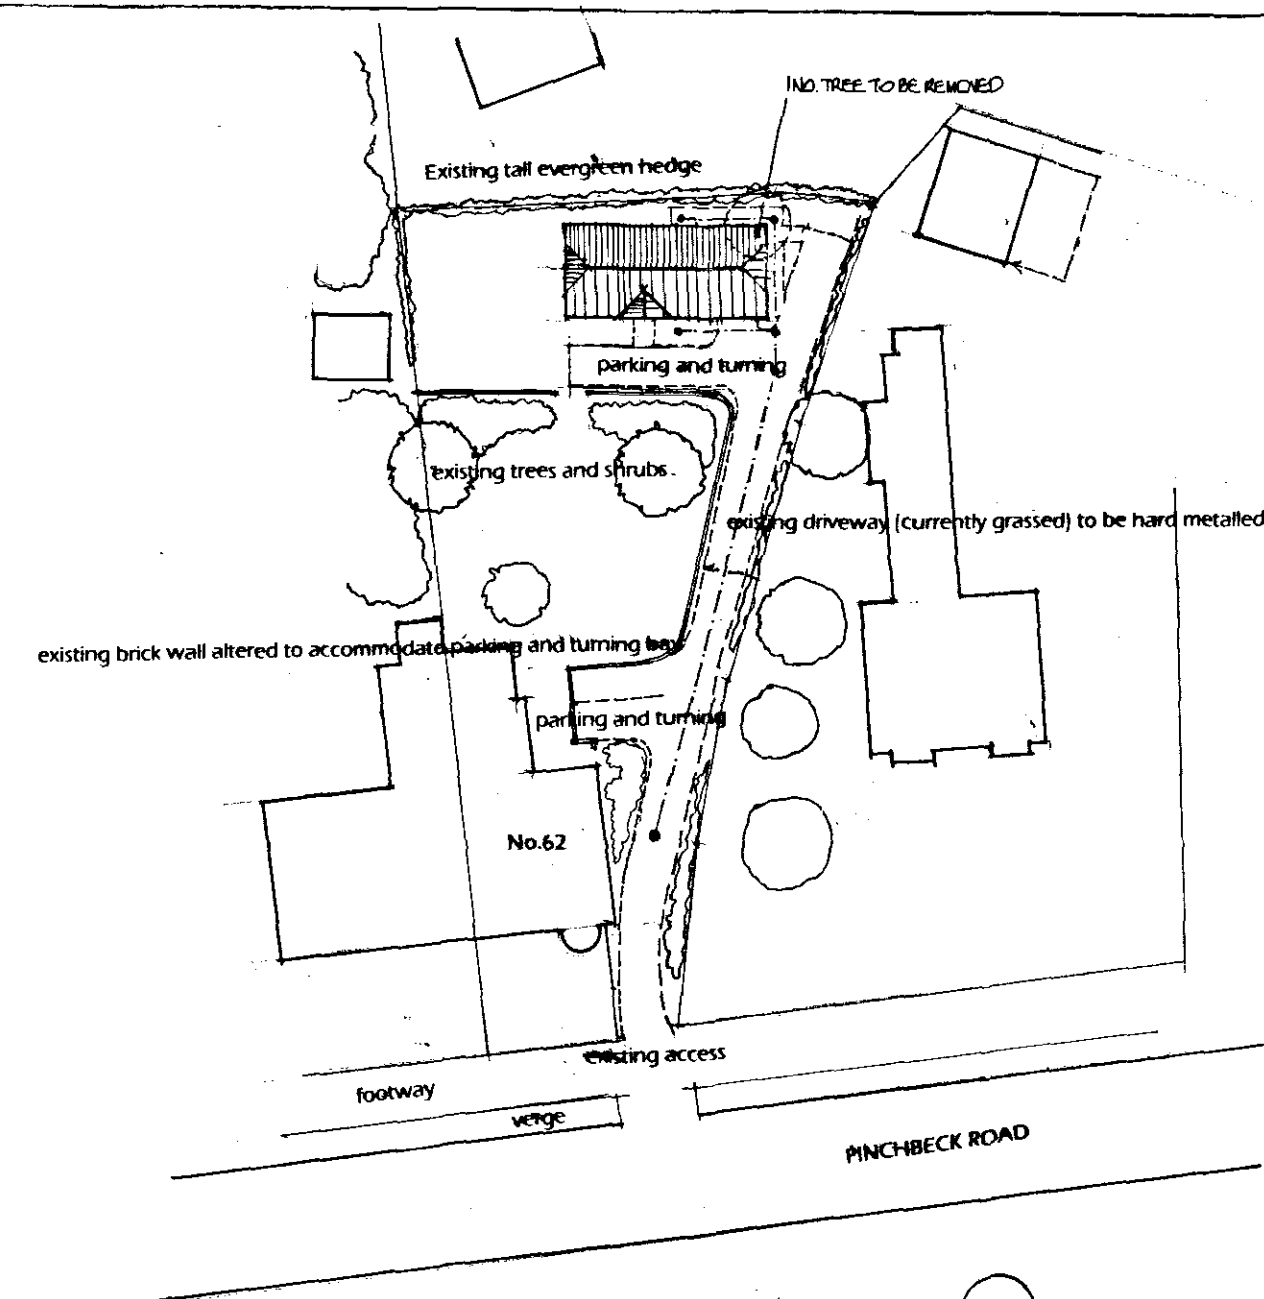


BLOCK PLAN 1:500 (C)




LOCATION PLAN 1:2500 (B)

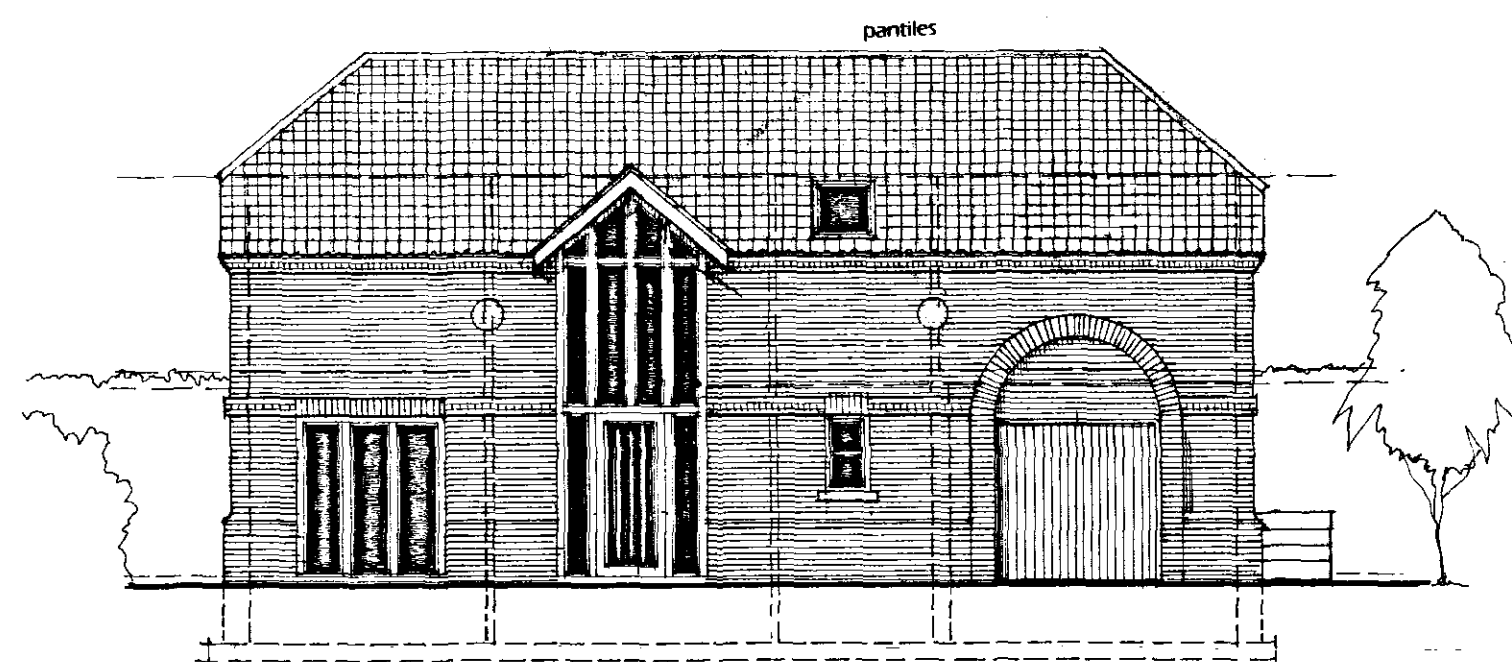


WEST ELEVATION

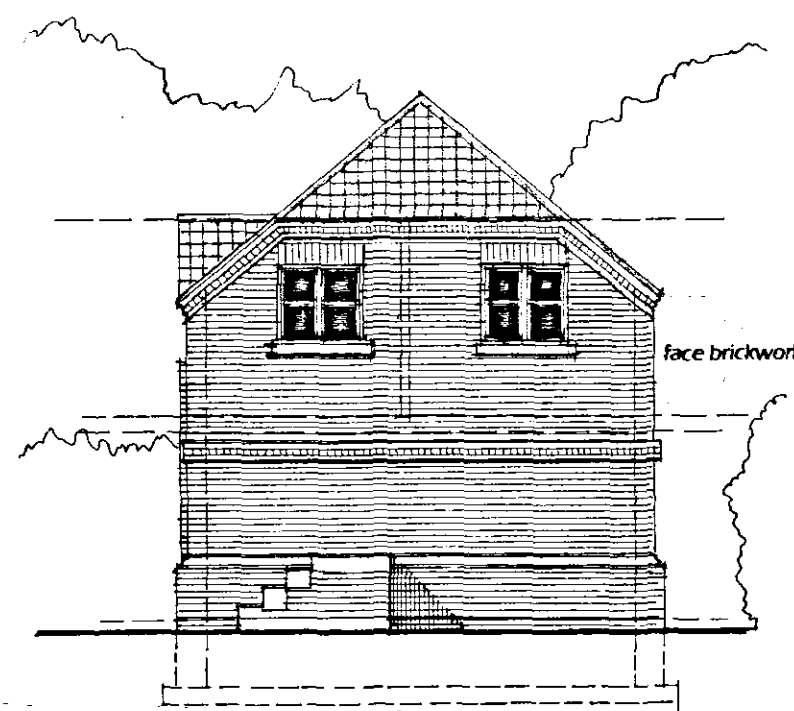


SOUTH ELEVATION

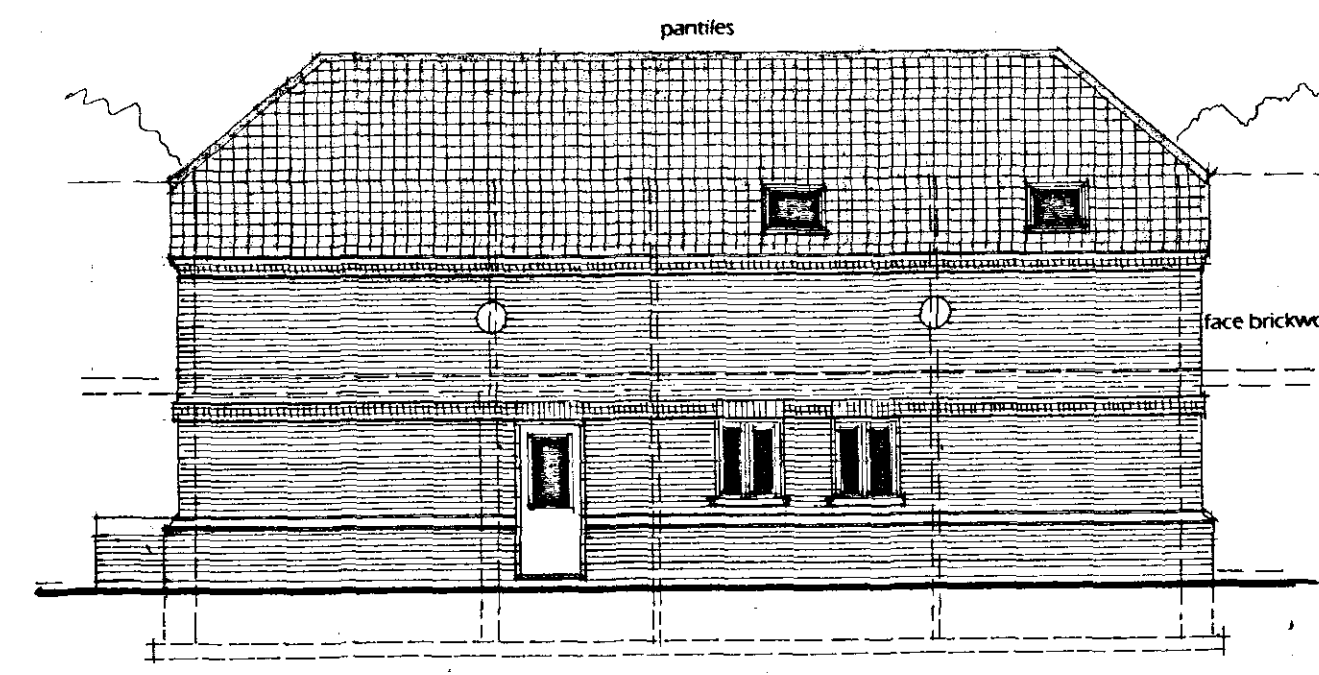


EAST ELEVATION

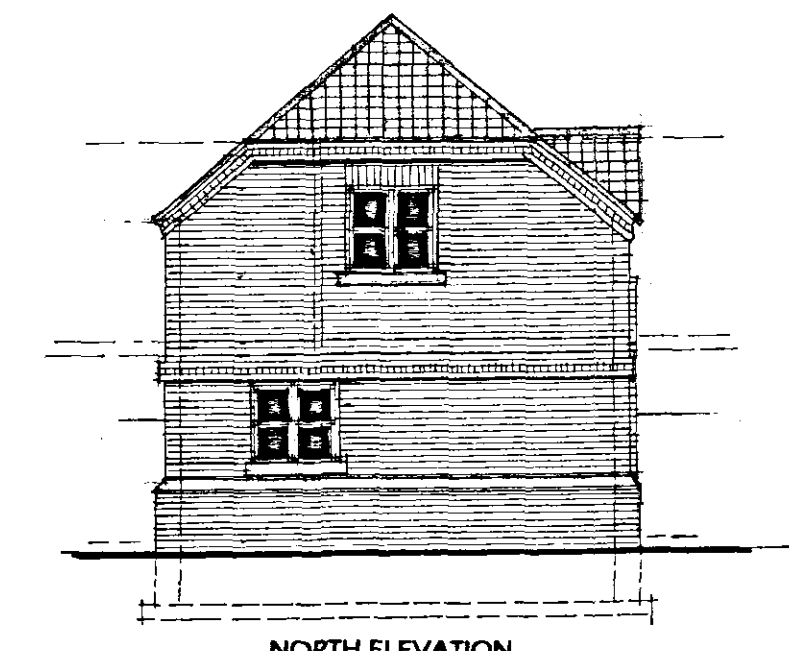


NORTH ELEVATION

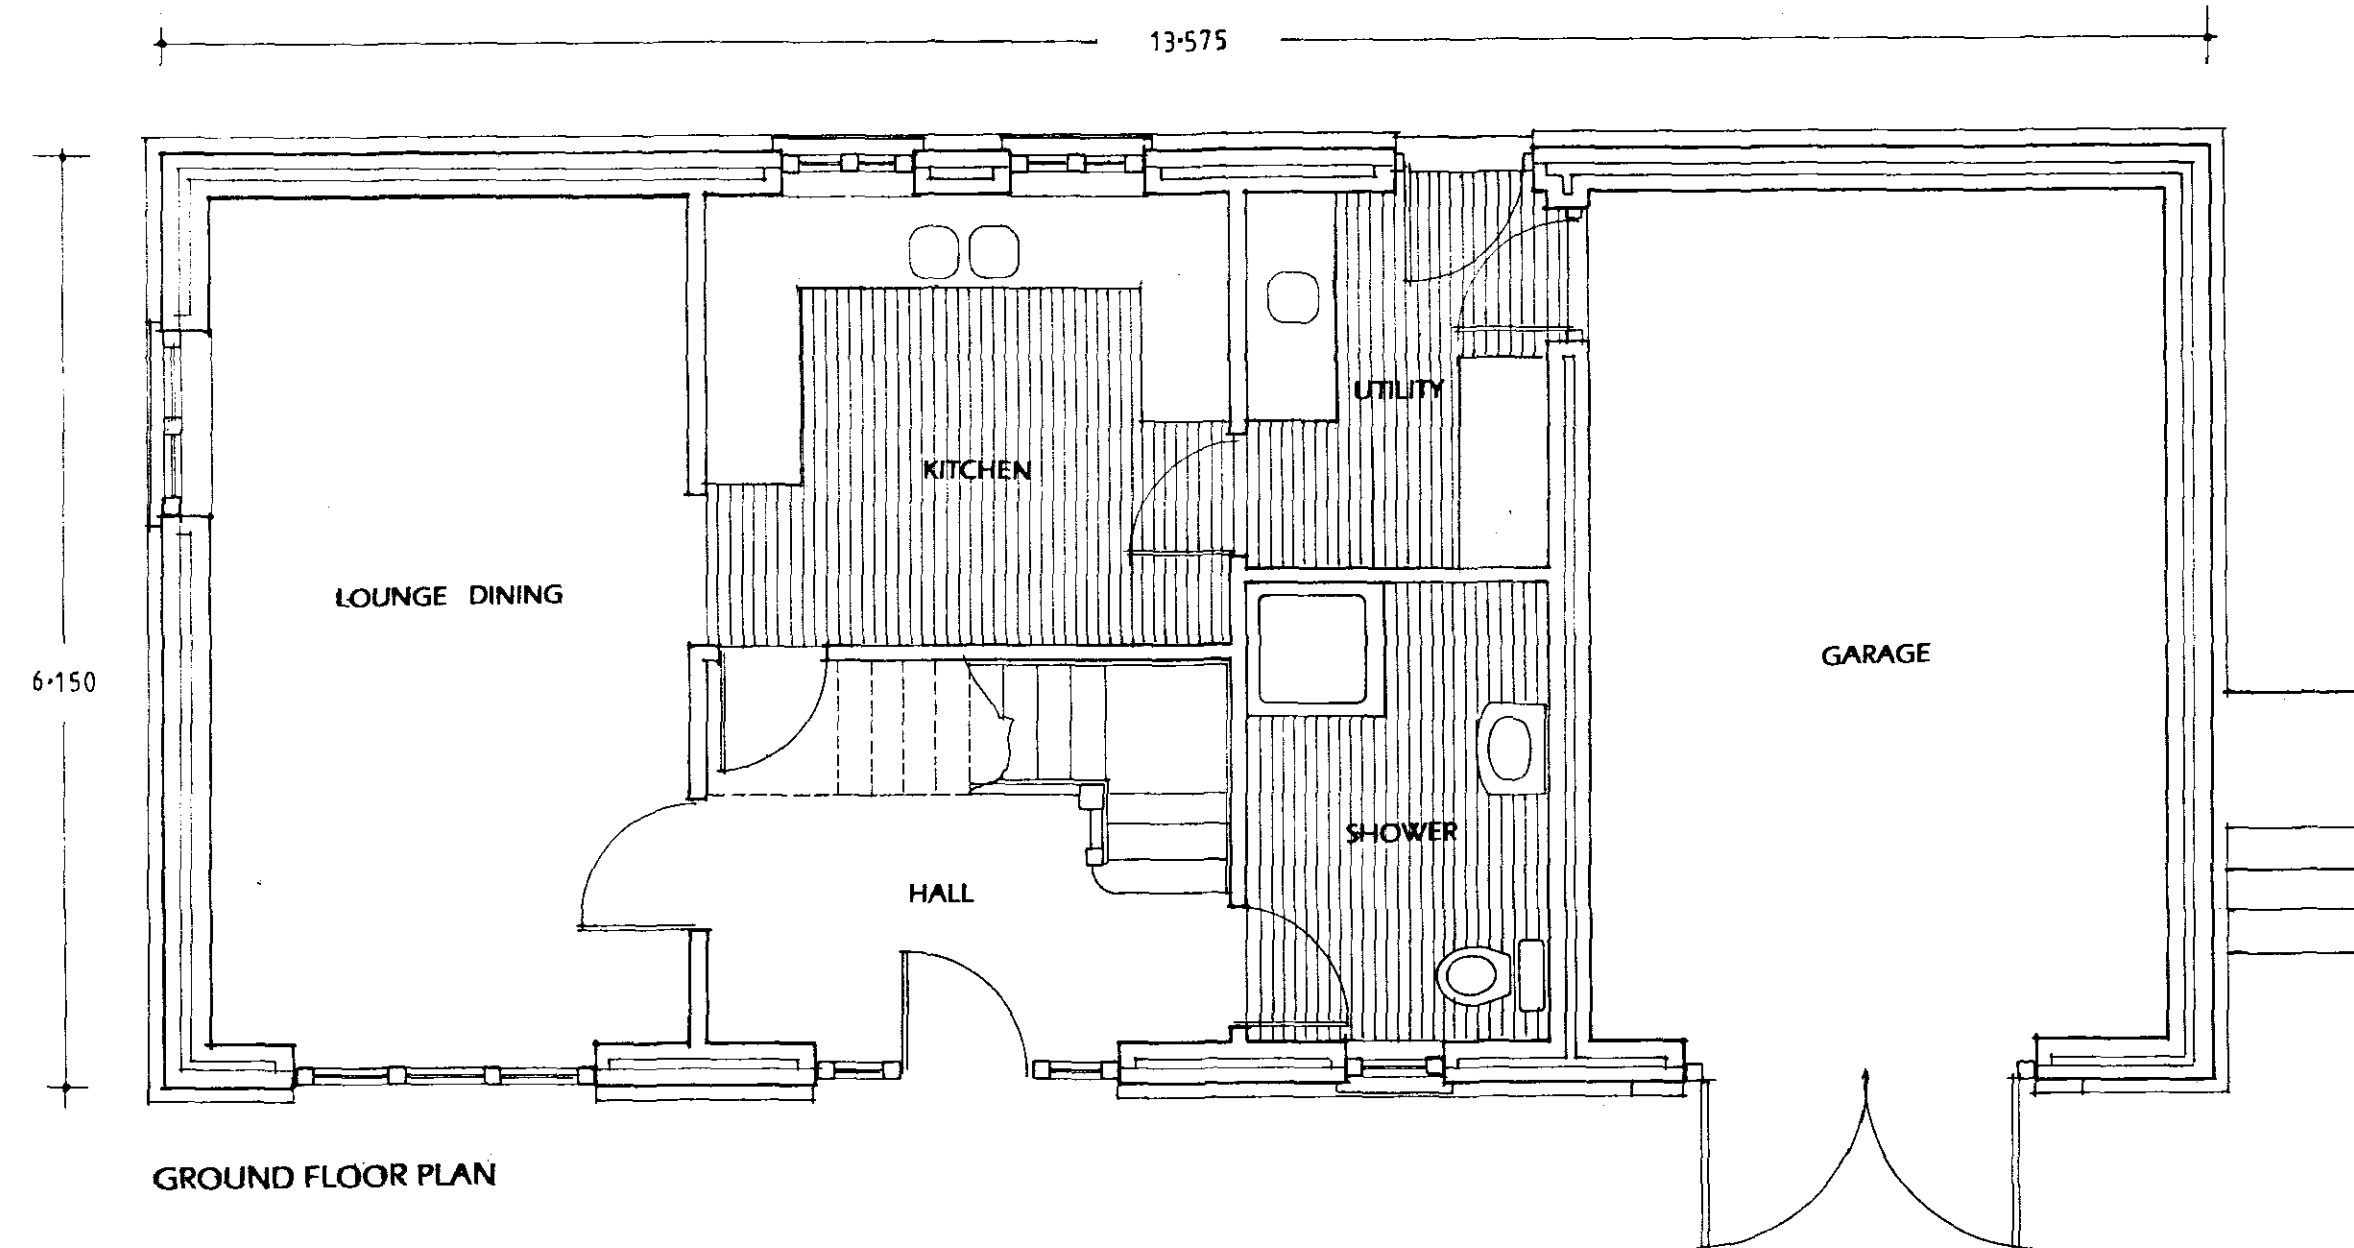

GROUND FLOOR PLAN

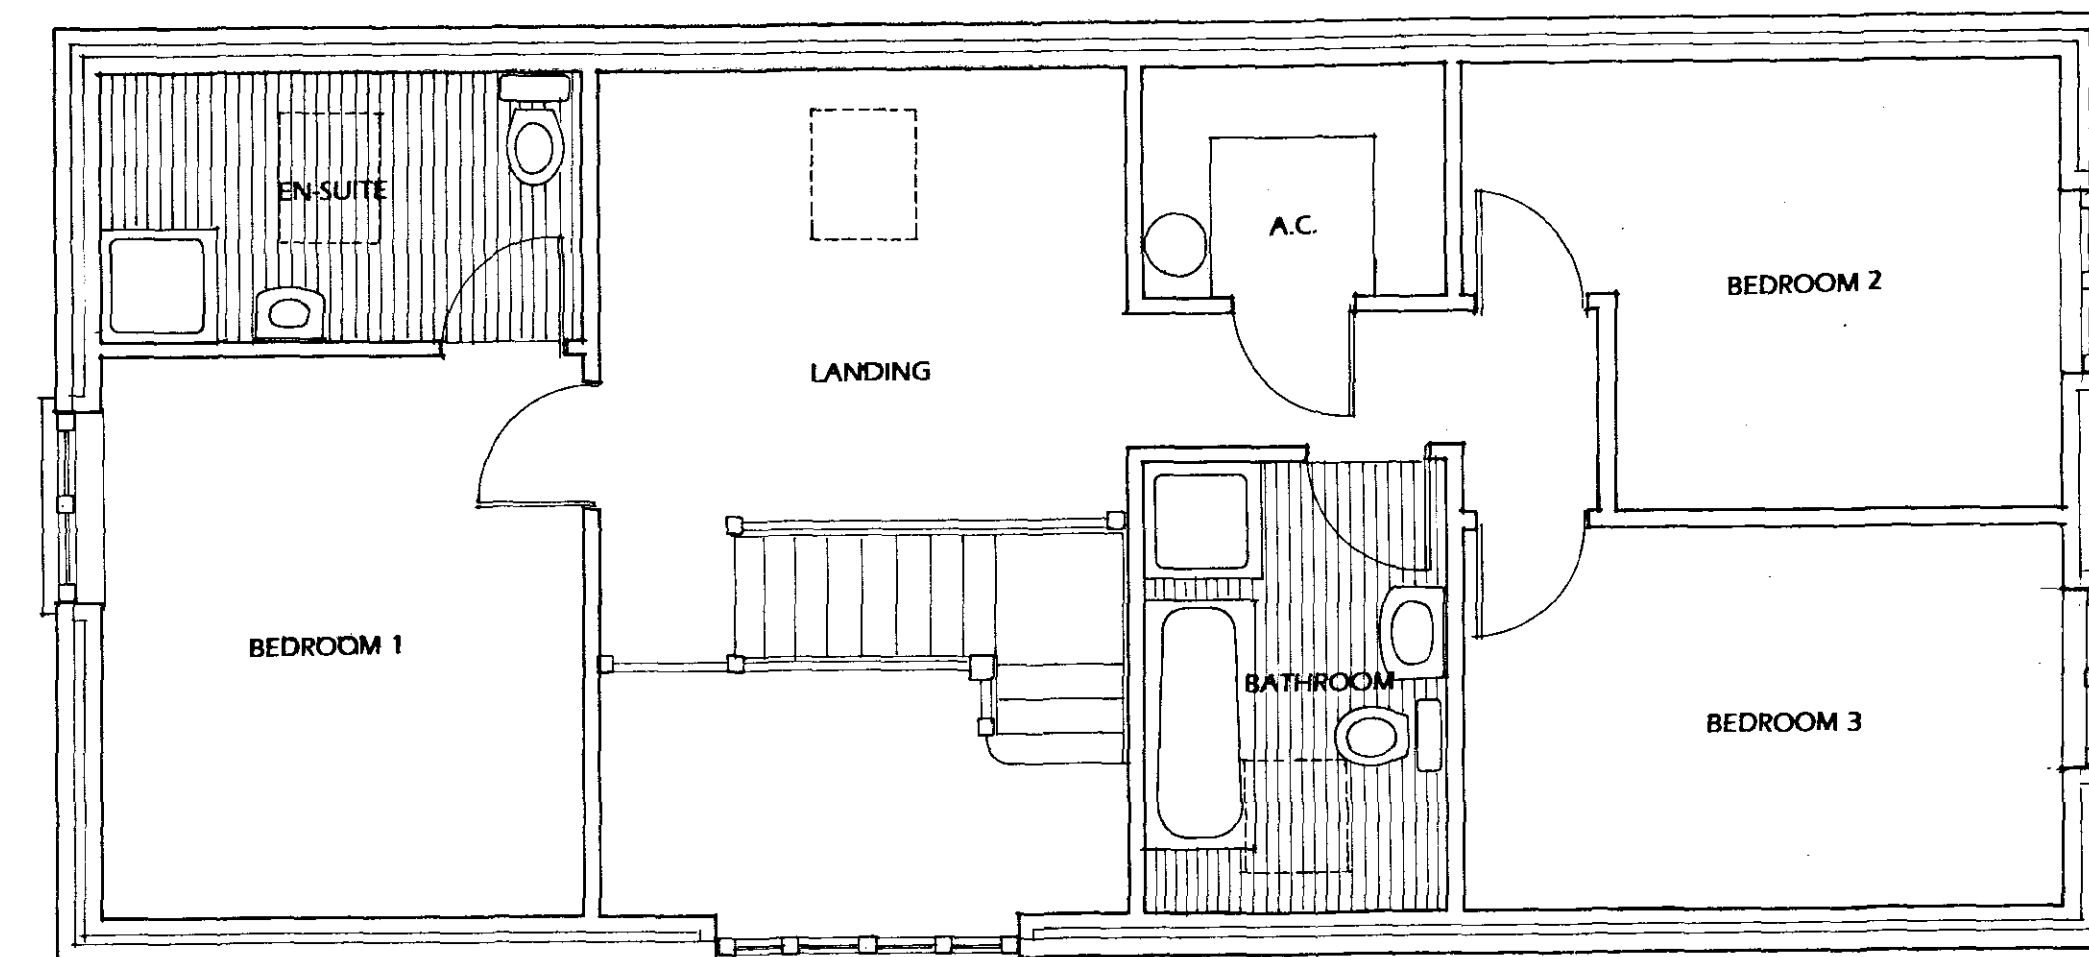

FIRST FLOOR PLAN

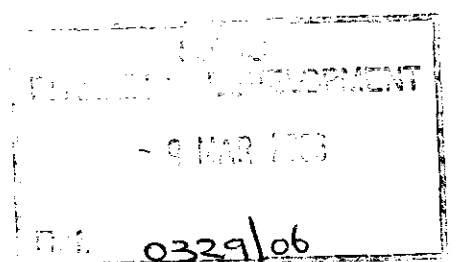

ROGER WILLIAMS
Architectural Design Consultant
31 Stephenson Close, Boston, PE21 7SY

Tel/Fax 01205 363603 Mobile 07767 888684

Client: MRS. J. HALL

Project: PROPOSED RESIDENTIAL DEVELOPMENT
IN 1 PLOT AT 62 PINCHBECK ROAD SPALDING Lincs

Scale: 1:50 1:100

Date: DECEMBER 2005

**DETERMINED
PLAN**

03 MAR 2006

© This drawing is copyright.

All dimensions to be checked and verified on site prior to commencement of works. Ground bearing capabilities are assumed to be normal unless deemed otherwise with due account given thereto. All drawings are issued, where appropriate, subject to Local Authority approvals.

The works shall comprise of that shown on the drawings and include any works that whilst not specifically shown but may be reasonably inferred as being necessary to carry out the works shall be deemed to be included. The drawings are limited in the amount of information contained and are specifically for the gaining of consents or considerations from Local Authorities. The works are not fully specified and drawings should not be used for Contract purposes.

Unless specified otherwise, no formal Flood Risk Assessment has been undertaken and a risk assessment therefore has been given to the discharge of surface and foul water to existing outfalls or as specified on the drawing.