

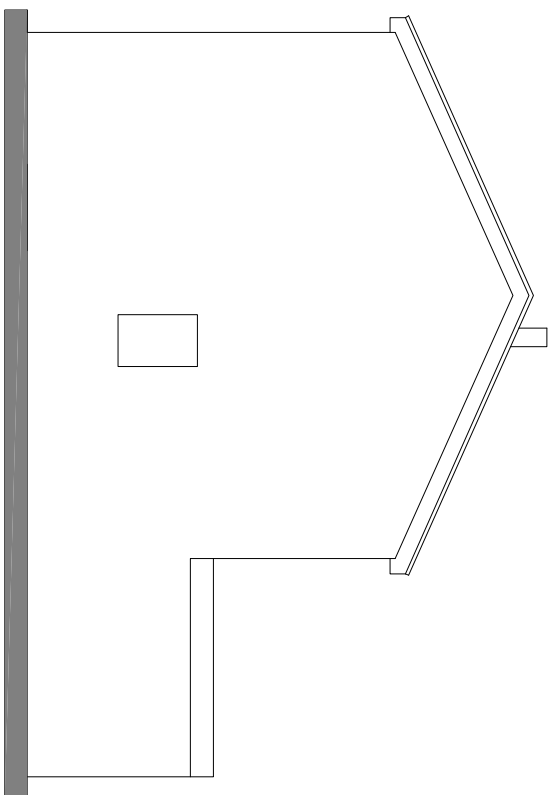
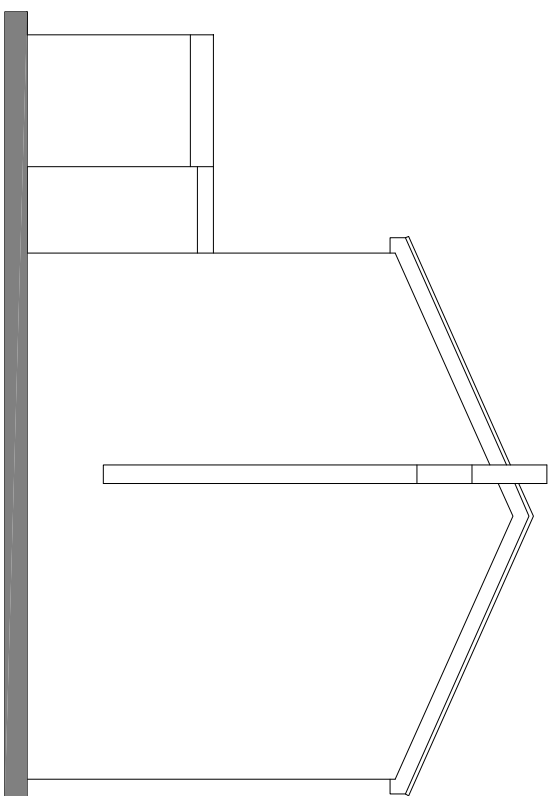
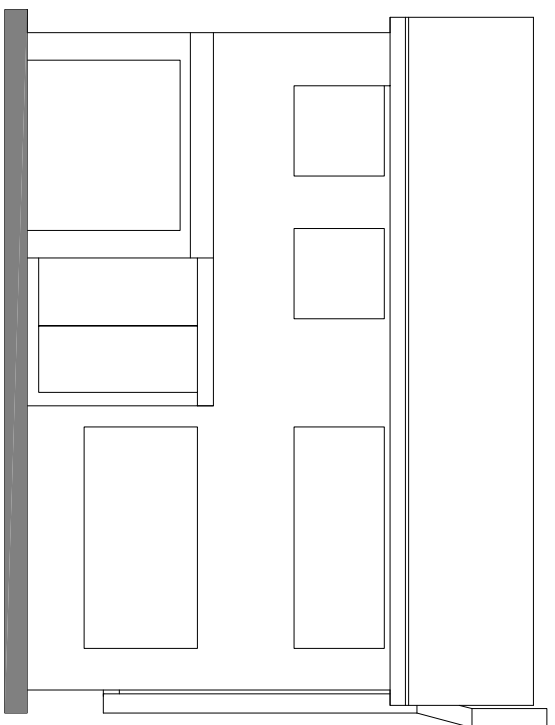
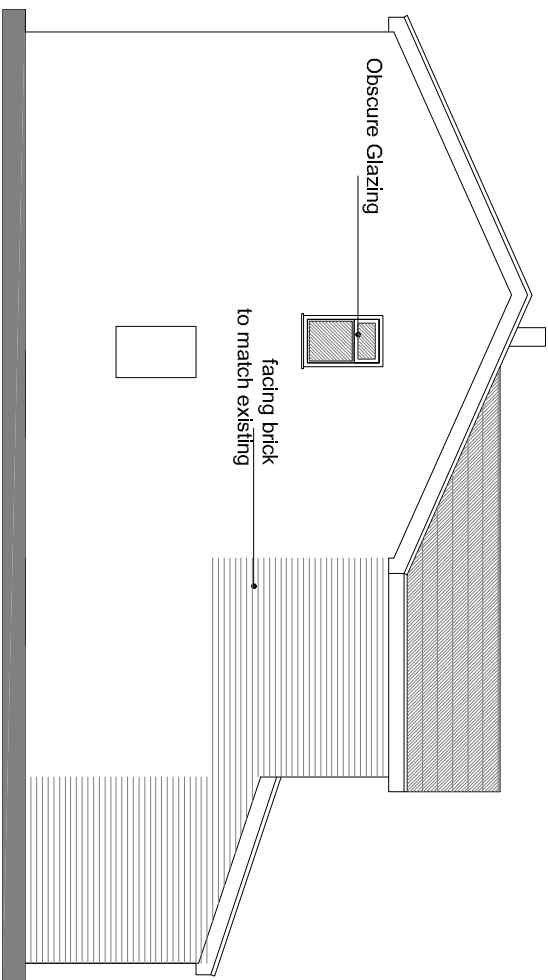



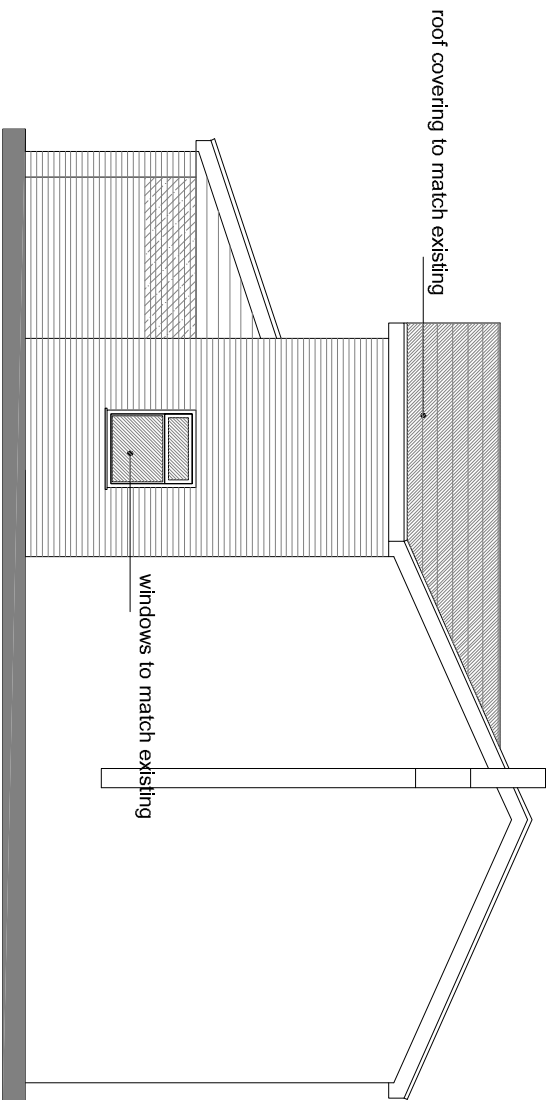


EXISTING ELEVATIONS

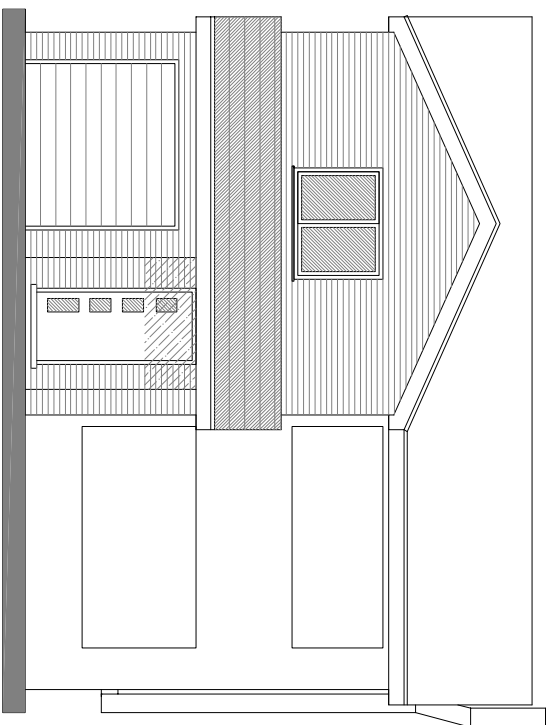


PROPOSED ELEVATIONS


PROPOSED BLOCK PLAN

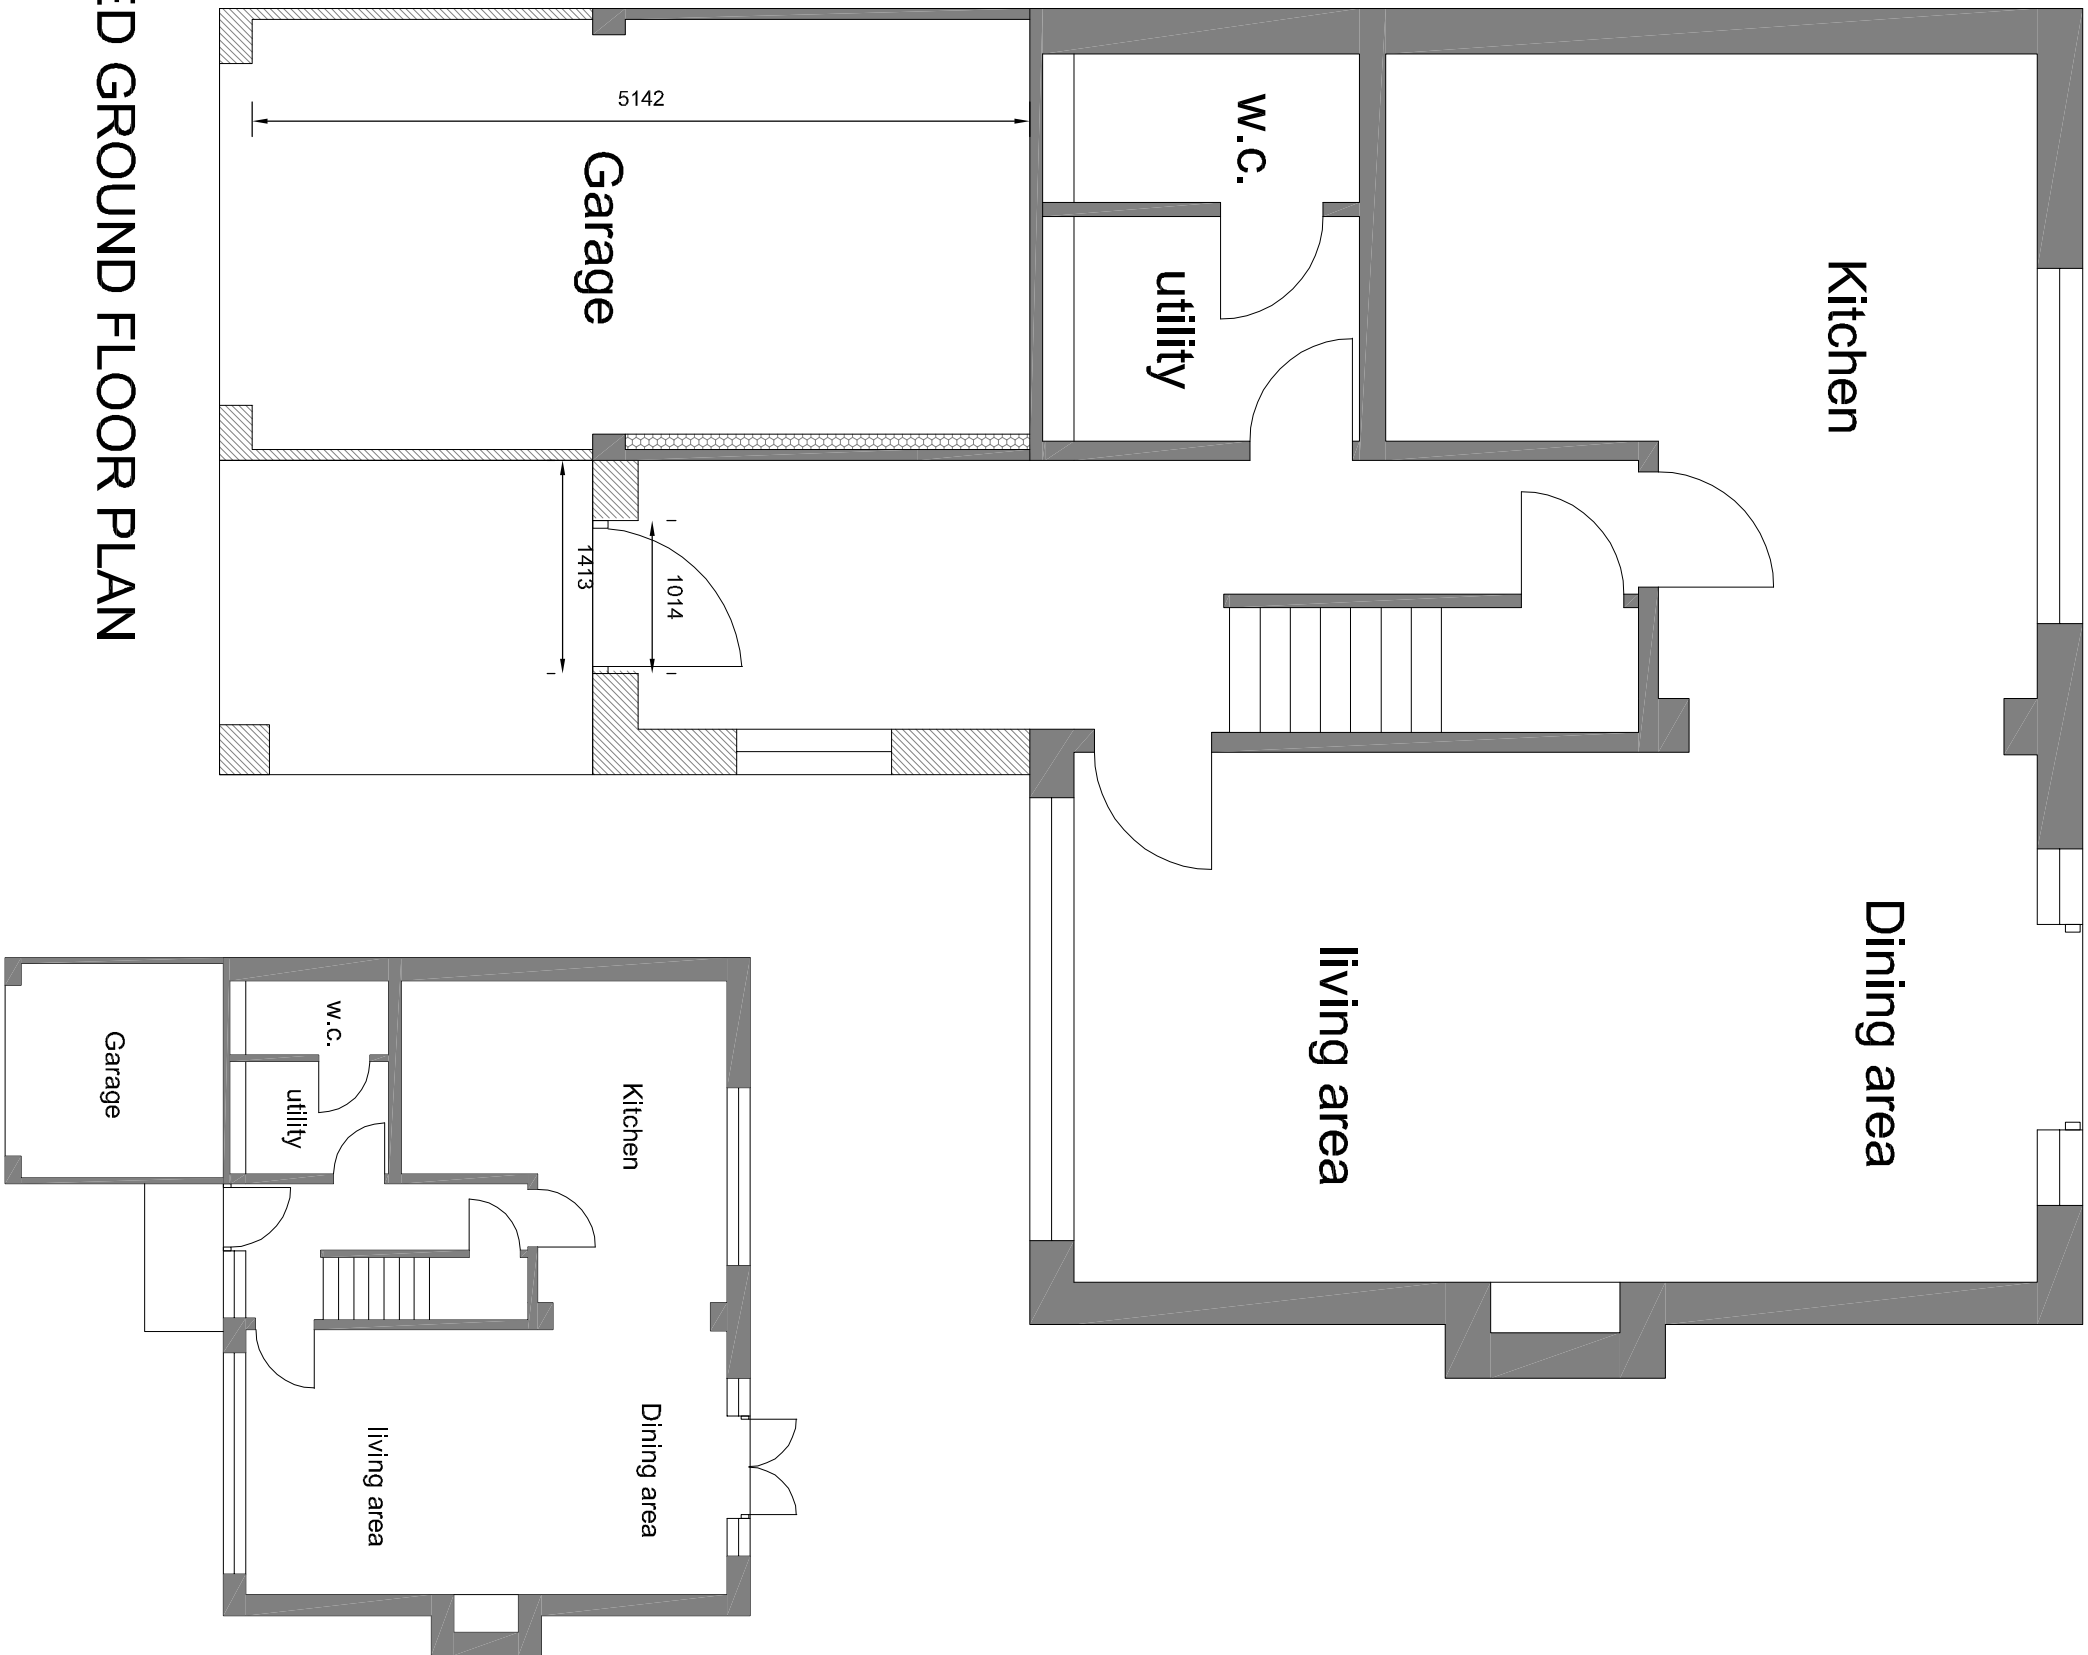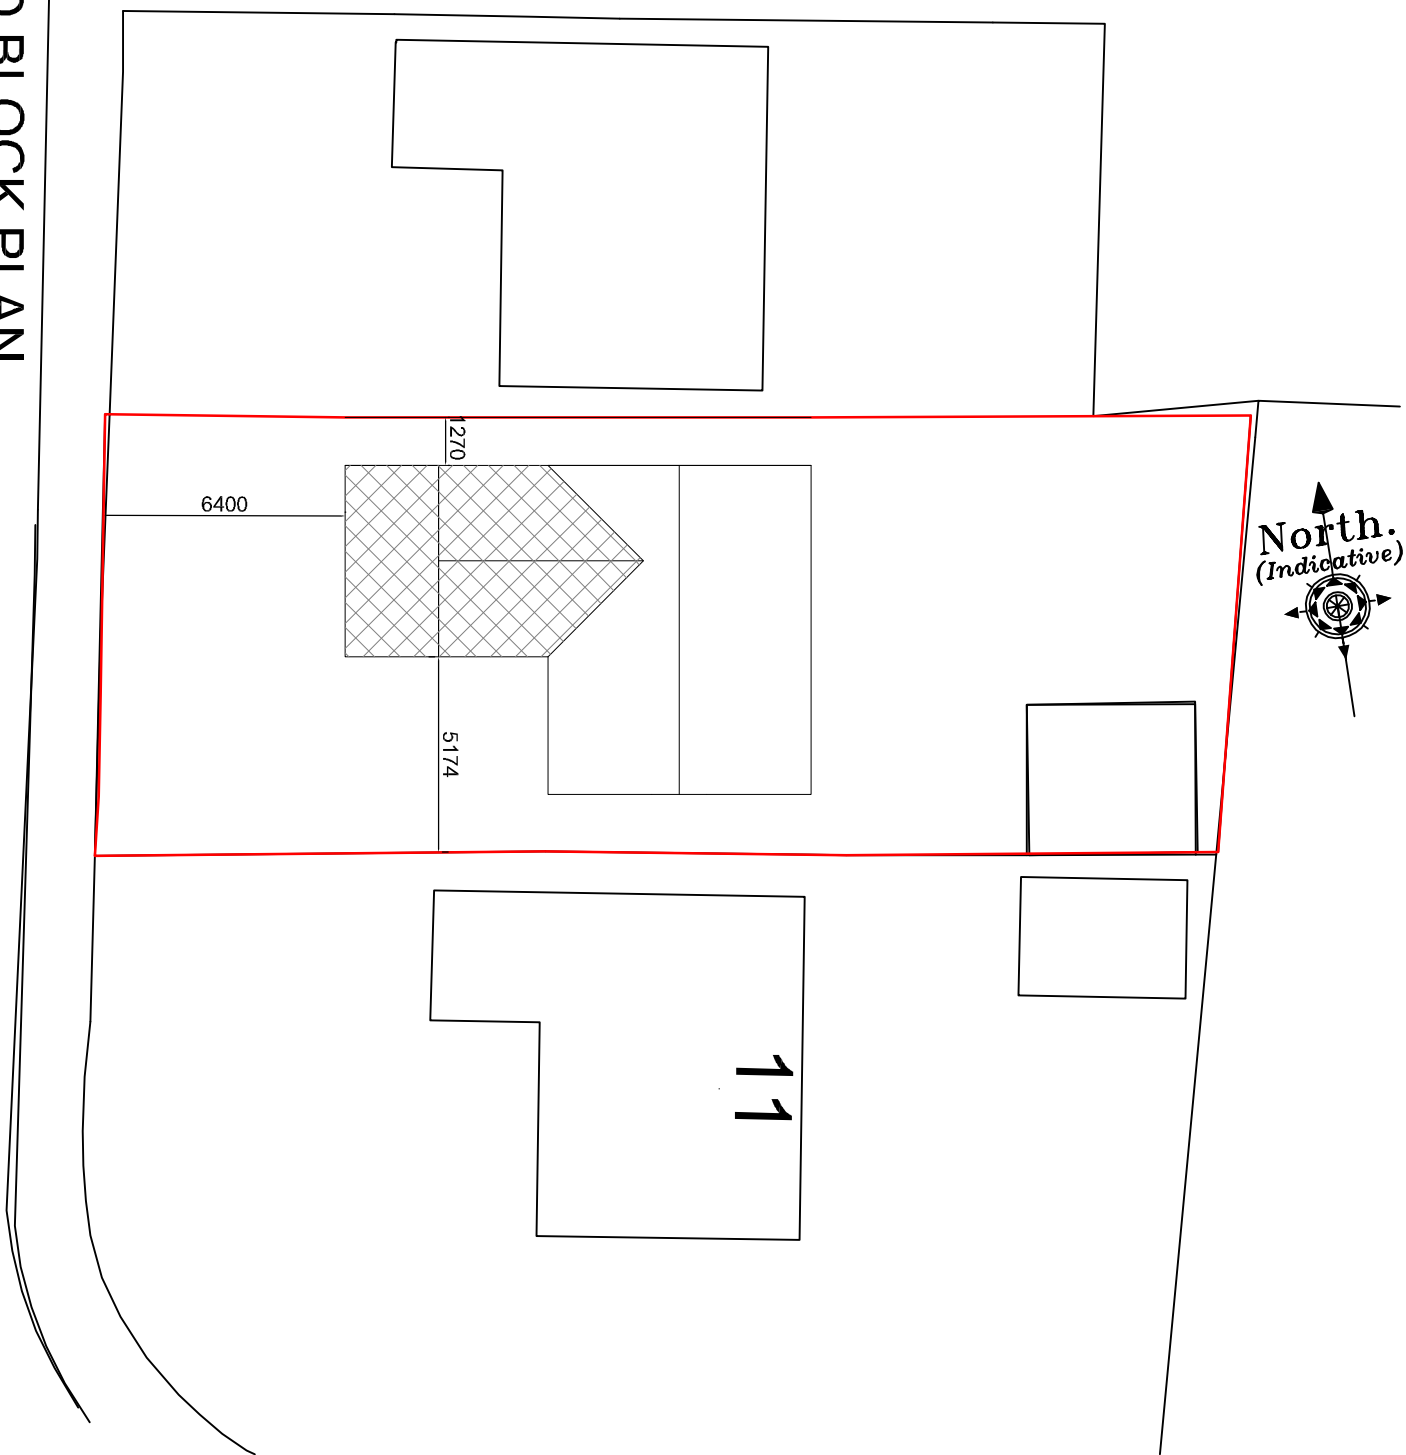


PROPOSED GROUND FLOOR PLAN

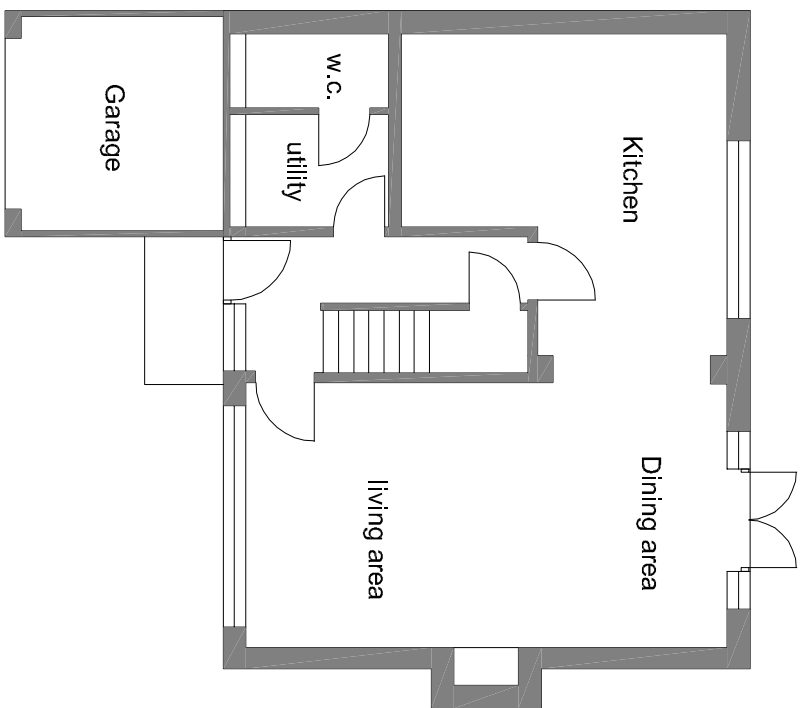

EXISTING GROUND FLOOR PLAN

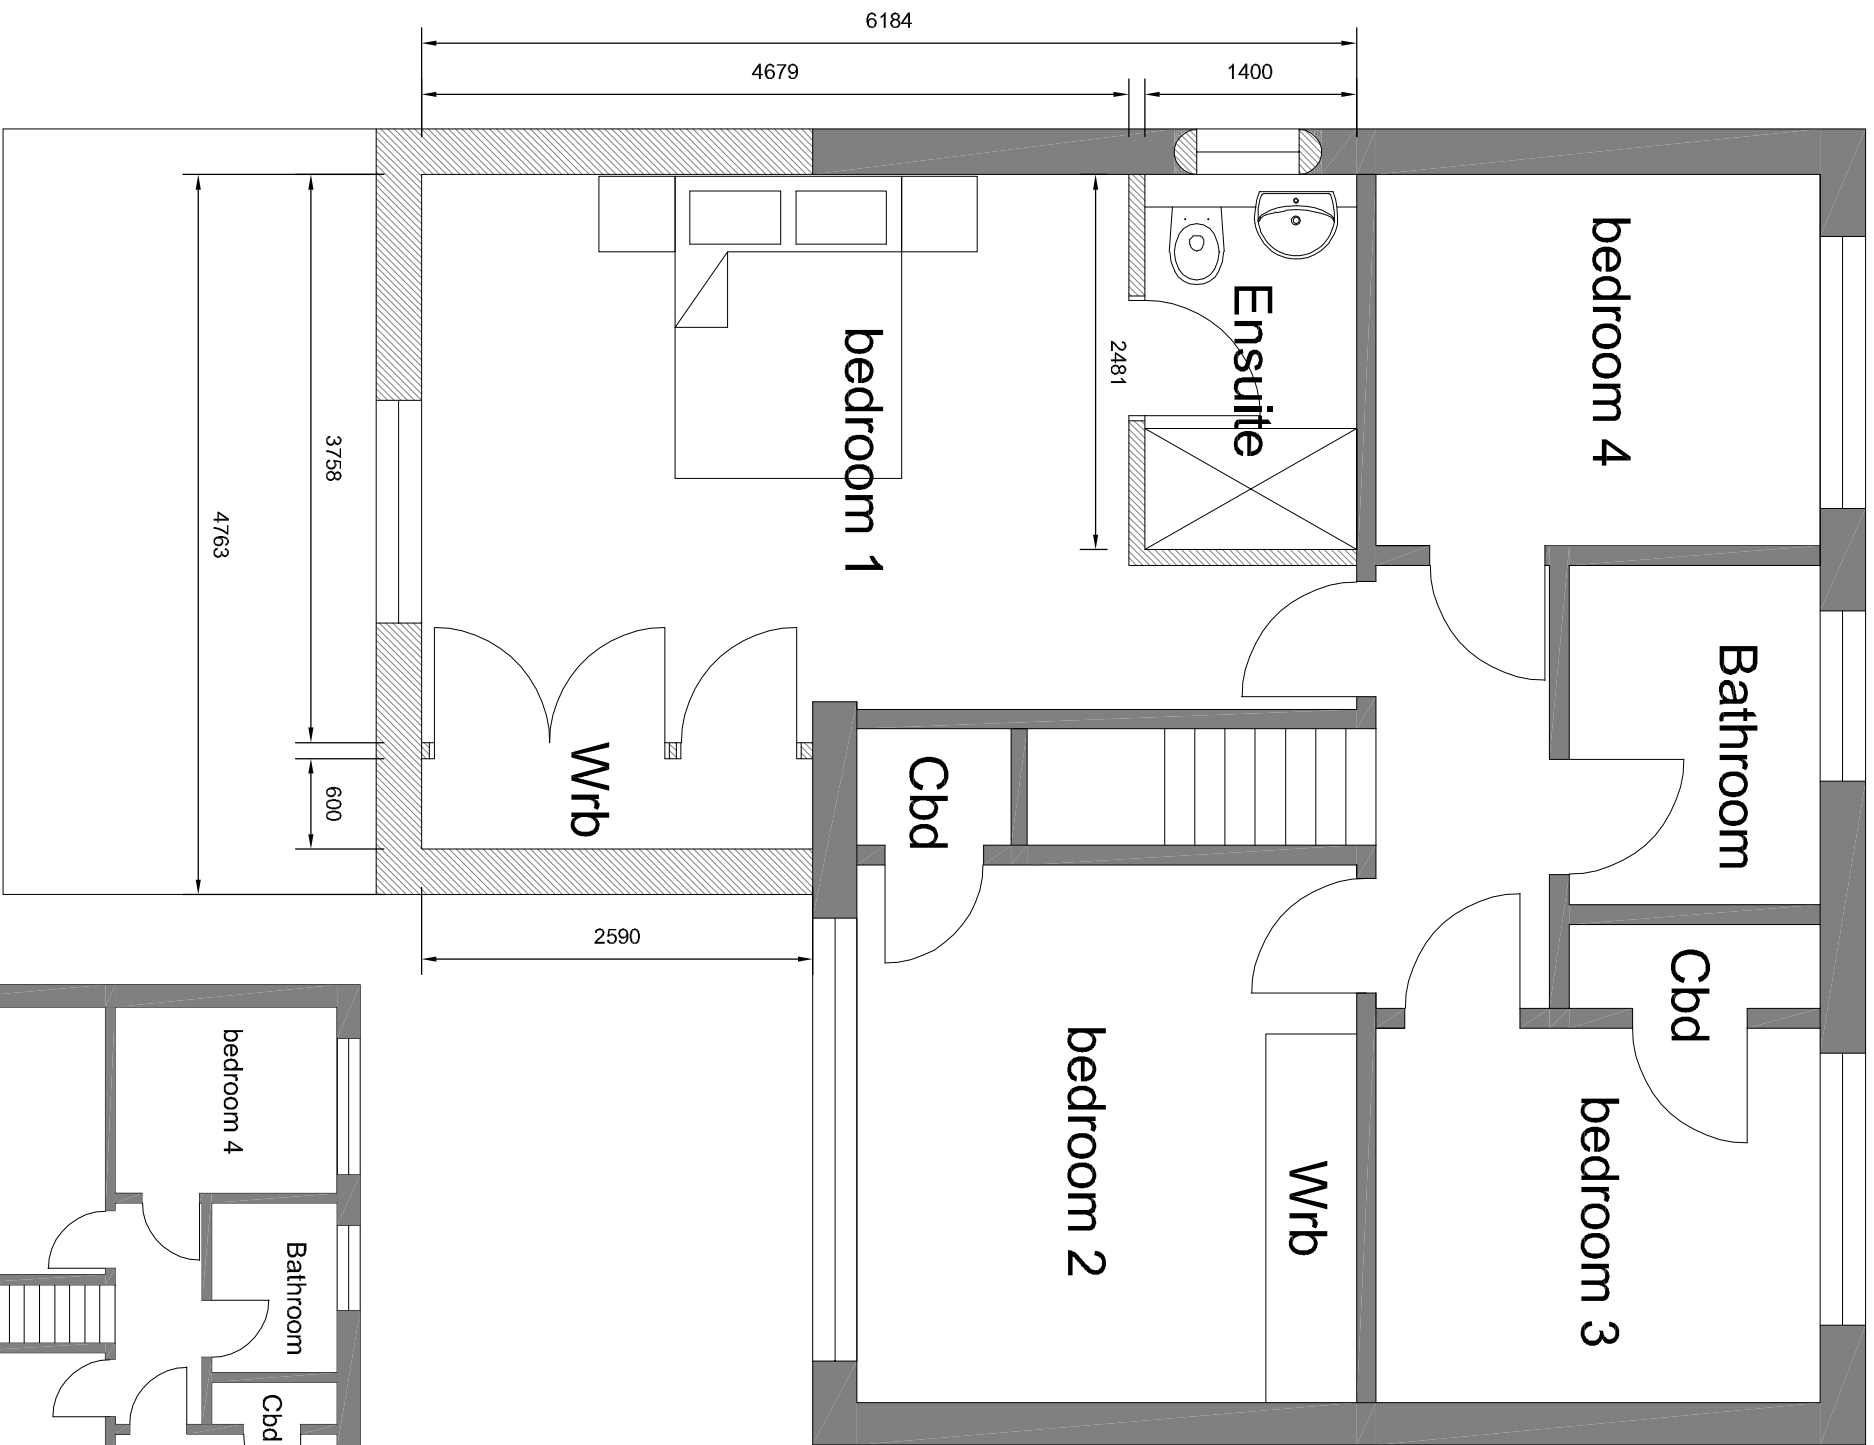

PROPOSED FIRST FLOOR PLAN

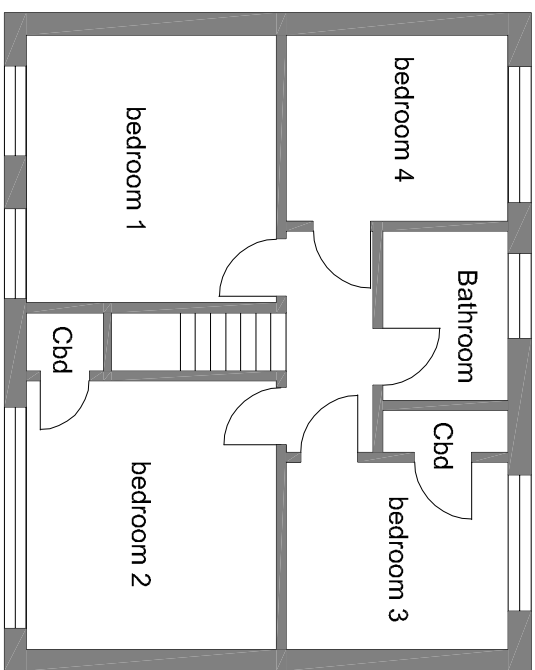

EXISTING FIRST FLOOR PLAN



LOCATION PLAN
©Crown Copyright and database rights 2022 OS Licence no. 100019980

Revision: Date: Drawn: Date/Revision:

Client: **Mr & Mrs Bradshaw**

Project: **Proposed extension and alteration to 9 Helmsley Way**

Drawing: **Planning**

Scale: **1:50, 1:100, 1:200** Drawn: **AWM** Checked: **TAC** Date: **15/03/22**

Project: **1:1250 @ A1** Trevor A Day RIBA Ltd, 14 Old Fenlike Road, Weston Hills, PE28 0D
01460 350027 trevor@tadarchitects.co.uk