



01279 626262 | STUDIO@G2.CO.UK | G2.CO.UK

SHEET NO.  
**S300**  
**EXISTING ELEVATIONS**

DATE  
CURRENT REVISION

PROJECT NAME  
**40 Stonegate**

PROJECT NUMBER 1757  
PROJECT STATUS -  
PROJECT ADDRESS 40 Stonegate, Spalding, PE11 2PH

NOTES  
ALL DIMENSIONS AND MEASUREMENTS PRESENTED ARE APPROXIMATE AND SHOULD BE VERIFIED ON-SITE PRIOR TO CONSTRUCTION.

VARIATIONS MAY EXIST DUE TO SITE CONDITIONS, ADJUSTMENTS, OR OTHER UNFORESEEN FACTORS.

CONTRACTORS SHOULD PROMPTLY REPORT ANY DISCREPANCIES, DEFECTS, OR ISSUES ENCOUNTERED DURING CONSTRUCTION TO G2 ARCHITECTURE LIMITED. IF YOU HAVE ANY QUESTIONS, PLEASE DO NOT HESITATE TO CONTACT US ON 07449 626262.

THE CONTRACTOR IS RESPONSIBLE FOR INTERPRETING AND EXECUTING THE DRAWINGS ACCURATELY AND ACCORDING TO BEST PRACTICES.

THESE DRAWINGS ARE PROTECTED BY COPYRIGHT AND ARE PROVIDED FOR THE SOLE PURPOSE OF THE CURRENT PROJECT. THEY ARE NOT TO BE COPIED, TRACED, OR USED FOR ANY FUTURE WORK WITHOUT PRIOR WRITTEN CONSENT FROM G2 ARCHITECTURE LIMITED.

© G2 ARCHITECTURE LIMITED 2026.  
ALL RIGHTS RESERVED.

DRAWN BY TS  
CHECKED BY GD


SCALE 1 : 50  
PAPER SIZE A1



FRONT ELEVATION



SIDE ELEVATION

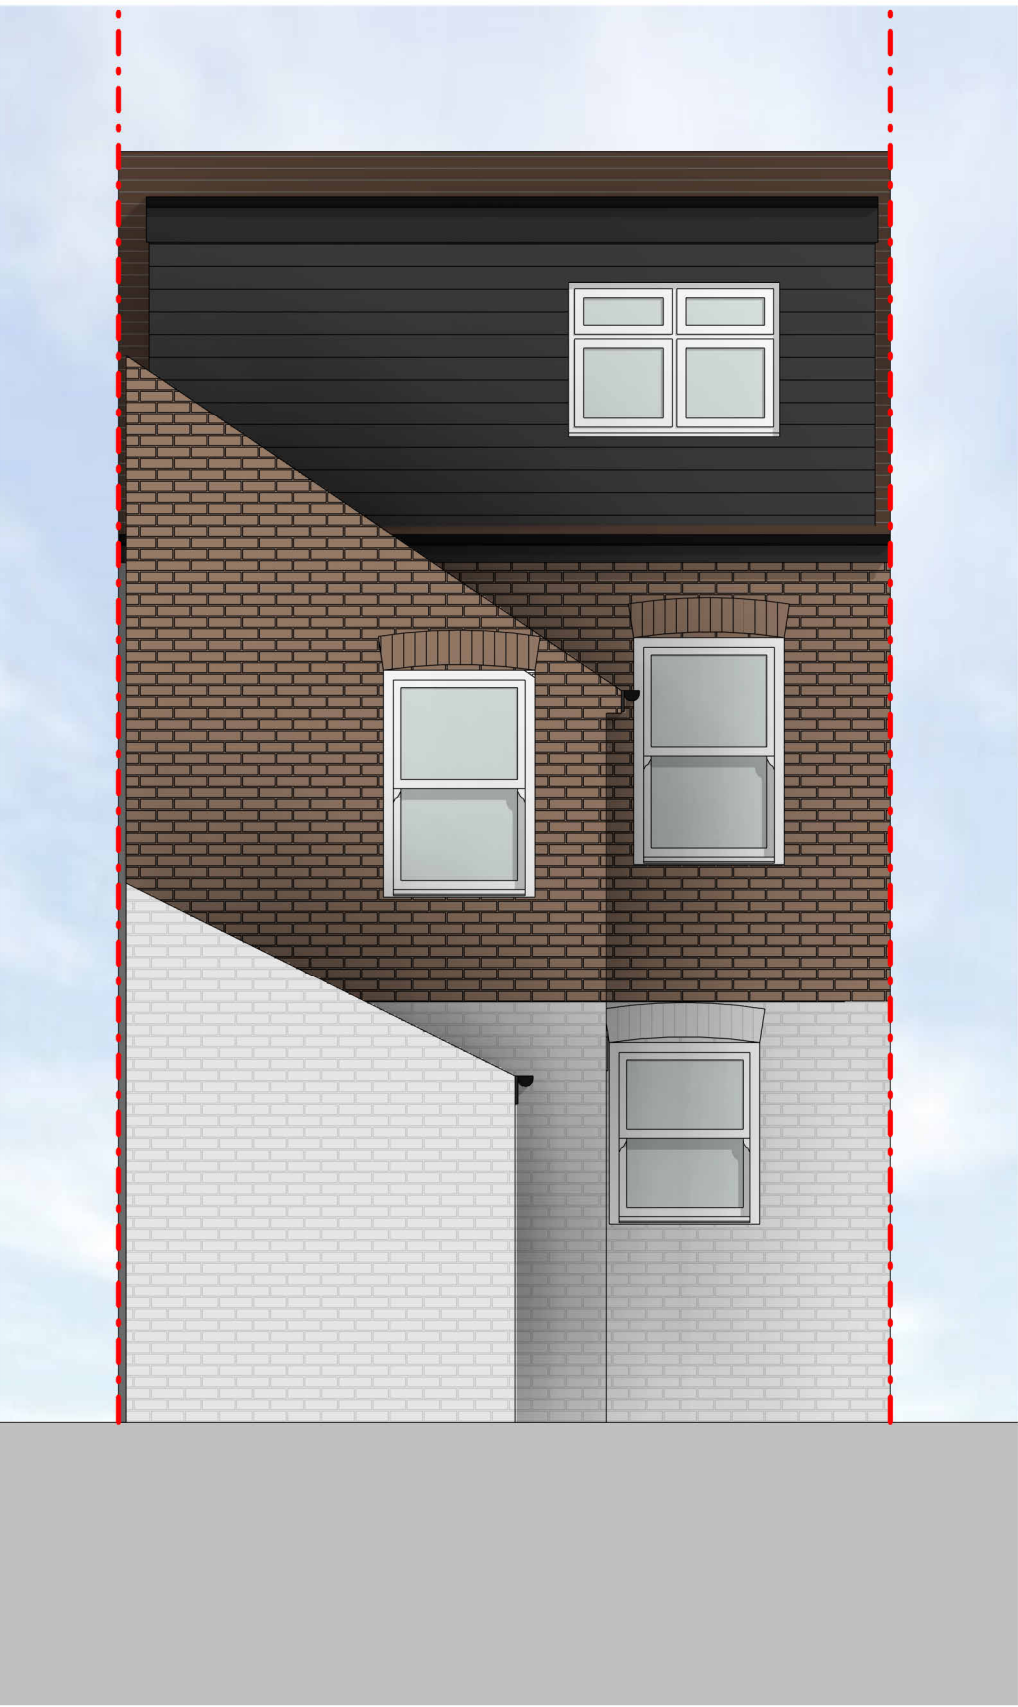

REAR ELEVATION



SIDE ELEVATION



1:50