
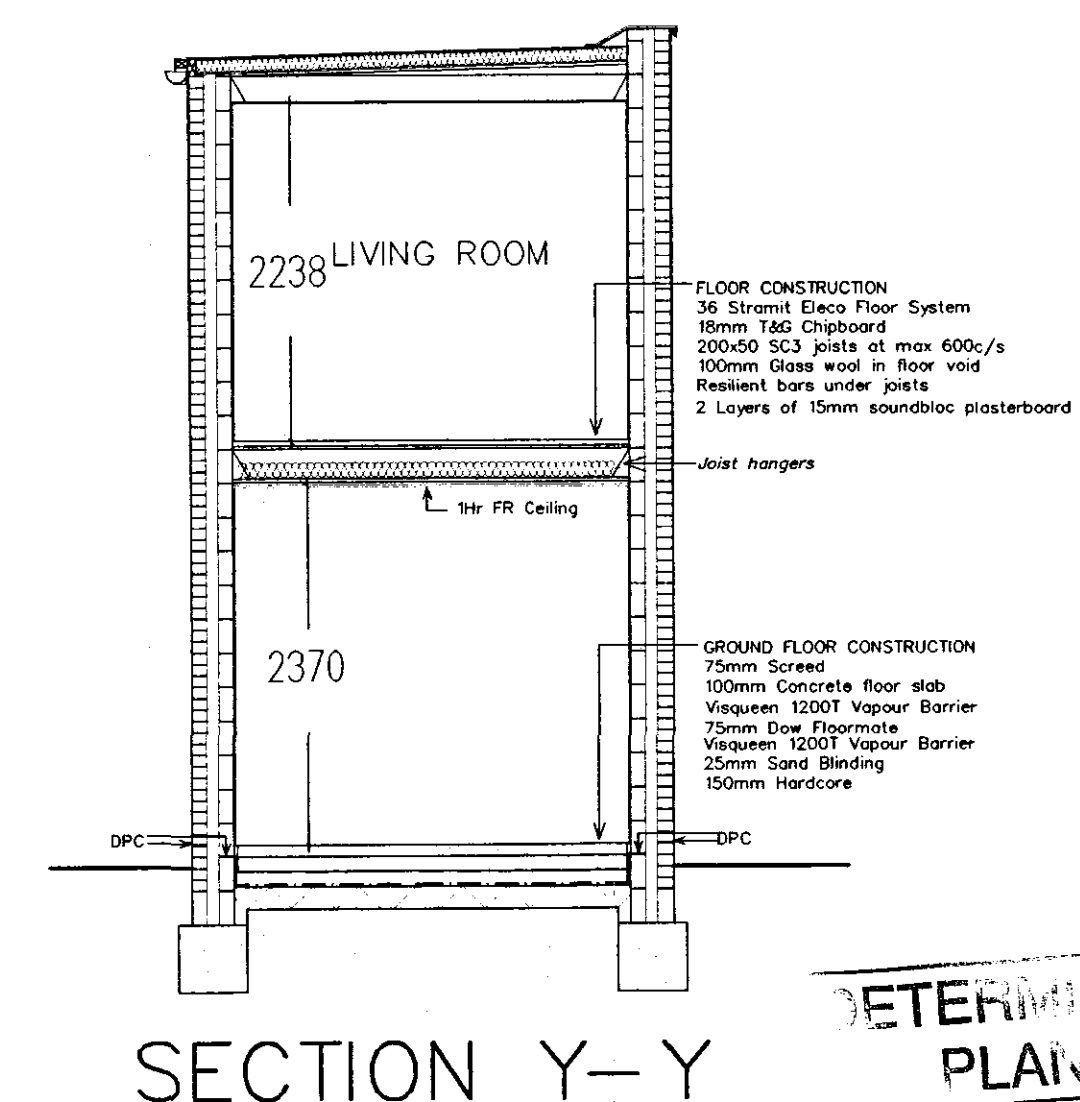
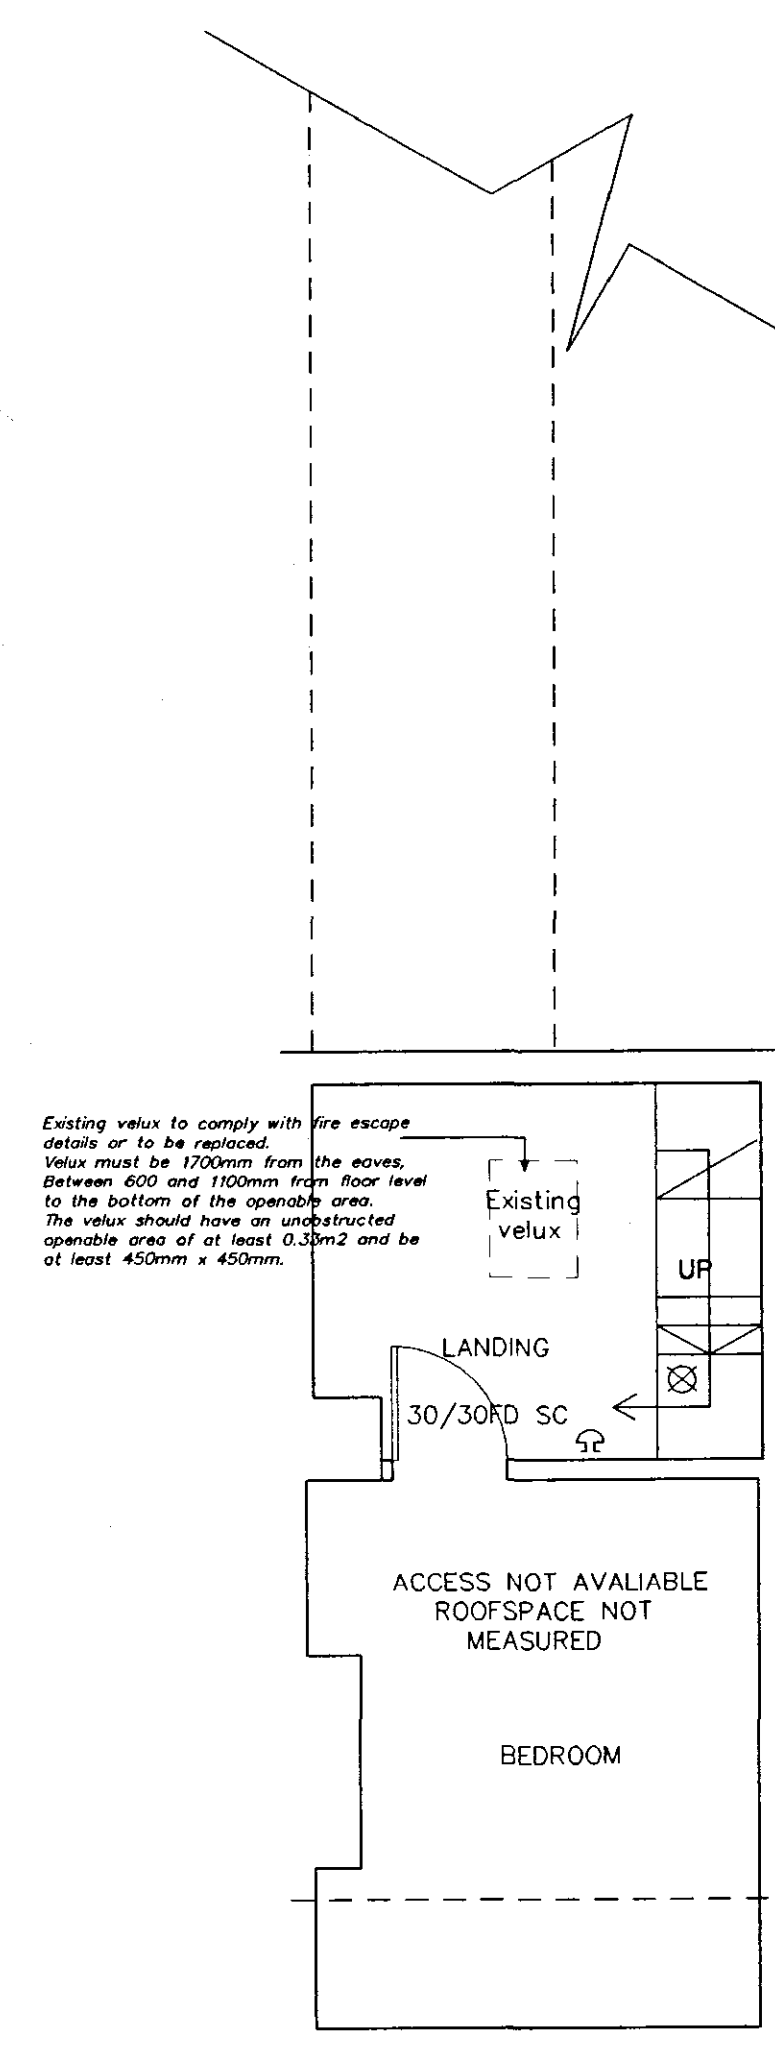
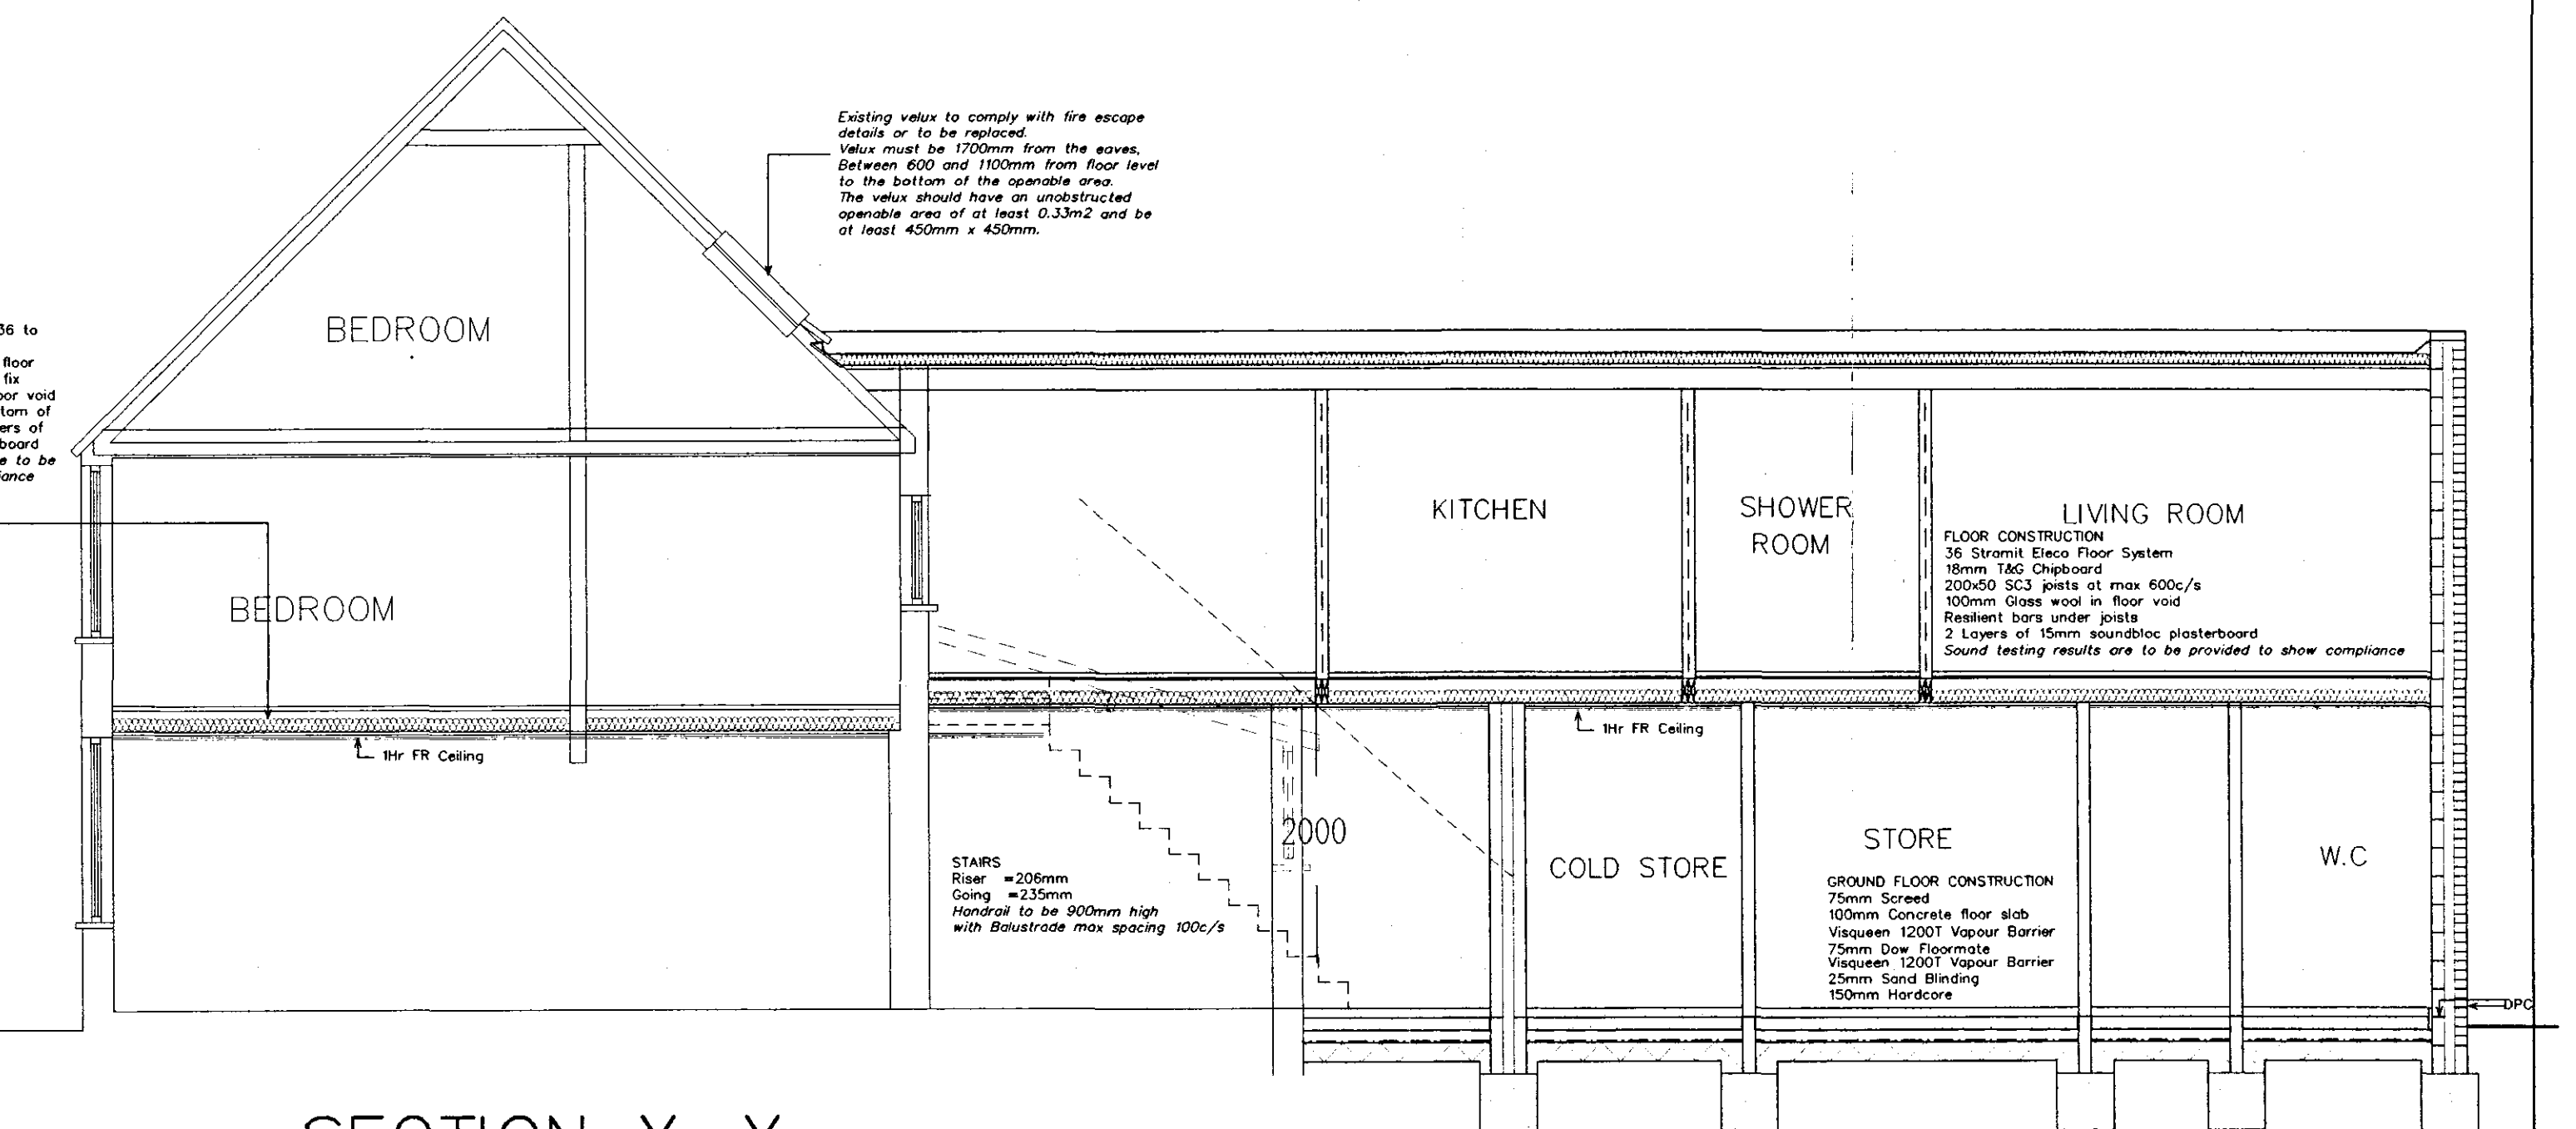
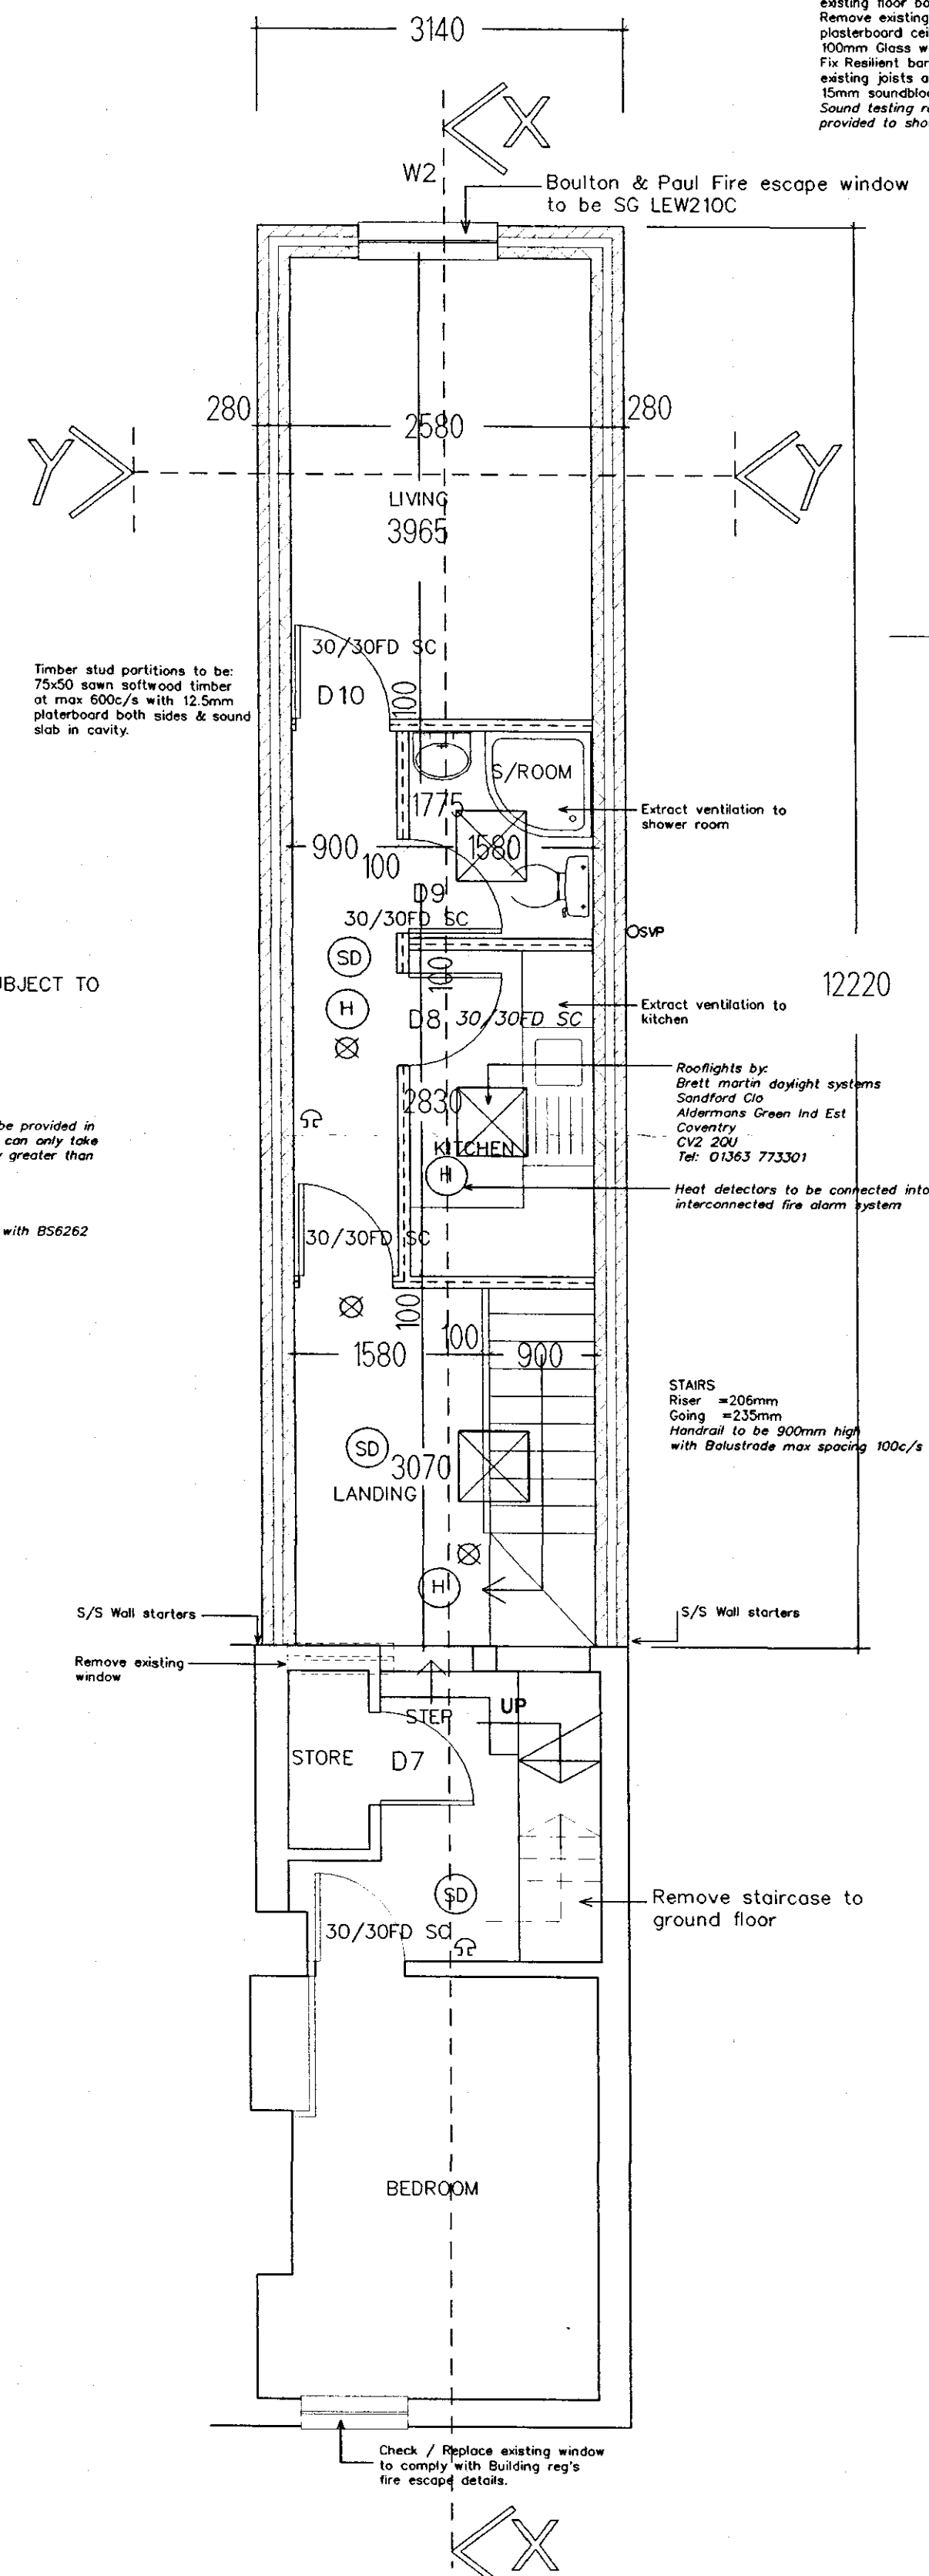


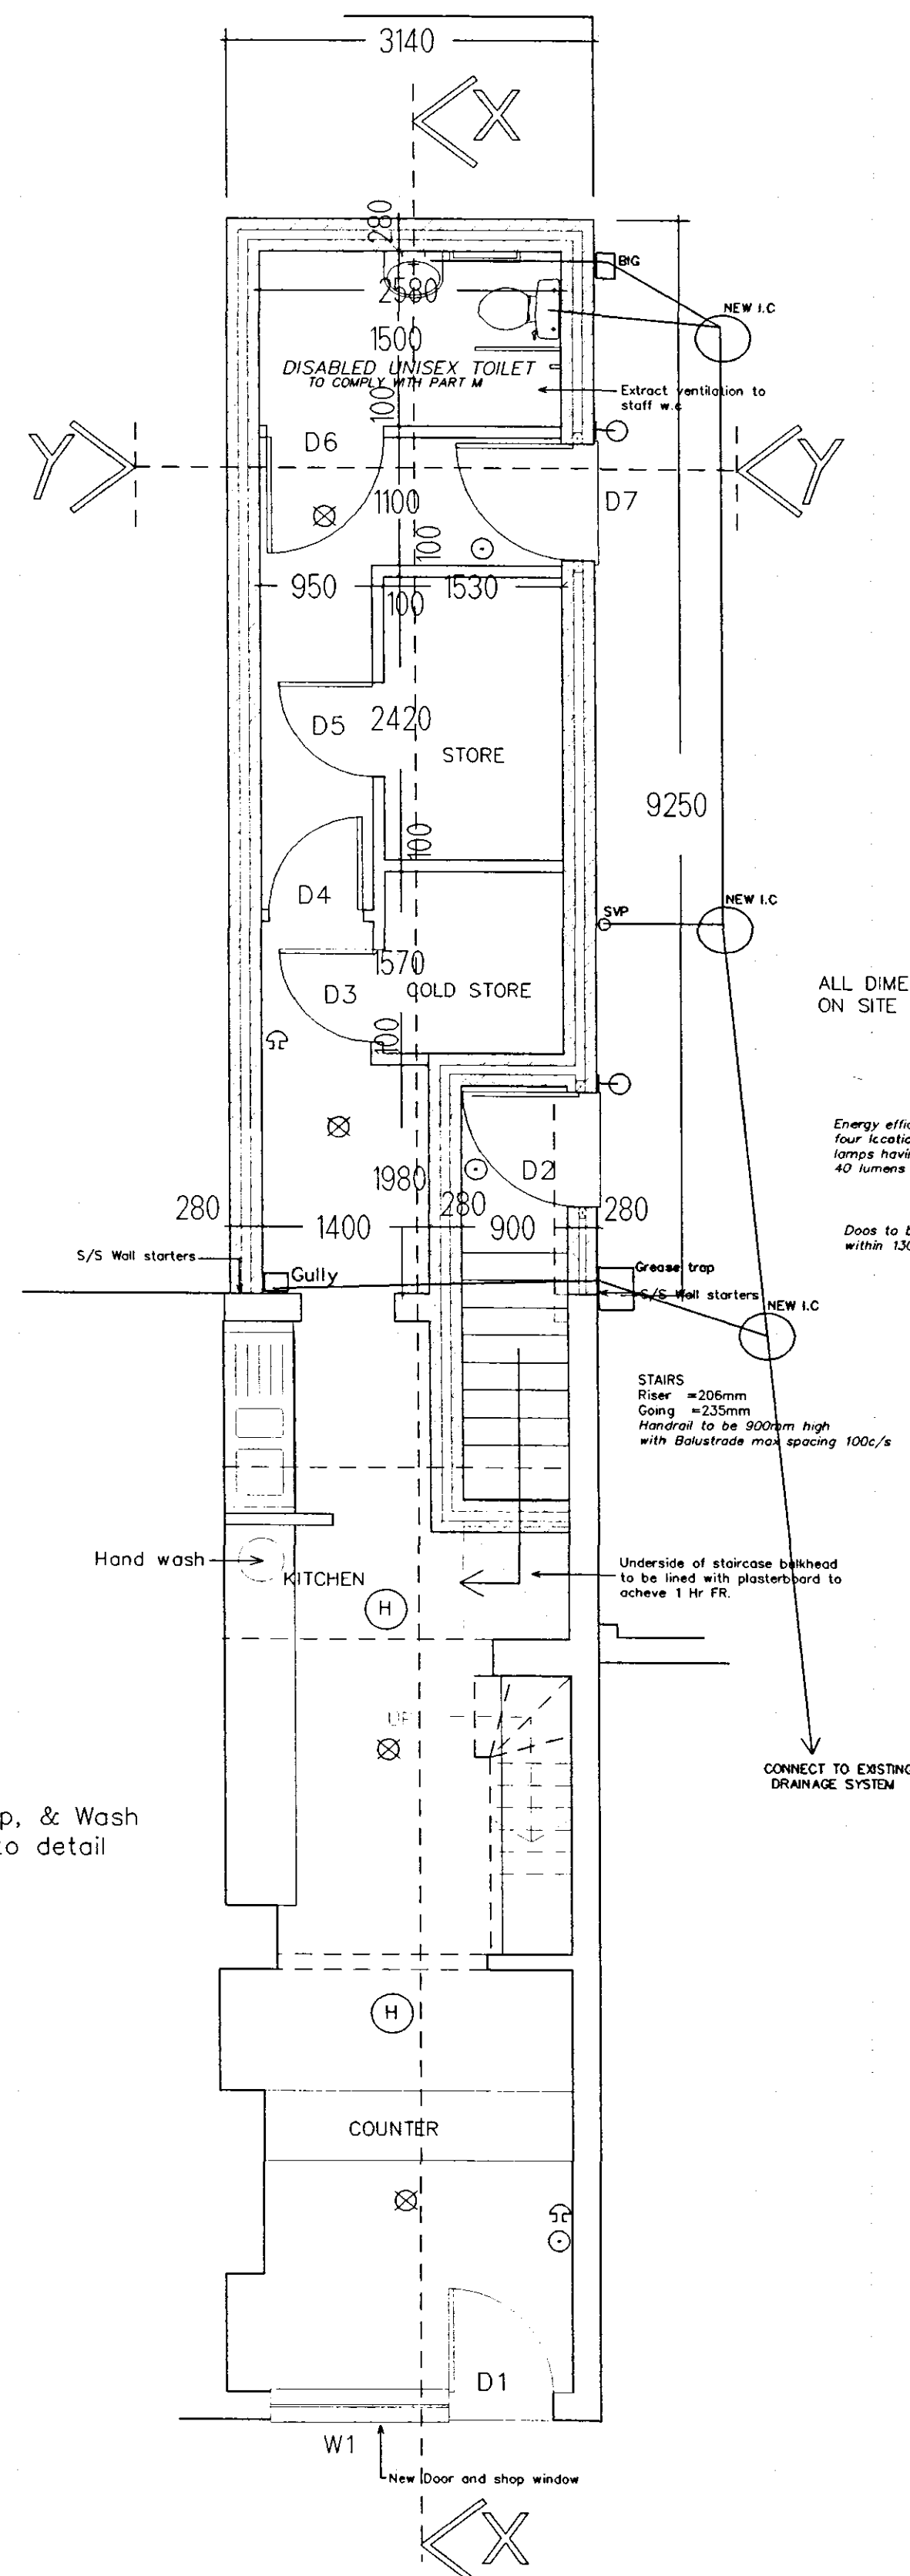

ROOF

Upstands, Edge Details, Flashing, Etc, Detail work to be carried out in Bauder PSE in accordance with current British Codes of Practice. Side laps to be 80mm, head laps to be 100mm.

Capping Sheet Bauder PSE, 5mm thick, 250g/m² polyester reinforced, elastomeric bitumen capping sheet, natural slate finish, fully bonded to the under layer by torching in the approved Erico-Bauder manner.

Underlayer Bauder G4E, 4mm thick, 200g/m² glassfibre reinforced, elastomeric bitumen underlayer, partially bonded to the insulation by torching in the approved Erico-Bauder manner.

Insulation Bauder Eurotherm V (E.F.F.C. and H.C.F.C. free, zero OD polyurethane) insulation 95mm thick fully bonded to the vapour barrier in hot bitumen 95/25.

Vapour Barrier VB4+EXPAL, The Bauder VB4+EXPAL must be dressed up all upstands above the insulation to a height of 150mm minimum.

New Plywood Deck. The joints in the plywood should be taped with 200mm wide strips of Bauder V13.

Furring 1:40 fall

170x38 CLS joists

12,5mm plasterboard and skim

Do not scale from this drawing.

This drawing is copyright and may not be altered, traced, photographed, electronically copied or used for any purpose other than that for which it is issued, without the written permission from Barry Johnson Architect.

The General Contractor is to check all dimensions on site and report any discrepancy to the Architect.

KEY

- Ⓜ HEAT DETECTOR
- Ⓢ SMOKE DETECTOR
- ⊕ EXTERNAL SECONDARY LIGHTING
- ⊗ SECONDARY LIGHTING
- ⊙ ALARM CALL POINT
- Ⓕ ALARM SOUNDER

B' JAN 2005, Revisions for building req's.

Revisions
Client
Mrs. Lin Shi

Job Title

PROPOSED ALTERATIONS
at 5 WESTLODE STREET
SPALDING
LINCOLNSHIRE

Drawing Title
FLOOR PLANS
& SECTIONS

Scale 1 : 50	Date 24:06:04	C.A.D.
-----------------	------------------	--------

Barry Johnson DipArch, RIBA
Chartered Architect
16 Main Ridge West, Boston
Lincolnshire PE21 6QN
Telephone 01205 367929
Fax 01205 358031

Job No. 1066 A Drawing No. 09 B