

DO NOT SCALE THIS DRAWING. THE CONTRACTOR IS DEEMED TO HAVE CHECKED ALL DIMENSIONS ON SITE AND REPORT ANY DISCREPANCIES TO OGLESBY & LIMB LTD. THE CONTENTS OF THIS DRAWING ARE COVERED BY COPYRIGHT AND REMAIN THE PROPERTY OF OGLESBY & LIMB LTD. WRITTEN APPROVAL MUST BE OBTAINED FROM OGLESBY & LIMB LTD PRIOR TO DUPLICATION OR REPRODUCTION OF THIS DRAWING OR ITS CONTENTS. ANY DIMENSIONS NOT SHOWN ARE TO BE CHECKED AND AGREED WITH OGLESBY & LIMB LTD.

WINDOW SIZES:

Please note that all window sizes are approximate overall structural opening sizes given for the purpose of window condition preparation.
Scope of survey covering single unit of each type measured. The Contractor/Specialist will be required to visit site and check all sizes accurately prior to the production of any re-furbishment and replacement working drawings. The Specialist shall be responsible for the detailed design of all windows affected.

It shall be the Contractor's responsibility to ensure that all cills, trims and flashings are installed as appropriate to prevent any moisture ingress etc.

WORKS PROPOSAL SUMMARY

Type	Windows	Works
A	GFW-01,02,03,04,06,07,08,11,12,13,14,15,16,17 & 18	Remove and replace with new Crittall
A-i	GFW05	Remove and replace with new Crittall
B	FFW01,02,03,04,06,07,08,12,14,17,18,19,20 & 21	Remove and replace with new Crittall
B-i	FFW13	Remove and replace with new Crittall
C	GFW19 & GFW20	Refurbish in situ
D	FFW15 & FFW16	Refurbish in situ/ new Crittall
E	FFW22 & FFW23	Refurbish in situ
F	GFW09	Refurbish in situ
F-i	GFW10	Refurbish in situ
G	FFW10	Refurbish in situ
K	FFW09 & FFW11	Refurbish in situ

For details of windows as existing/as proposed refer to the following drawings:

	As Existing	As Proposed
Type A	A1424-04	A1424-23
Type A-i	A1424-06	A1424-23
Type B	A1424-05	A1424-24
Type B-i	A1424-07	A1424-24
Type C	See conditions and works schedule	
Type D	A1424-10	A1424-25
Type E	See conditions and works schedule	

x	xx.xx.xx	xxx	-
Ref.	Date	Description	Initial

Oglesby & Limb Ltd
Chartered Architects

Suite 1, Market Chambers,
12 Market Place, Spalding, Lincs
PE11 1SL

Tel: 01775 761196
e-mail: design@o-l-ld.co.uk



Client:
South Holland District Council

Project:
**Proposed window works to
The Square
Church Street
Spalding**


Drawing Title:

GFL windows floor plan as existing

GENERAL ISSUE

Date:	Oct 2019	Scale:	As shown @ A1
Drawn by:	CLS	Checked by:	AJO

Drawing Number:	Rev:
A1424 - 02	-

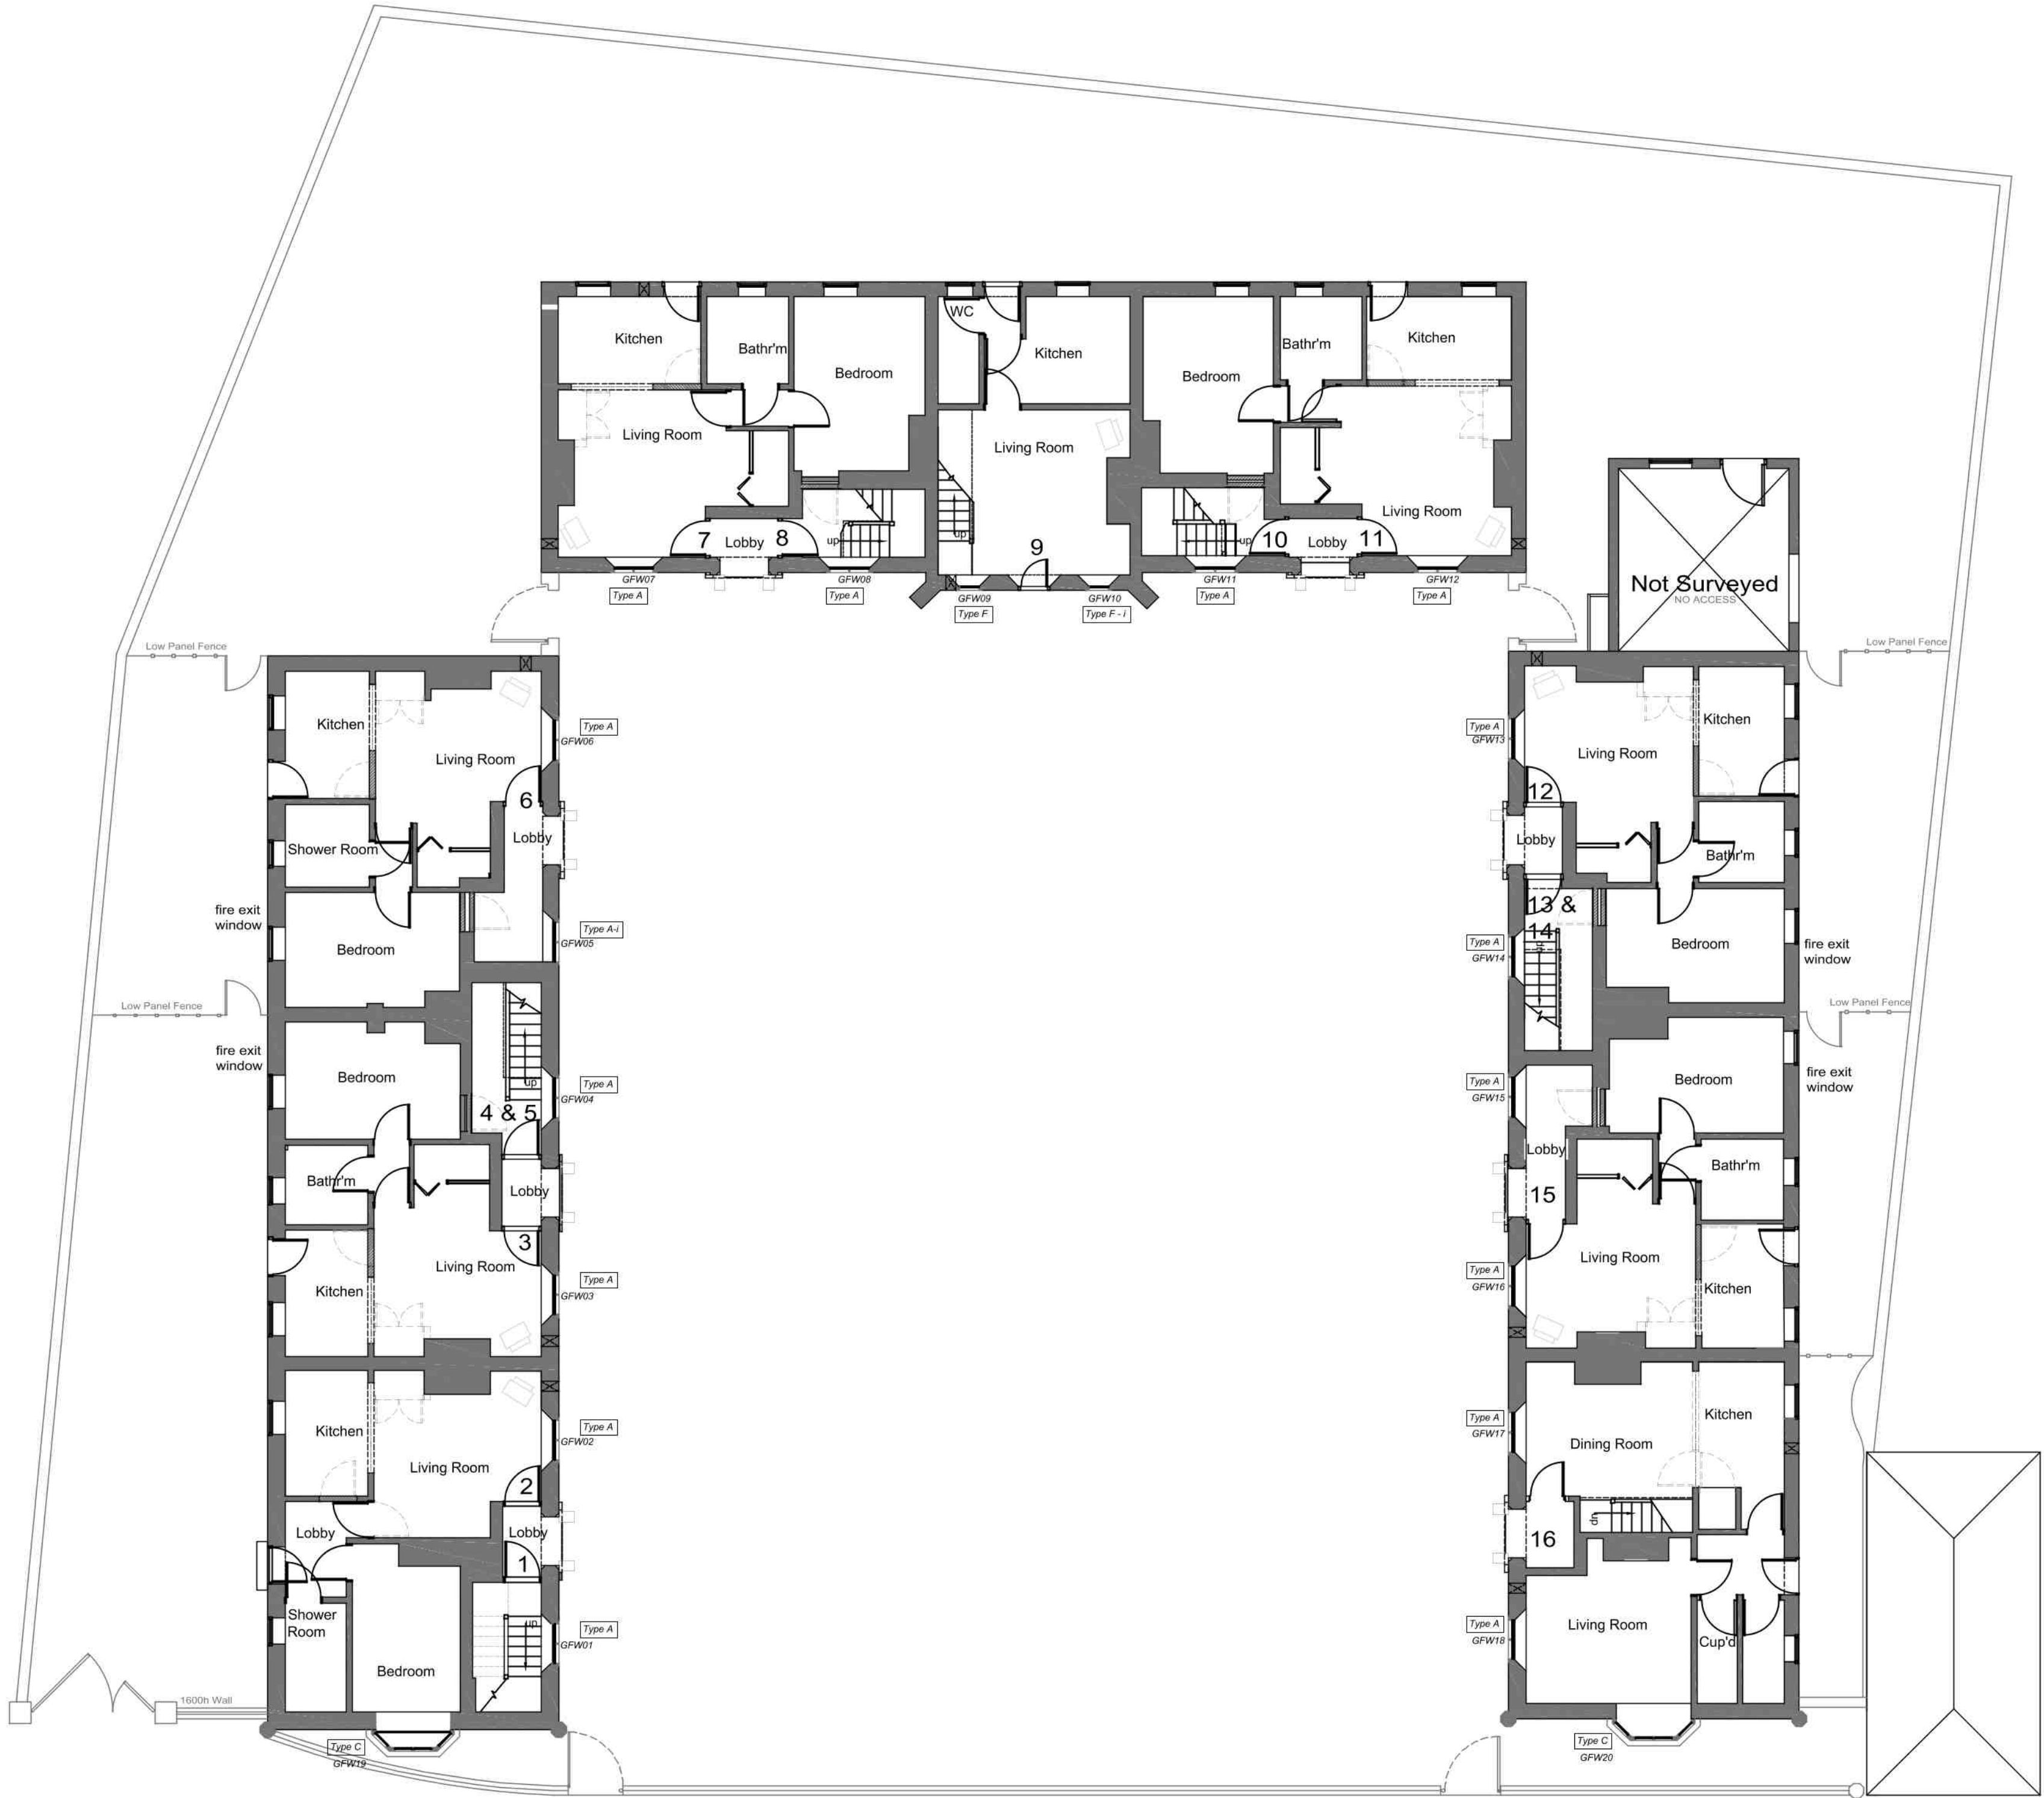

Ground Floor Plan as existing
Scale 1:100

SCALE 1 : 100 0m 1m 2m 4m 6m 8m 10m

SCALE 1 : 1 0m 10mm 20mm 40mm 60mm 80mm 100mm