



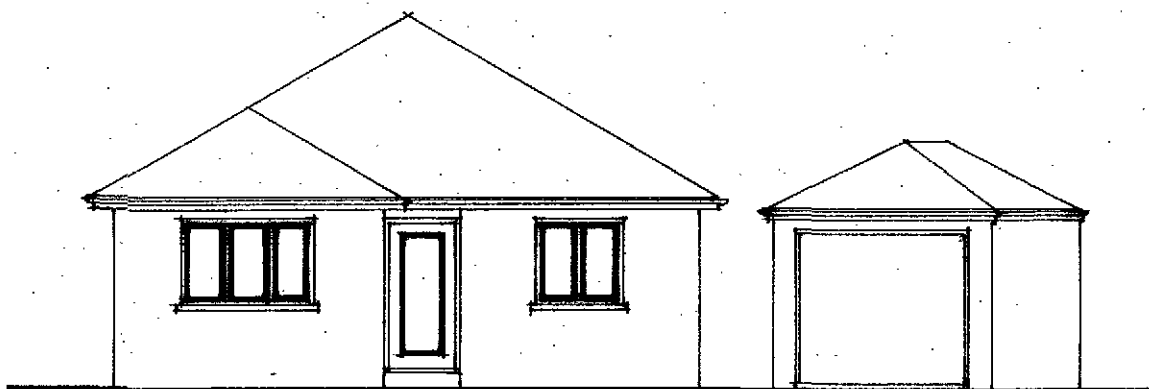

FRONT ELEVATION.

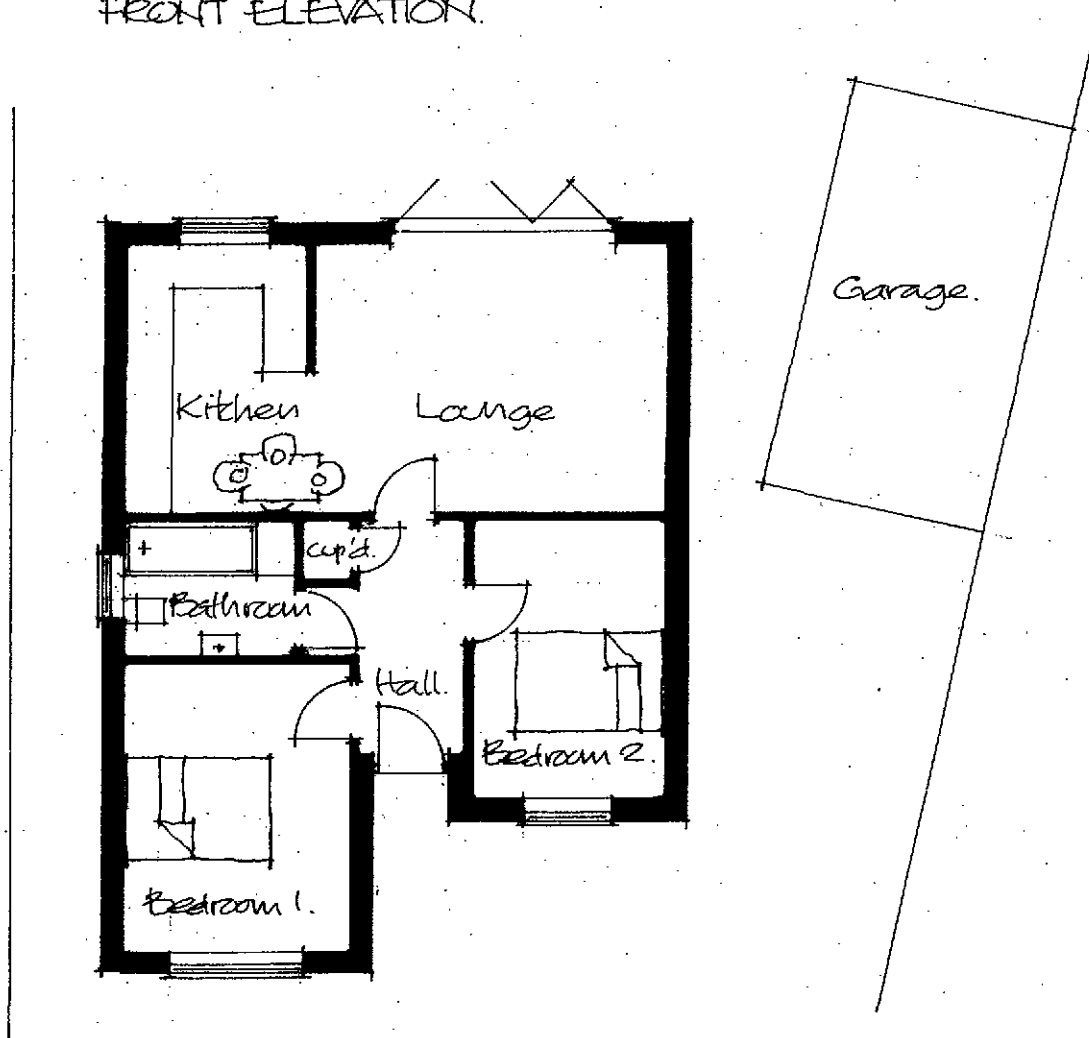

Project

**OUTLINE PLANNING
APPLICATION FOR PROPOSED
BUILDING PLOT AT MULBERRY
WAY, SPALDING, LINCOLNSHIRE.
POSSIBLE DWELLING DESIGN**

ALAN HORNSBY

ARCHITECTURAL SERVICES LTD

"Little Acre"

35 Peak Hill, Cowbit,
Spalding, Lincs. PE12 6AW
Tel. Holbeach (01406) 380591

Client

MR & MRS D BARK

Scale 1:100

Date March 2015

Drg. no. 15/02/02