




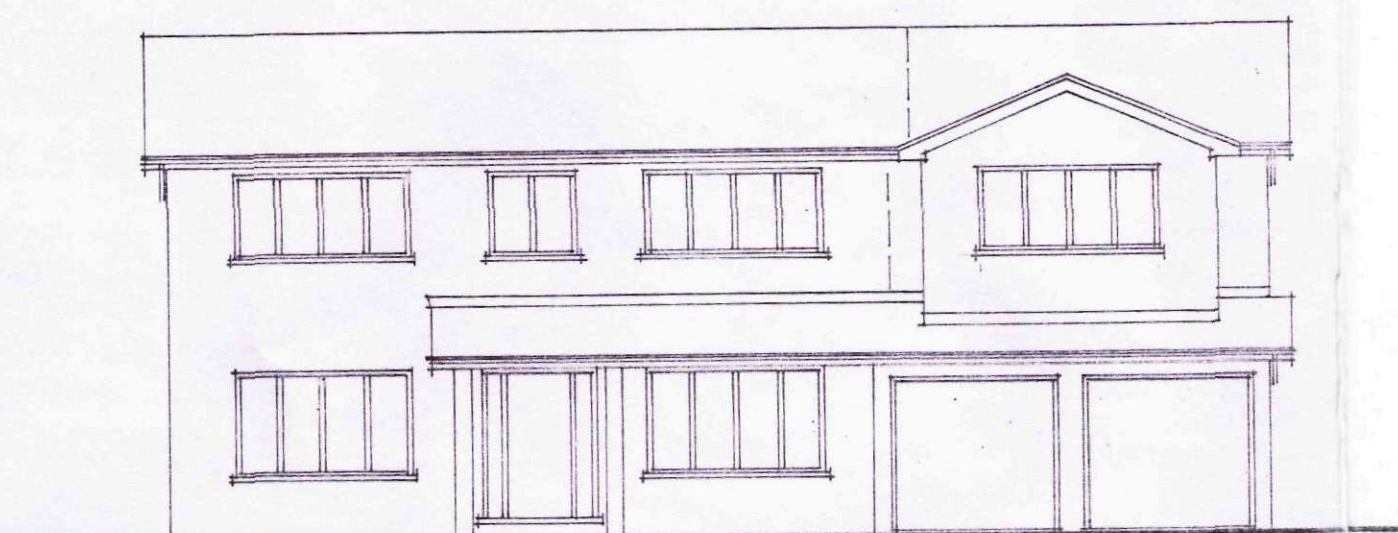


FRONT ELEVATION

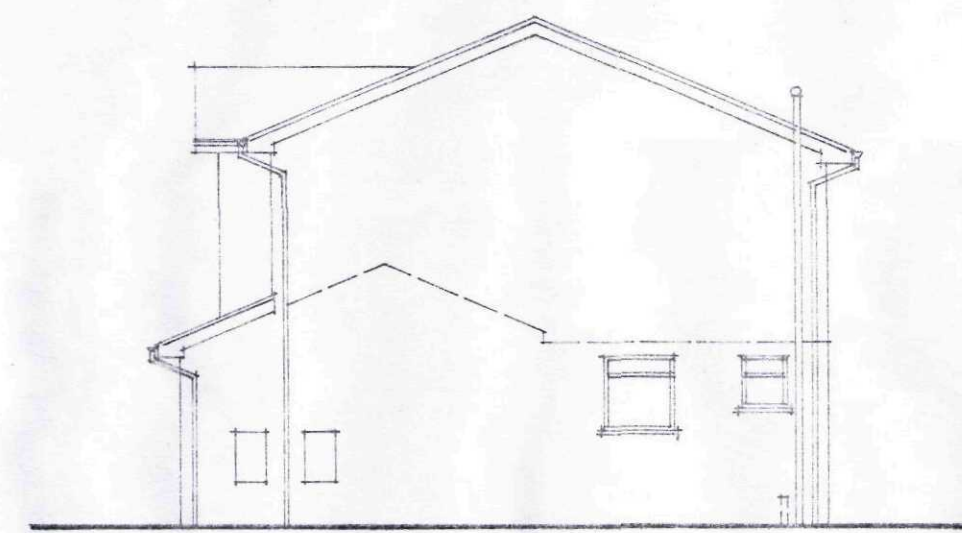


SIDE ELEVATION

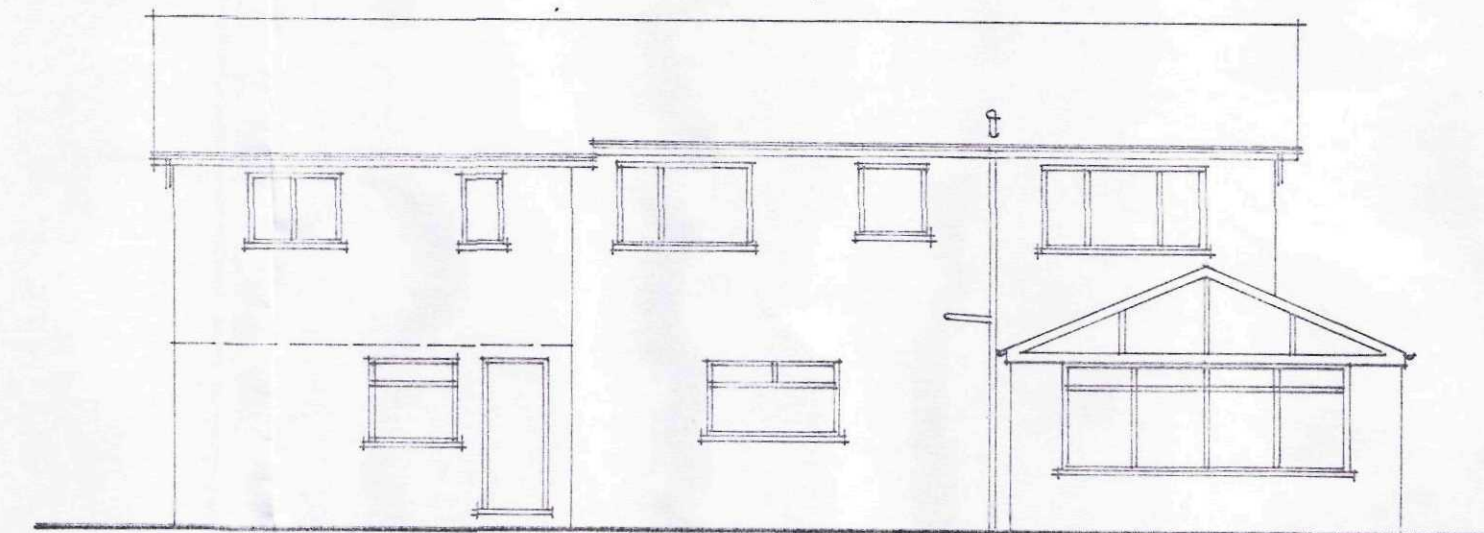


REAR ELEVATION

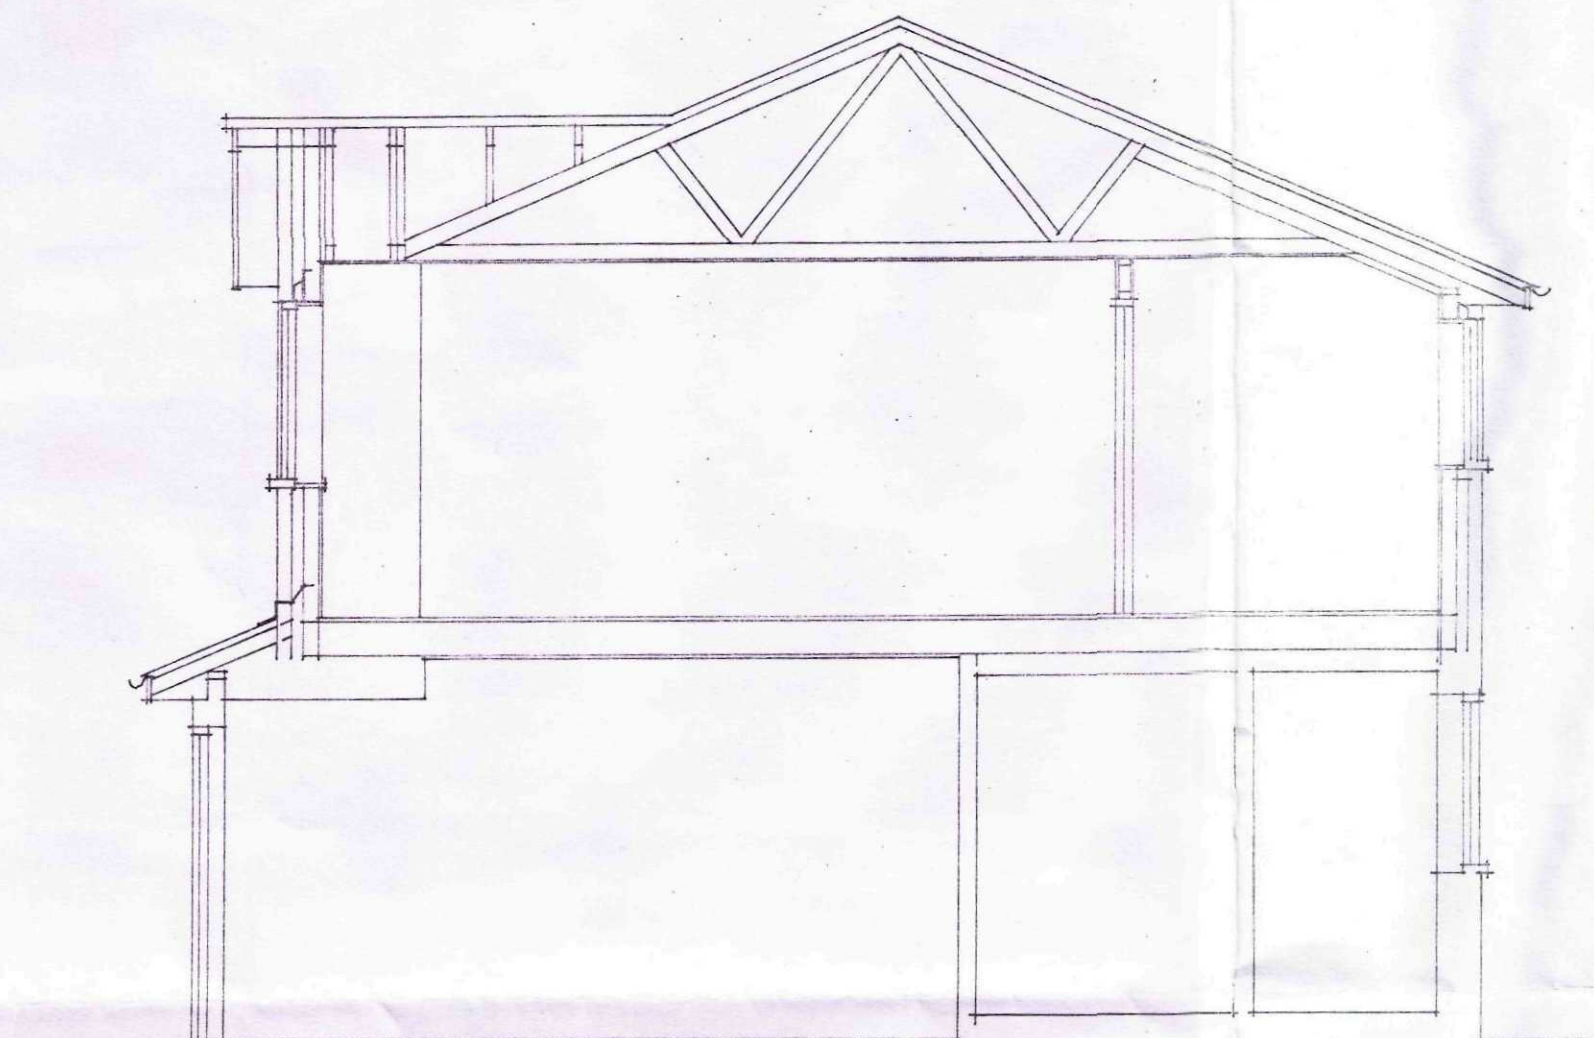



SECTION

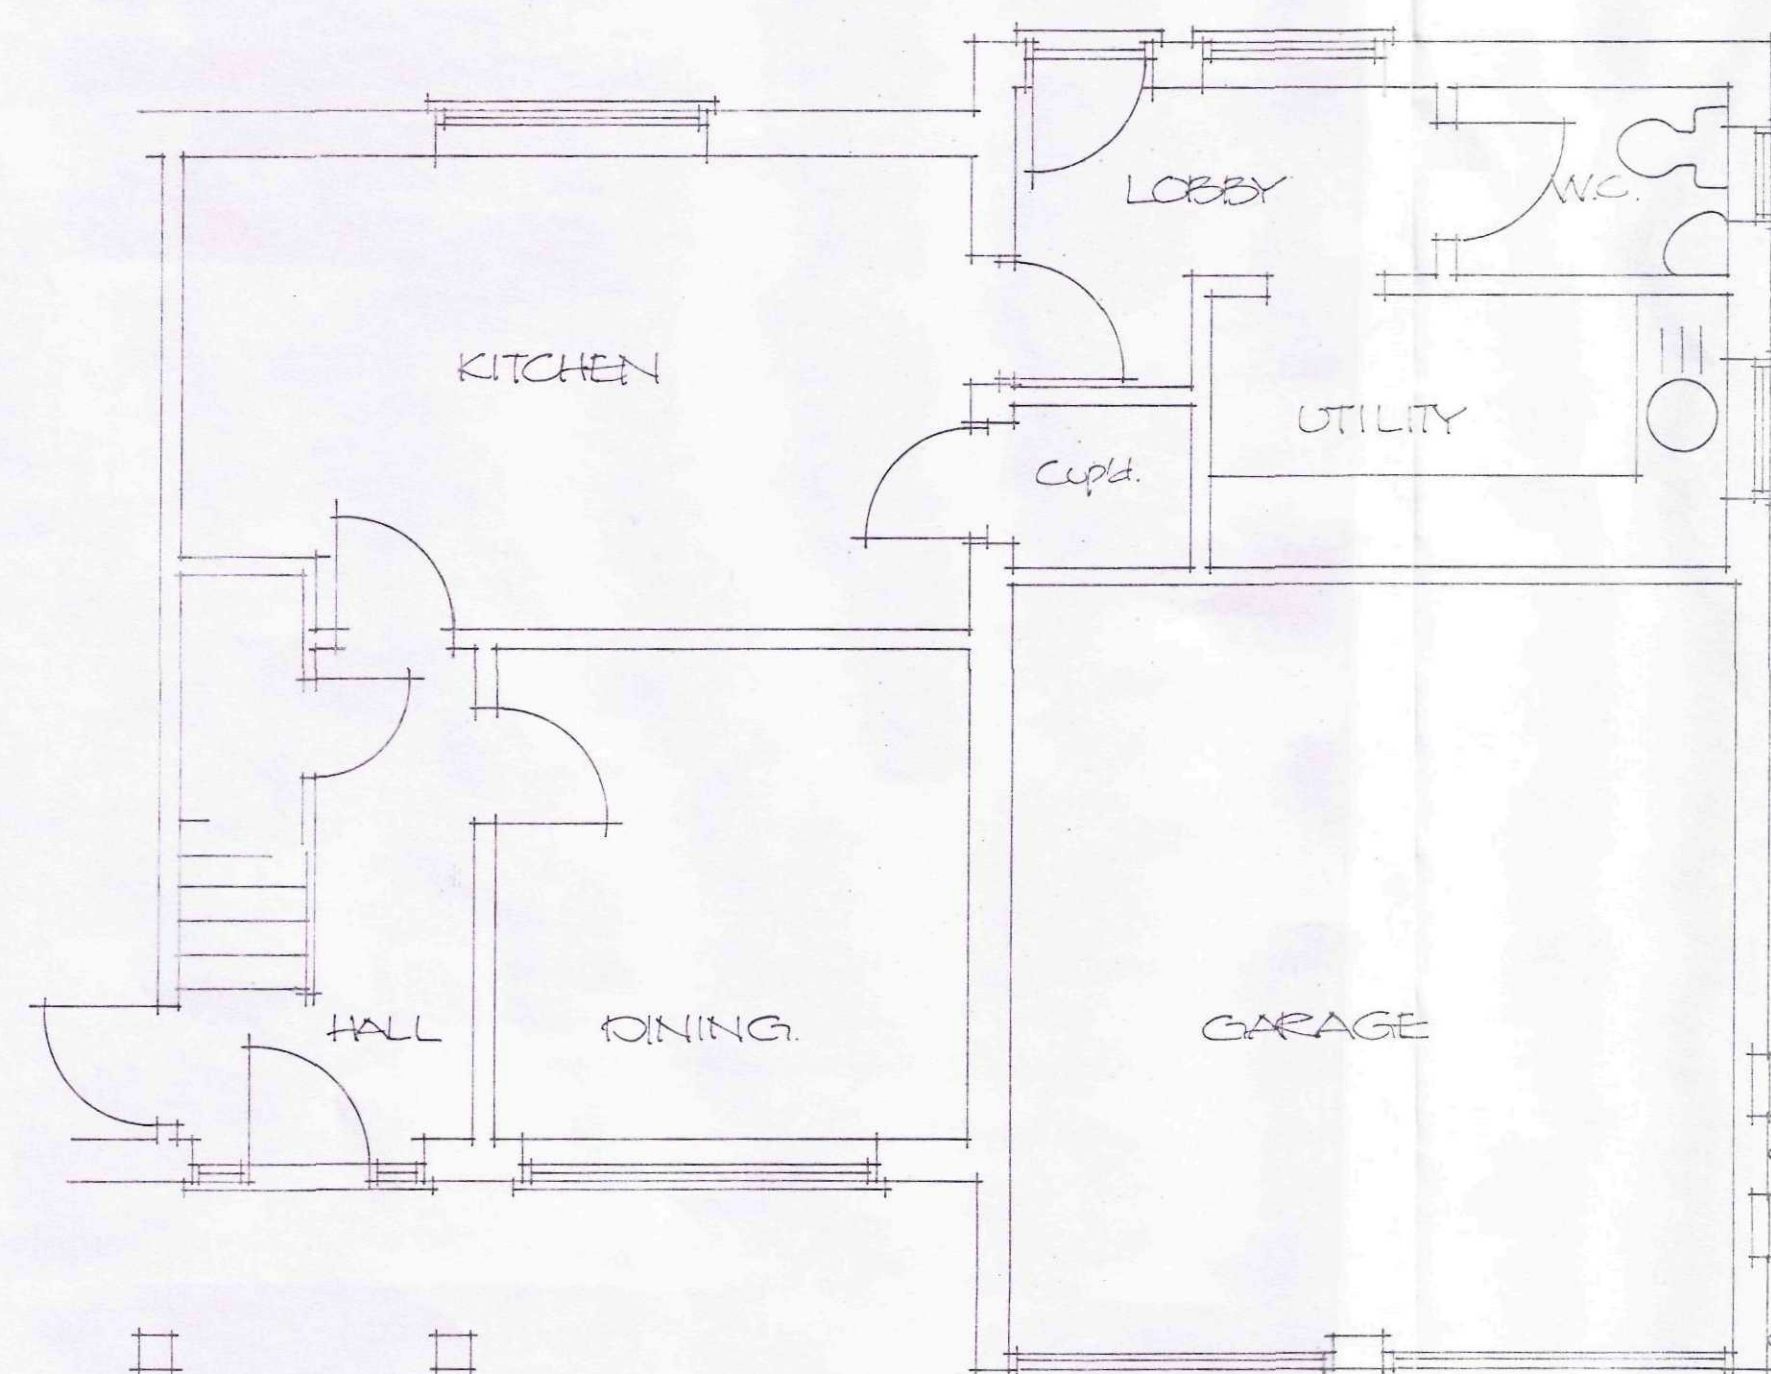


GROUND FLOOR

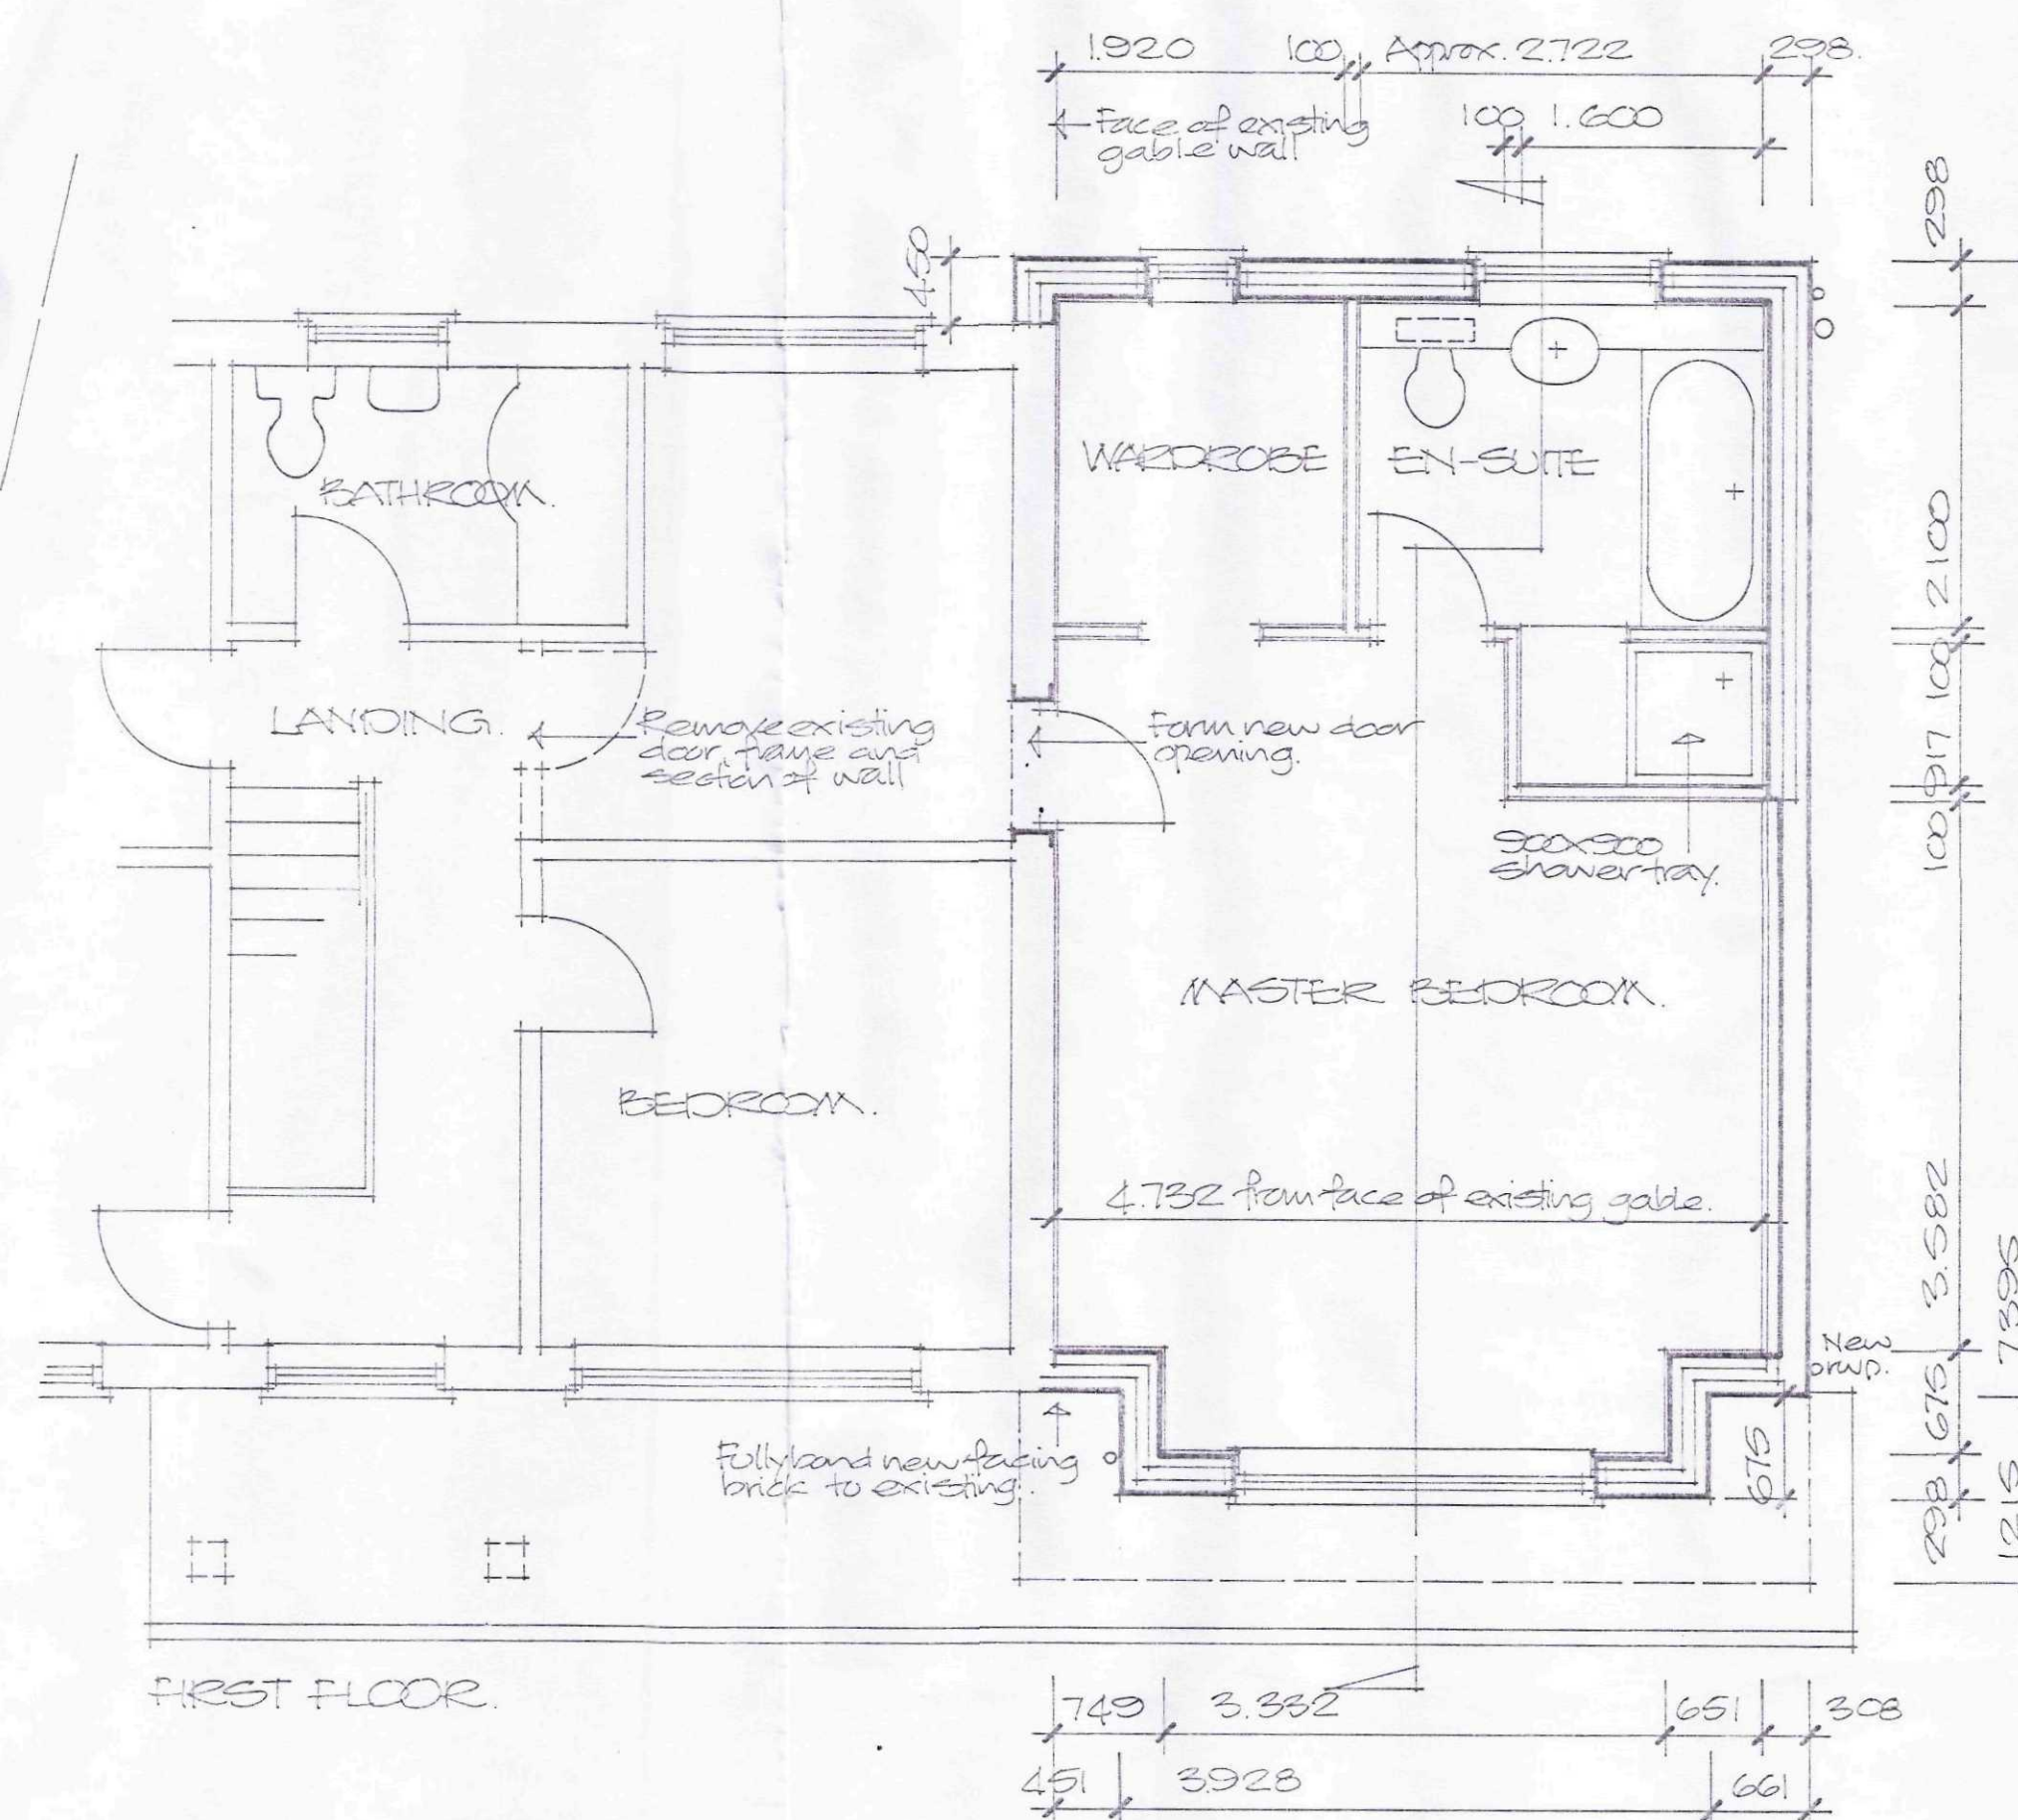

FIRST FLOOR

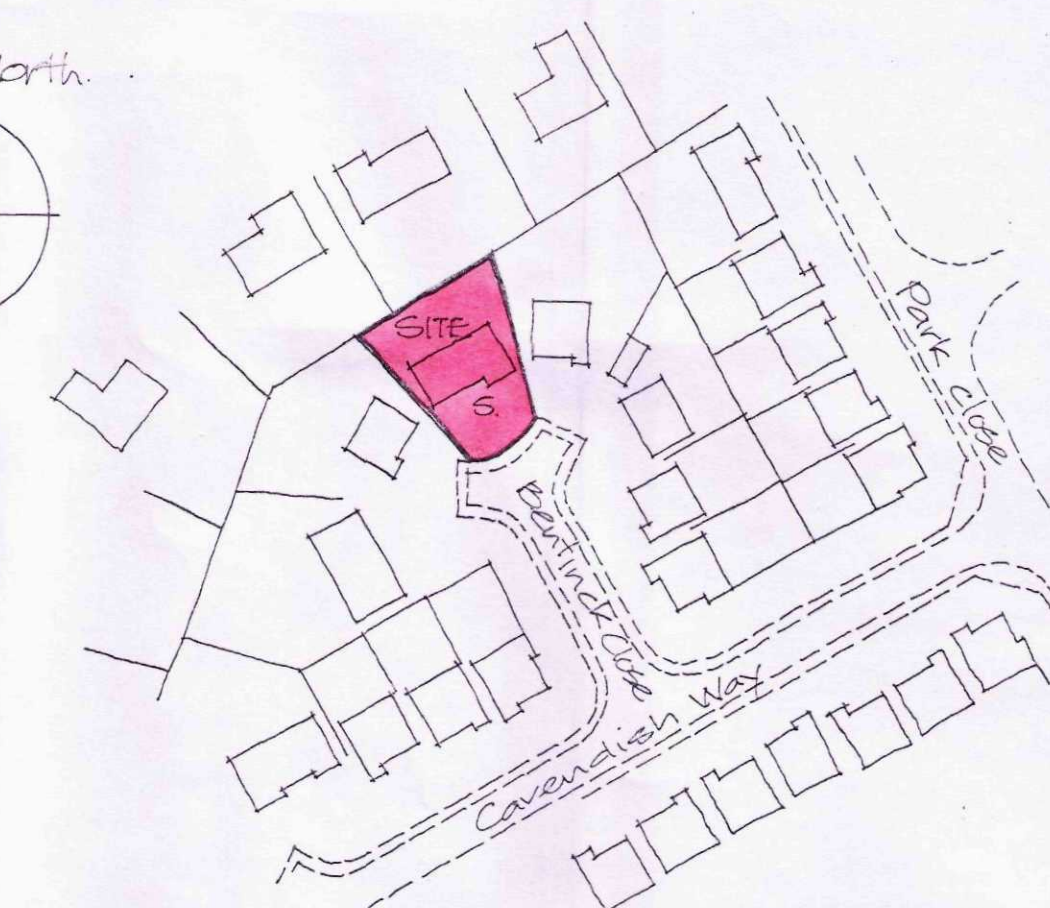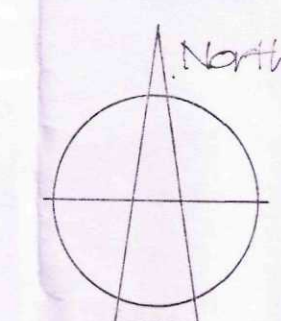

LOCATION PLAN Scale 1:1250

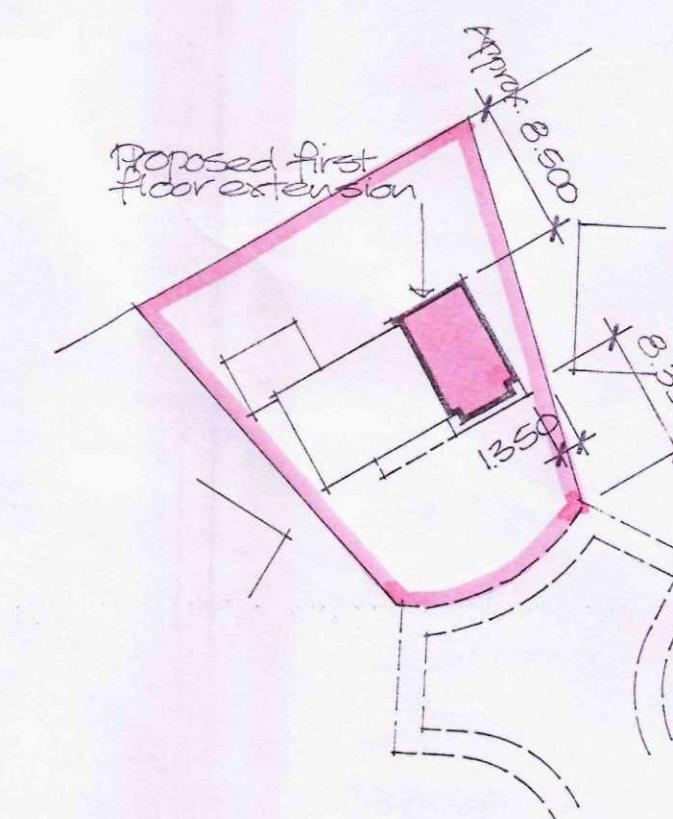

BLOCK PLAN Scale 1:500

Finishes:

Walls: Constructed in facing brickwork to match existing.

Roof: Interlocking concrete roof tiles to match existing and installed at same pitch as existing. Additional front elevation roof areas to be formed of existing tiles removed from rear elevation roof.

Windows frames:

To be white UPVC to match existing.

Project
**PROPOSED FIRST FLOOR
EXTENSION TO EXISTING
HOUSE,
AT 5 BENTINCK CLOSE,
SPALDING.**

Client
MR & MRS P J CROSSMAN

ALAN HORNSBY
ARCHITECTURAL SERVICES LTD
"Little Acre"
35 Peak Hill, Cowbit,
Spalding, Lincs. PE12 6AW
Tel. Horrocks (01406) 380591

Scale 1:50 & 1:100 Drg. no. 15/01/02
Date March 2015