


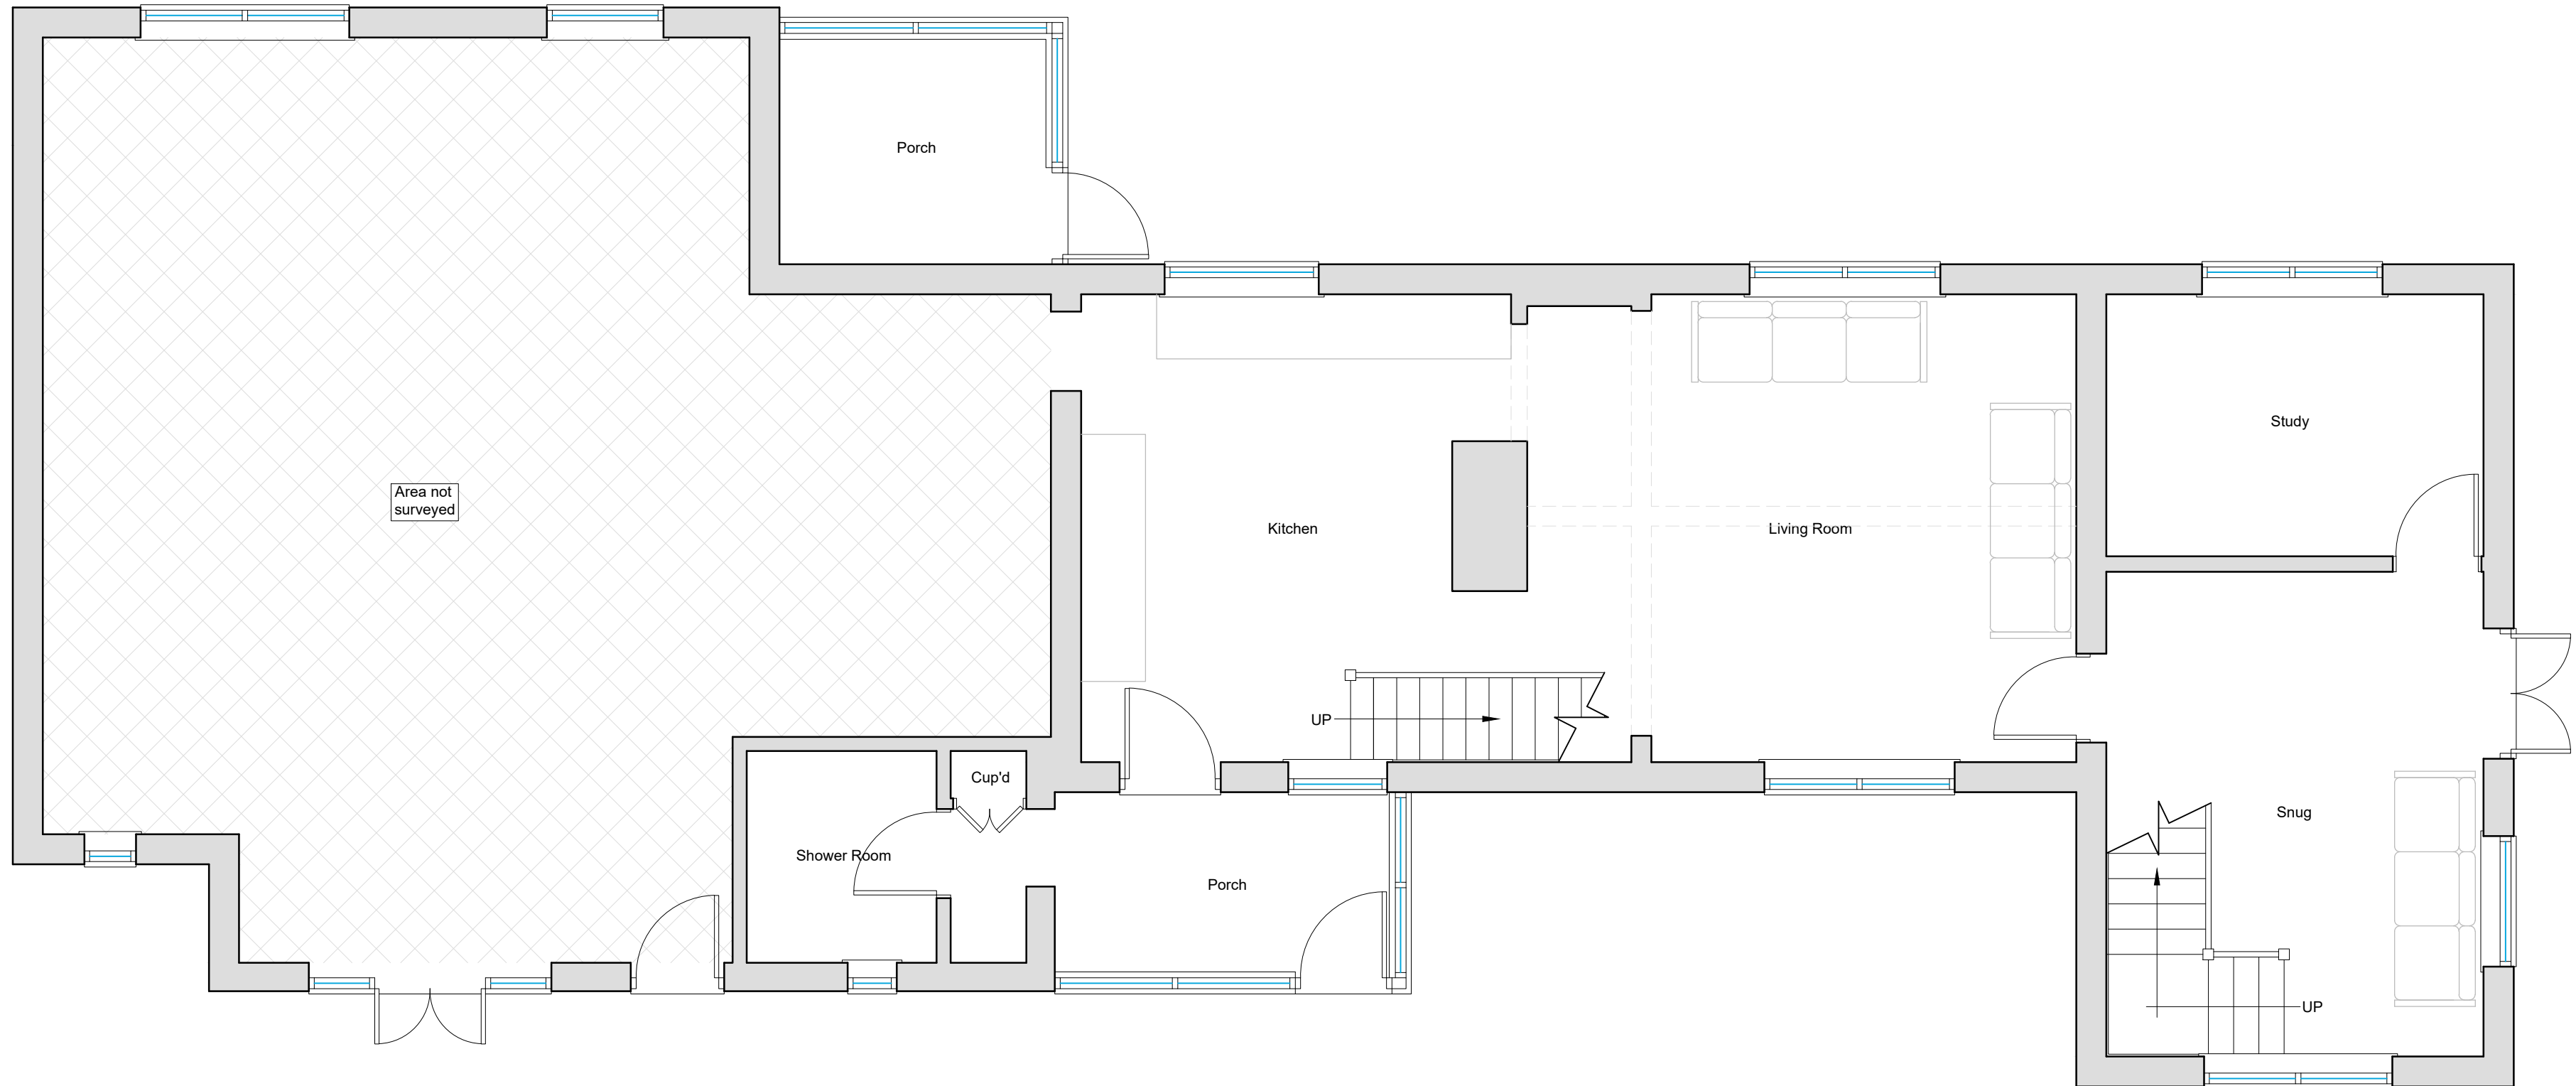


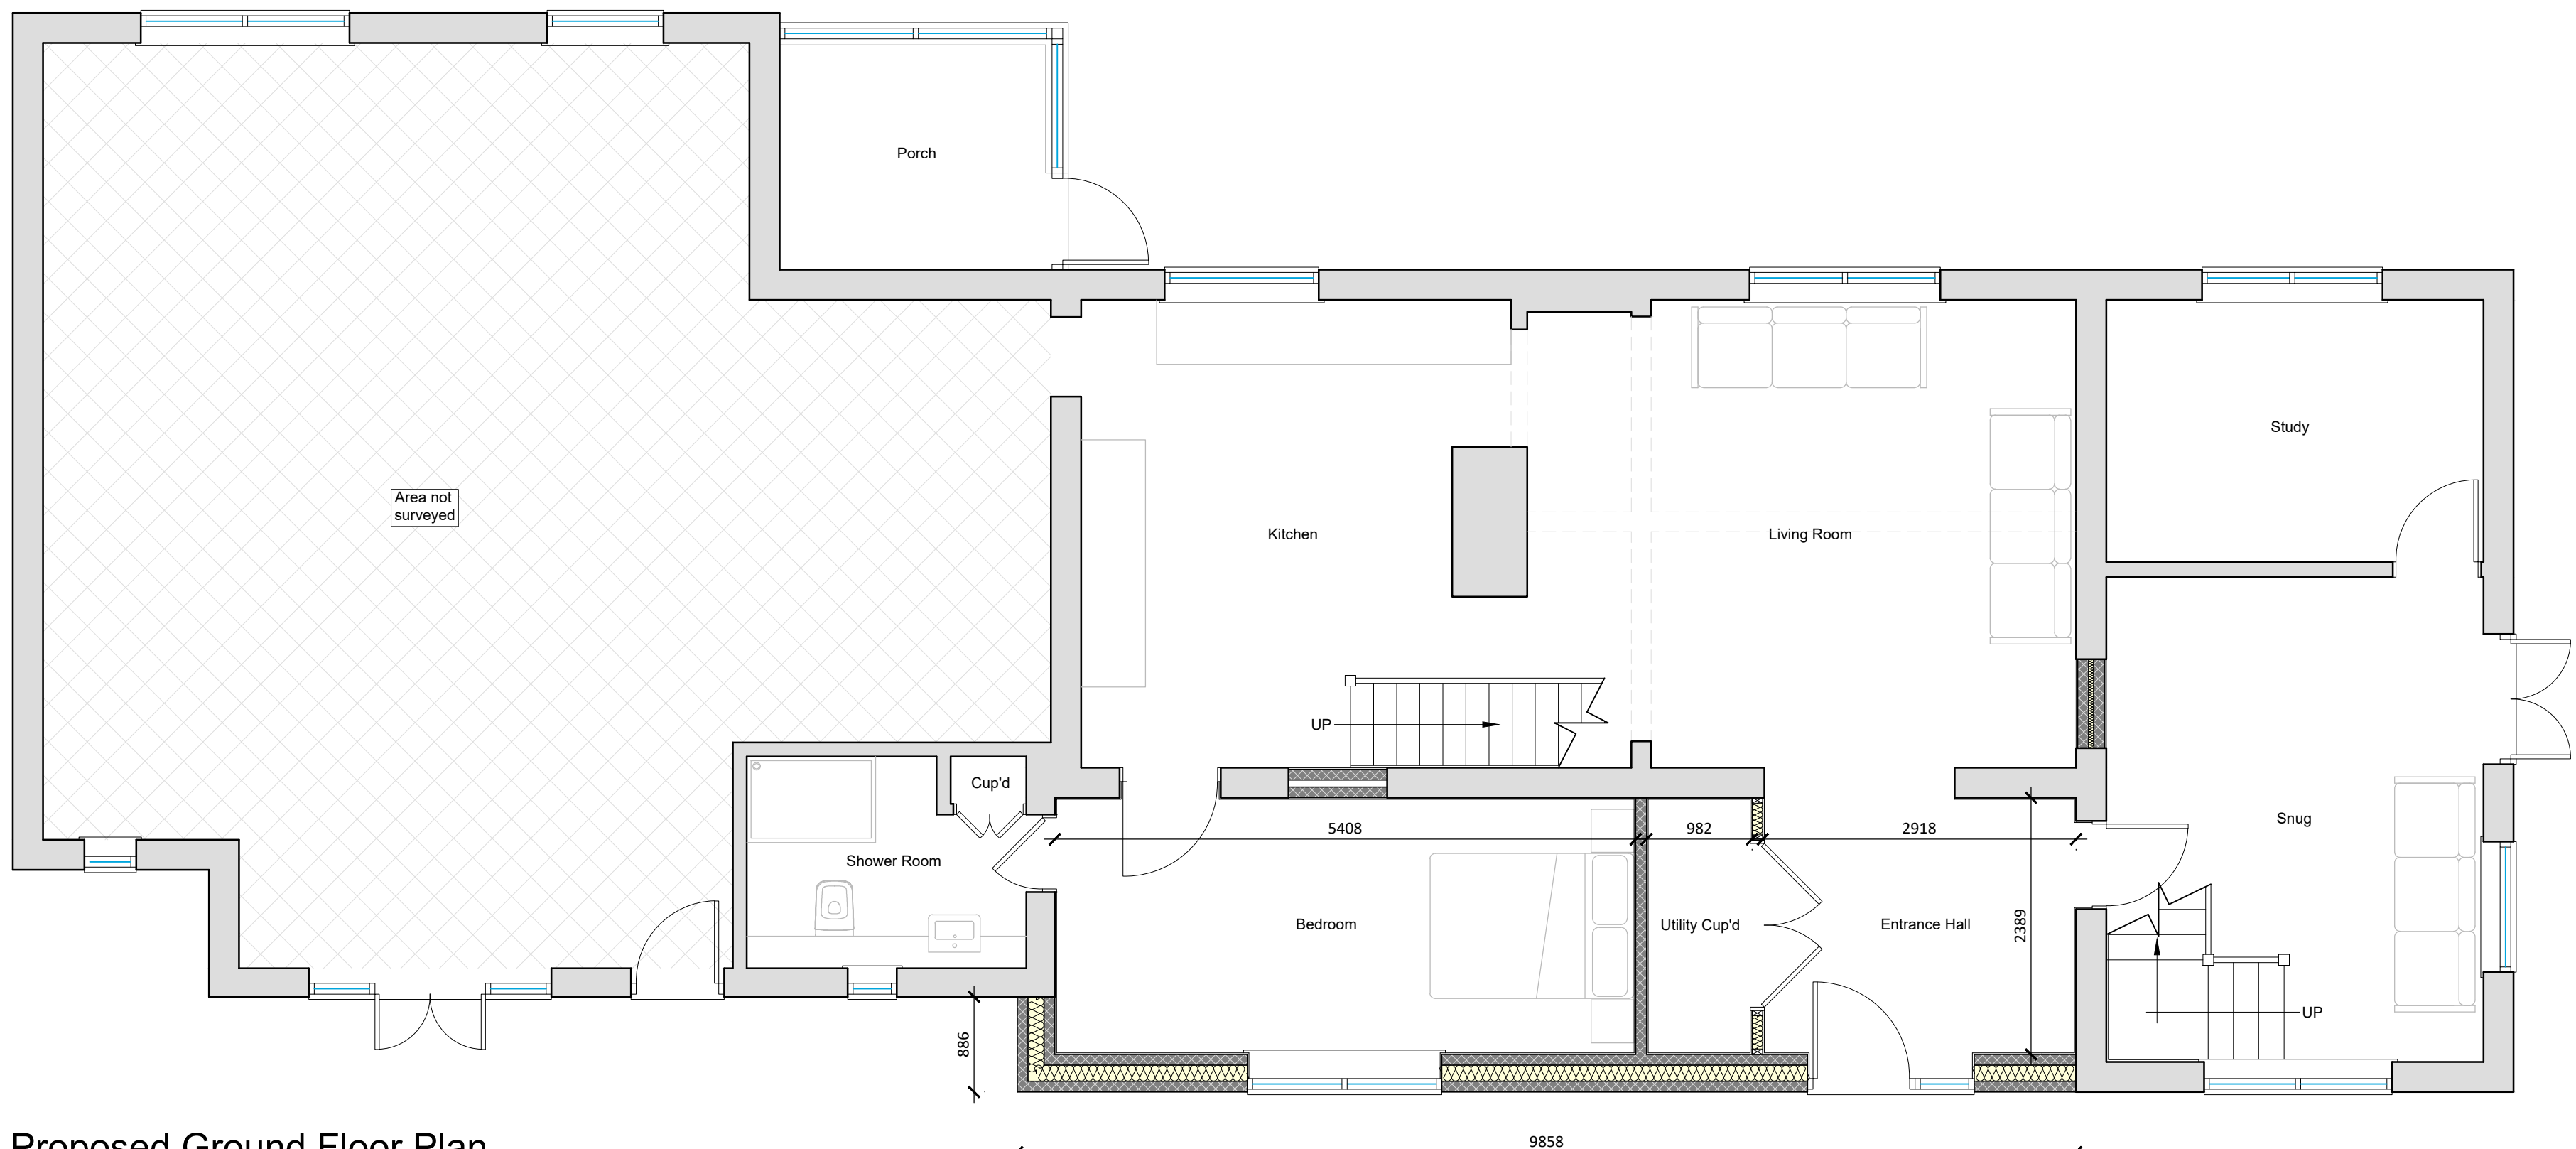


Existing Ground Floor Plan
Scale 1:50

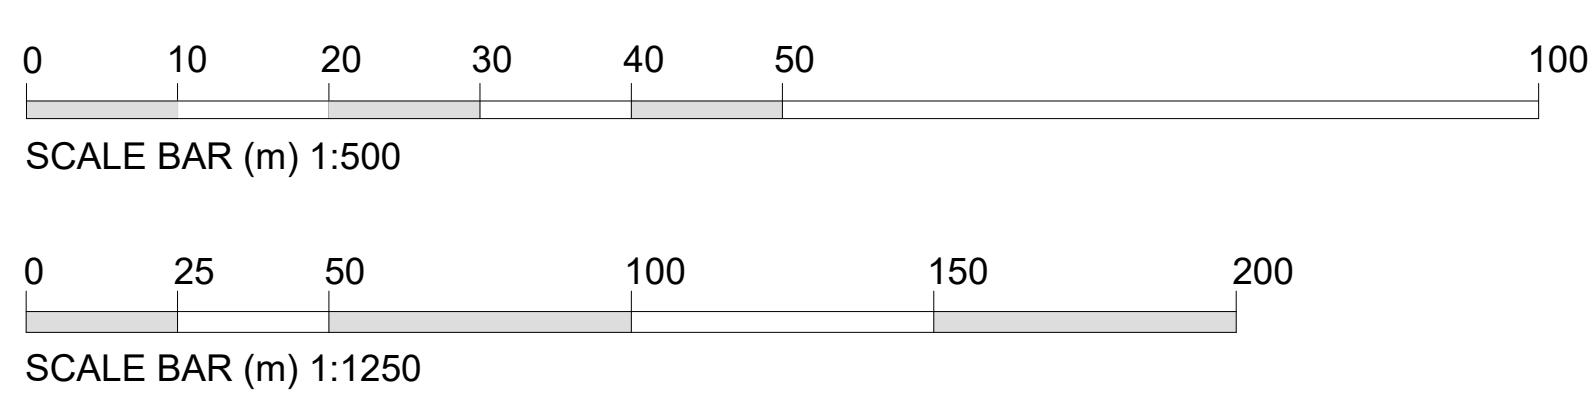


Proposed Ground Floor Plan
Scale 1:50

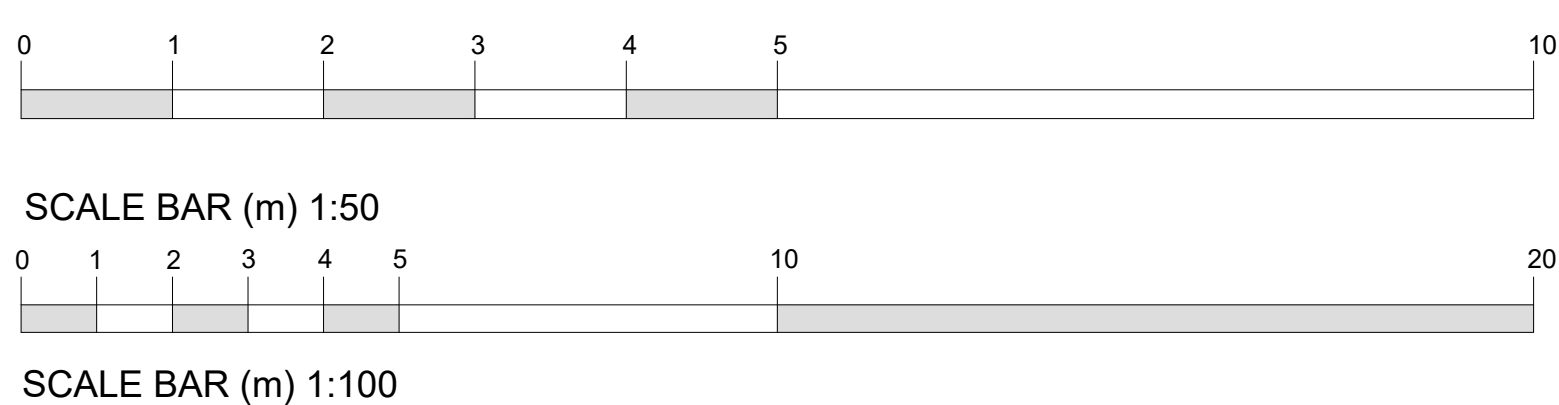


Site Location Plan
Scale 1:1250

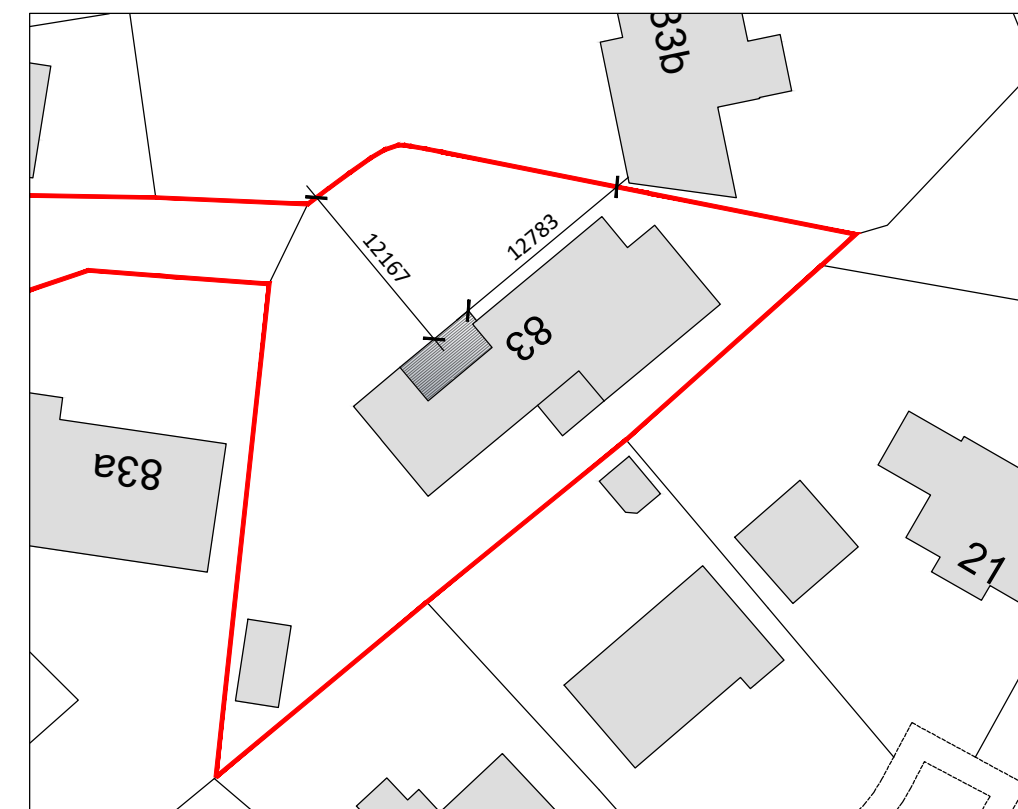

Proposed Block Plan
Scale 1:500

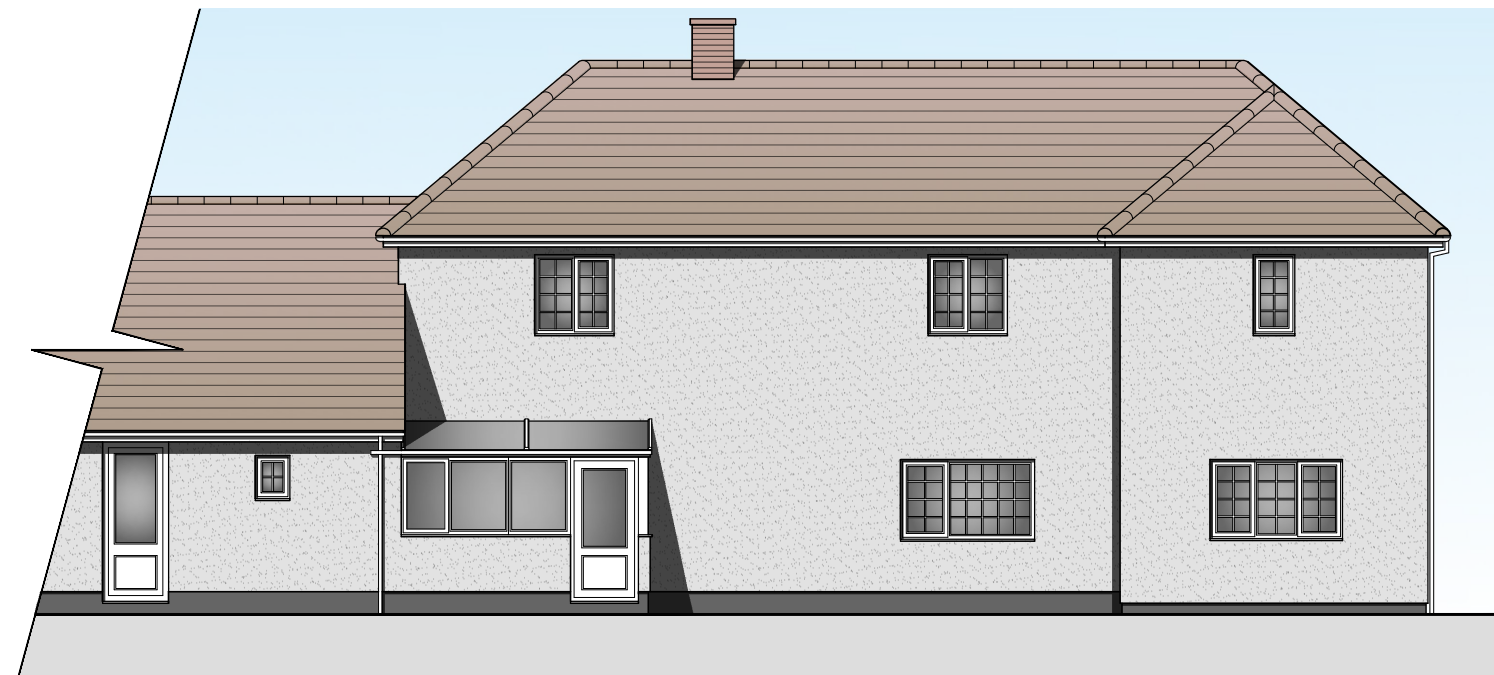

Existing Front (NW) Elevation
Scale 1:100

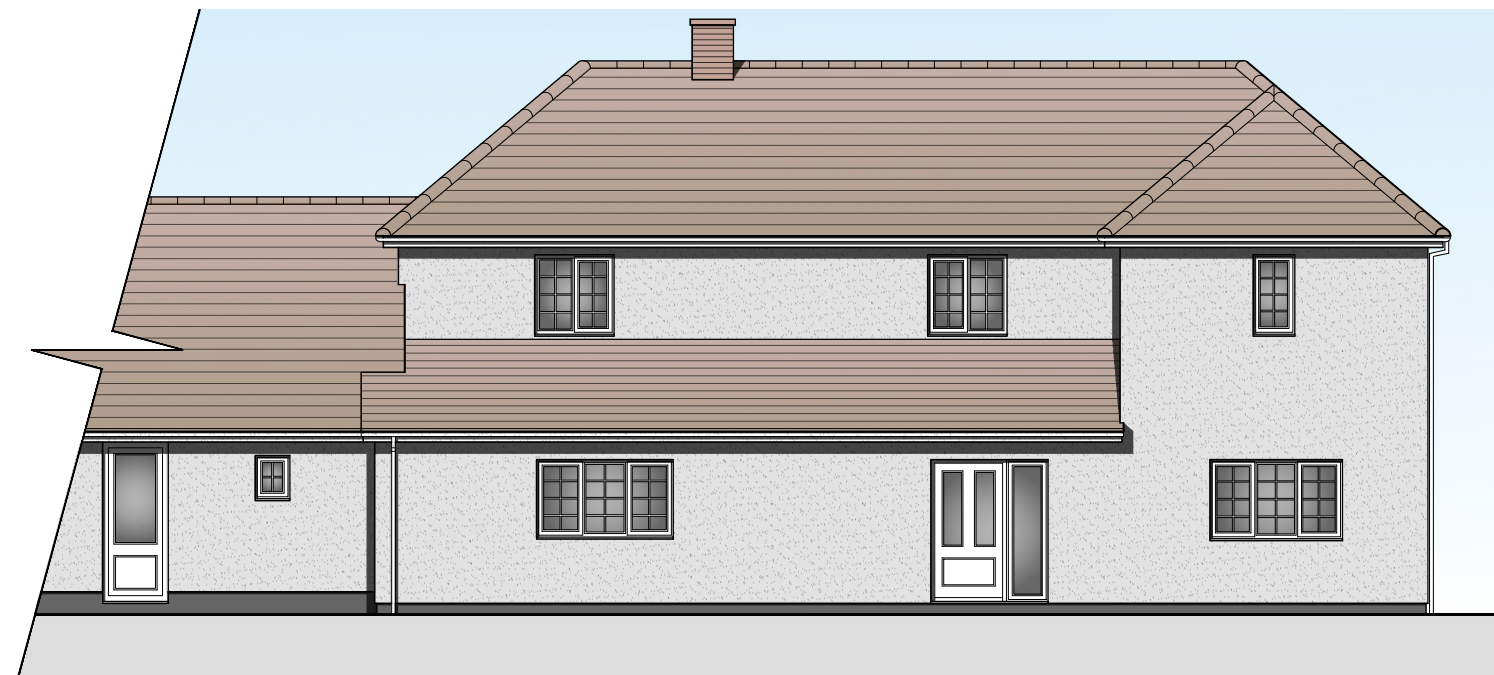

Proposed Front (NW) Elevation
Scale 1:100

REV:		DESCRIPTION:	DATE:
PROJECT:		SINGLE STOREY FRONT EXTENSION	
DRAWING:		EXISTING & PROPOSED FLOOR PLAN EXISTING & PROPOSED ELEVATIONS	
SITE LOCATION PLAN		PROPOSED BLOCK PLAN	
SIZE:		A1	CLIENT: Mr & Mrs C. Sandhu
DATE: 04/04/2024		APPROVED: CT	DRAWING BY: JC
Do Not Scale From This Drawing		SCALE: as labelled	SHEET: 0445/24/01

NOTES: THIS DRAWING/IMAGE INCLUDING ALL ITS CONTENT REMAINS THE PROPERTY OF JC ARCHITECTURAL CONSULTANT. NO UNAUTHORIZED COPYING OR REPRODUCTION IN ANY FORM IS PERMITTED WITHOUT OBTAINING PRIOR WRITTEN PERMISSION FROM JC ARCHITECTURAL CONSULTANT. JC ARCHITECTURAL CONSULTANT RESERVES THE RIGHT TO OBTAIN THIS INFORMATION AT ANY TIME.
ALL DIMENSIONS ARE TO BE CONFIRMED ON SITE BY CONTRACTOR. ANY DISCREPANCIES ARE TO BE REPORTED TO JC ARCHITECTURAL CONSULTANT IMMEDIATELY.
THIS DESIGN HAS BEEN UNDERTAKEN AS FAR AS POSSIBLE TO AVOID RISKS TO HEALTH AND SAFETY OR TO REDUCE AND CONTROL THE EFFECTS OF ANY UNAVOIDABLE RISK. ANY RELEVANT INFORMATION REGARDING RISKS WHICH ARE NOT ABLE TO BE ELIMINATED WILL BE INCLUDED WITHIN THE PROJECT HEALTH AND SAFETY FILE.