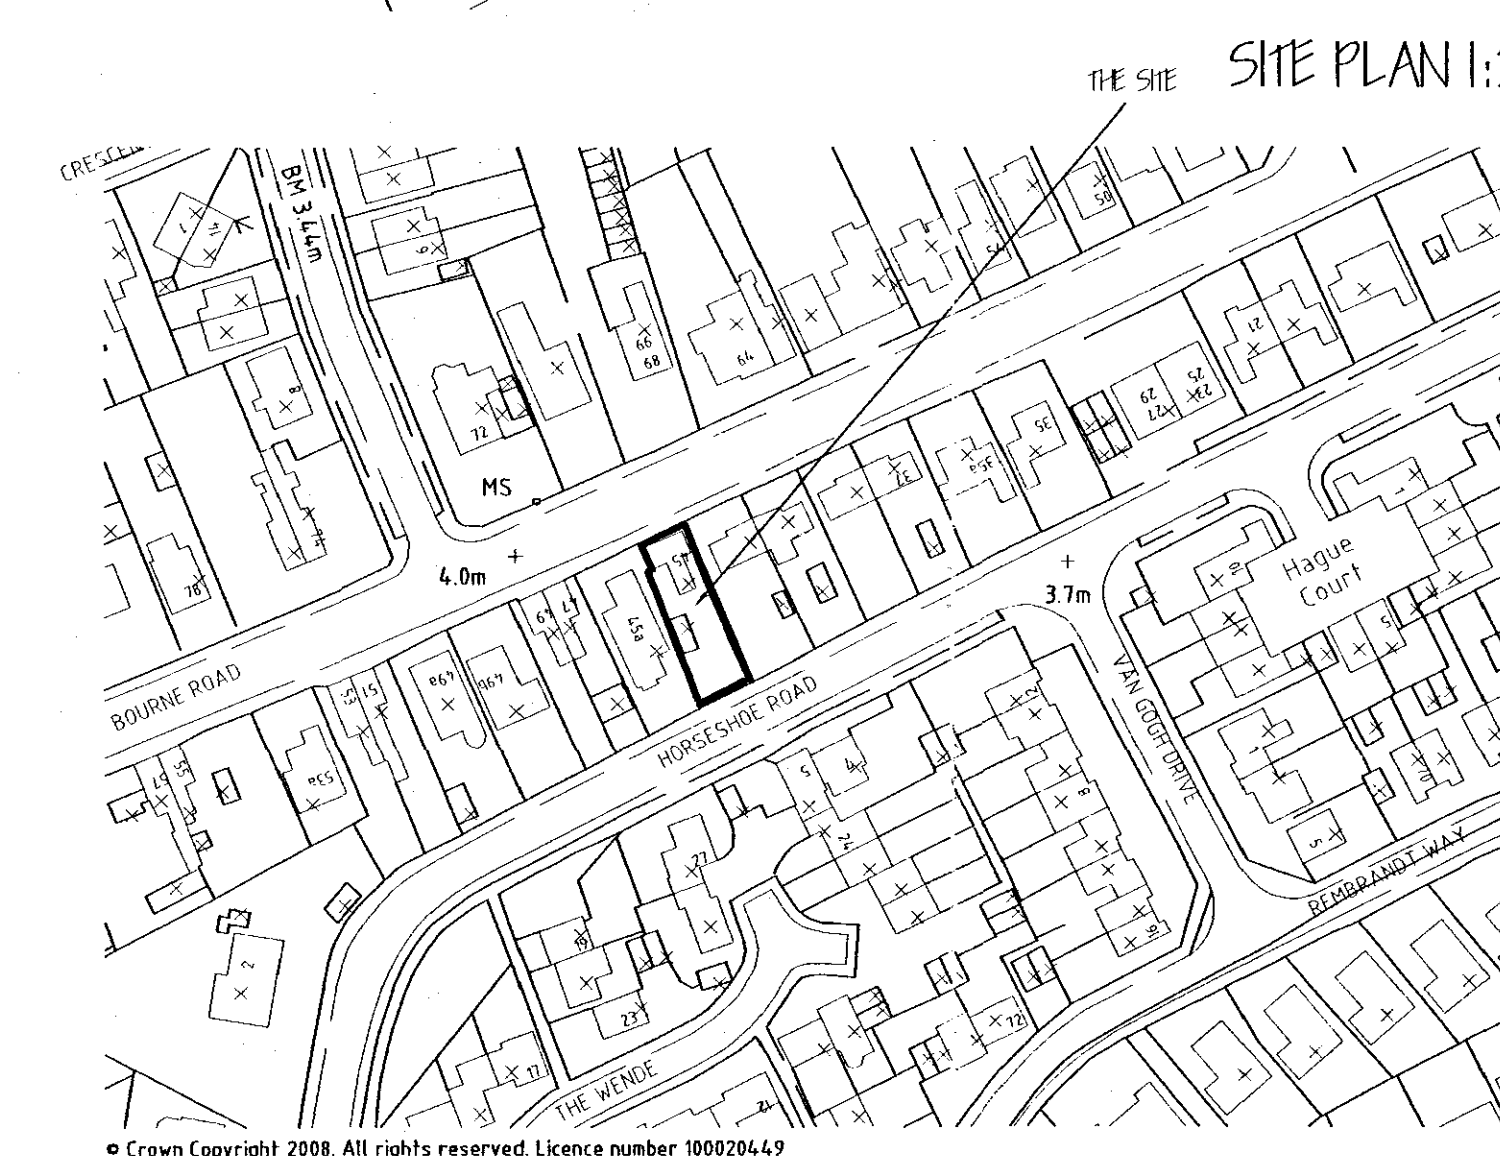
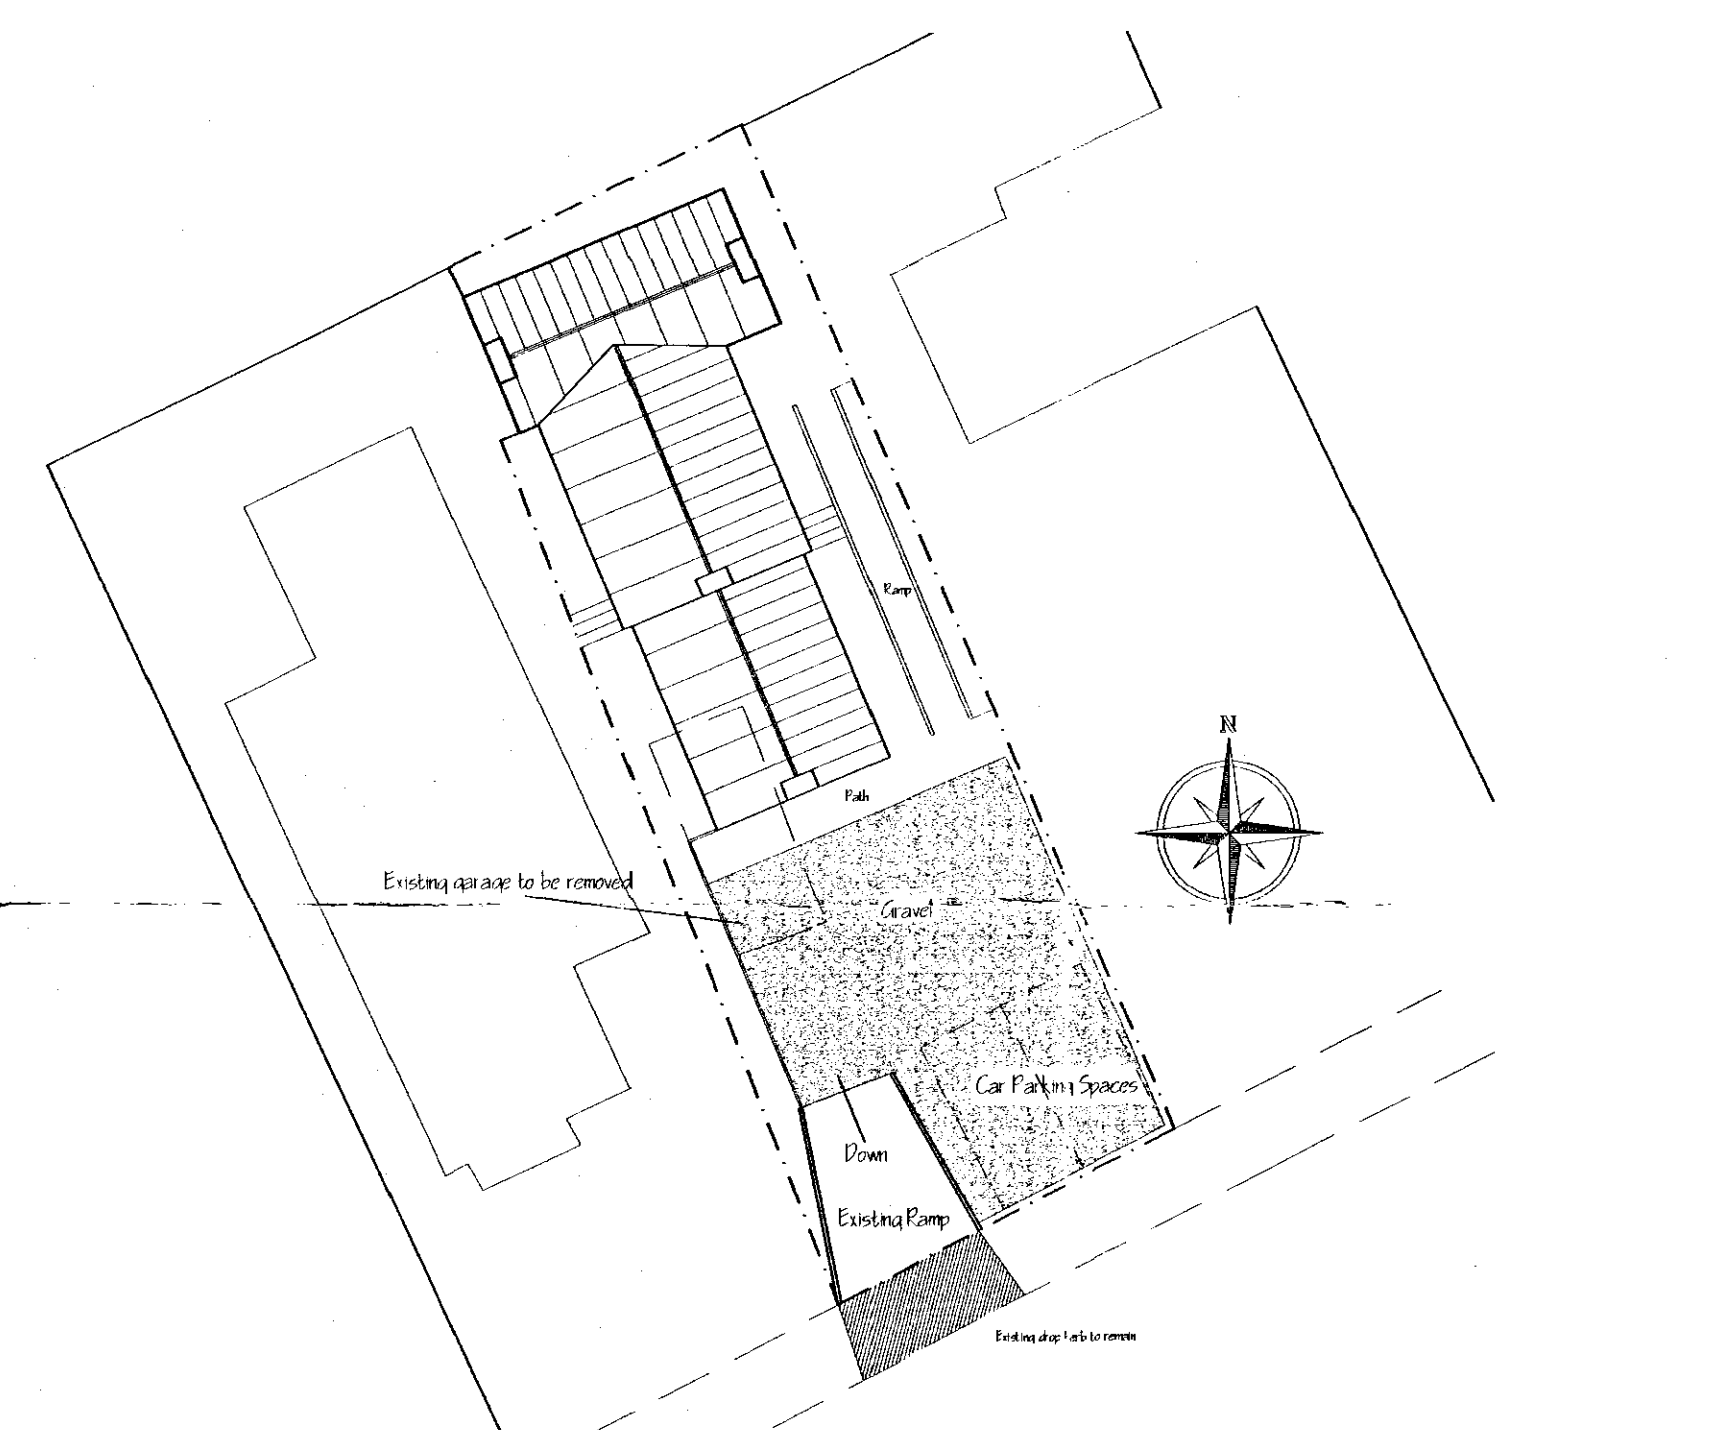
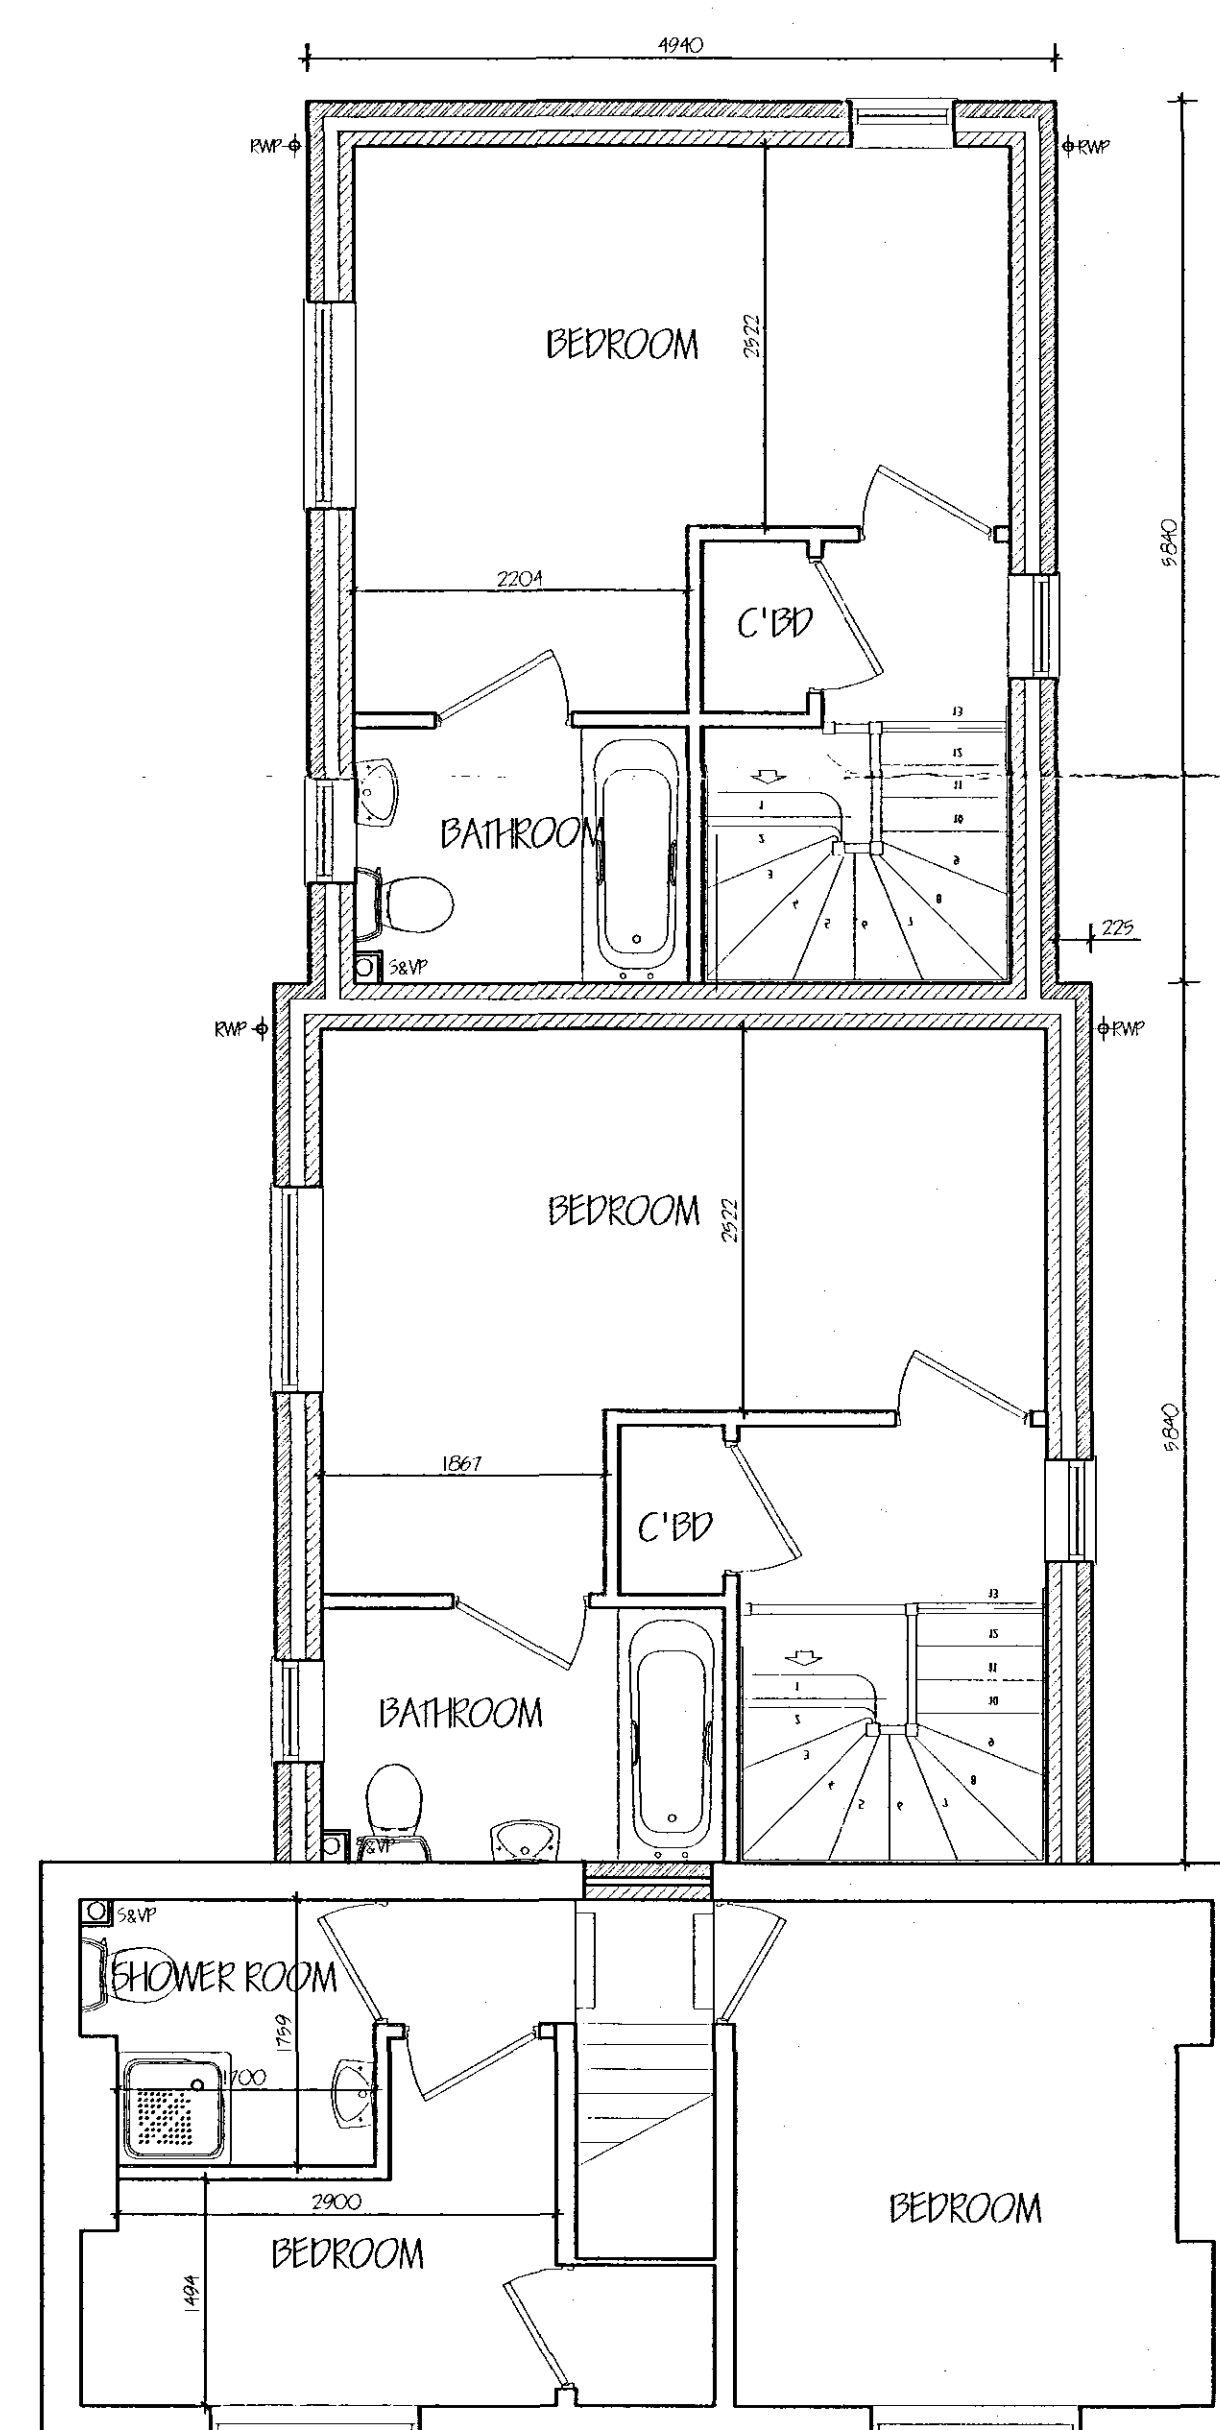
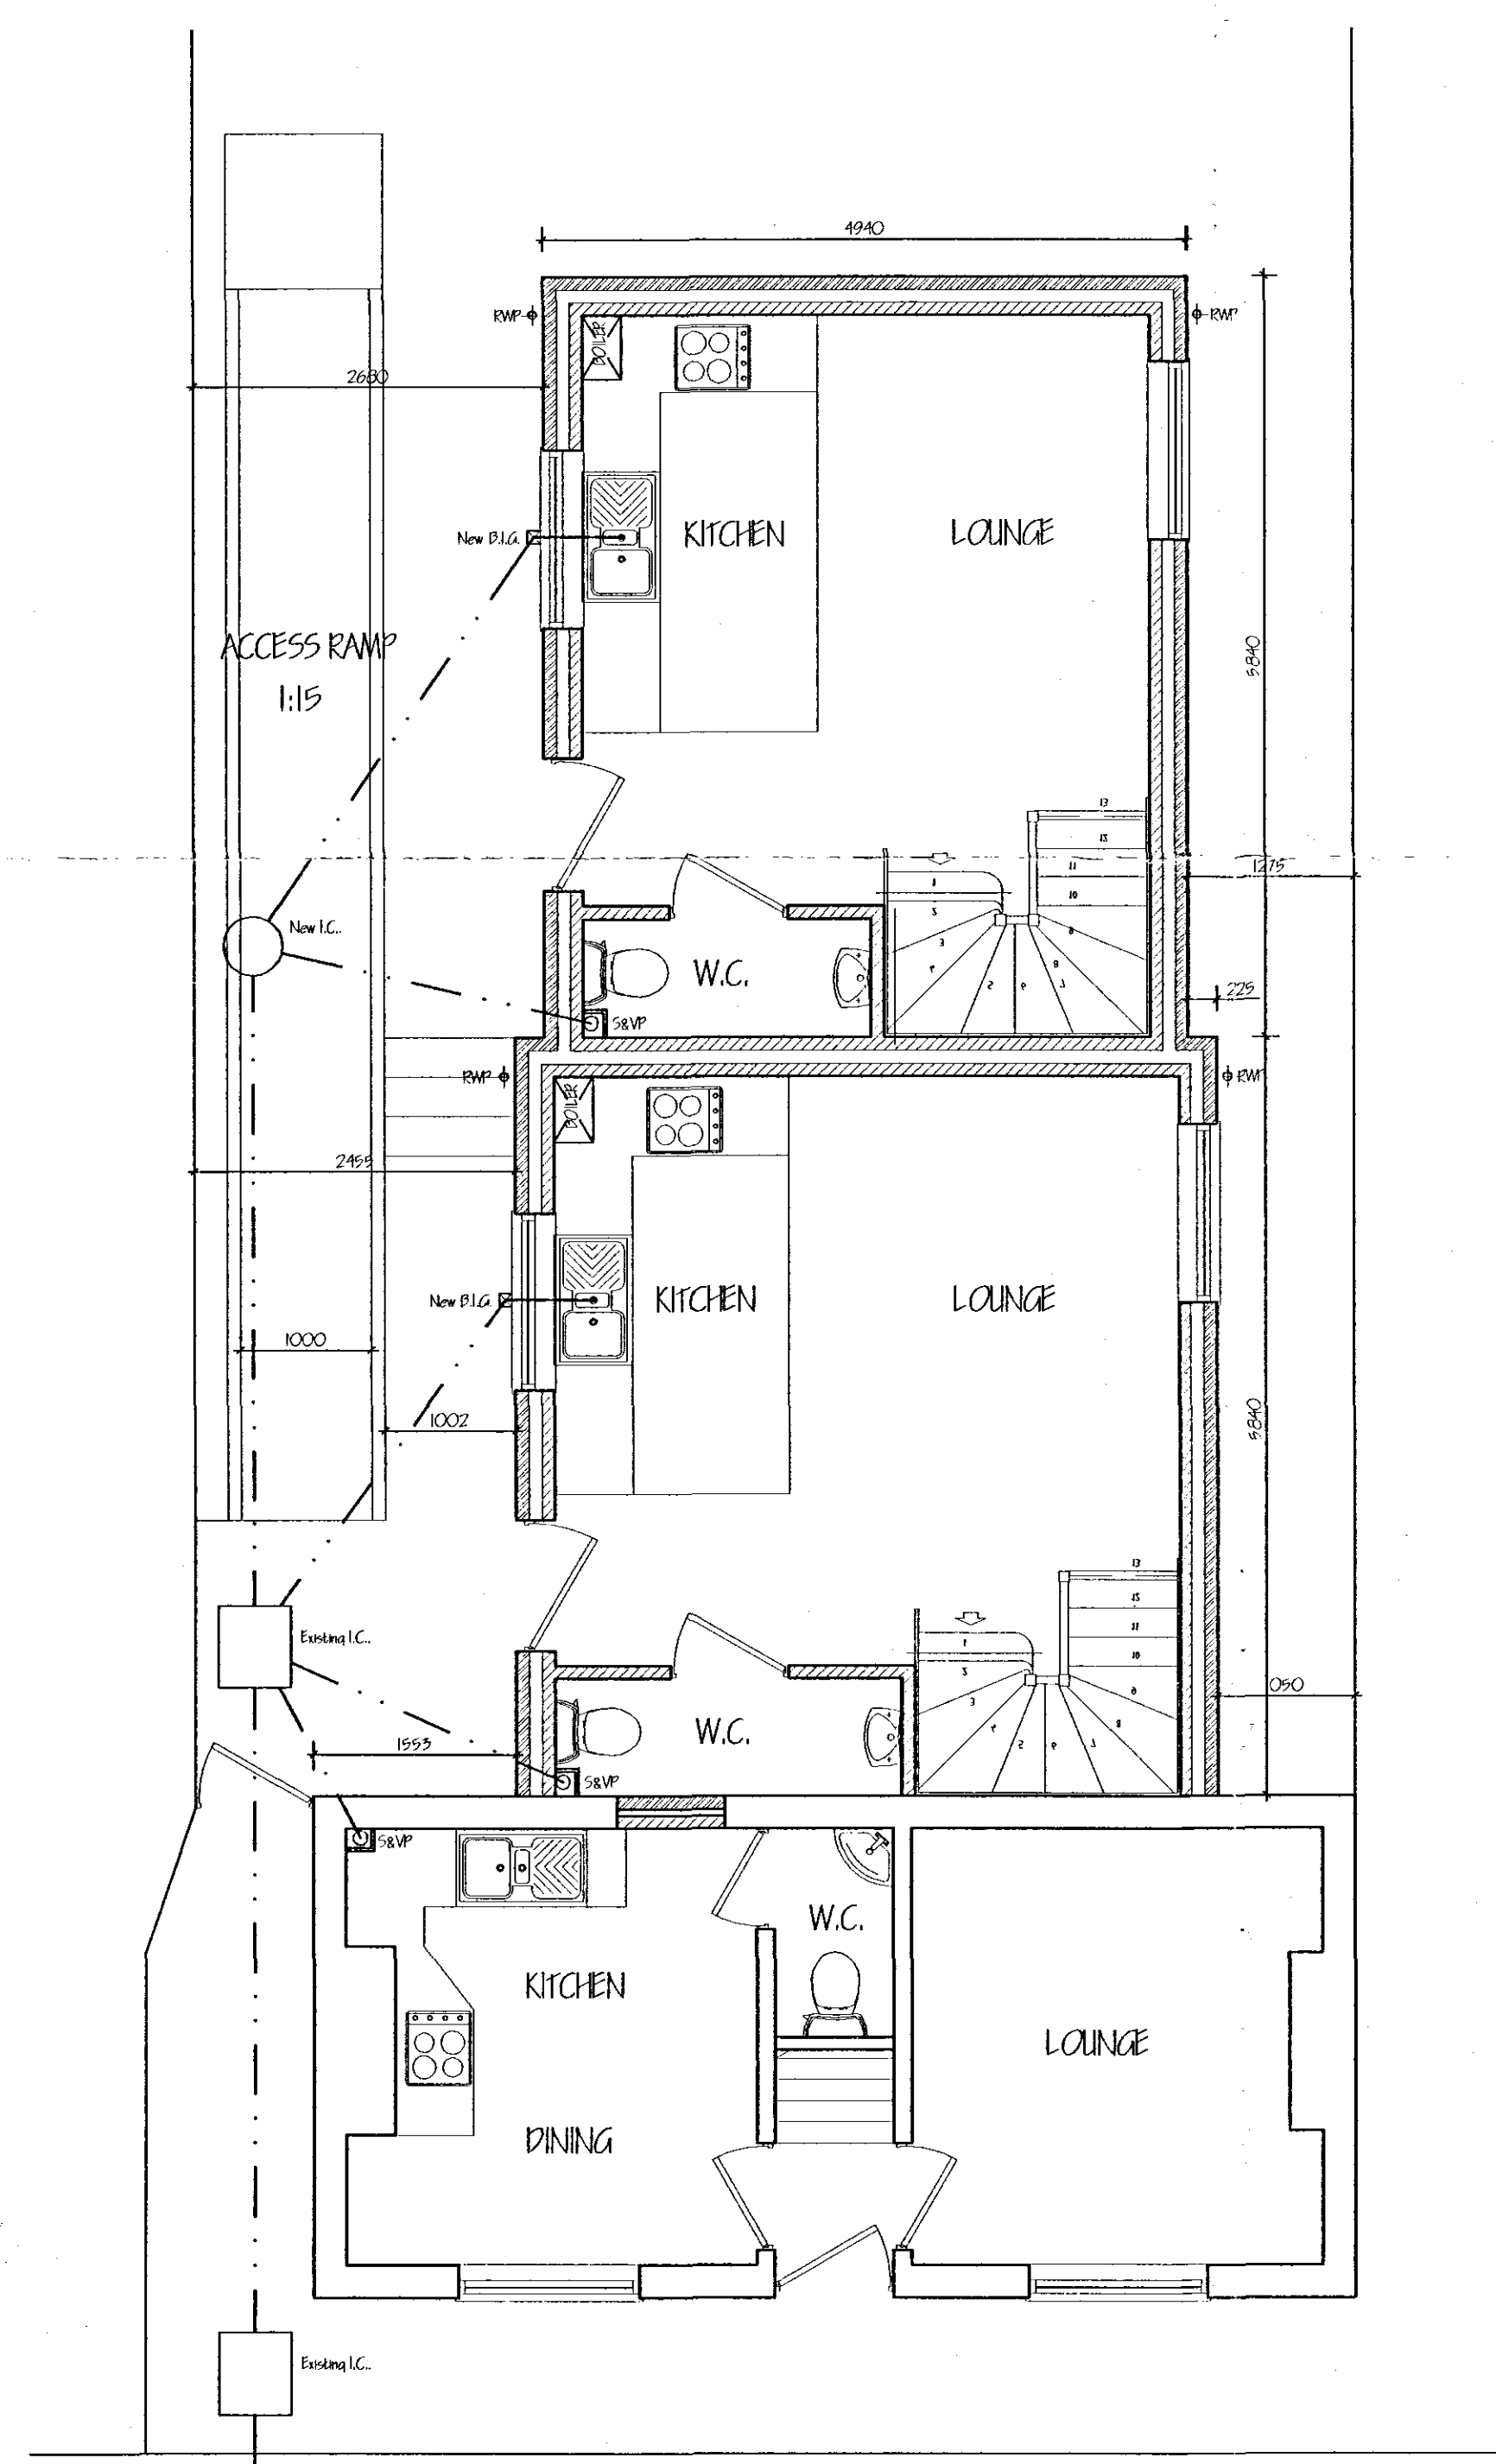
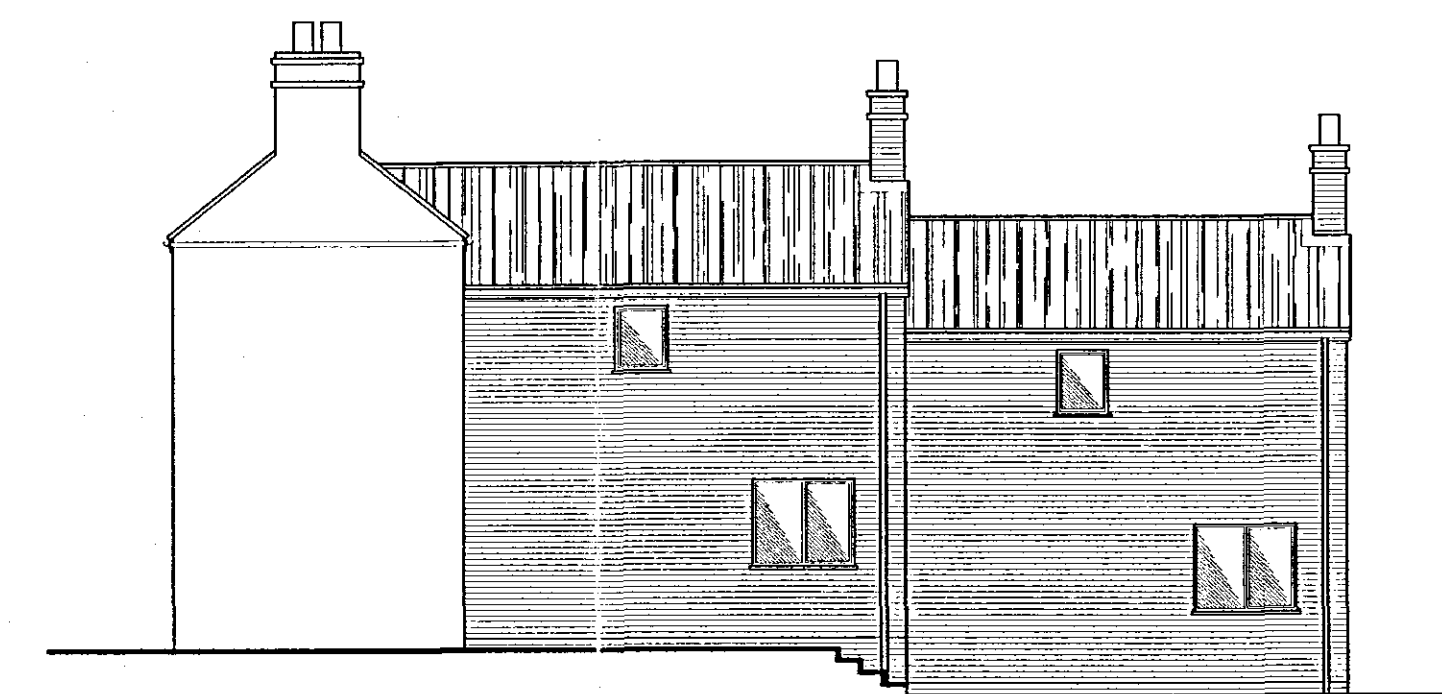
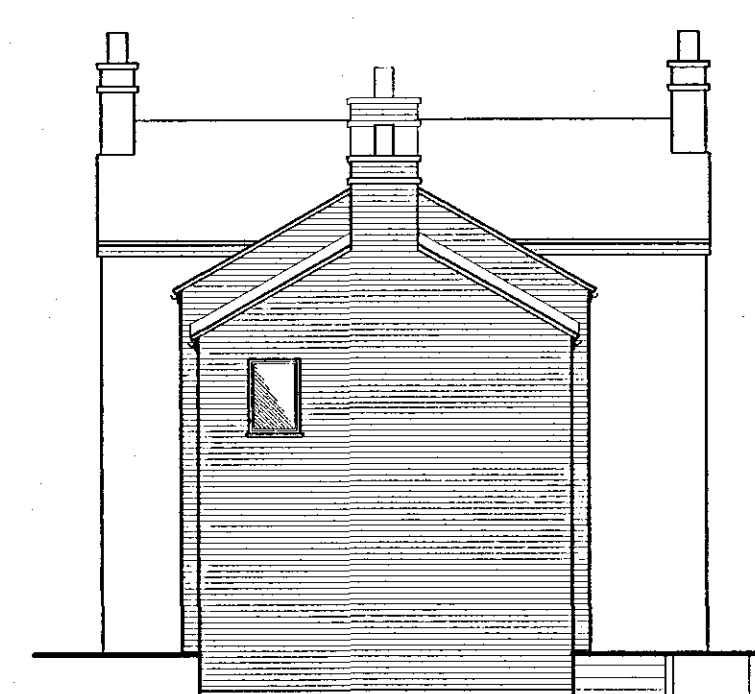
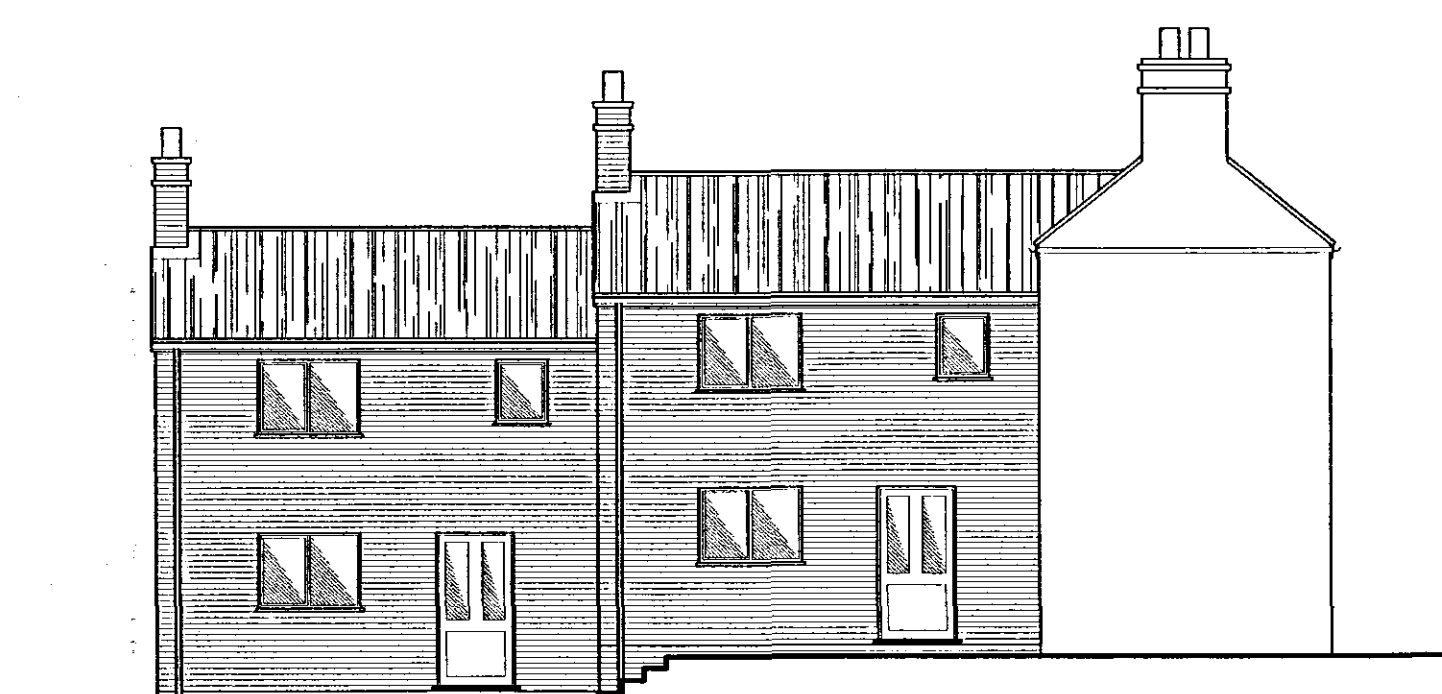


[illegible]

ref: revision date

G. R. MERCHANT LTD.

1.ENG AMICE FWD

**ARCHITECTURAL, STRUCTURAL
AND LAND DRAINAGE
CONSULTANTS**

**4 Wrights Mews
12A Park Road, Holbeach,
Spalding, Lincs. PE12 7EE**

**Tel: 01406 496800
Fax: 01406 425744**

E-Mail: gr.merchant@btconnect.com

Project

PROPOSED EXTENSION TO FORM 2 No FLA
45 BOURNE ROAD
SPALDING
Lincs

Client
ENCHANTMENT HOMES LTD

Drawing

PROPOSED FLOOR PLANS

[illegible]

Job Ref. 1730-08	Drawing No. 02
---------------------	-------------------

Date	Drawn
FEB '08	SLB

[illegible]

LOCATION PLAN 1:1250

**DETERMINED
PLAN**

SHDC
Planning & Development
13 MAR 2008
Ref: 0342/08