



THIS DRAWING IS NOT TO BE USED FOR CONSTRUCTION.
DO NOT SCALE FROM THIS DRAWING


REV DATE NOTES

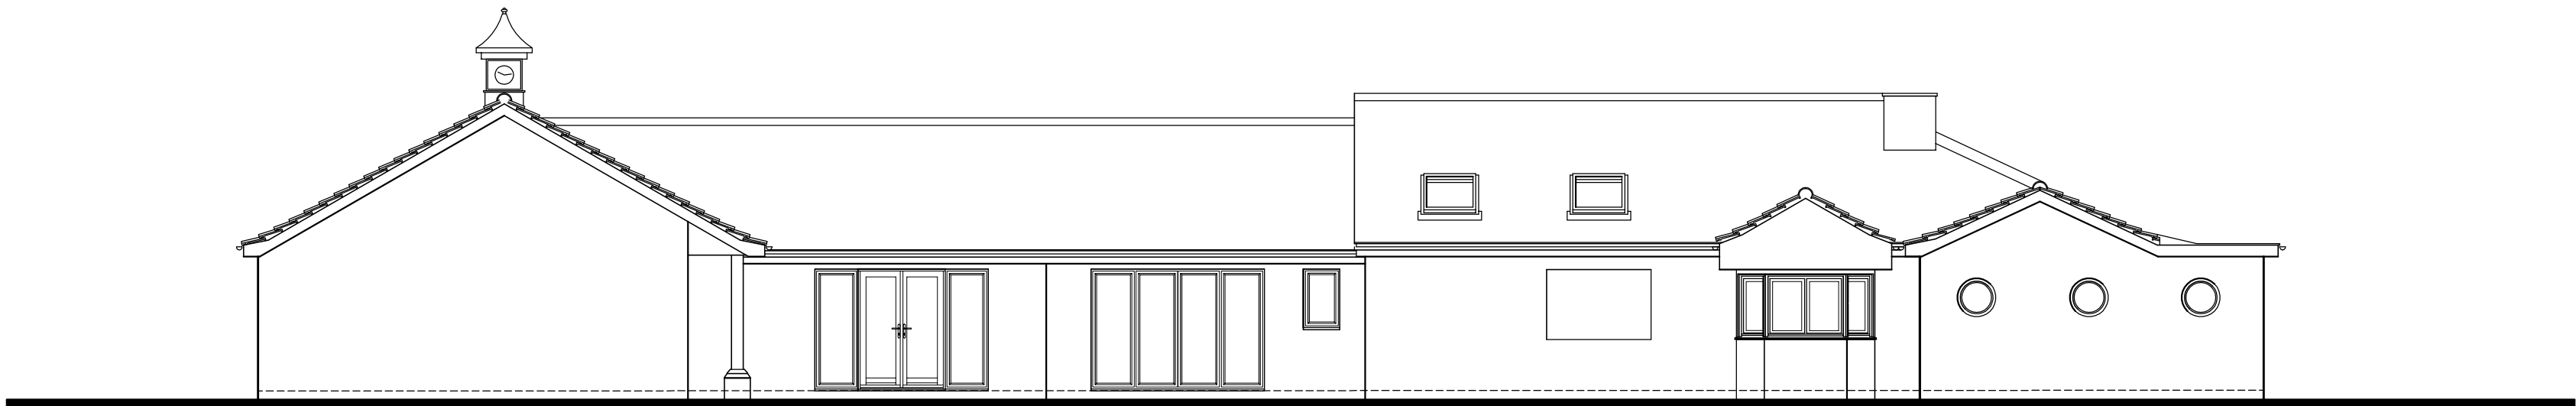


North Elevation

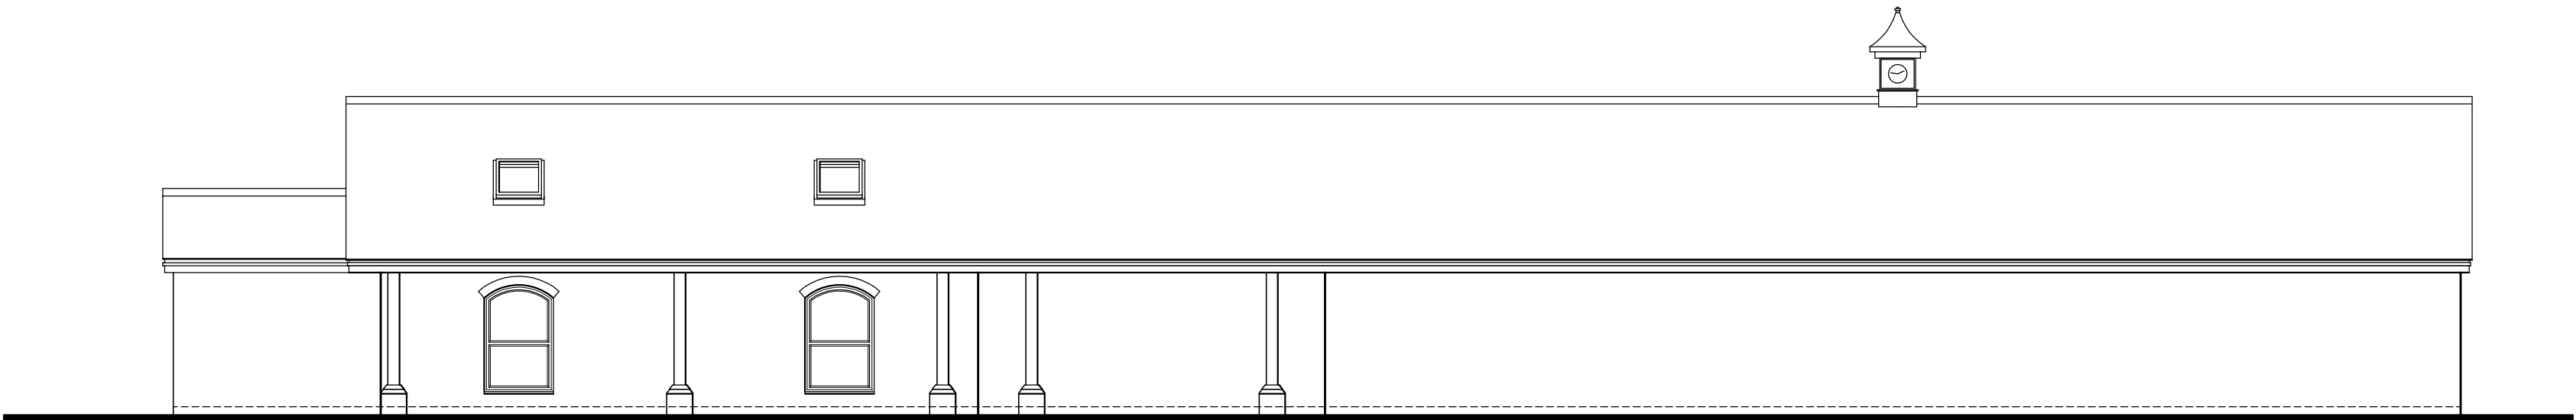

East Elevation

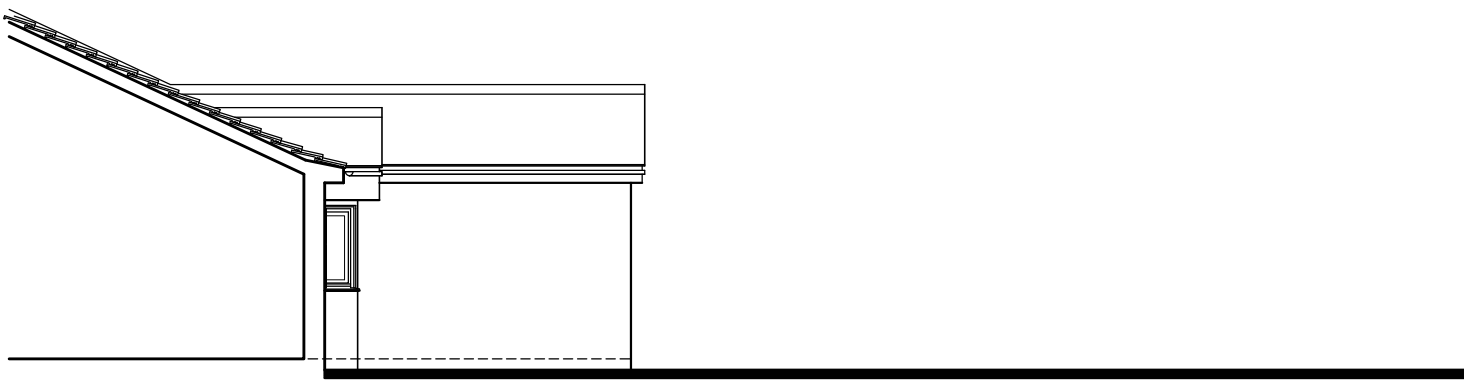

East Elevation (Within Parking Area)

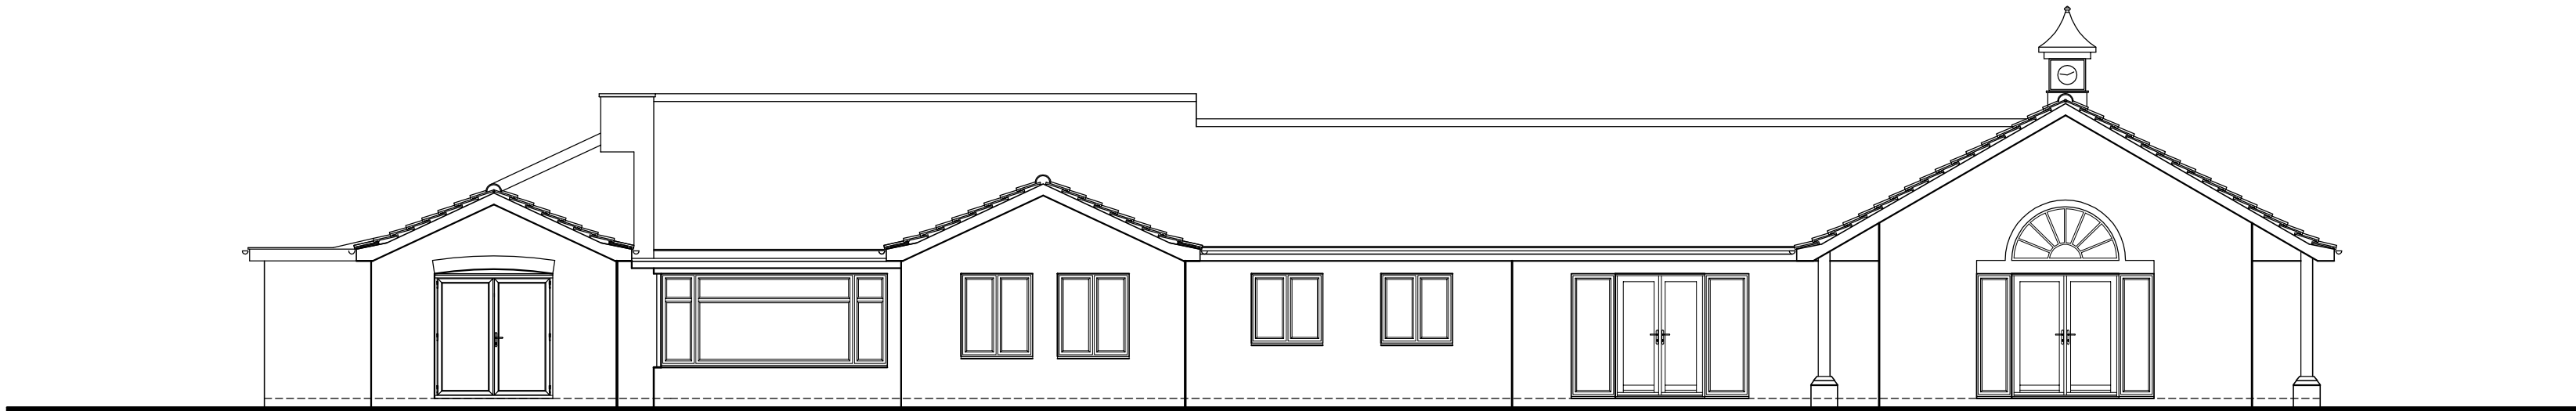

South Elevation



West Elevation

0 1 2 5 10
Scale 1:100



Architectural Consultants

ASHGROVE LODGE, AUSTENDYKE ROAD
WESTON HILLS, LINCOLNSHIRE
PE12 6BZ ~ T.07852 227448

Project: PROPOSED SWIMMING POOL HEATHERDOWN ELM LANE SPALDING LINCOLNSHIRE	Client: Mr K FRITH HEATHERDOWN ELM LANE SPALDING LINCOLNSHIRE
---	--

Title
EXISTING ELEVATIONS

Drawing No.
AA-18-013/03

Scale 1:100@A1	Date FEB 19	Revision
-------------------	----------------	----------