



THIS DRAWING IS NOT TO BE USED FOR CONSTRUCTION.
DO NOT SCALE FROM THIS DRAWING


REV	DATE	NOTES
-----	------	-------

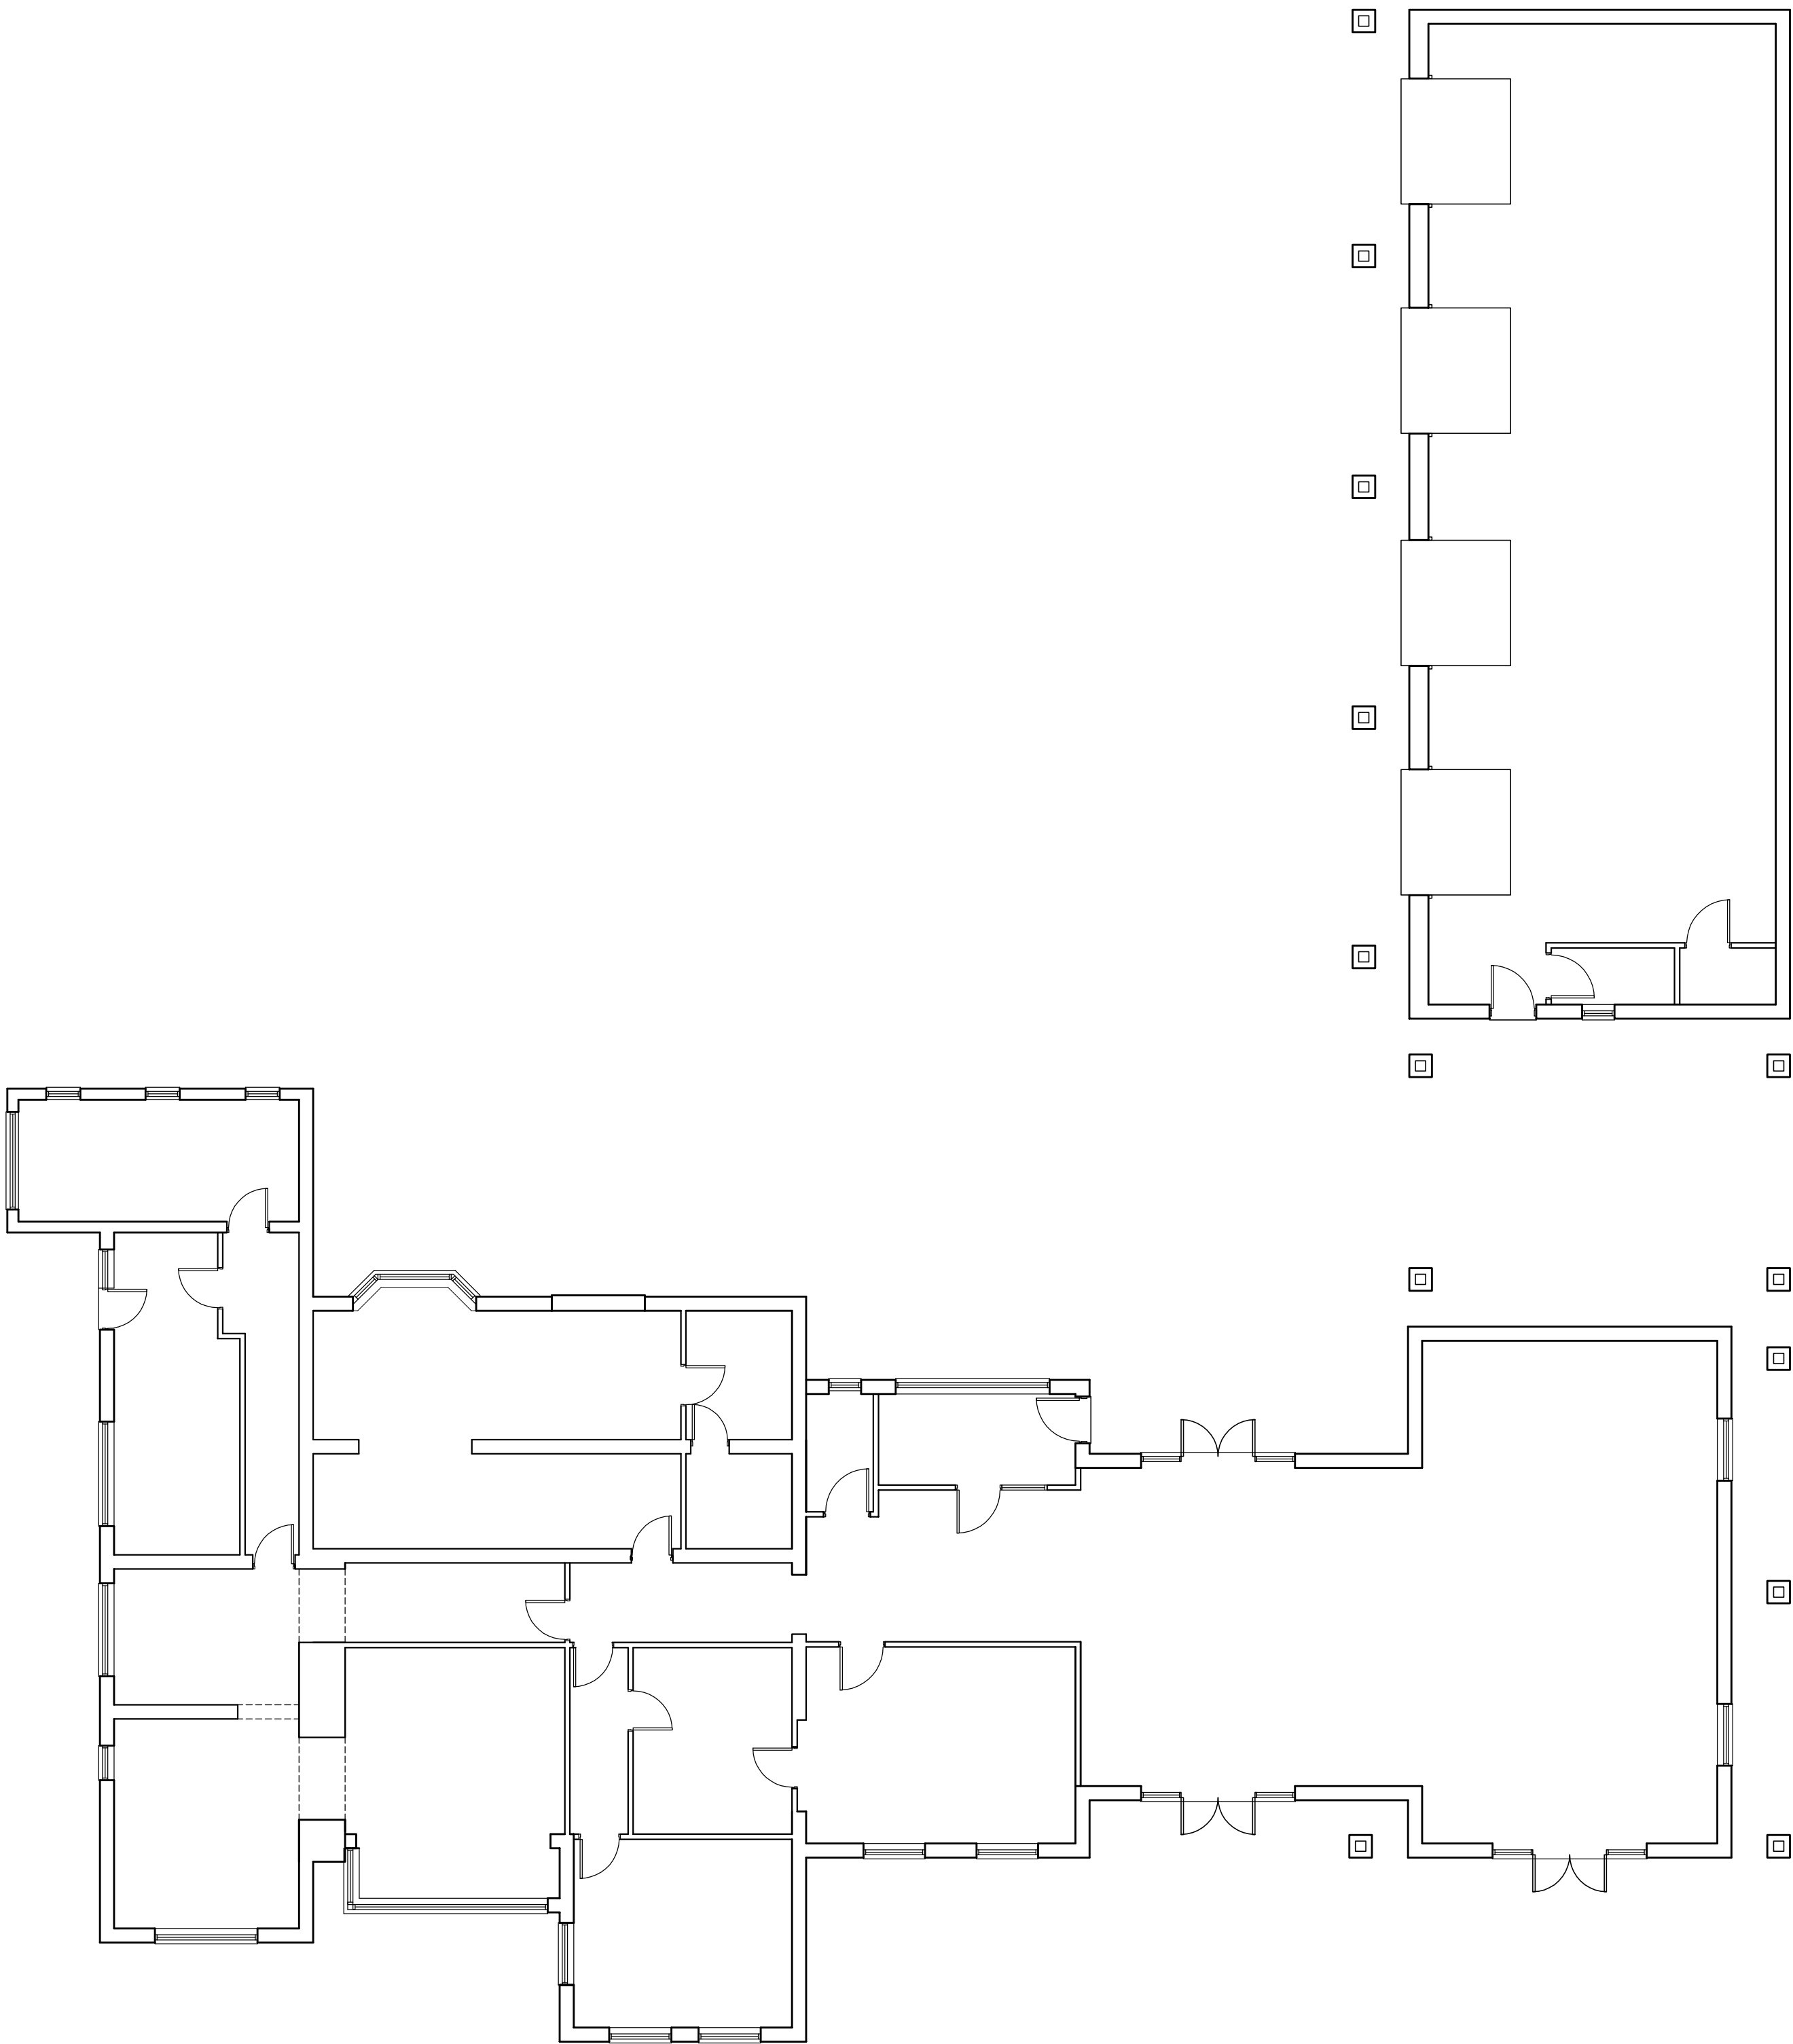

Existing Ground Floor Plan

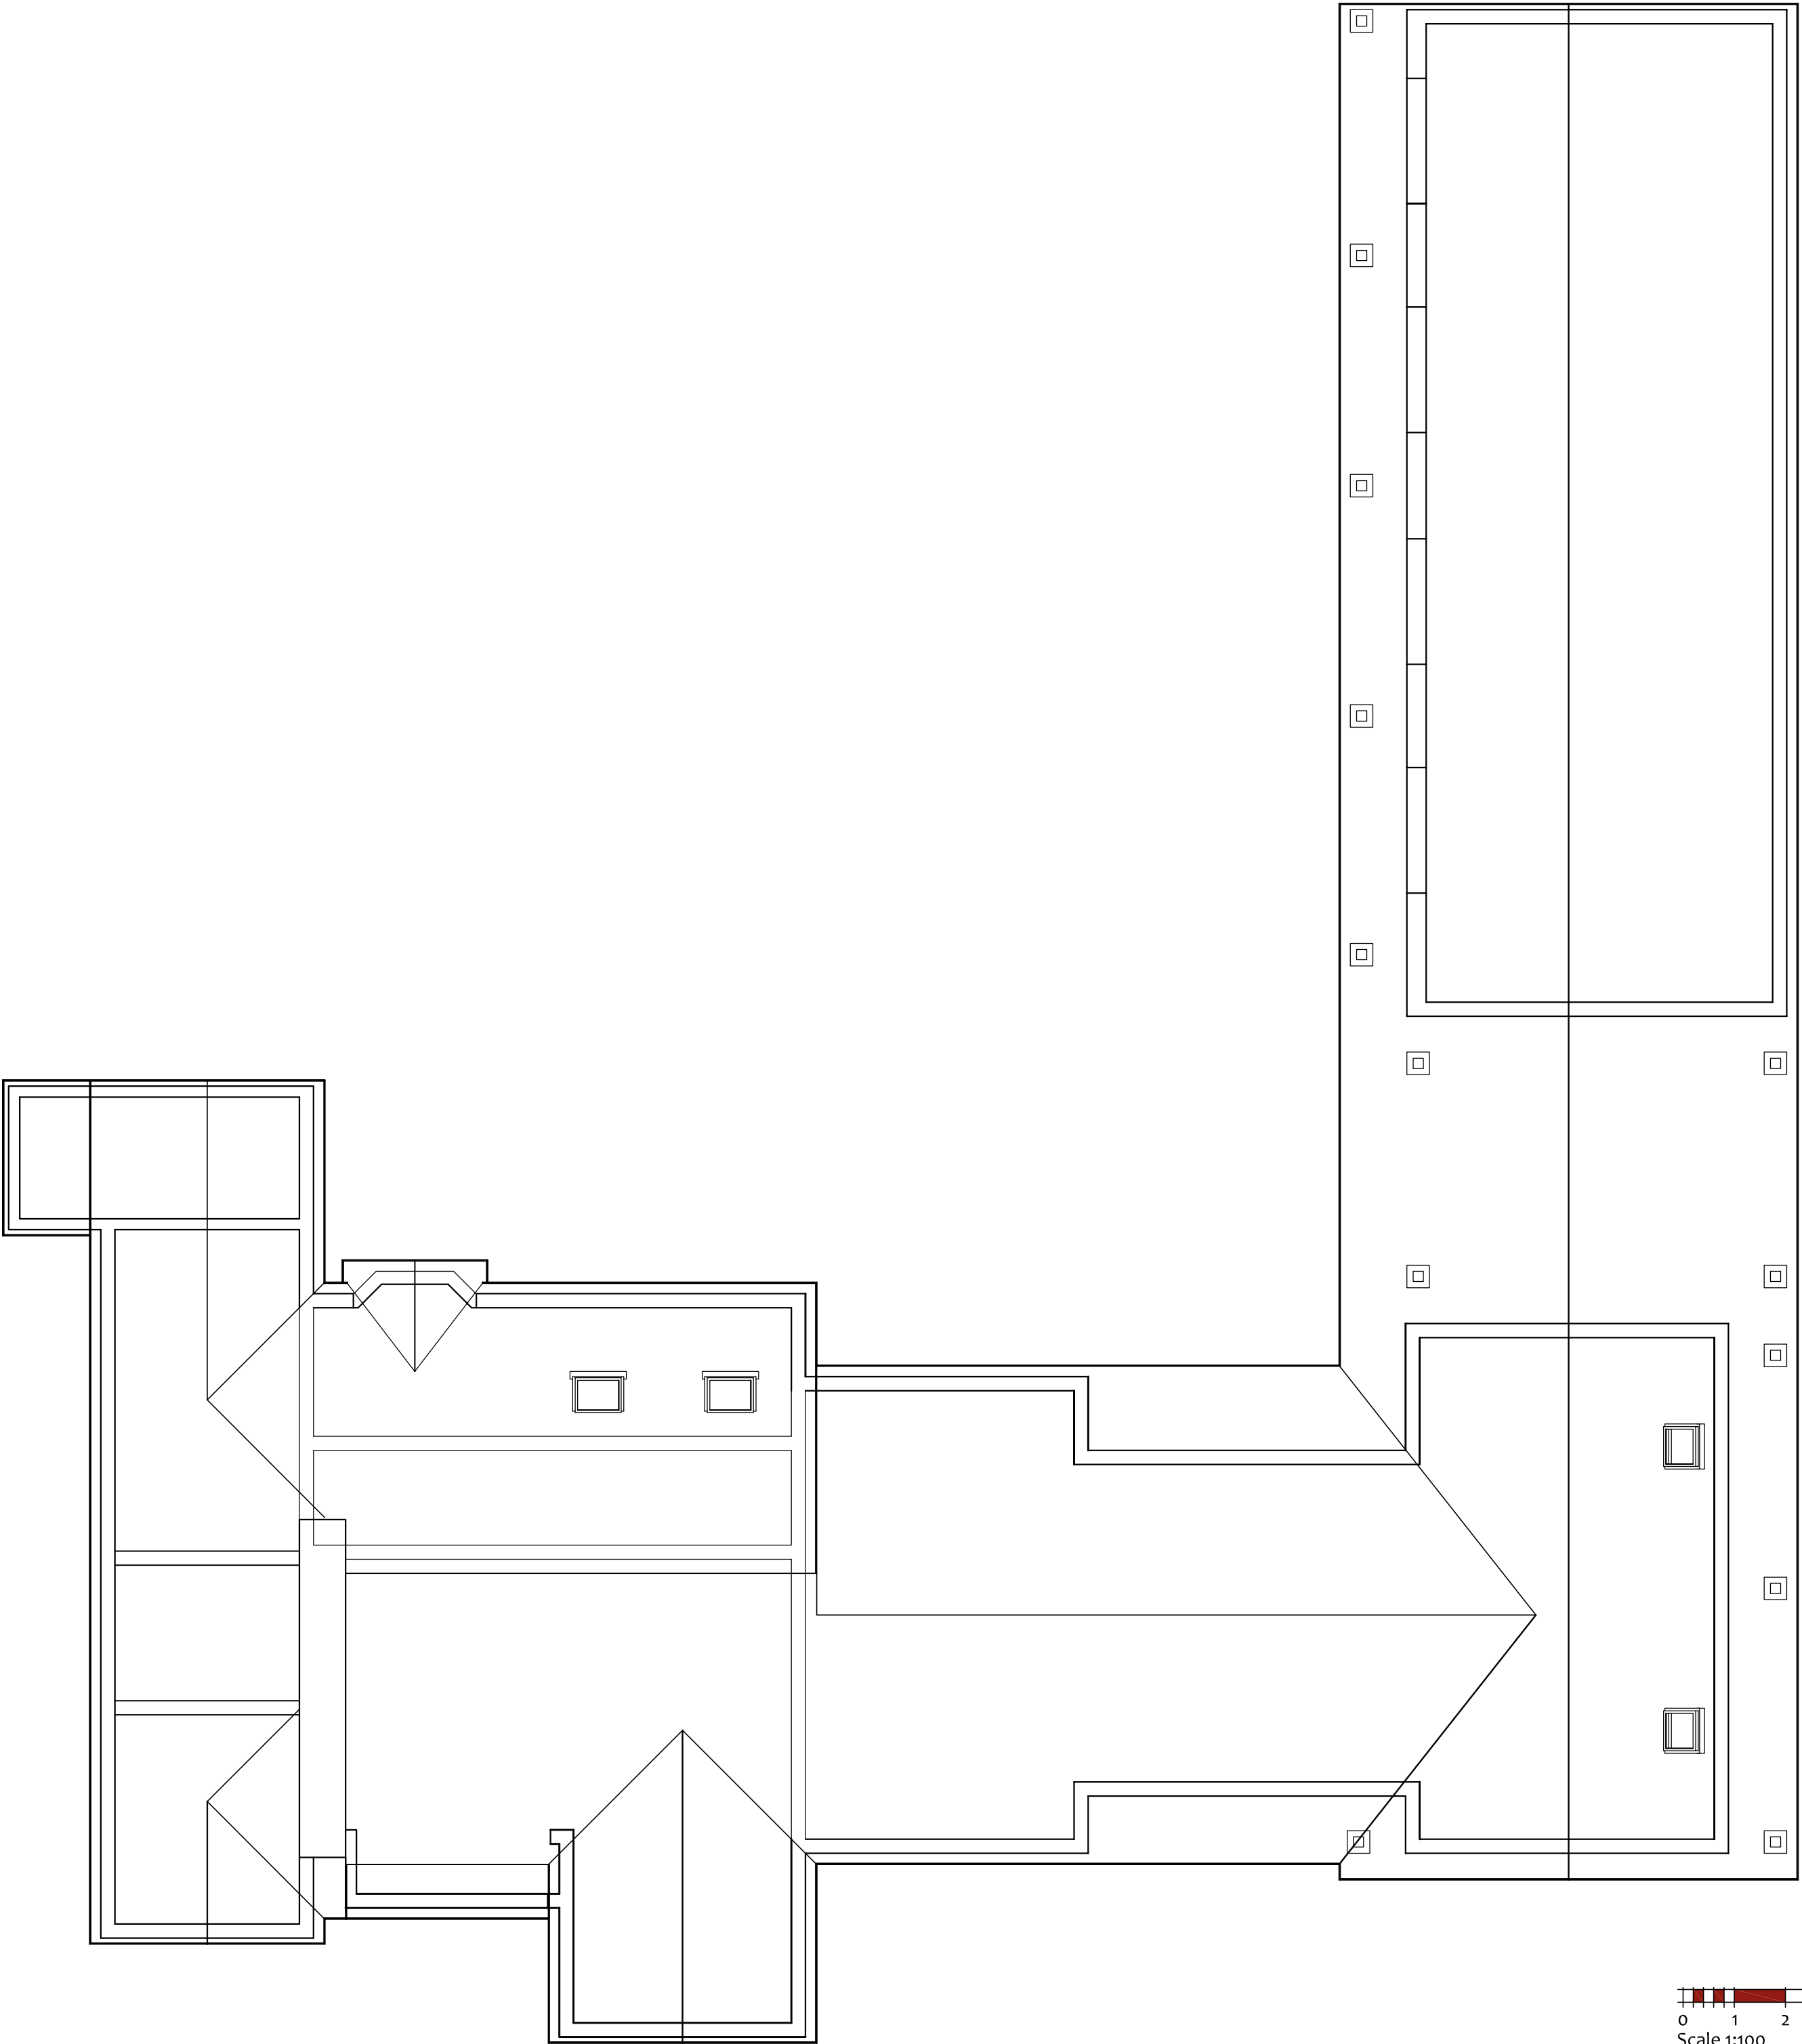

Existing Roof Plan

 

ASHGROVE LODGE, AUSTENDYKE ROAD
WESTON HILLS, LINCOLNSHIRE
PE12 6BZ ~ T.07852 227448

Project:
PROPOSED SWIMMING POOL
HEATHERDOWN
ELM LANE
SPALDING
LINCOLNSHIRE

Client:
Mr K FRITH
HEATHERDOWN
ELM LANE
SPALDING
LINCOLNSHIRE

Title
EXISTING FLOOR & ROOF PLAN

Drawing No.
AA-18-013/02

Scale
1:100@A1

Date
FEB 19

Revision