


THIS DRAWING IS NOT TO BE USED FOR CONSTRUCTION.
DO NOT SCALE FROM THIS DRAWING

REV DATE NOTES

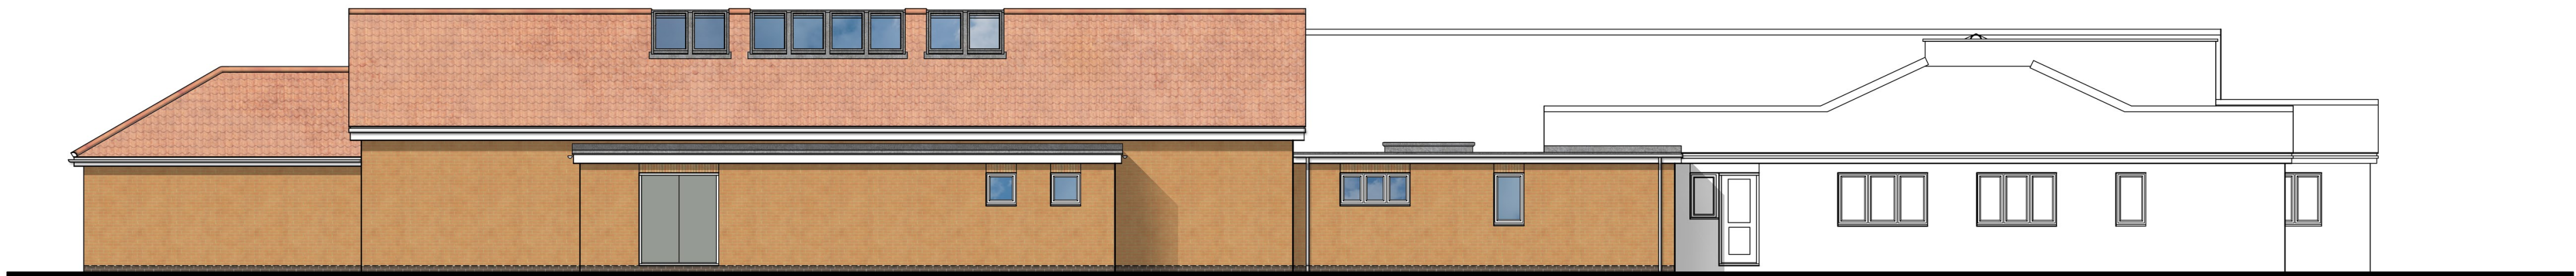

South Elevation



West Elevation



Architectural Consultants

ASHGROVE LODGE, AUSTENDYKE ROAD
WESTON HILLS, LINCOLNSHIRE
PE 12 6BZ ~ T. 07852 227448

Project:
PROPOSED SWIMMING POOL
HEATHERDOWN
ELM LANE
SPALDING
LINCOLNSHIRE

Client:
Mr K FRITH
HEATHERDOWN
ELM LANE
SPALDING
LINCOLNSHIRE

Title
PROPOSED ELEVATIONS (Sheet 2 of 2)

Drawing No.
AA-18-013/08

Scale
1:100@A1

Date
FEB 19

Revision