



THIS DRAWING IS NOT TO BE USED FOR CONSTRUCTION.
DO NOT SCALE FROM THIS DRAWING

REV DATE NOTES

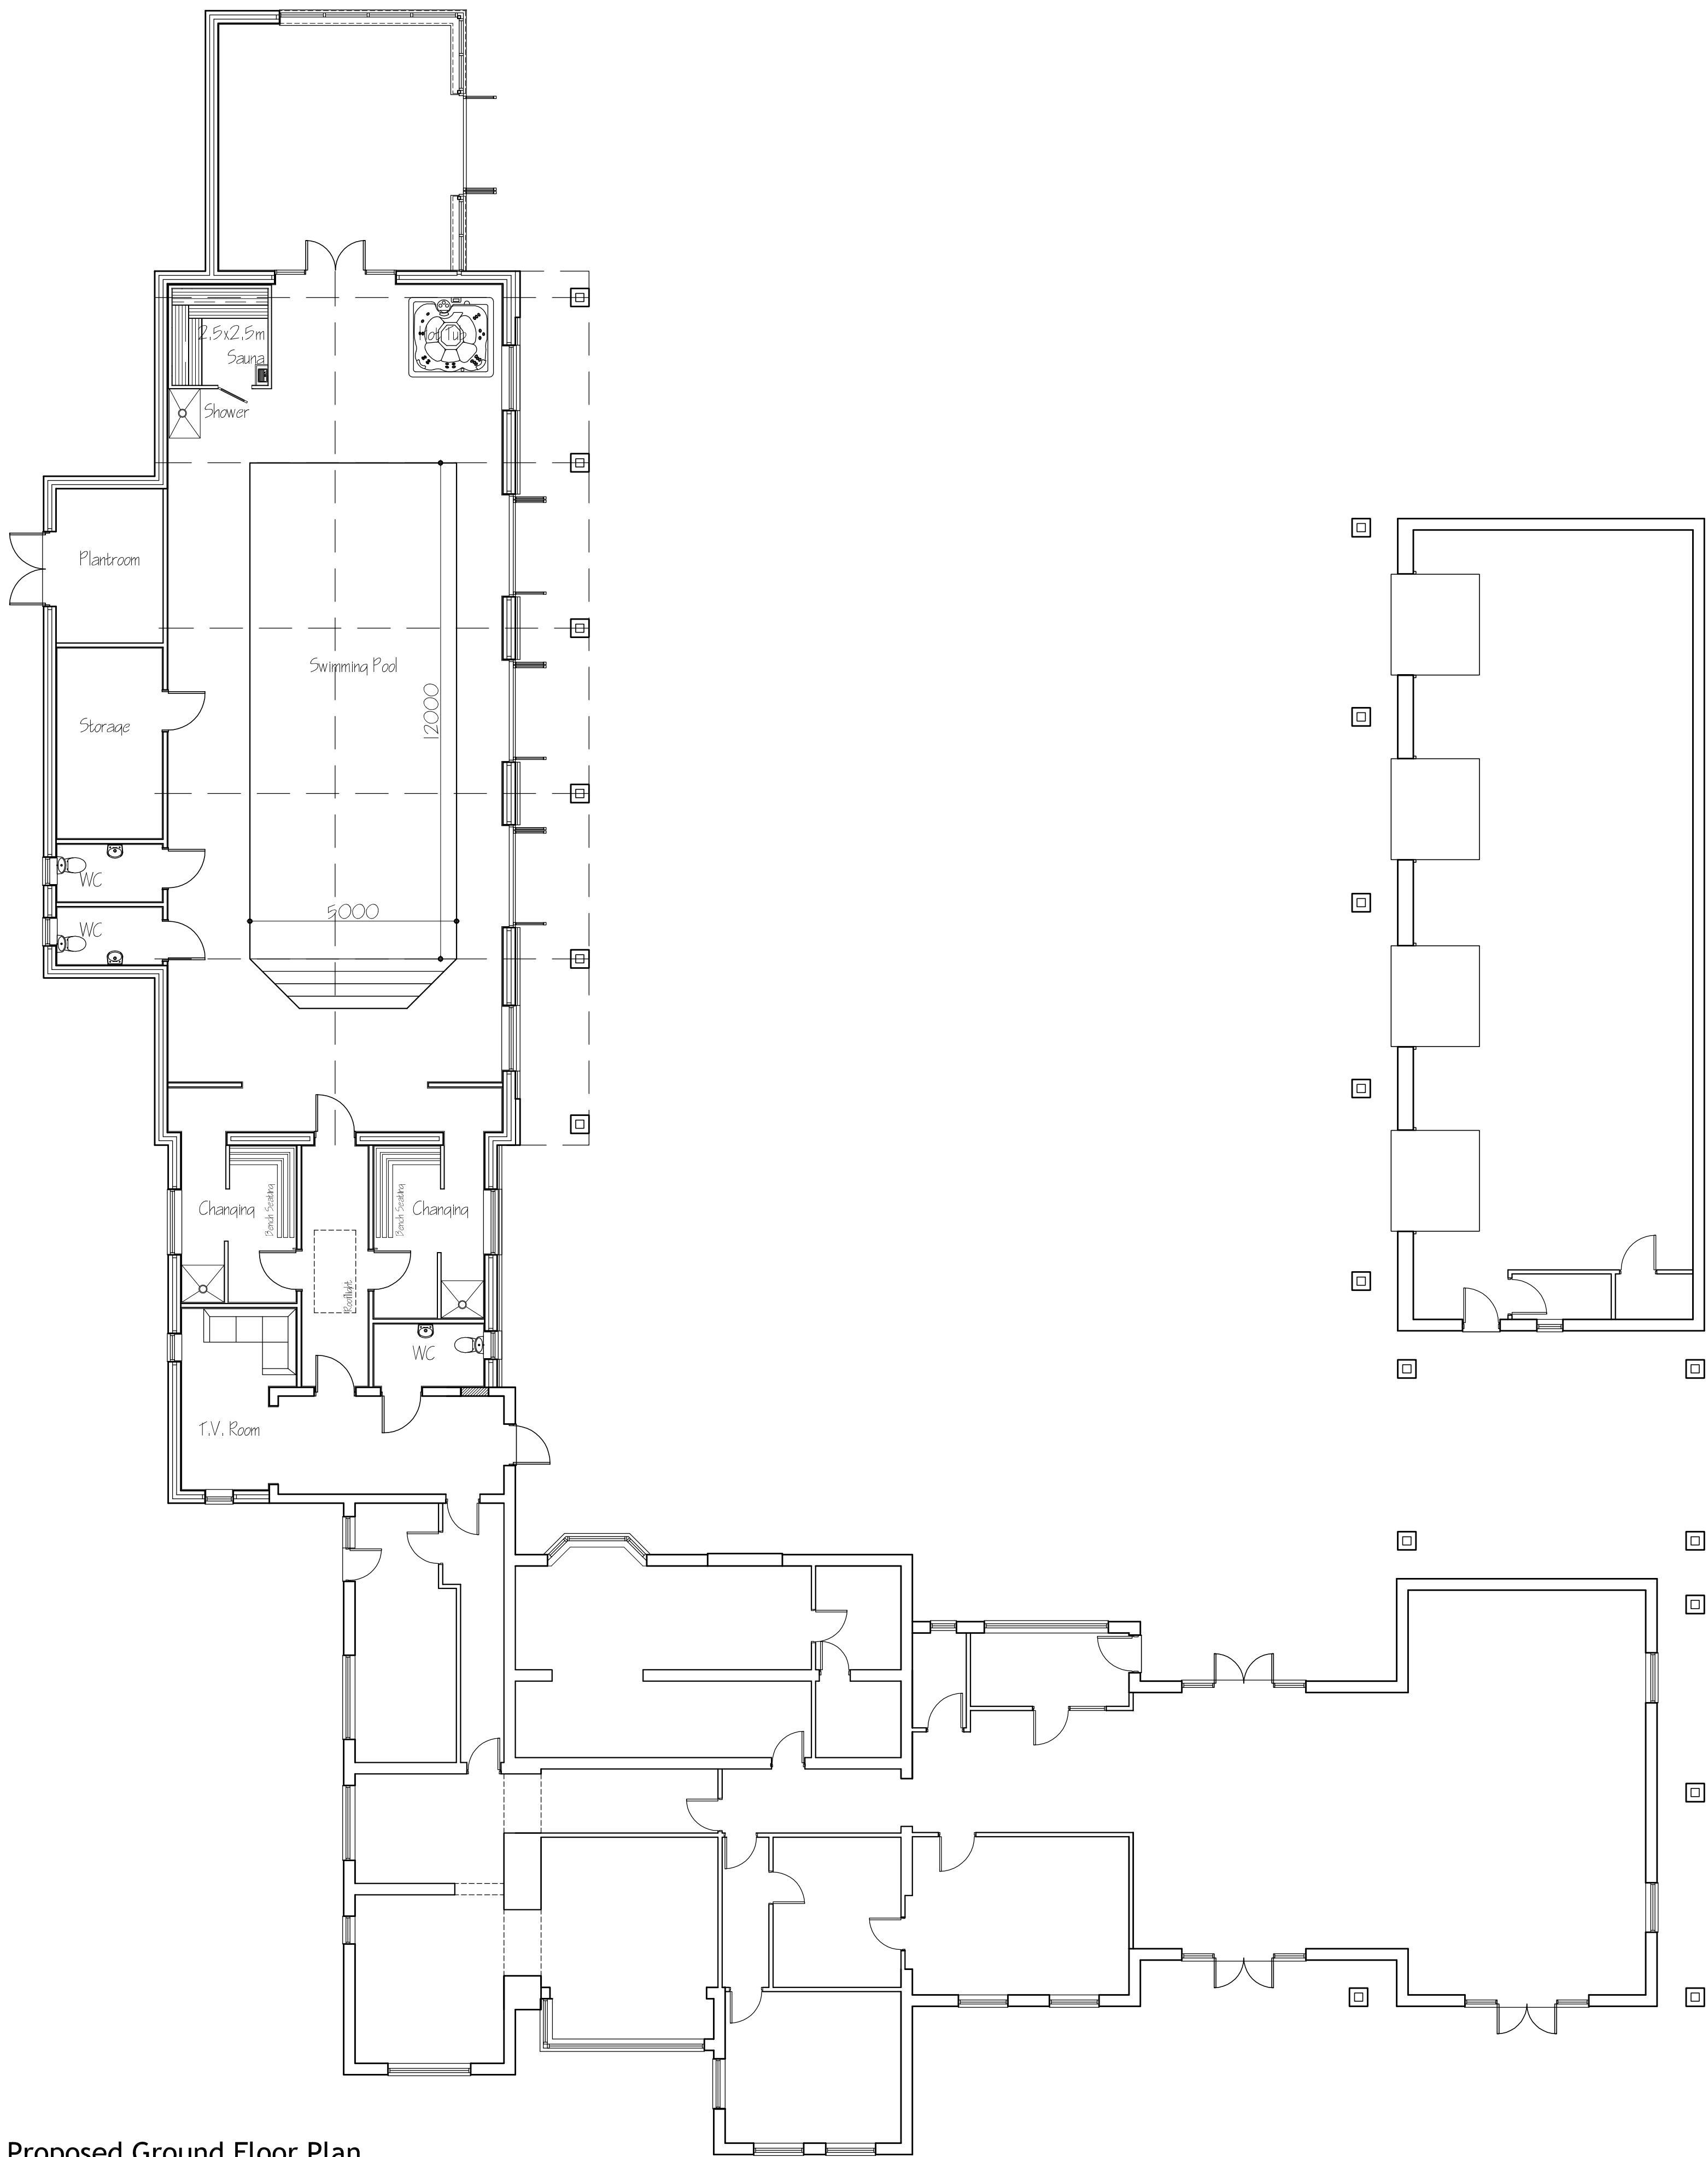

Proposed Ground Floor Plan

 

Architectural Consultants

ASHGROVE LODGE, AUSTENDYKE ROAD
WESTON HILLS, LINCOLNSHIRE
PE12 6BZ ~ T.07852 227448

Project: PROPOSED SWIMMING POOL HEATHERDOWN ELM LANE SPALDING LINCOLNSHIRE	Client: Mr K FRITH HEATHERDOWN ELM LANE SPALDING LINCOLNSHIRE
---	--

Title
PROPOSED FLOOR PLAN

Drawing No.
AA-18-013/05

Scale 1:100@A1	Date FEB 19	Revision
-------------------	----------------	----------