
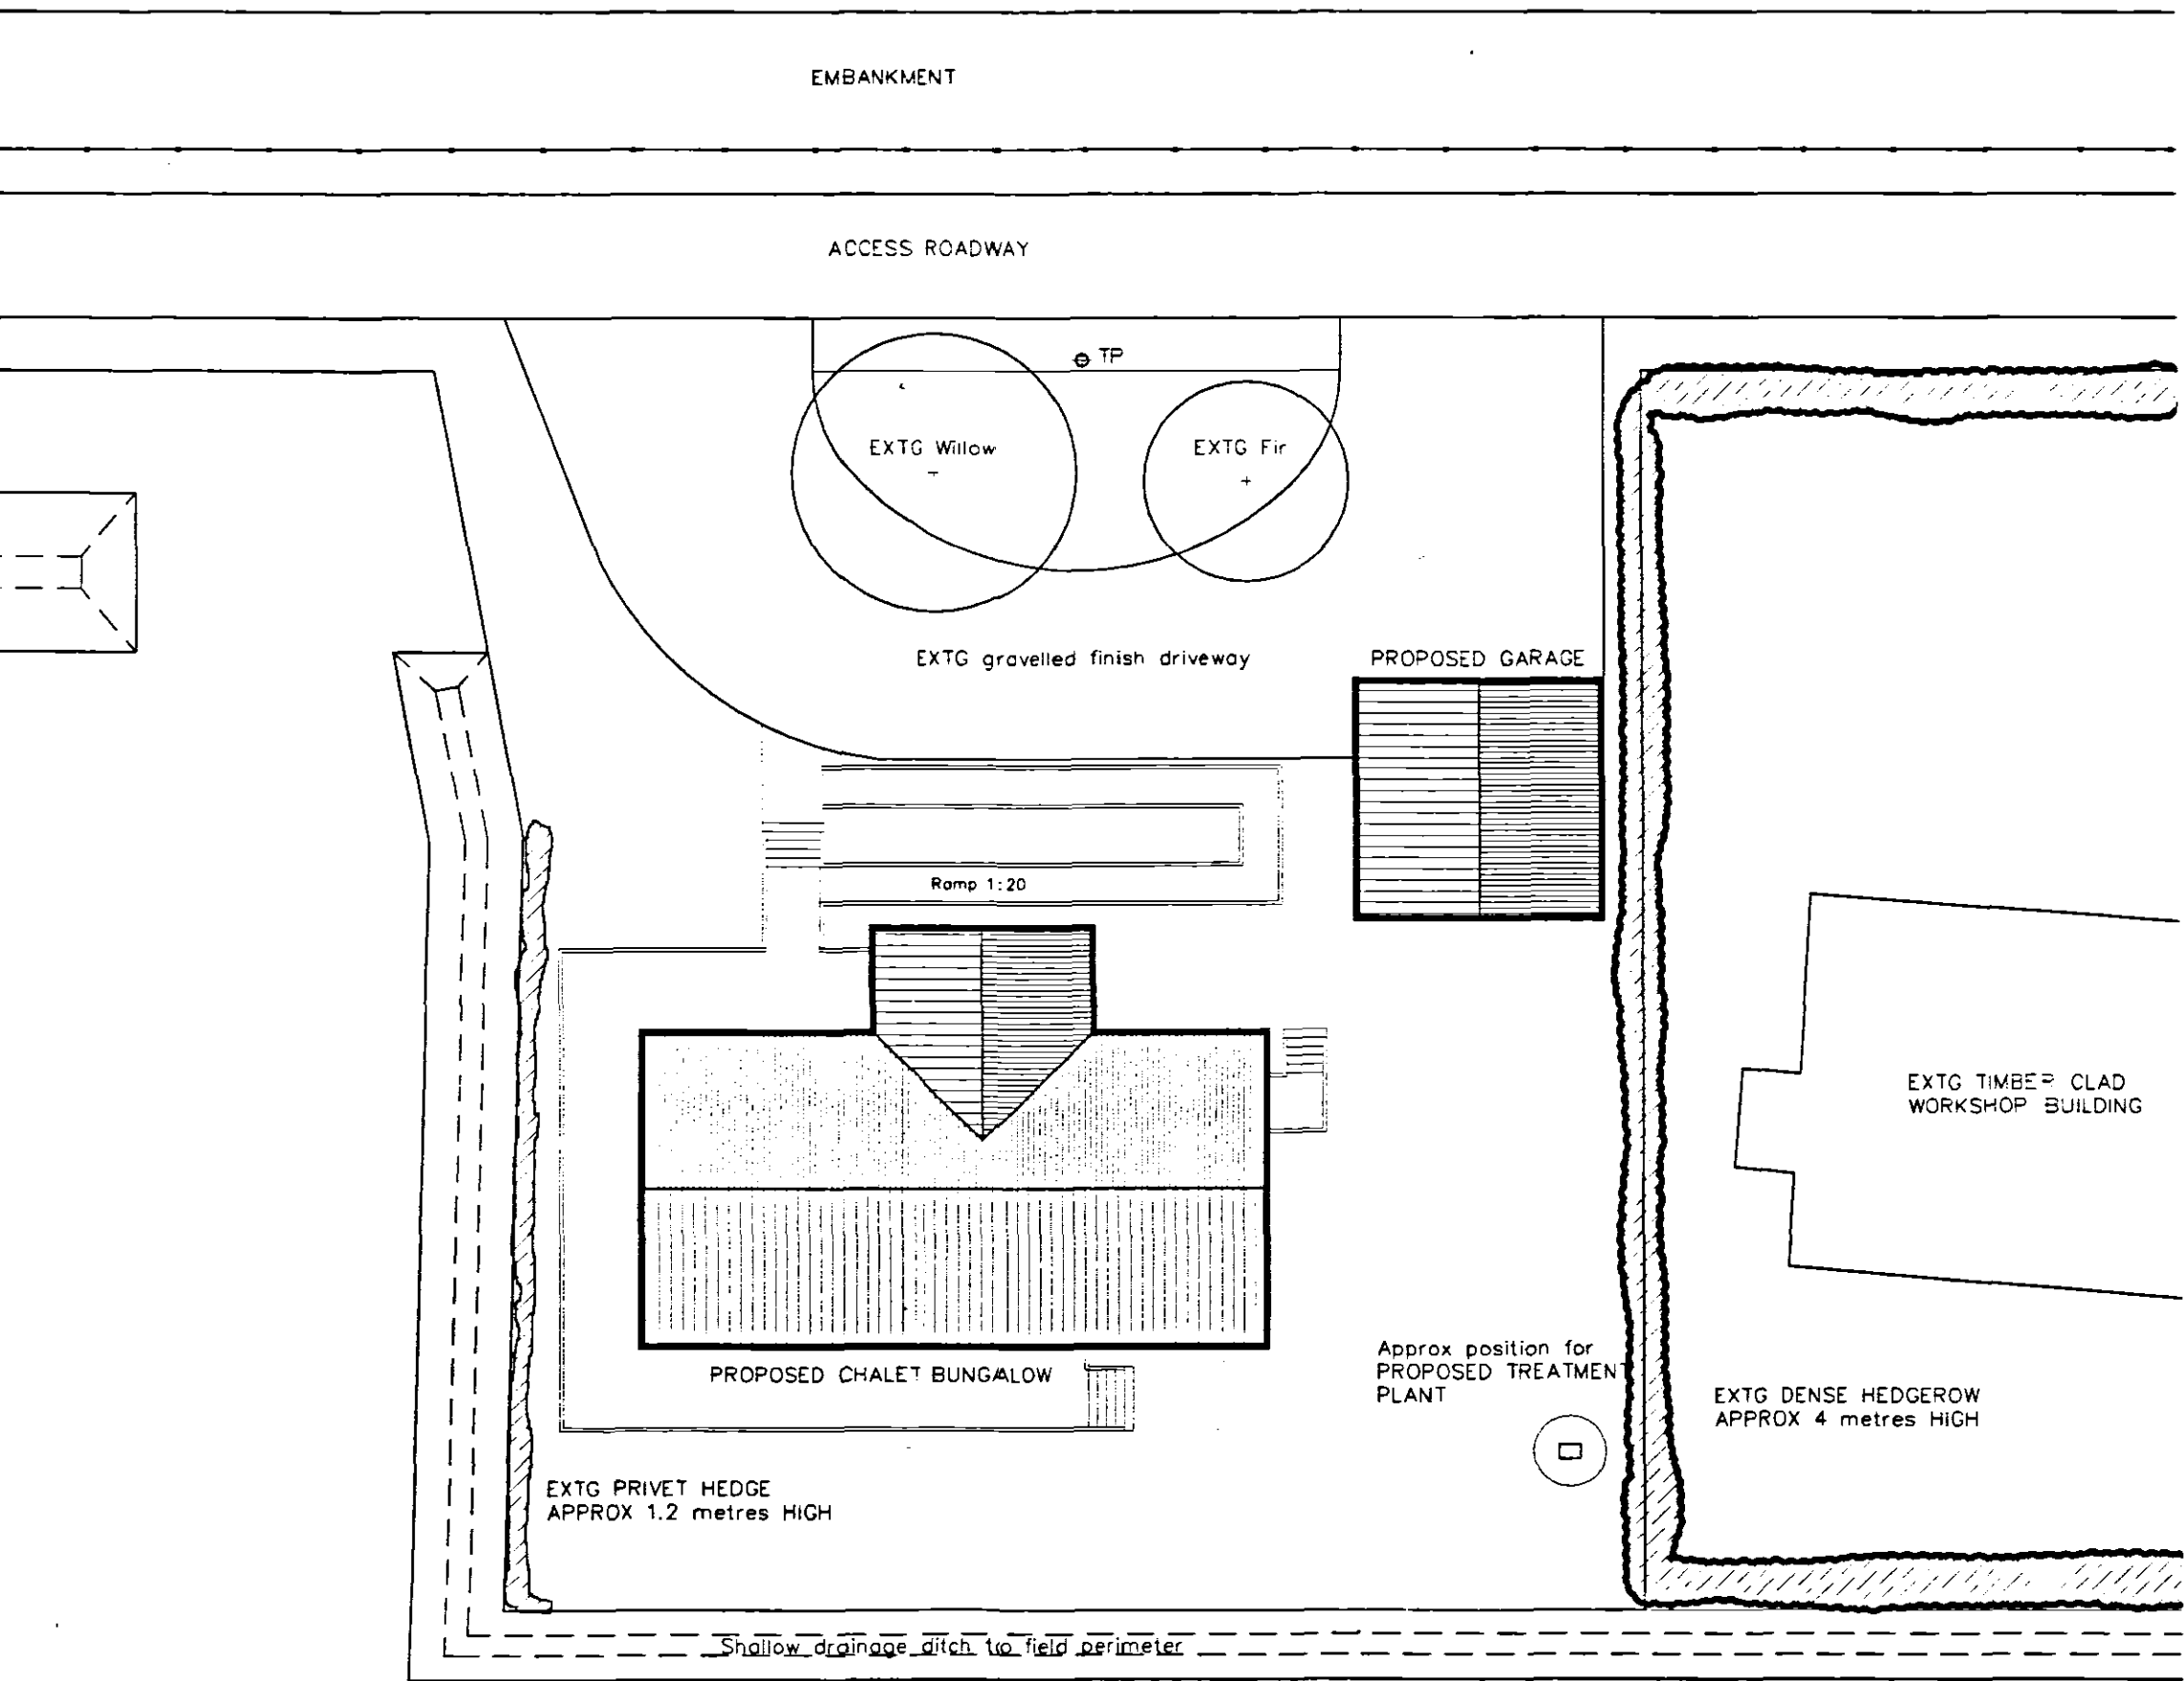
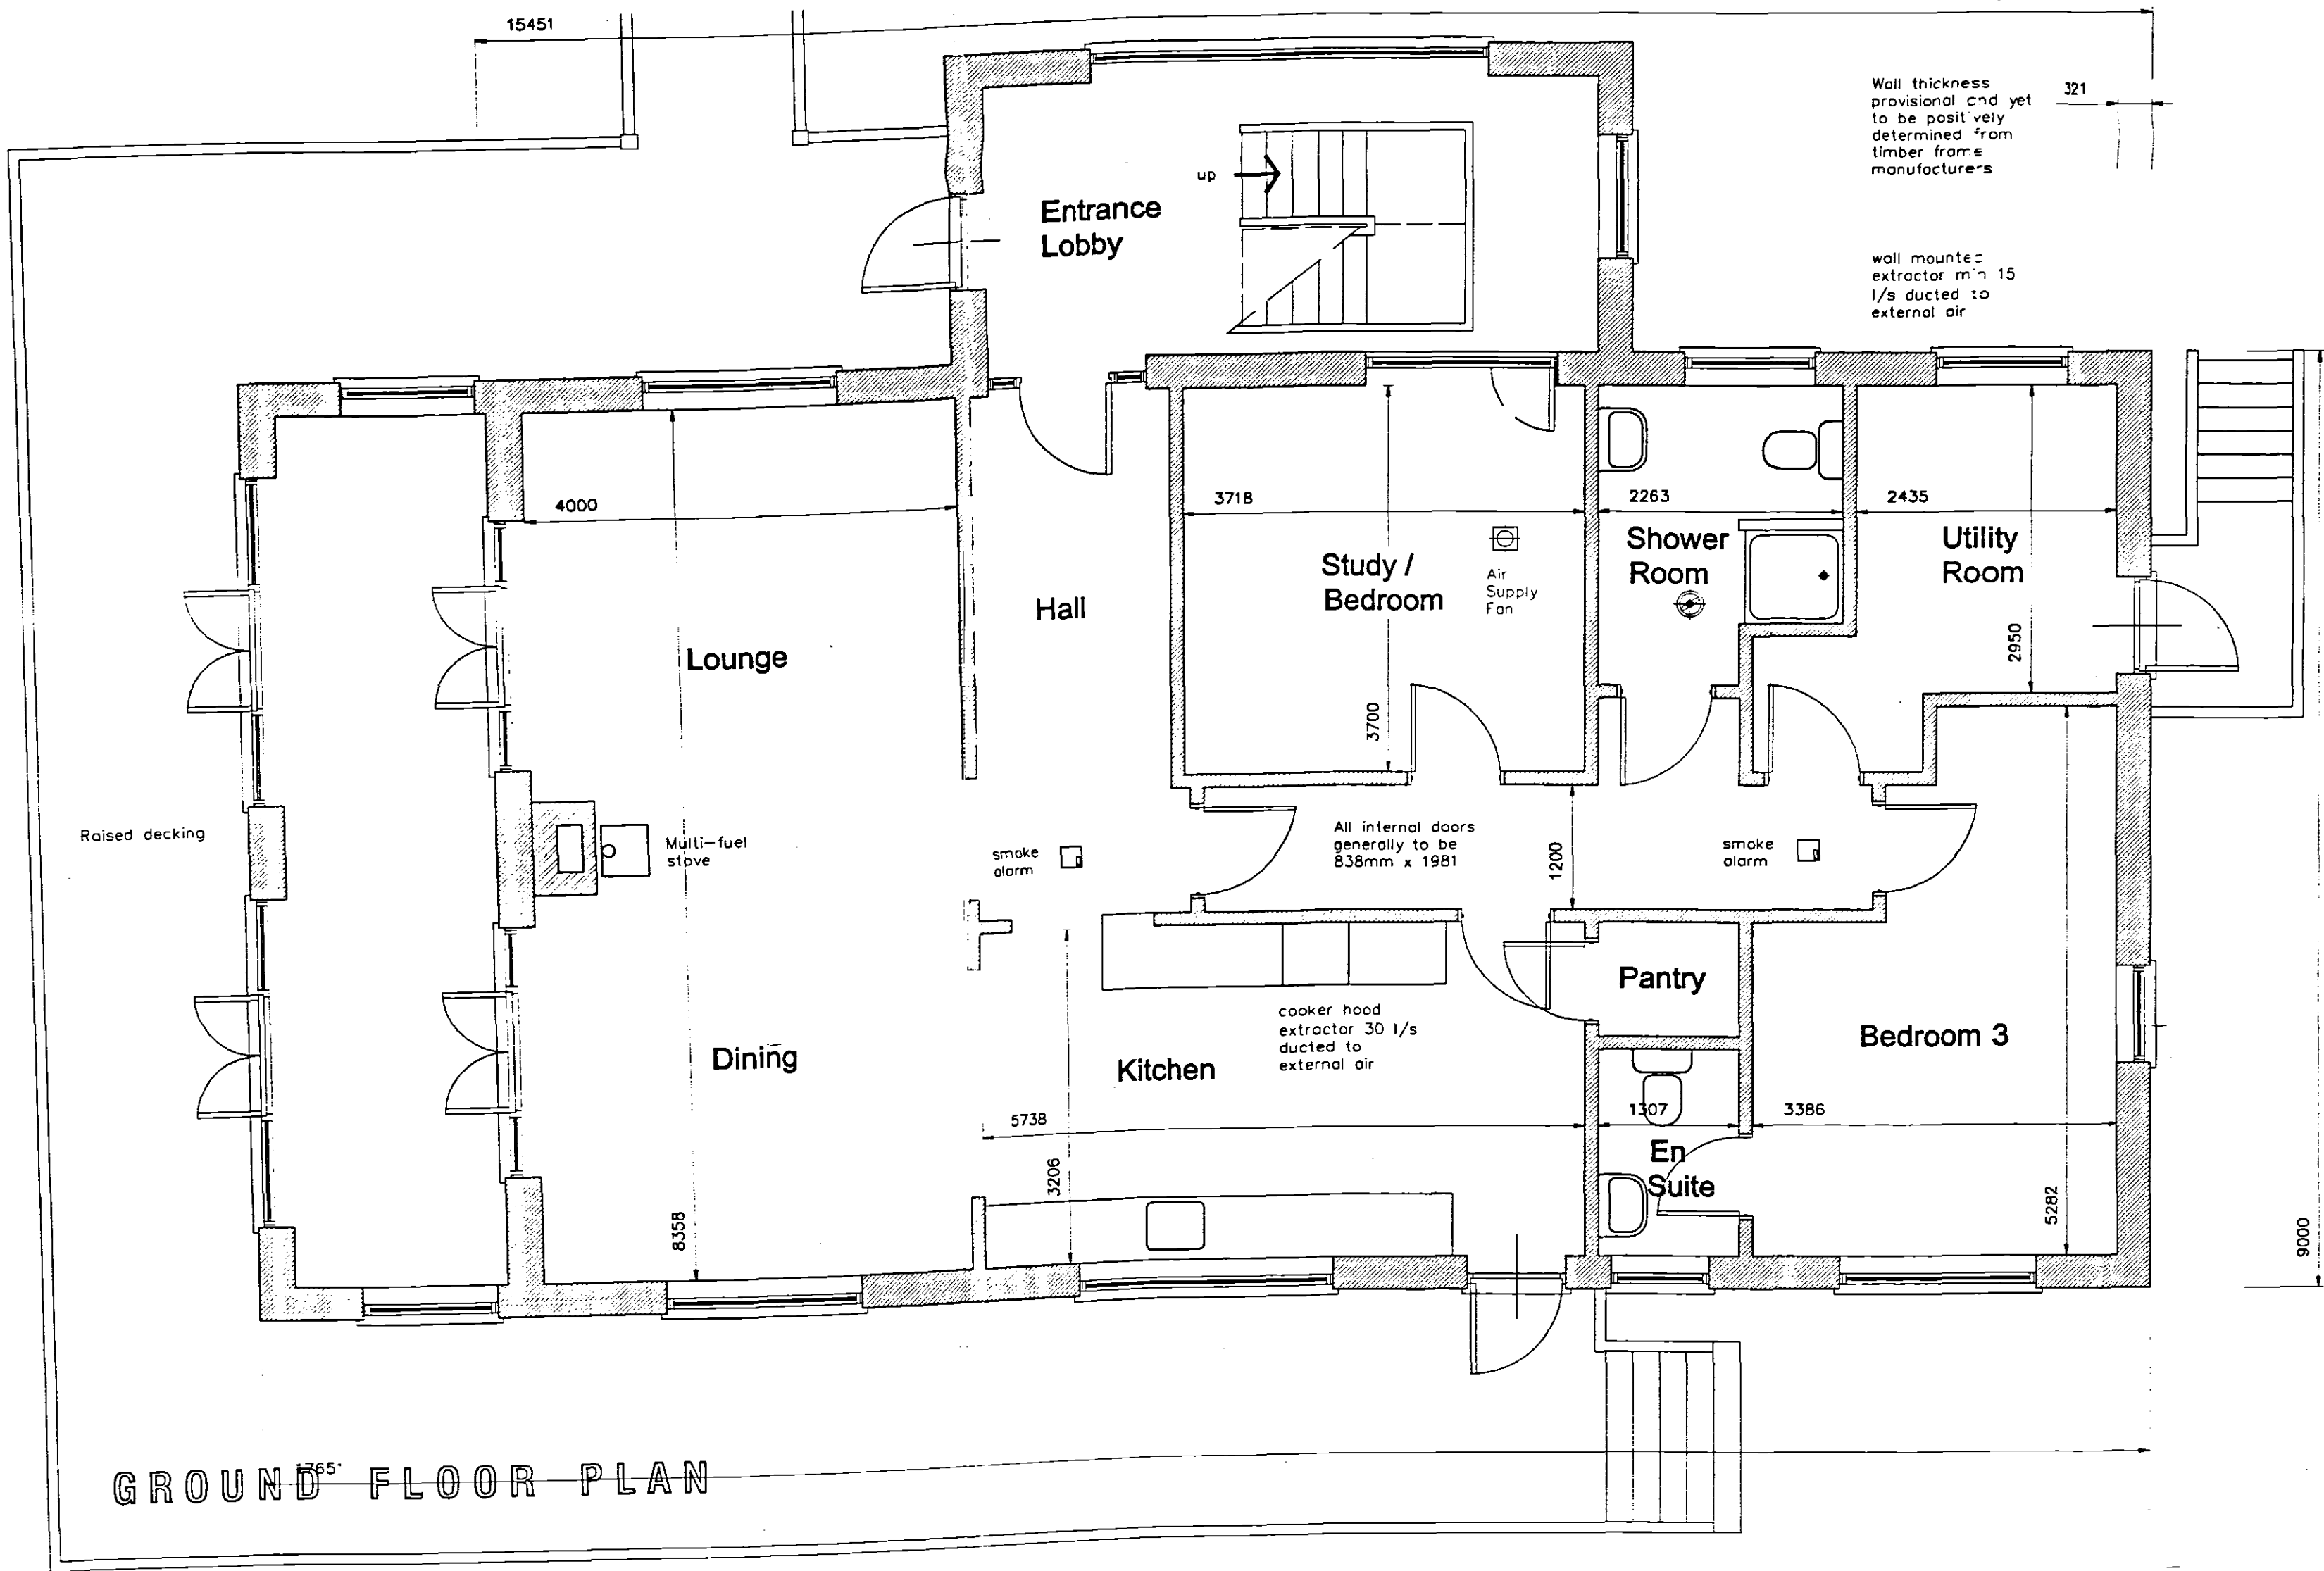


FIRST FLOOR PLAN

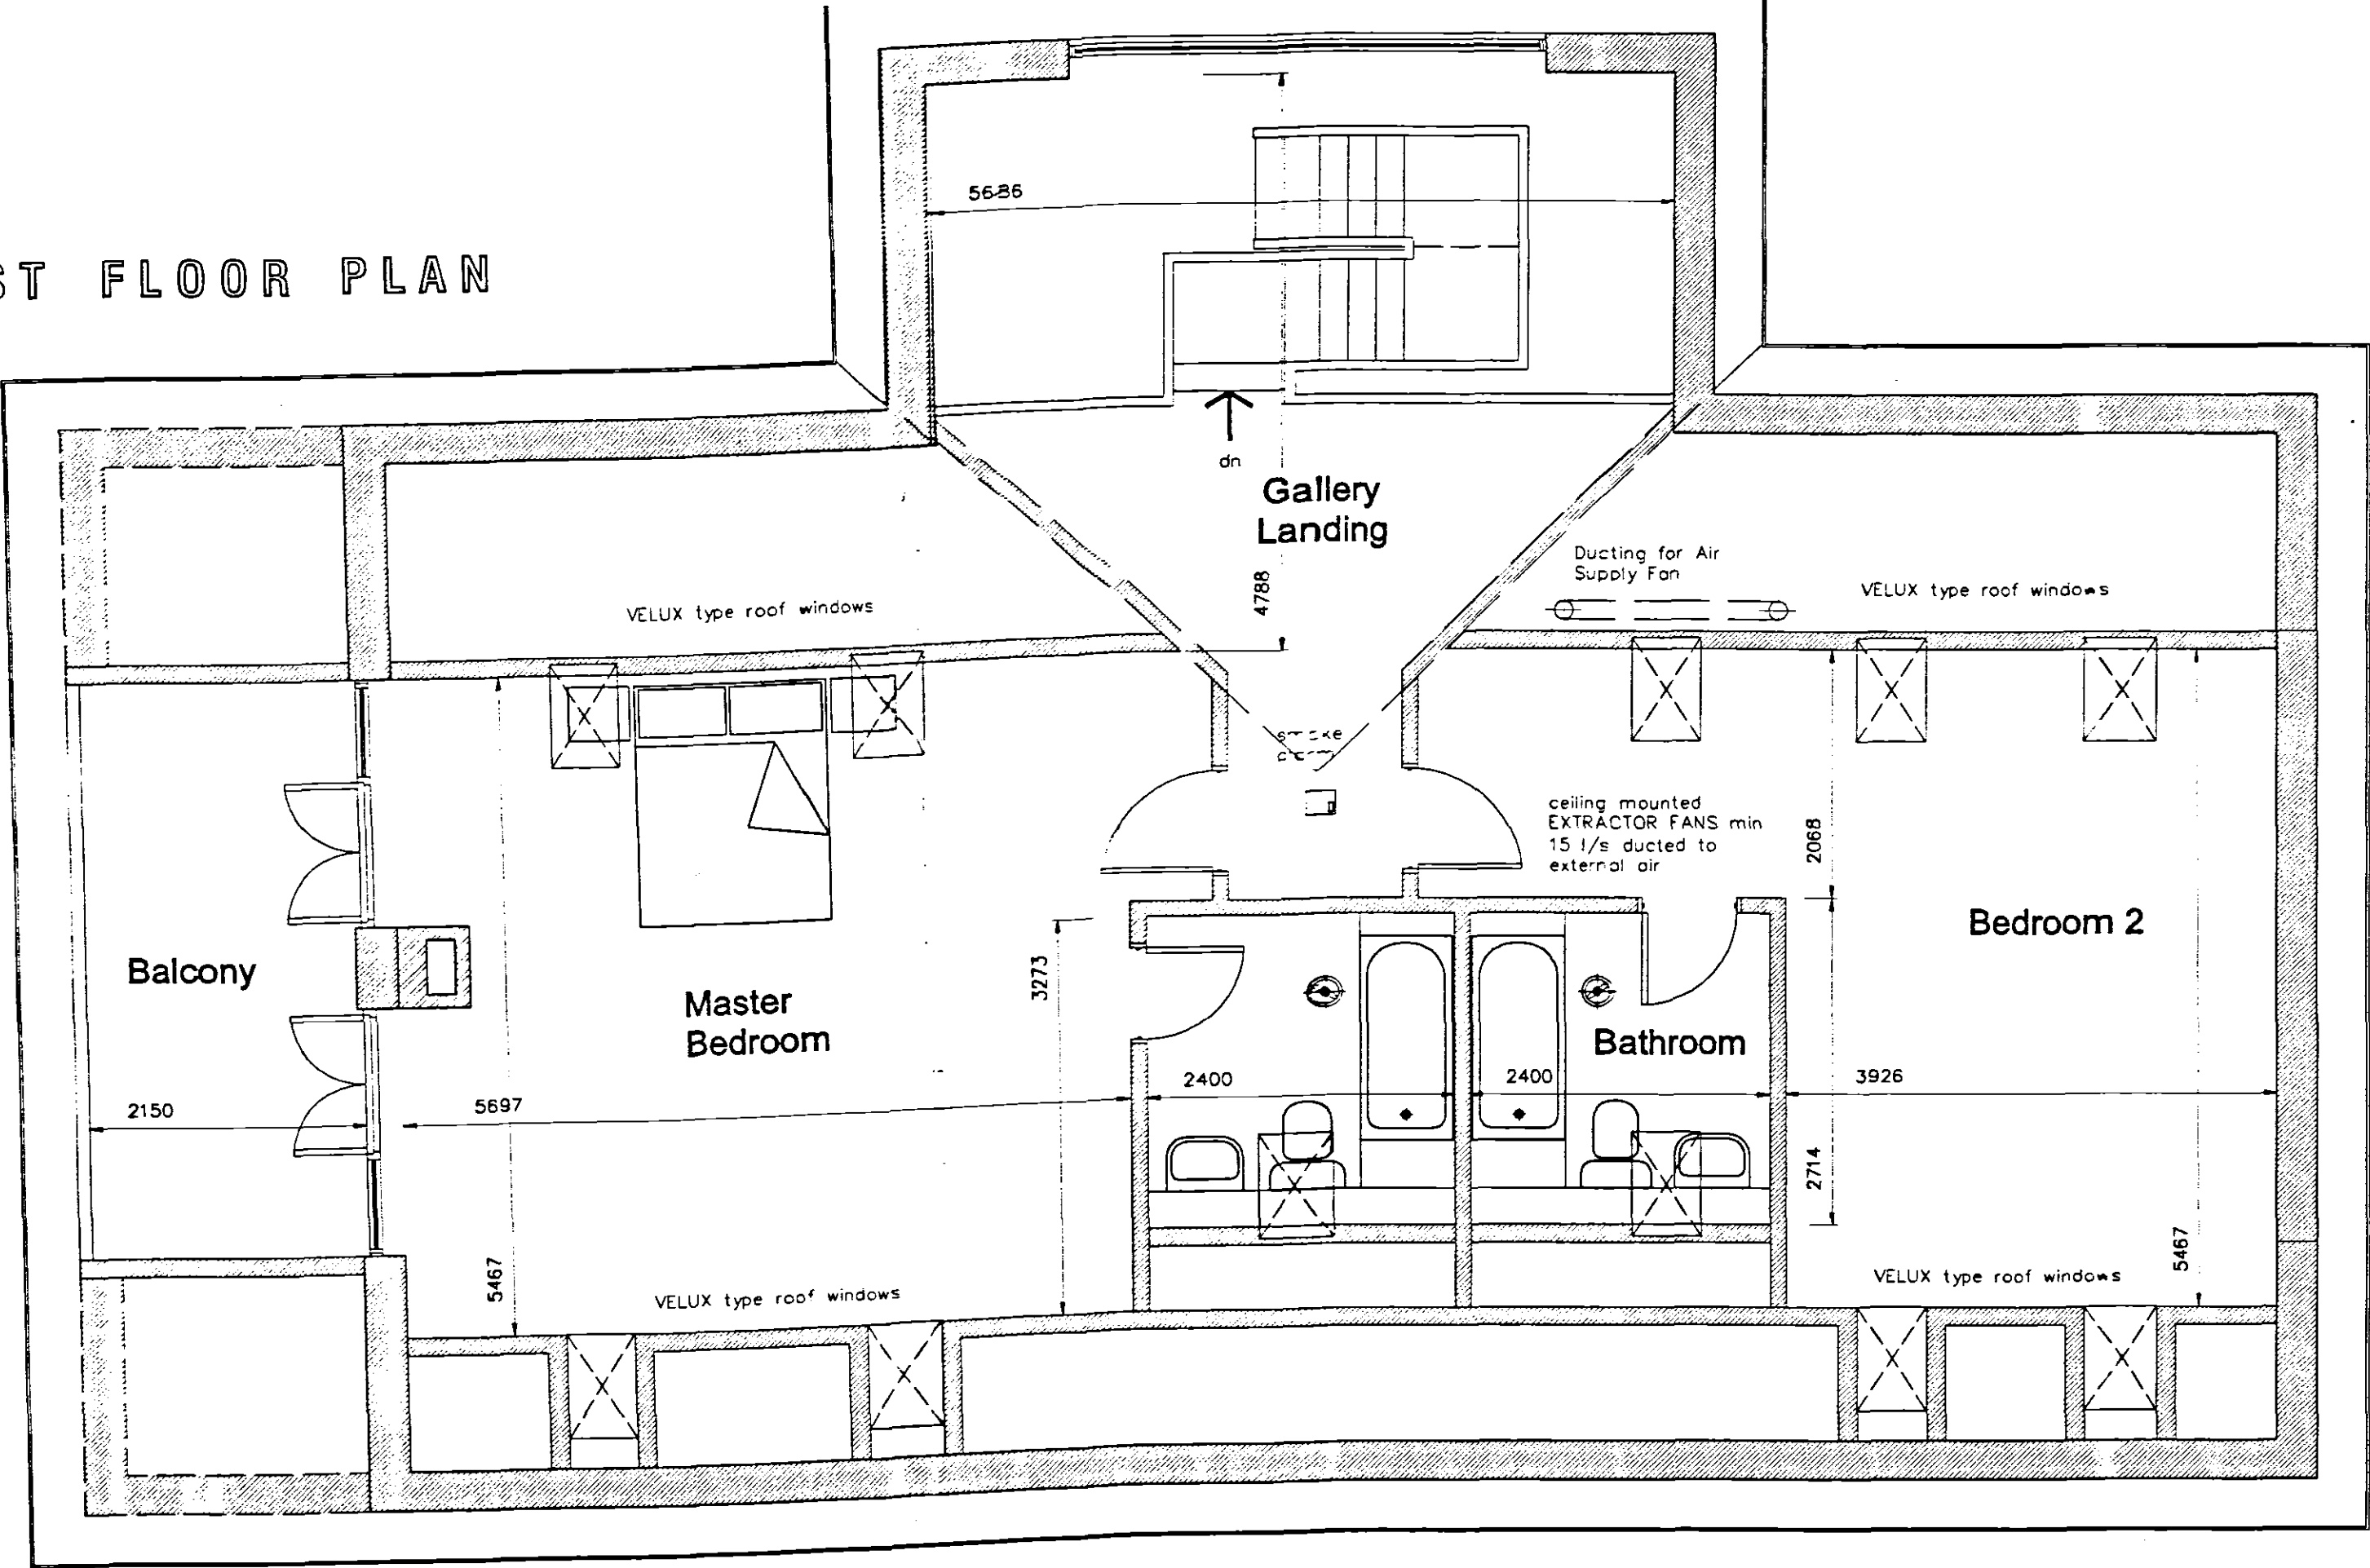

BLOCK PLAN
Scale: 1:200

AMENDMENTS
A
Revised plan
Discussed with Peter Lithgow
Date 31/4/07

L. A. Building Design
Architectural and Surveying Practice
55 Hannam Boulevard
Spalding
Lincolnshire PE11 1LB
Telephone/Fax: Spalding (01775) 711437

Peter S Lithgow MRIOB MCAT
Member of the Chartered Institute of Building and
Member of the Chartered Institute of Architectural Technologists
Project
Proposed Replacement Dwelling at
Glen Cottage, South Fen Road,
Bourne, Lincolnshire, PE10 0DN
Client
MR P. WORTLEY

Drawing	
Design Drawing New Dwelling FLOOR PLANS AND BLOCK PLAN	
Date	Scale(s)
February 2007	1:50 1:200
Drawn by	Checked
Peter Lithgow	PSL
Job no	Drawing no
07/07	002