

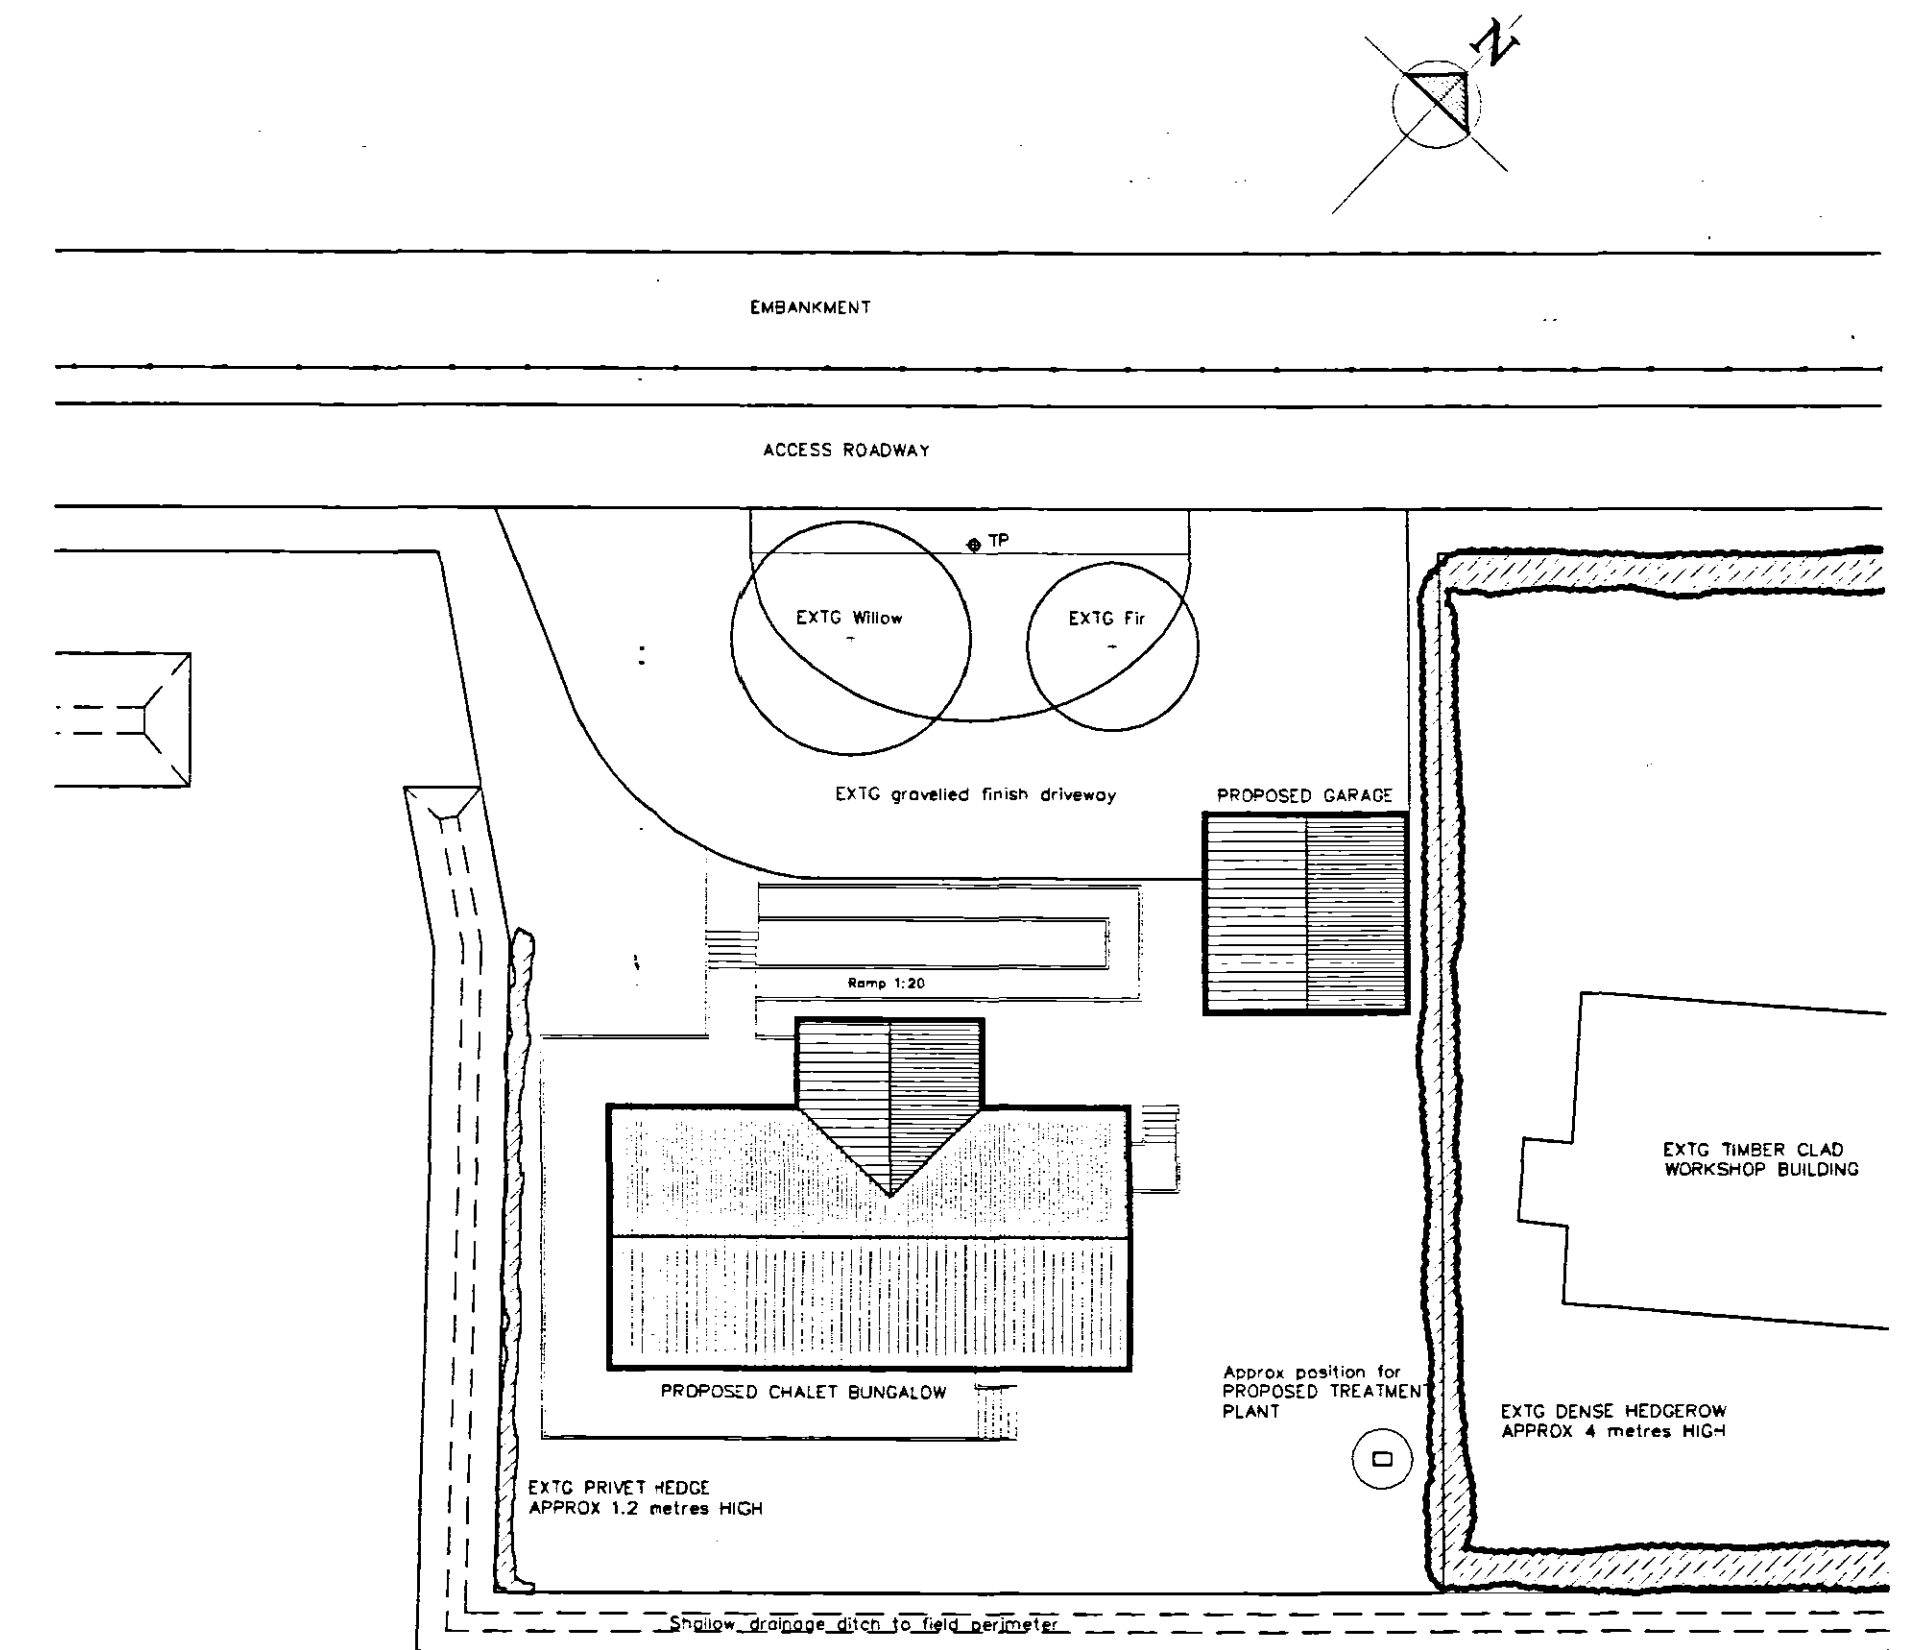



ELEVATIONS

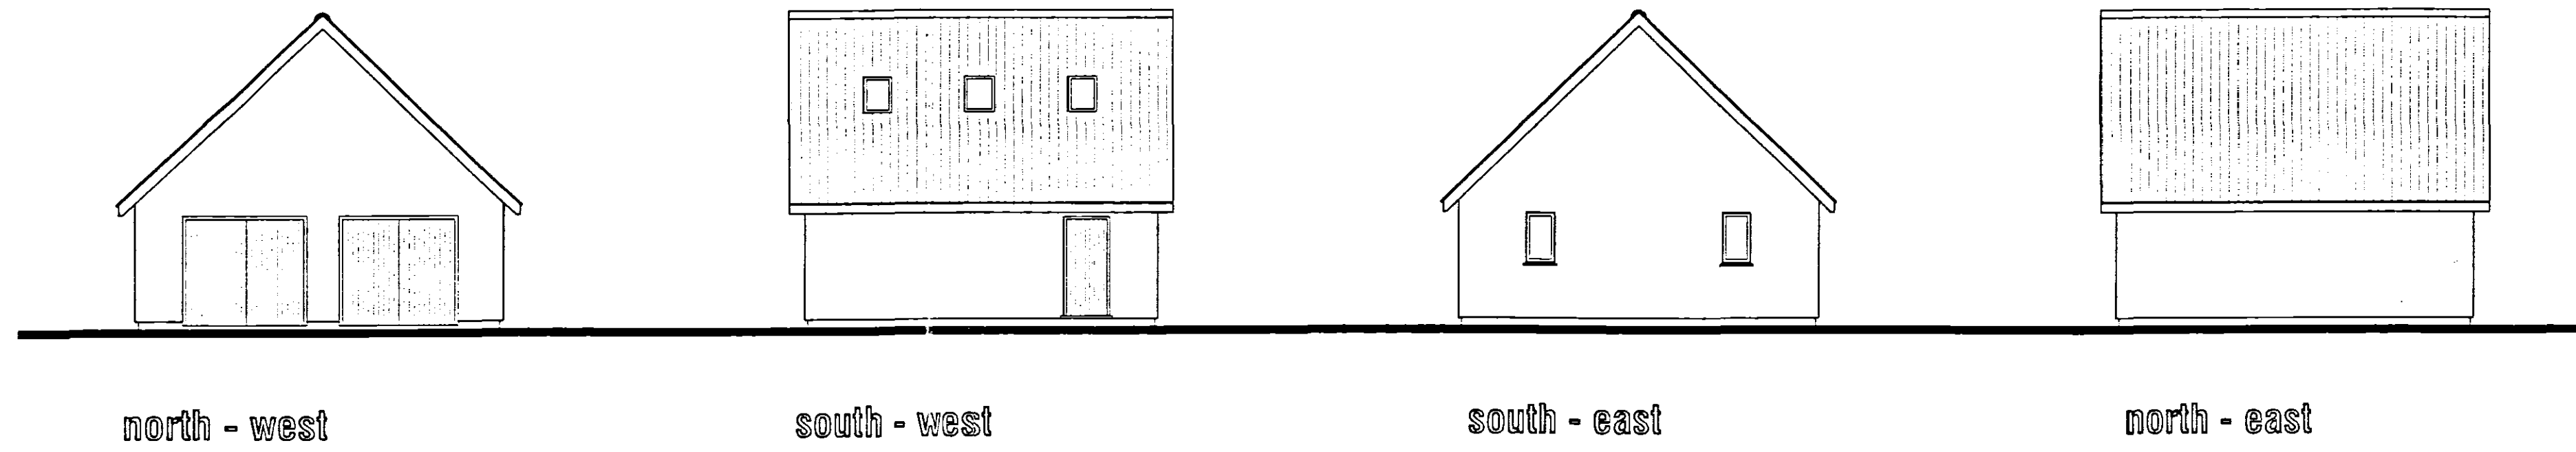

BLOCK PLAN
Scale: 1:250

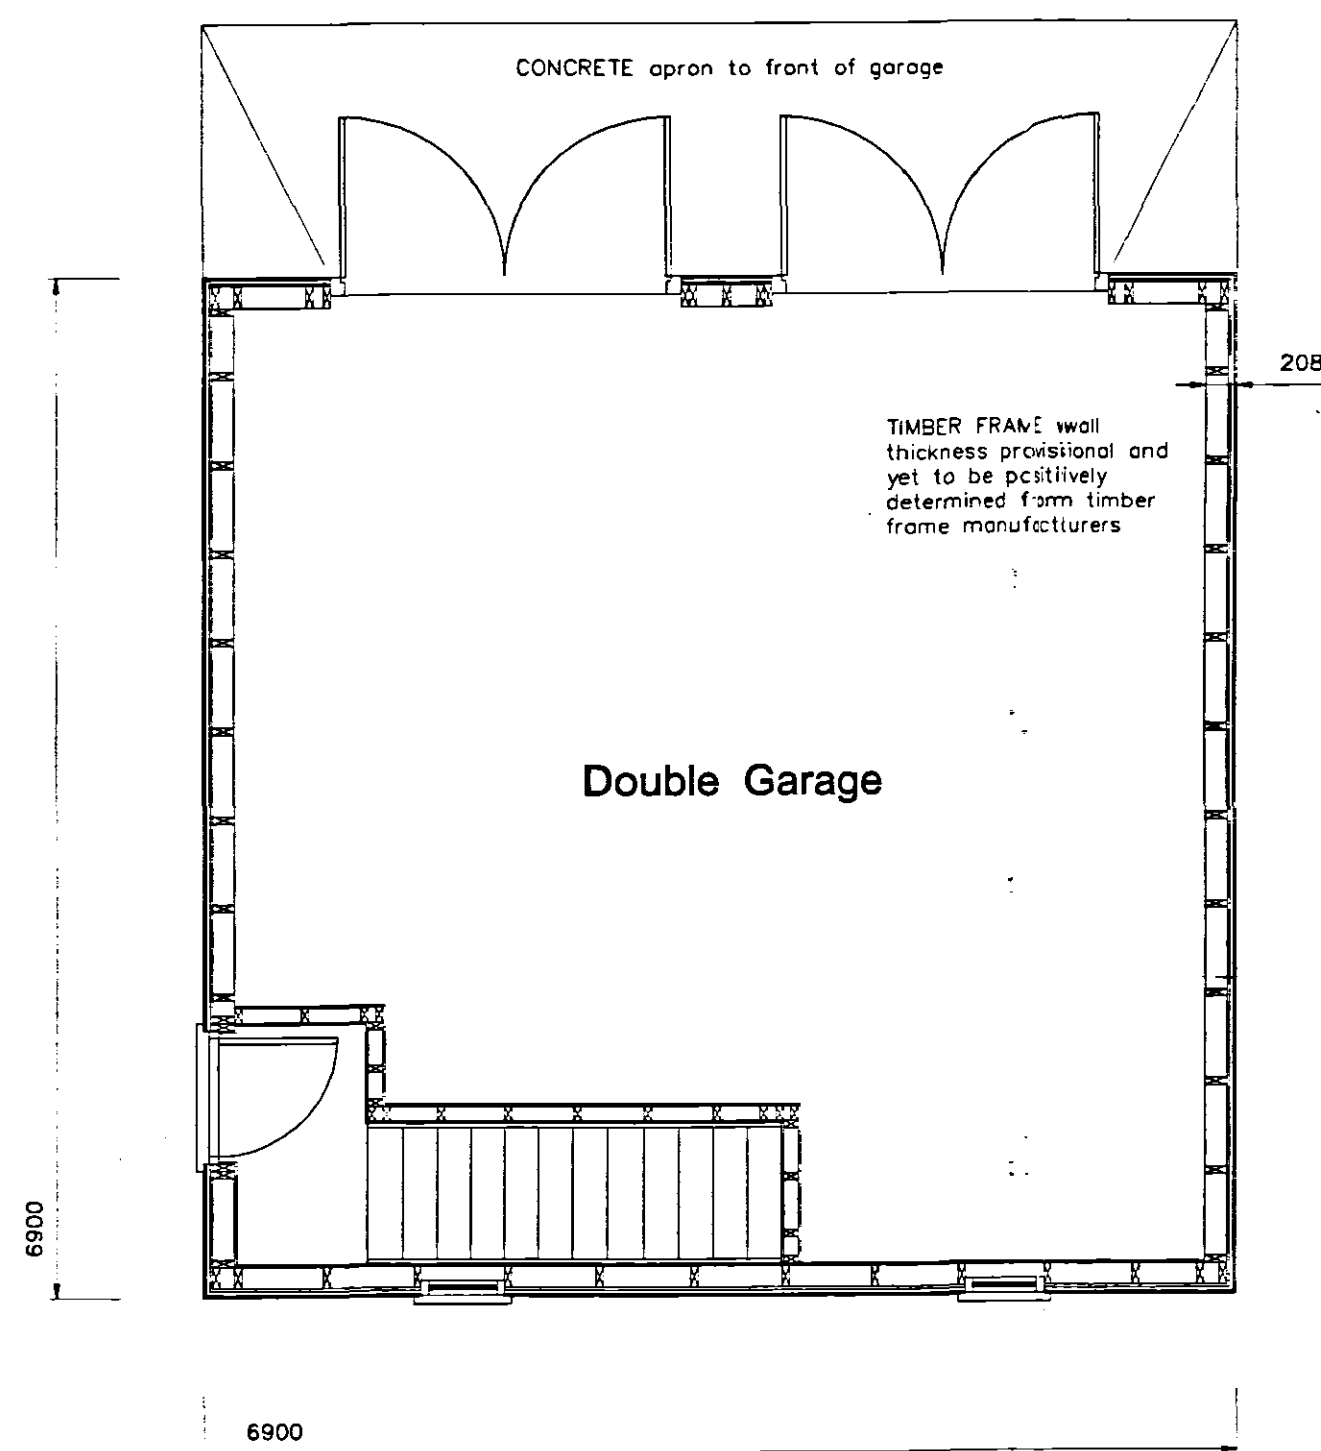

FLOOR PLAN

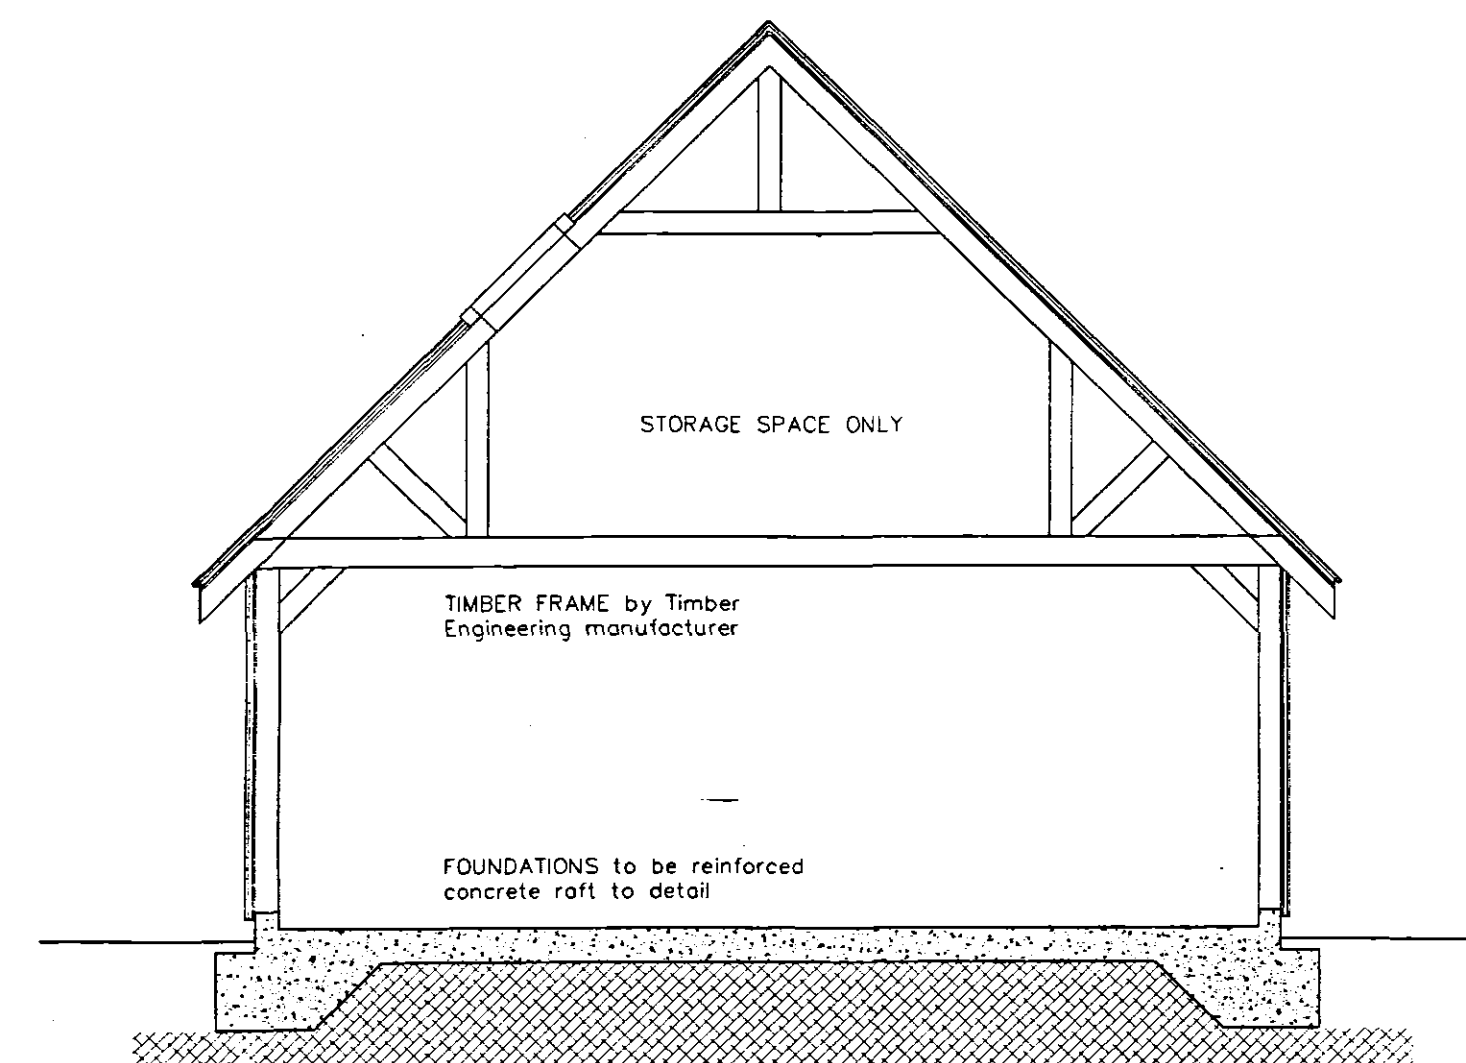

SECTION

AMENDMENTS

A

L. A. Building Design
Architectural and Surveying Practice
55 Hannam Boulevard
Spalding
Lincolnshire PE11 1LB
Telephone/Fax: Spalding (01775) 711437

Peter S Lithgow MCOB MCAT
Member of the Chartered Institute of Building and
Member of the Chartered Institute of Architectural Technologists

proposed
Proposed Replacement Dwelling at
Glen Cottage, South Fen Road,
Bourne, Lincolnshire, PE10 0DN

client
MR P WORTLEY

drawing
Garage Design Drawing
PLAN SECTION AND ELEVATIONS

date	scale(s)
February 2007	1:50 1:100 1:250
drawn by	checked
Peter Lithgow	PSL
job no	drawing no
07/07	03