




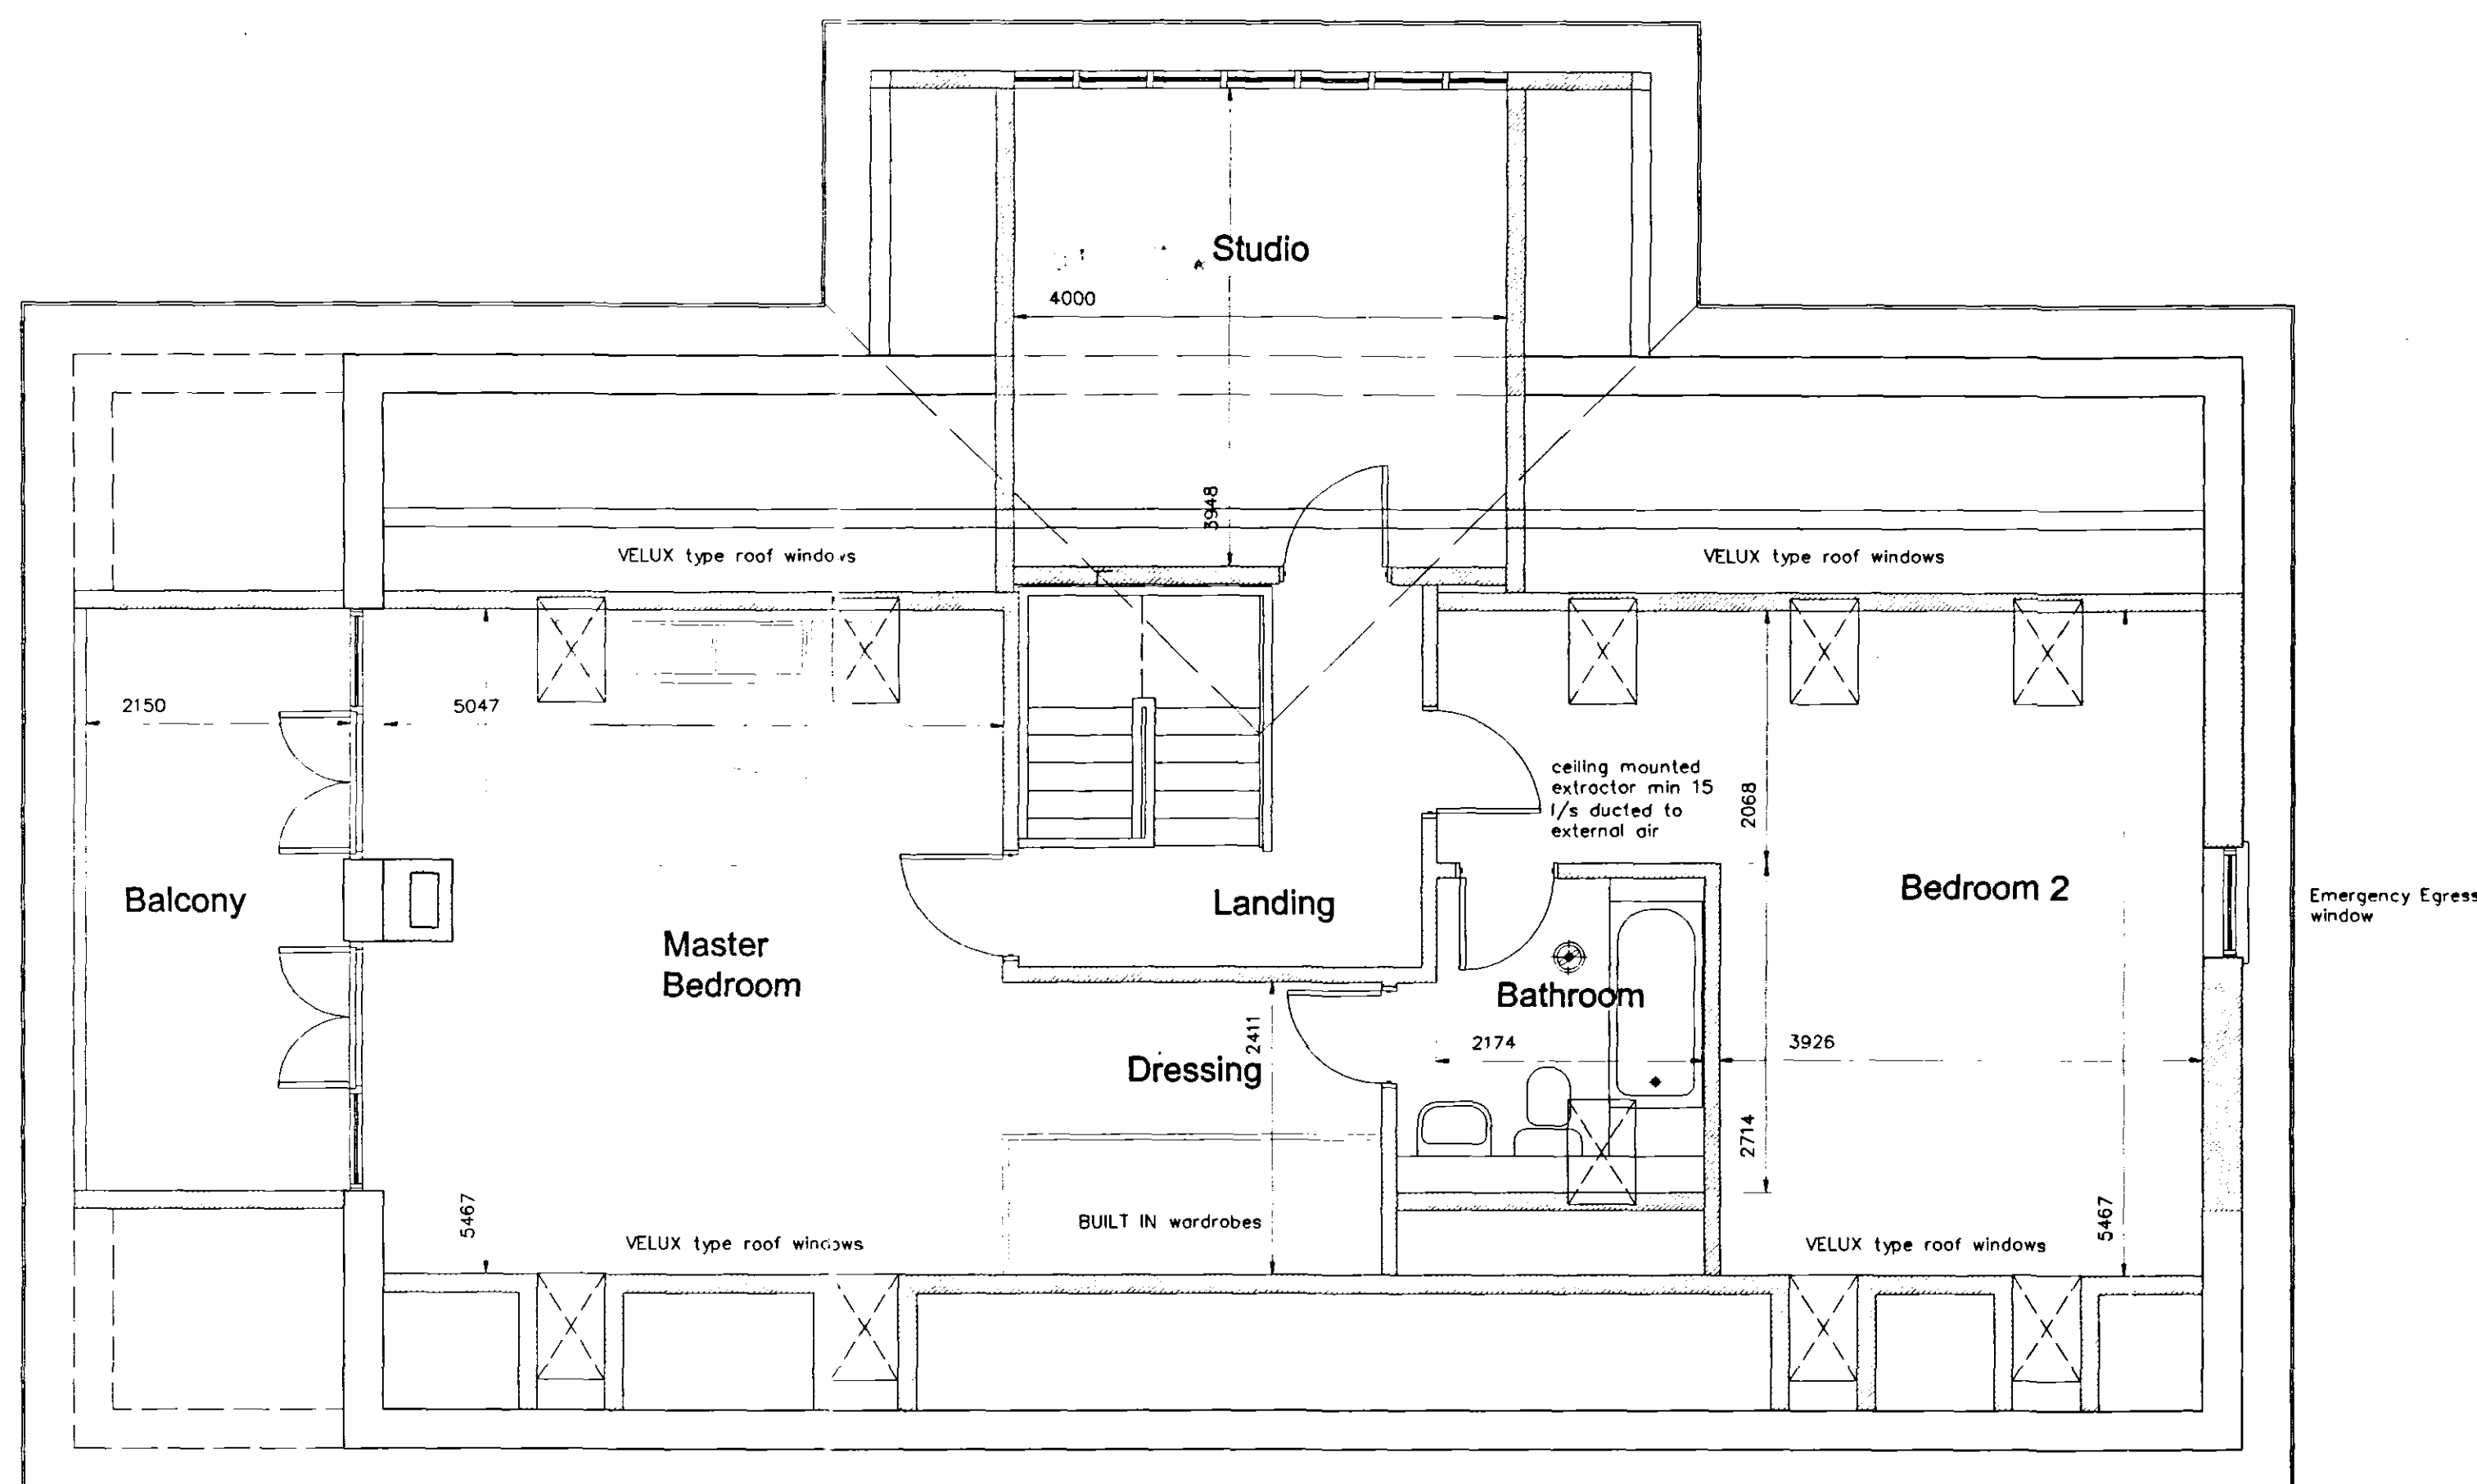

FIRST FLOOR PLAN

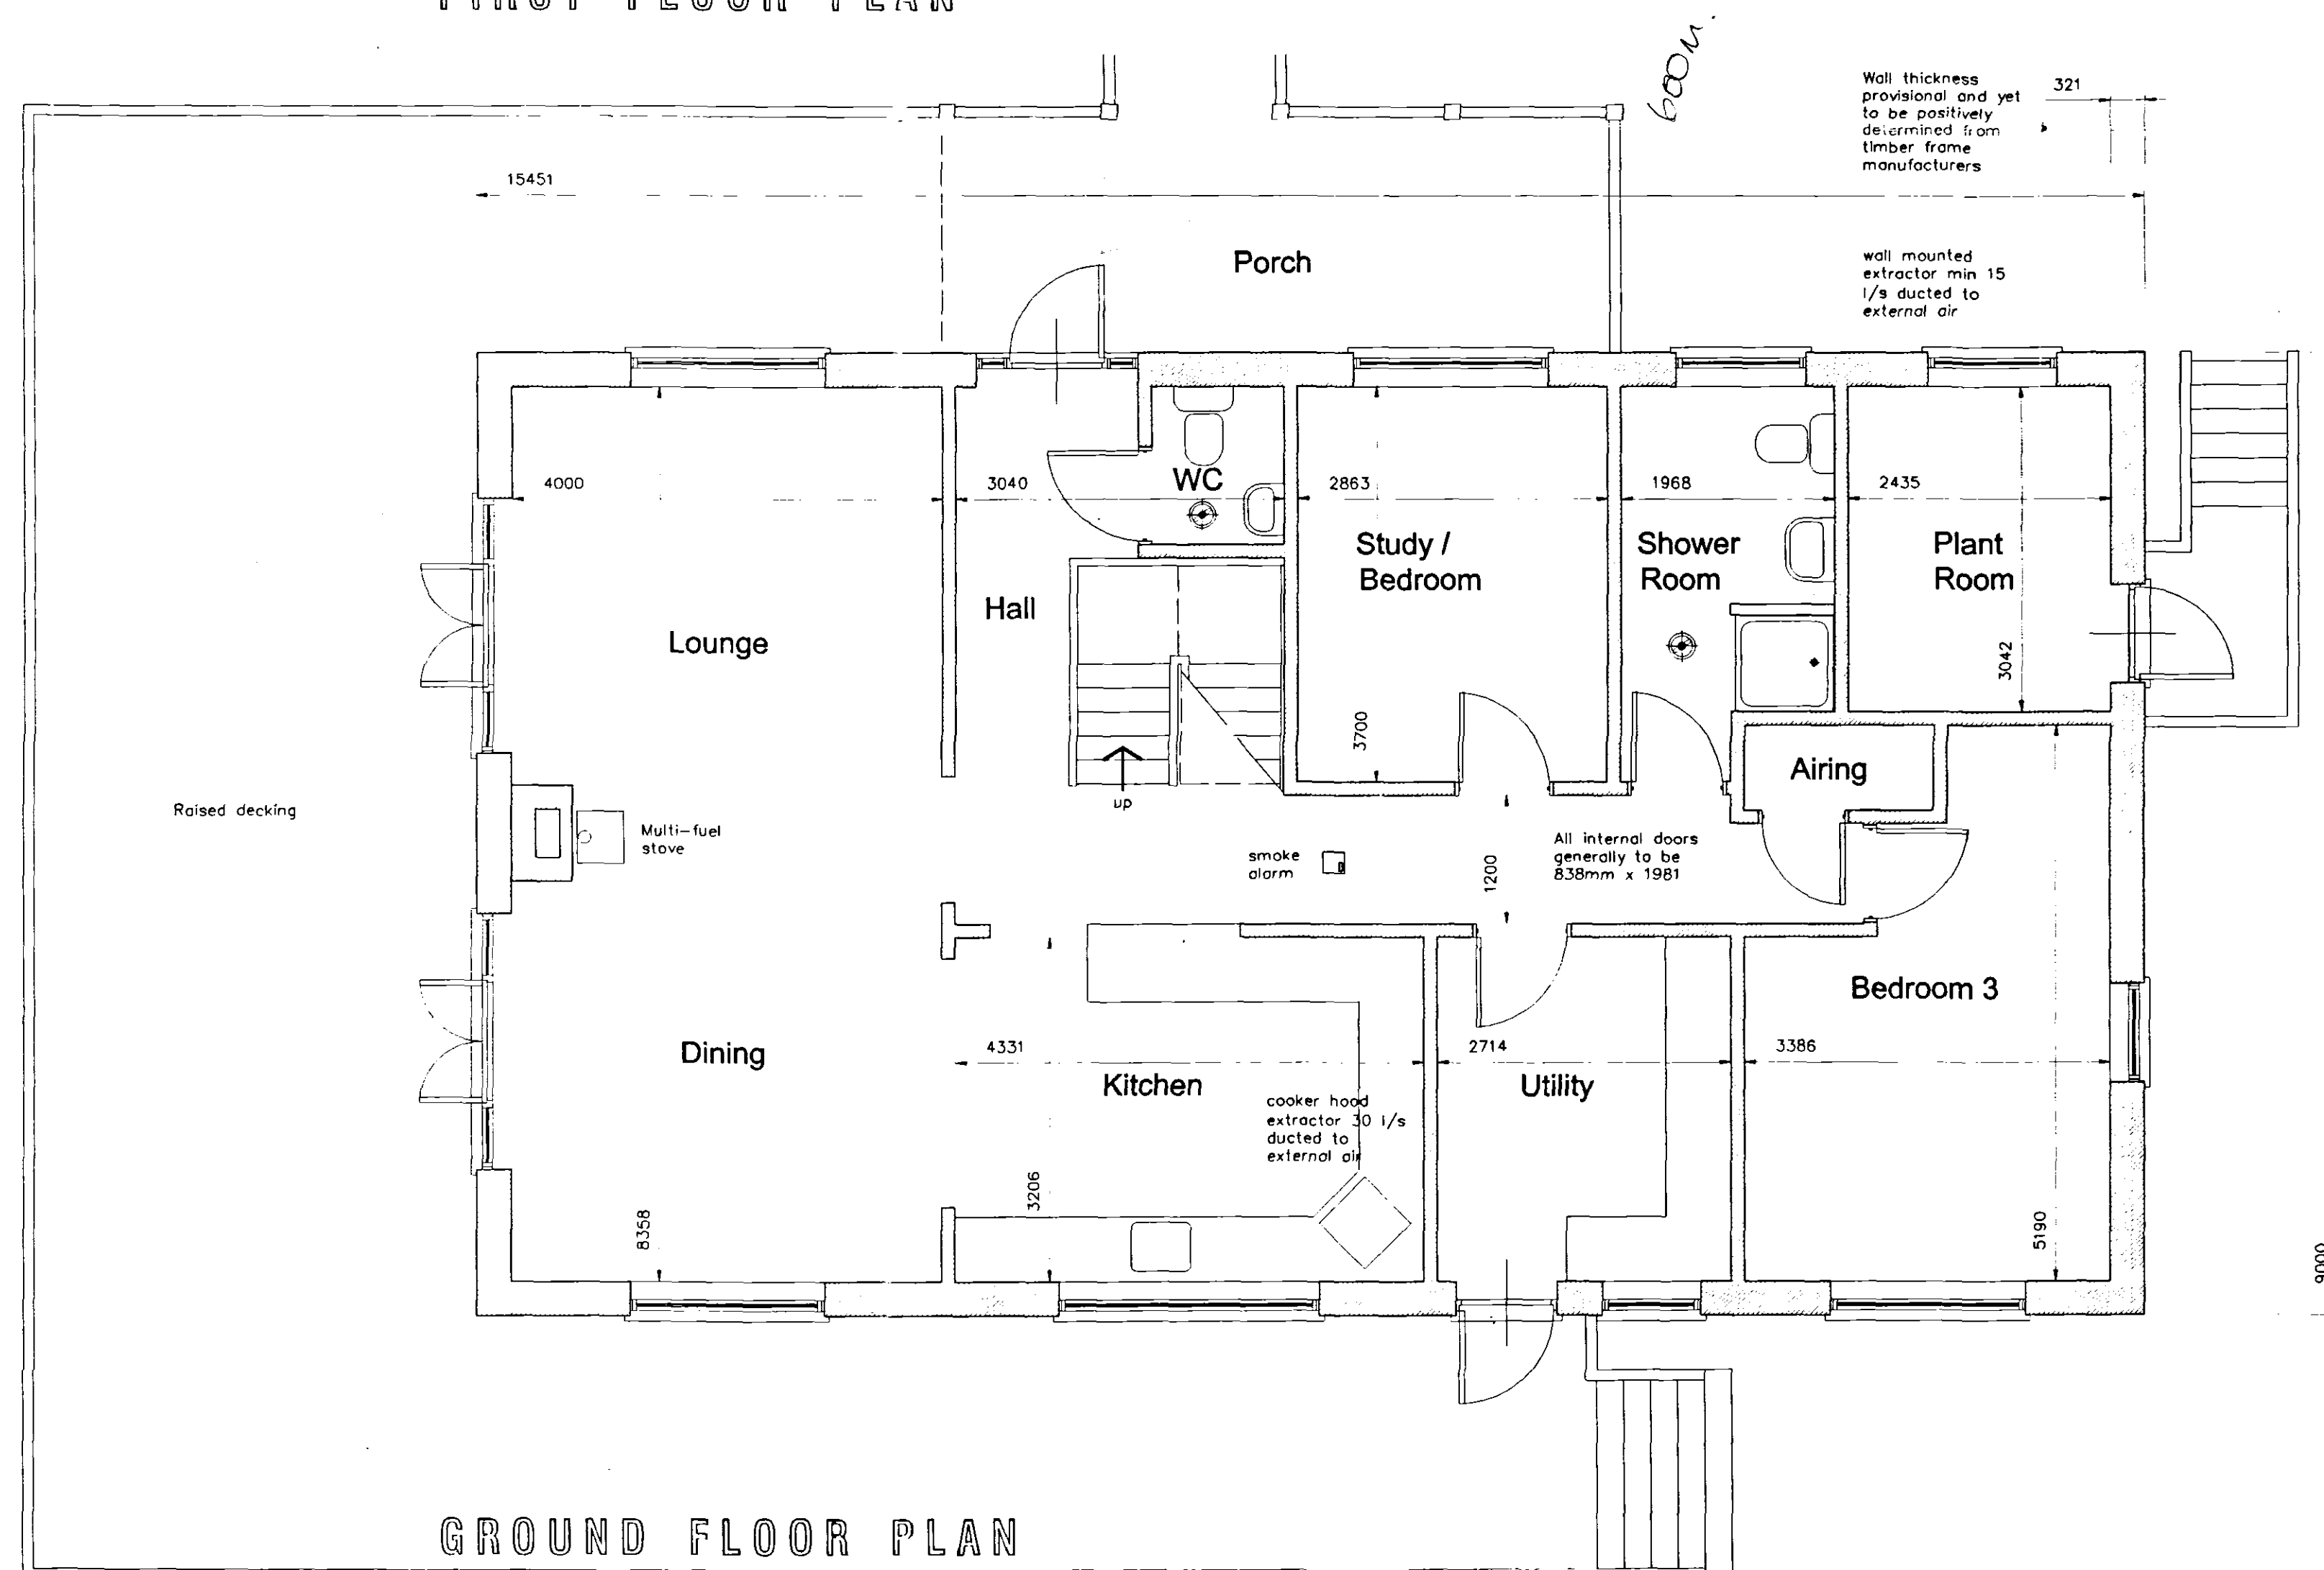

GROUND FLOOR PLAN

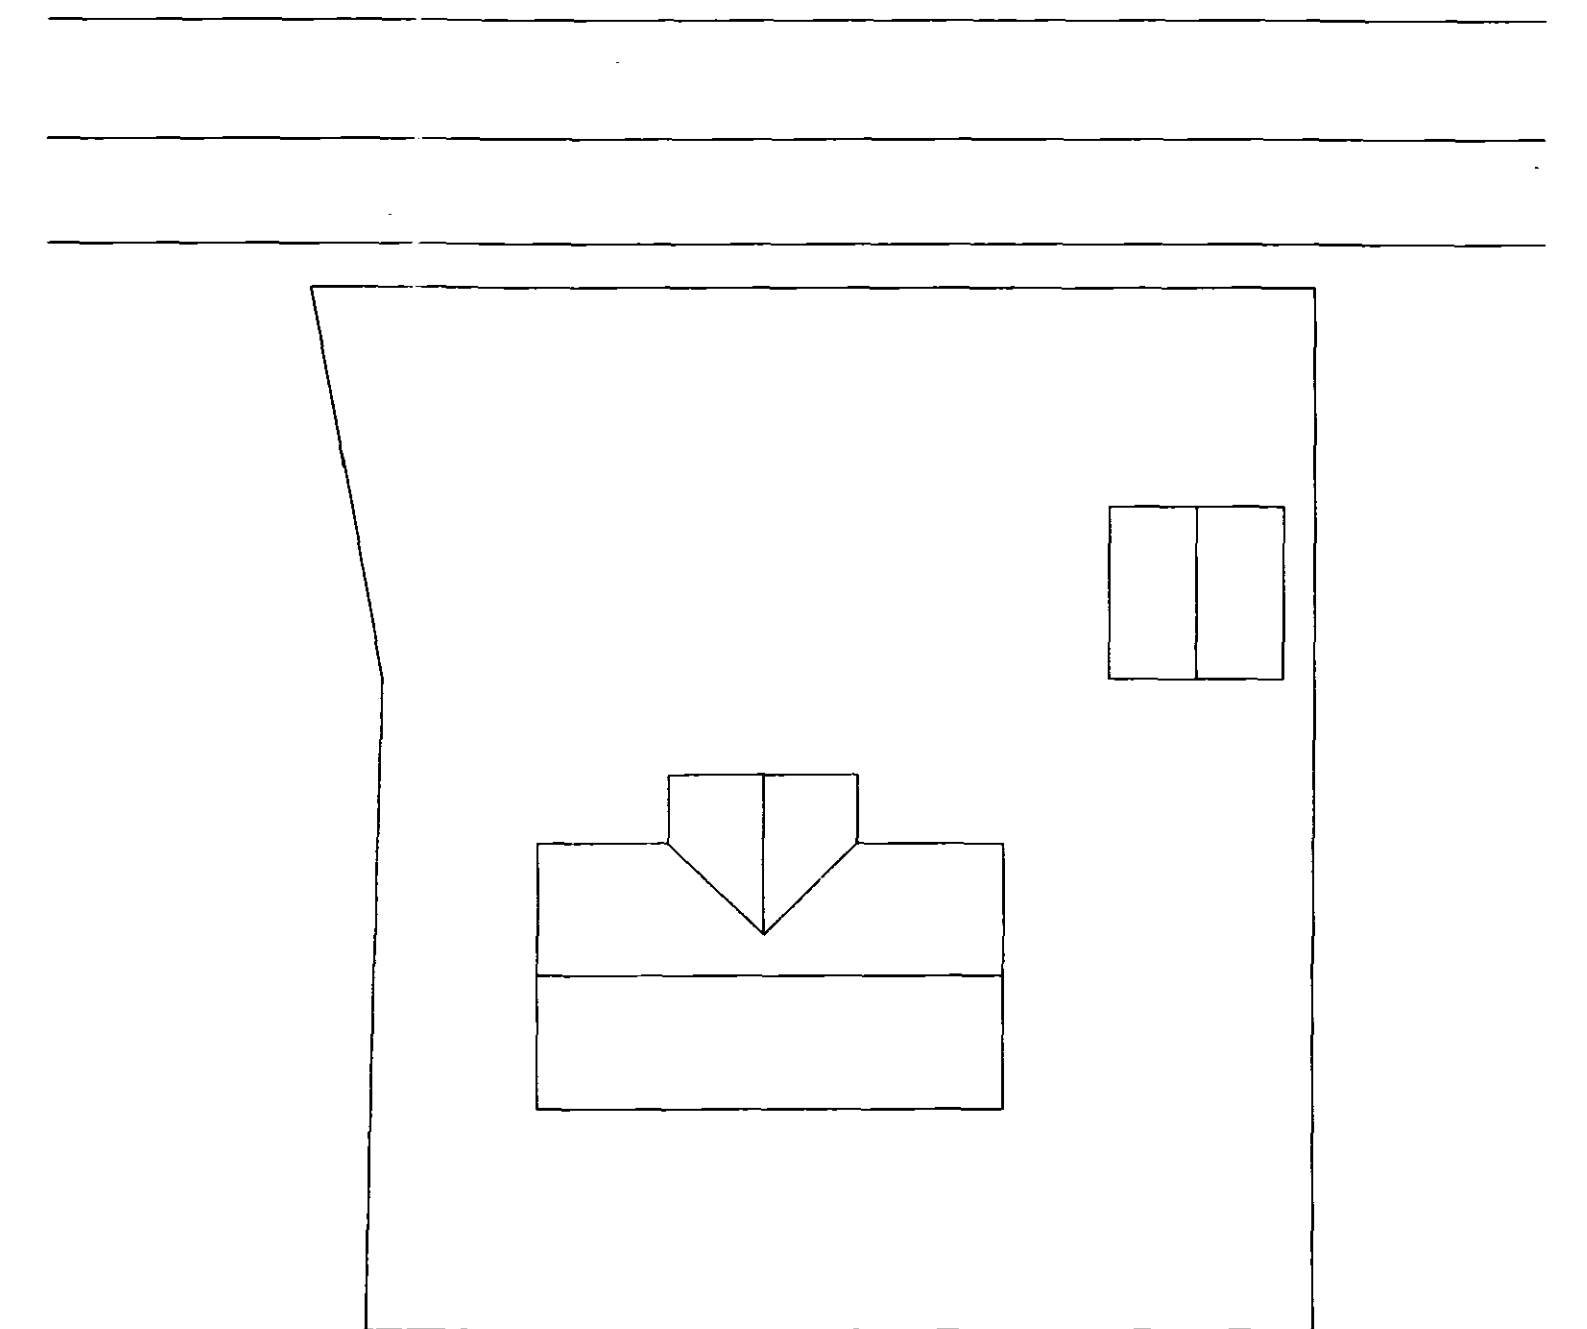

BLOCK PLAN

Scale: 1:250

AMENDMENTS

A

L. A. Building Design
Architectural and Surveying Practice
55 Hannam Boulevard
Spalding
Lincolnshire PE11 1LB
Telephone/Fax: Spalding (01775) 711437

Peter S Lithgow MCIOB MBIAT

Member of the Chartered Institute of Building and
Member of the British Institute of Architectural Technologists

Proposed Replacement Dwelling at
Glen Cottage, South Fen Road,
Bourne, Lincolnshire, PE10 0DN

client

MR R MALONE and MRS C MORRIS

drawing

Design Drawing
New Dwelling
Planning Drawing

date

December 2003

drawn by

Peter Lithgow

job no

03/35

scale(s)

1:50 1:250

checked

drawing no

03

**DETERMINED
PLAN**

15 MAR 2004
0344/04