

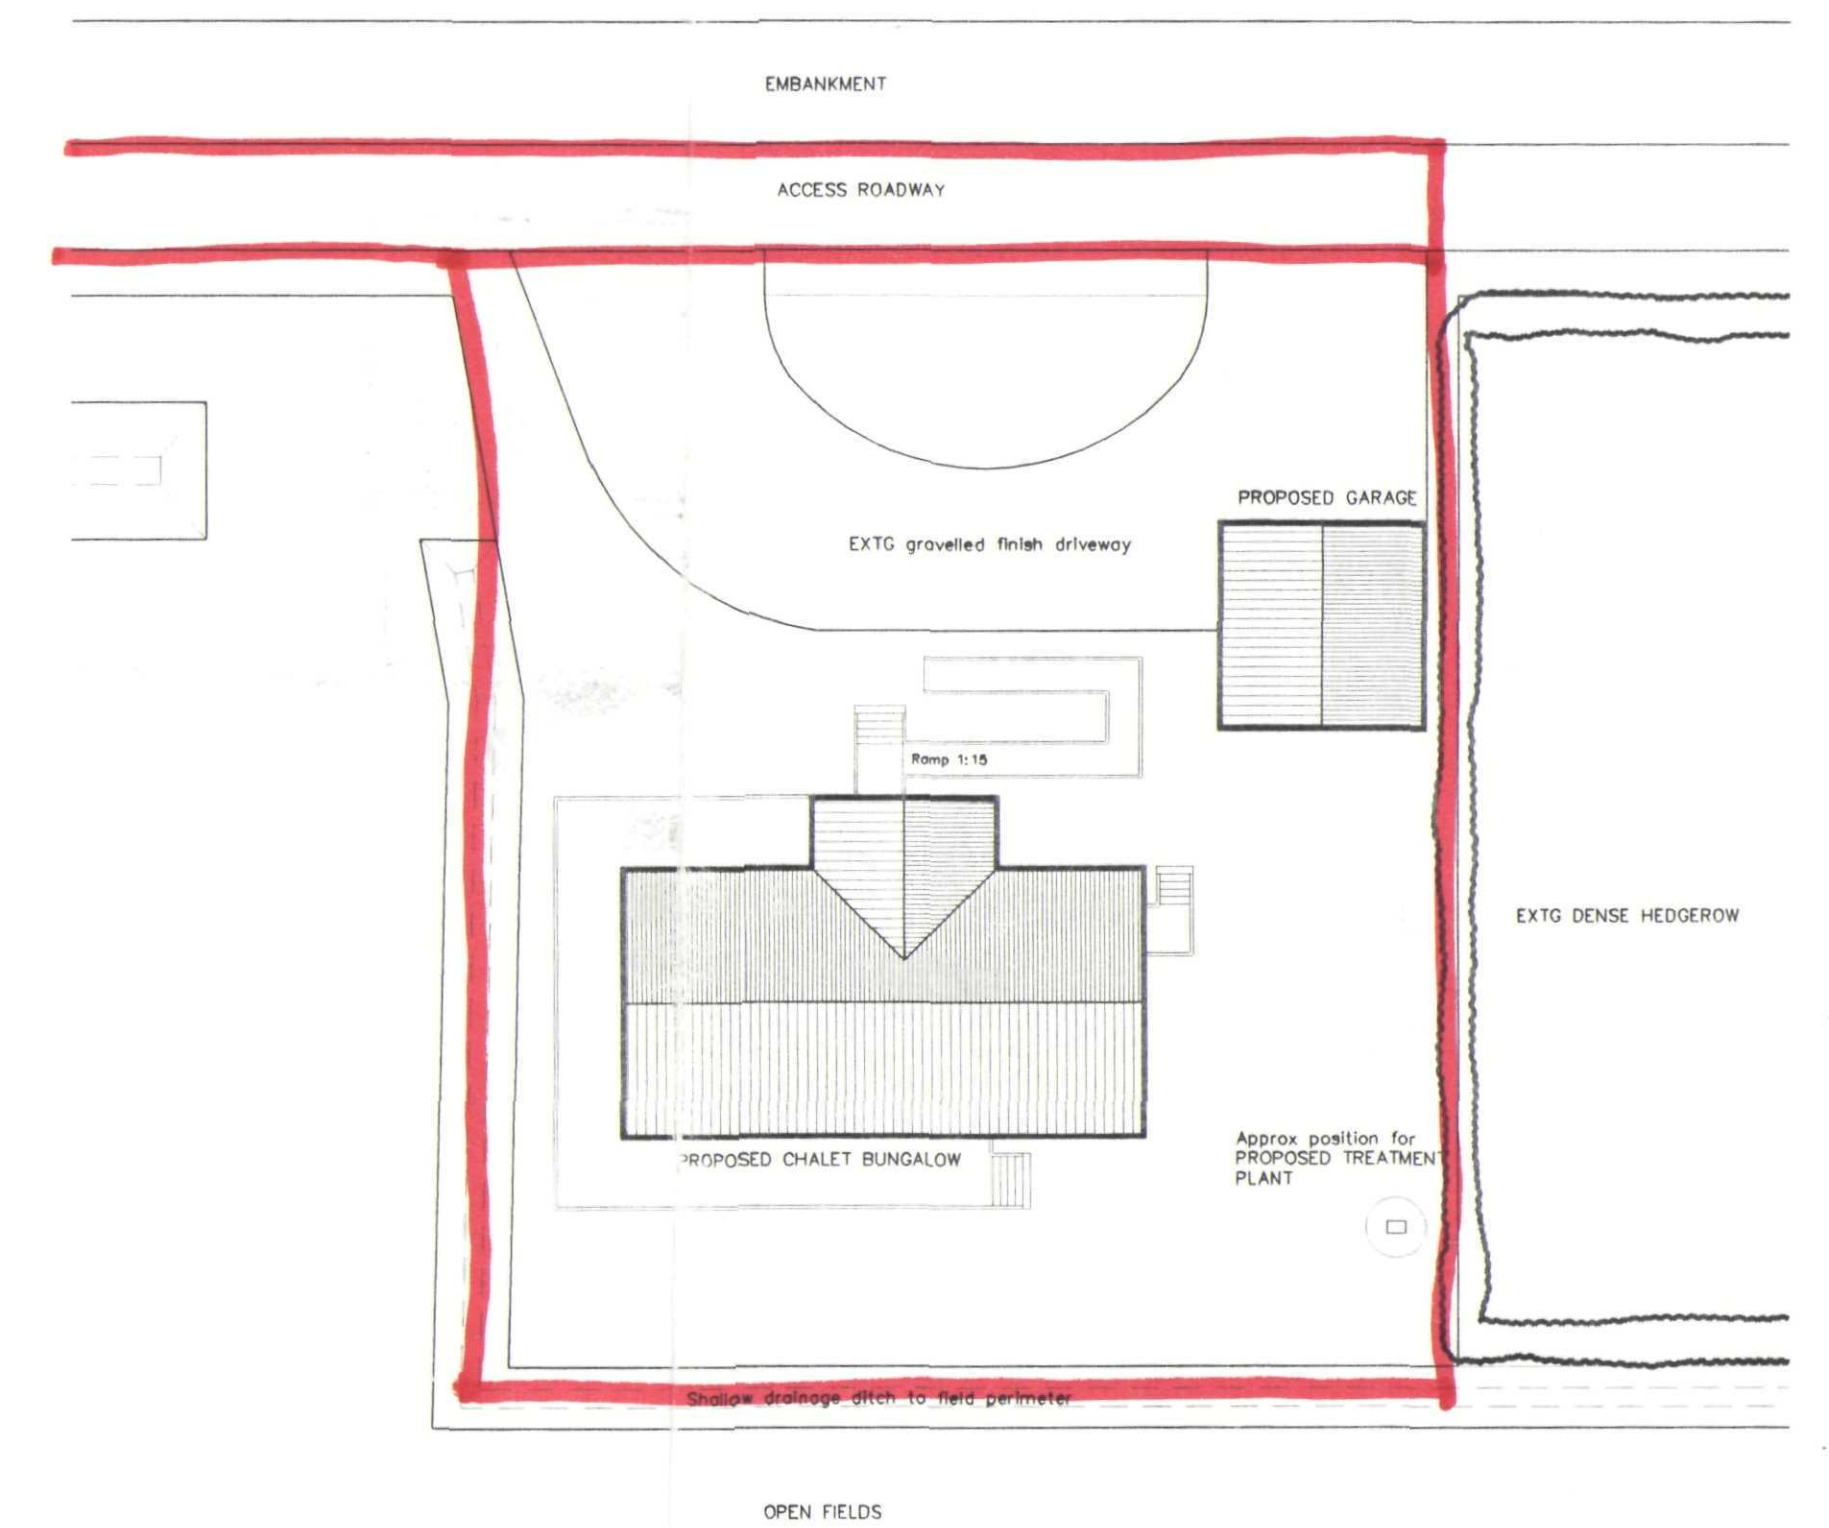


ELEVATIONS

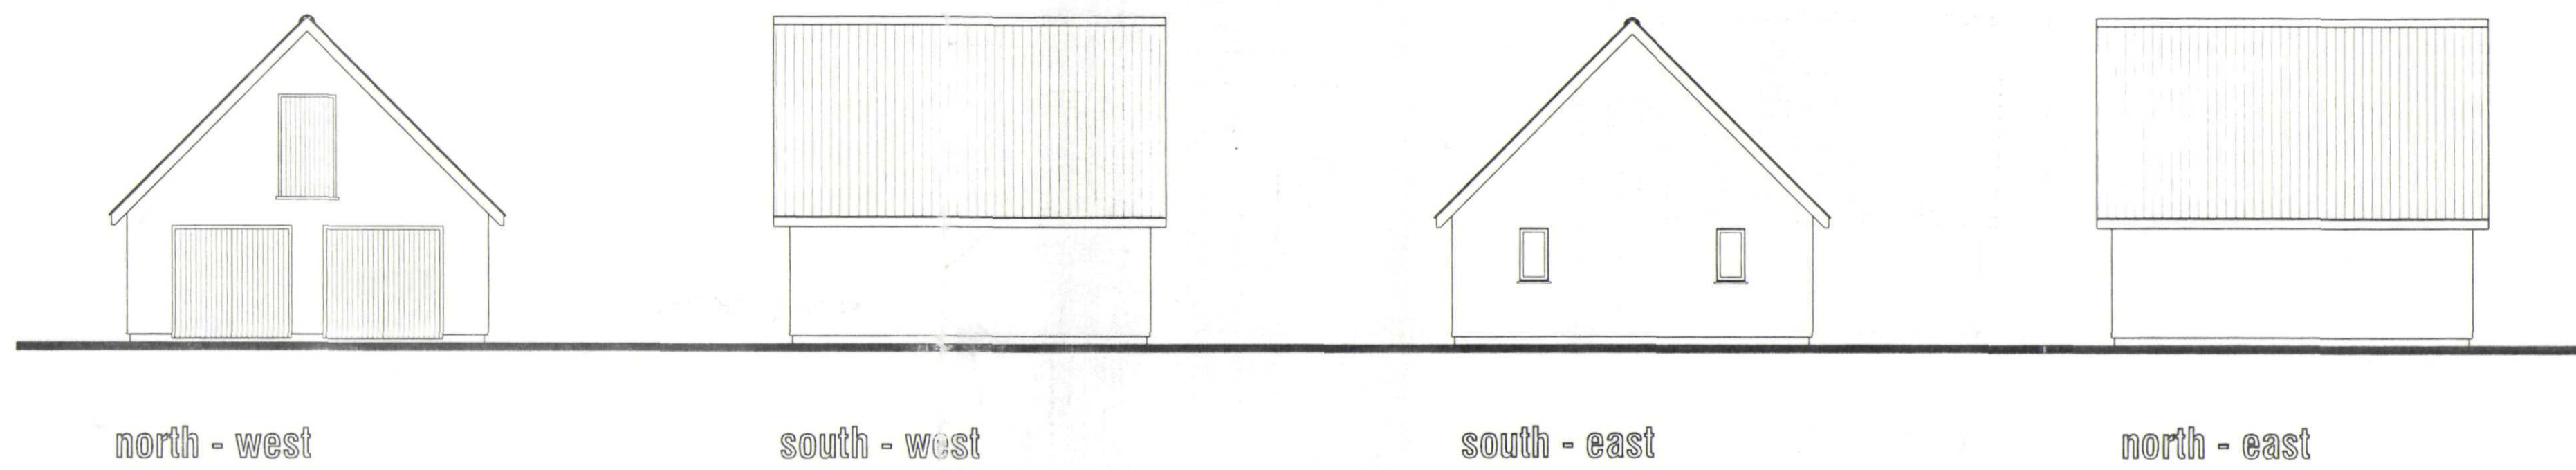


BLOCK PLAN

Scale: 1:250

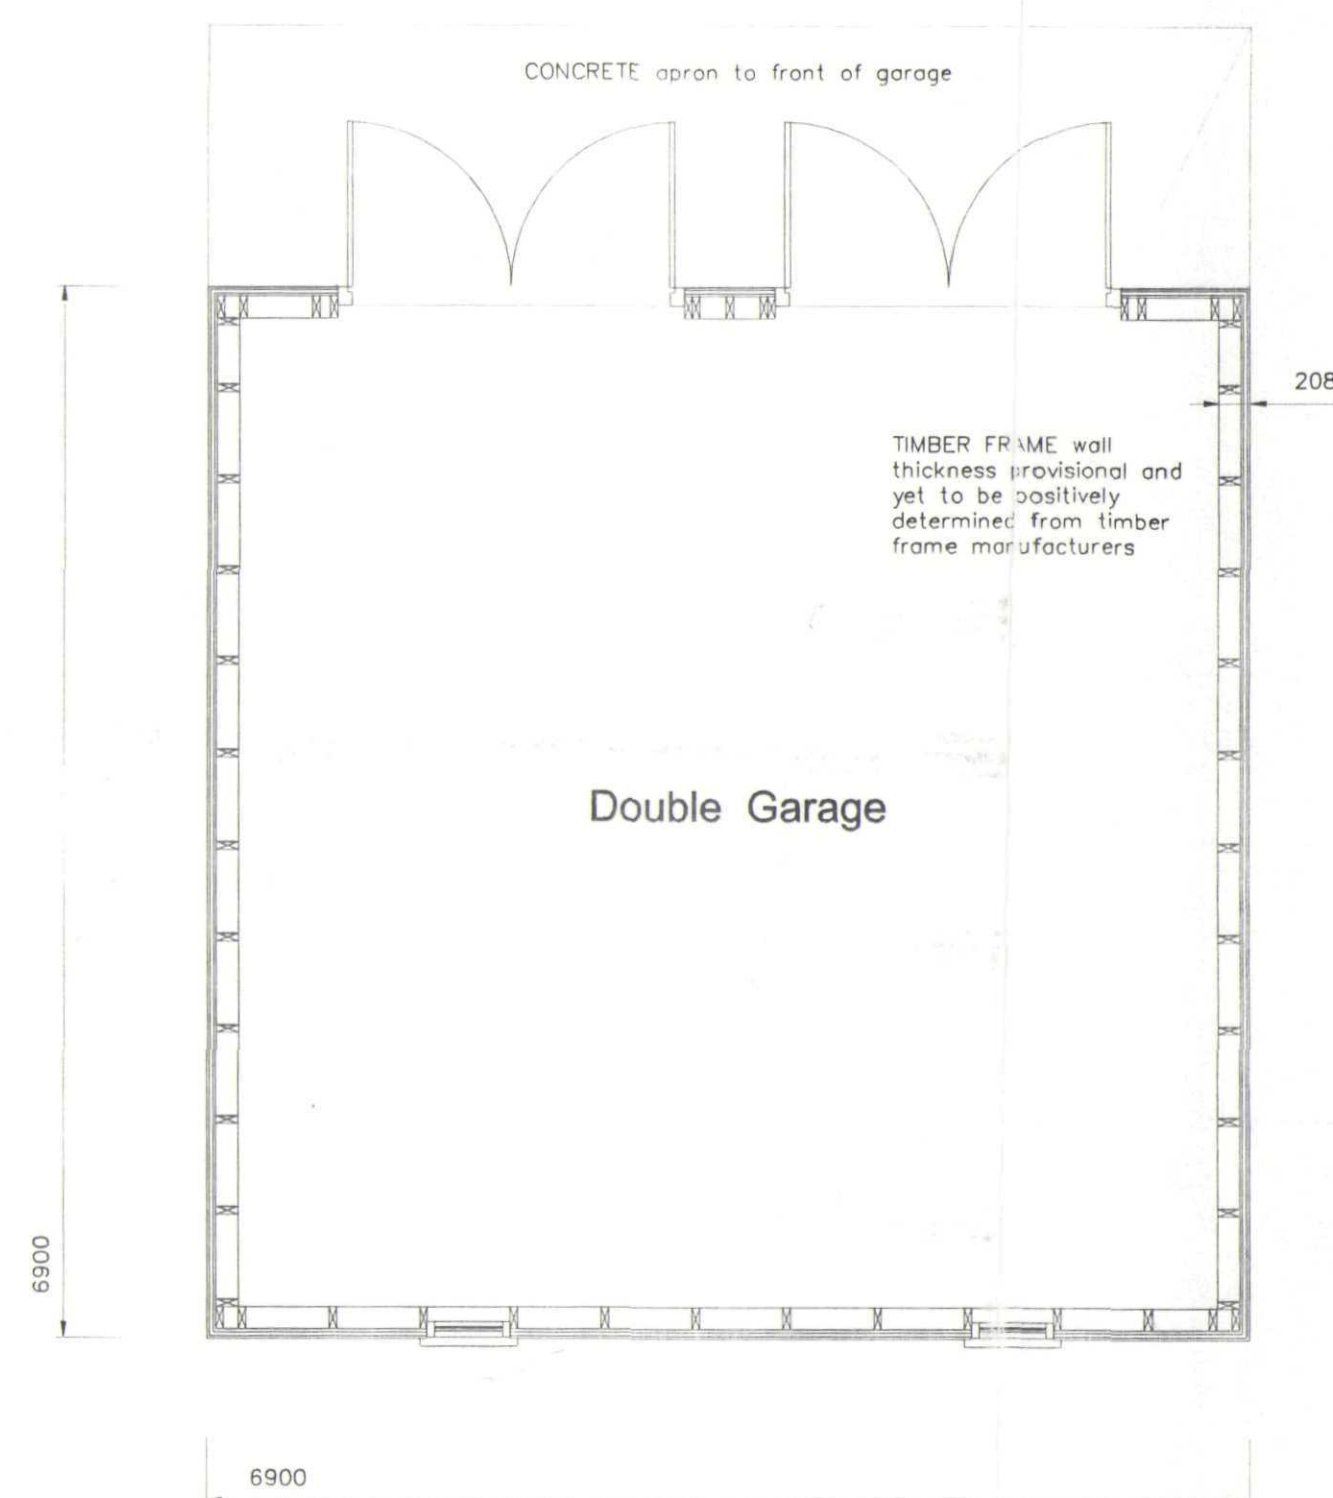

FLOOR PLAN

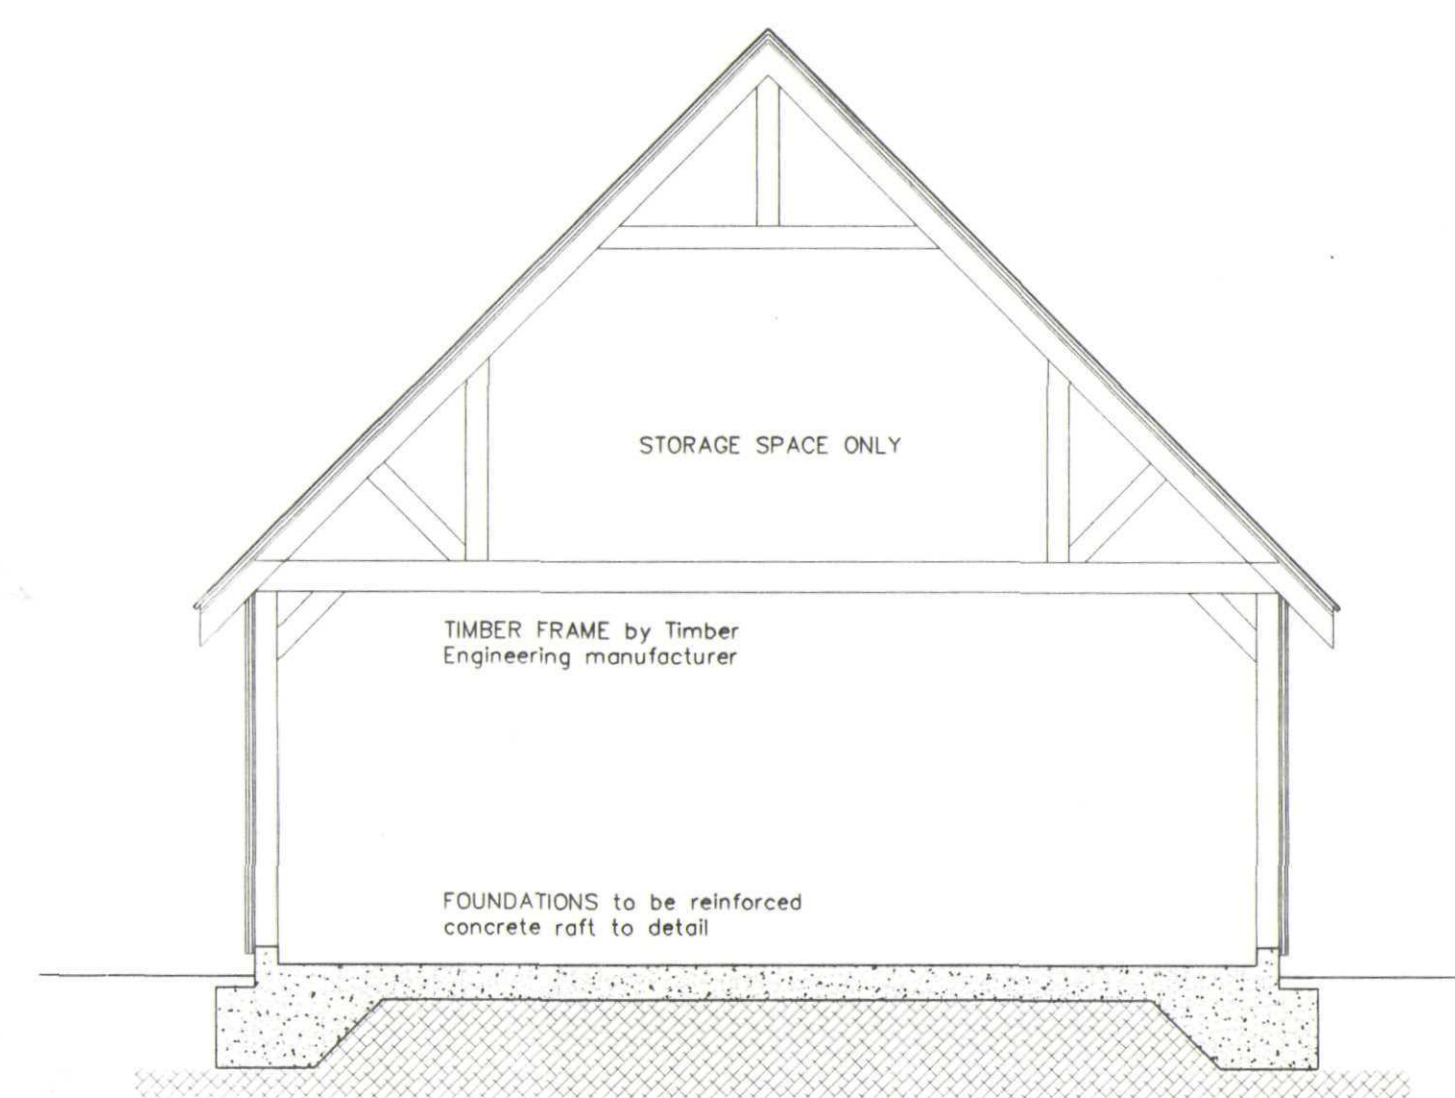

SECTION

AMENDMENTS

A

L. A. Building Design
 Architectural and Surveying Practice
 55 Hannam Boulevard
 Spalding
 Lincolnshire PE11 1LB
 Telephone/Fax: Spalding (01775) 711437

Peter S Lithgow MCIOB MBIAT

Member of the Chartered Institute of Building and
 Member of the British Institute of Architectural Technologists

Project
 Proposed Replacement Dwelling at
 Glen Cottage, South Fen Road,
 Bourne, Lincolnshire, PE10 0DN

Client
 MR R MALONE and MRS C MORRIS

Drawing
 Design Drawing
 Garage
 Planning Drawing

date	scale(s)
March 2004	1:50 1:100 1:250
drawn by	checked
Peter Lithgow	
job no	drawing no
03/35	05

DETERMINED PLAN

SHDC
 Planning & Development
 15 MAR 2004
 Ref 0344/04