



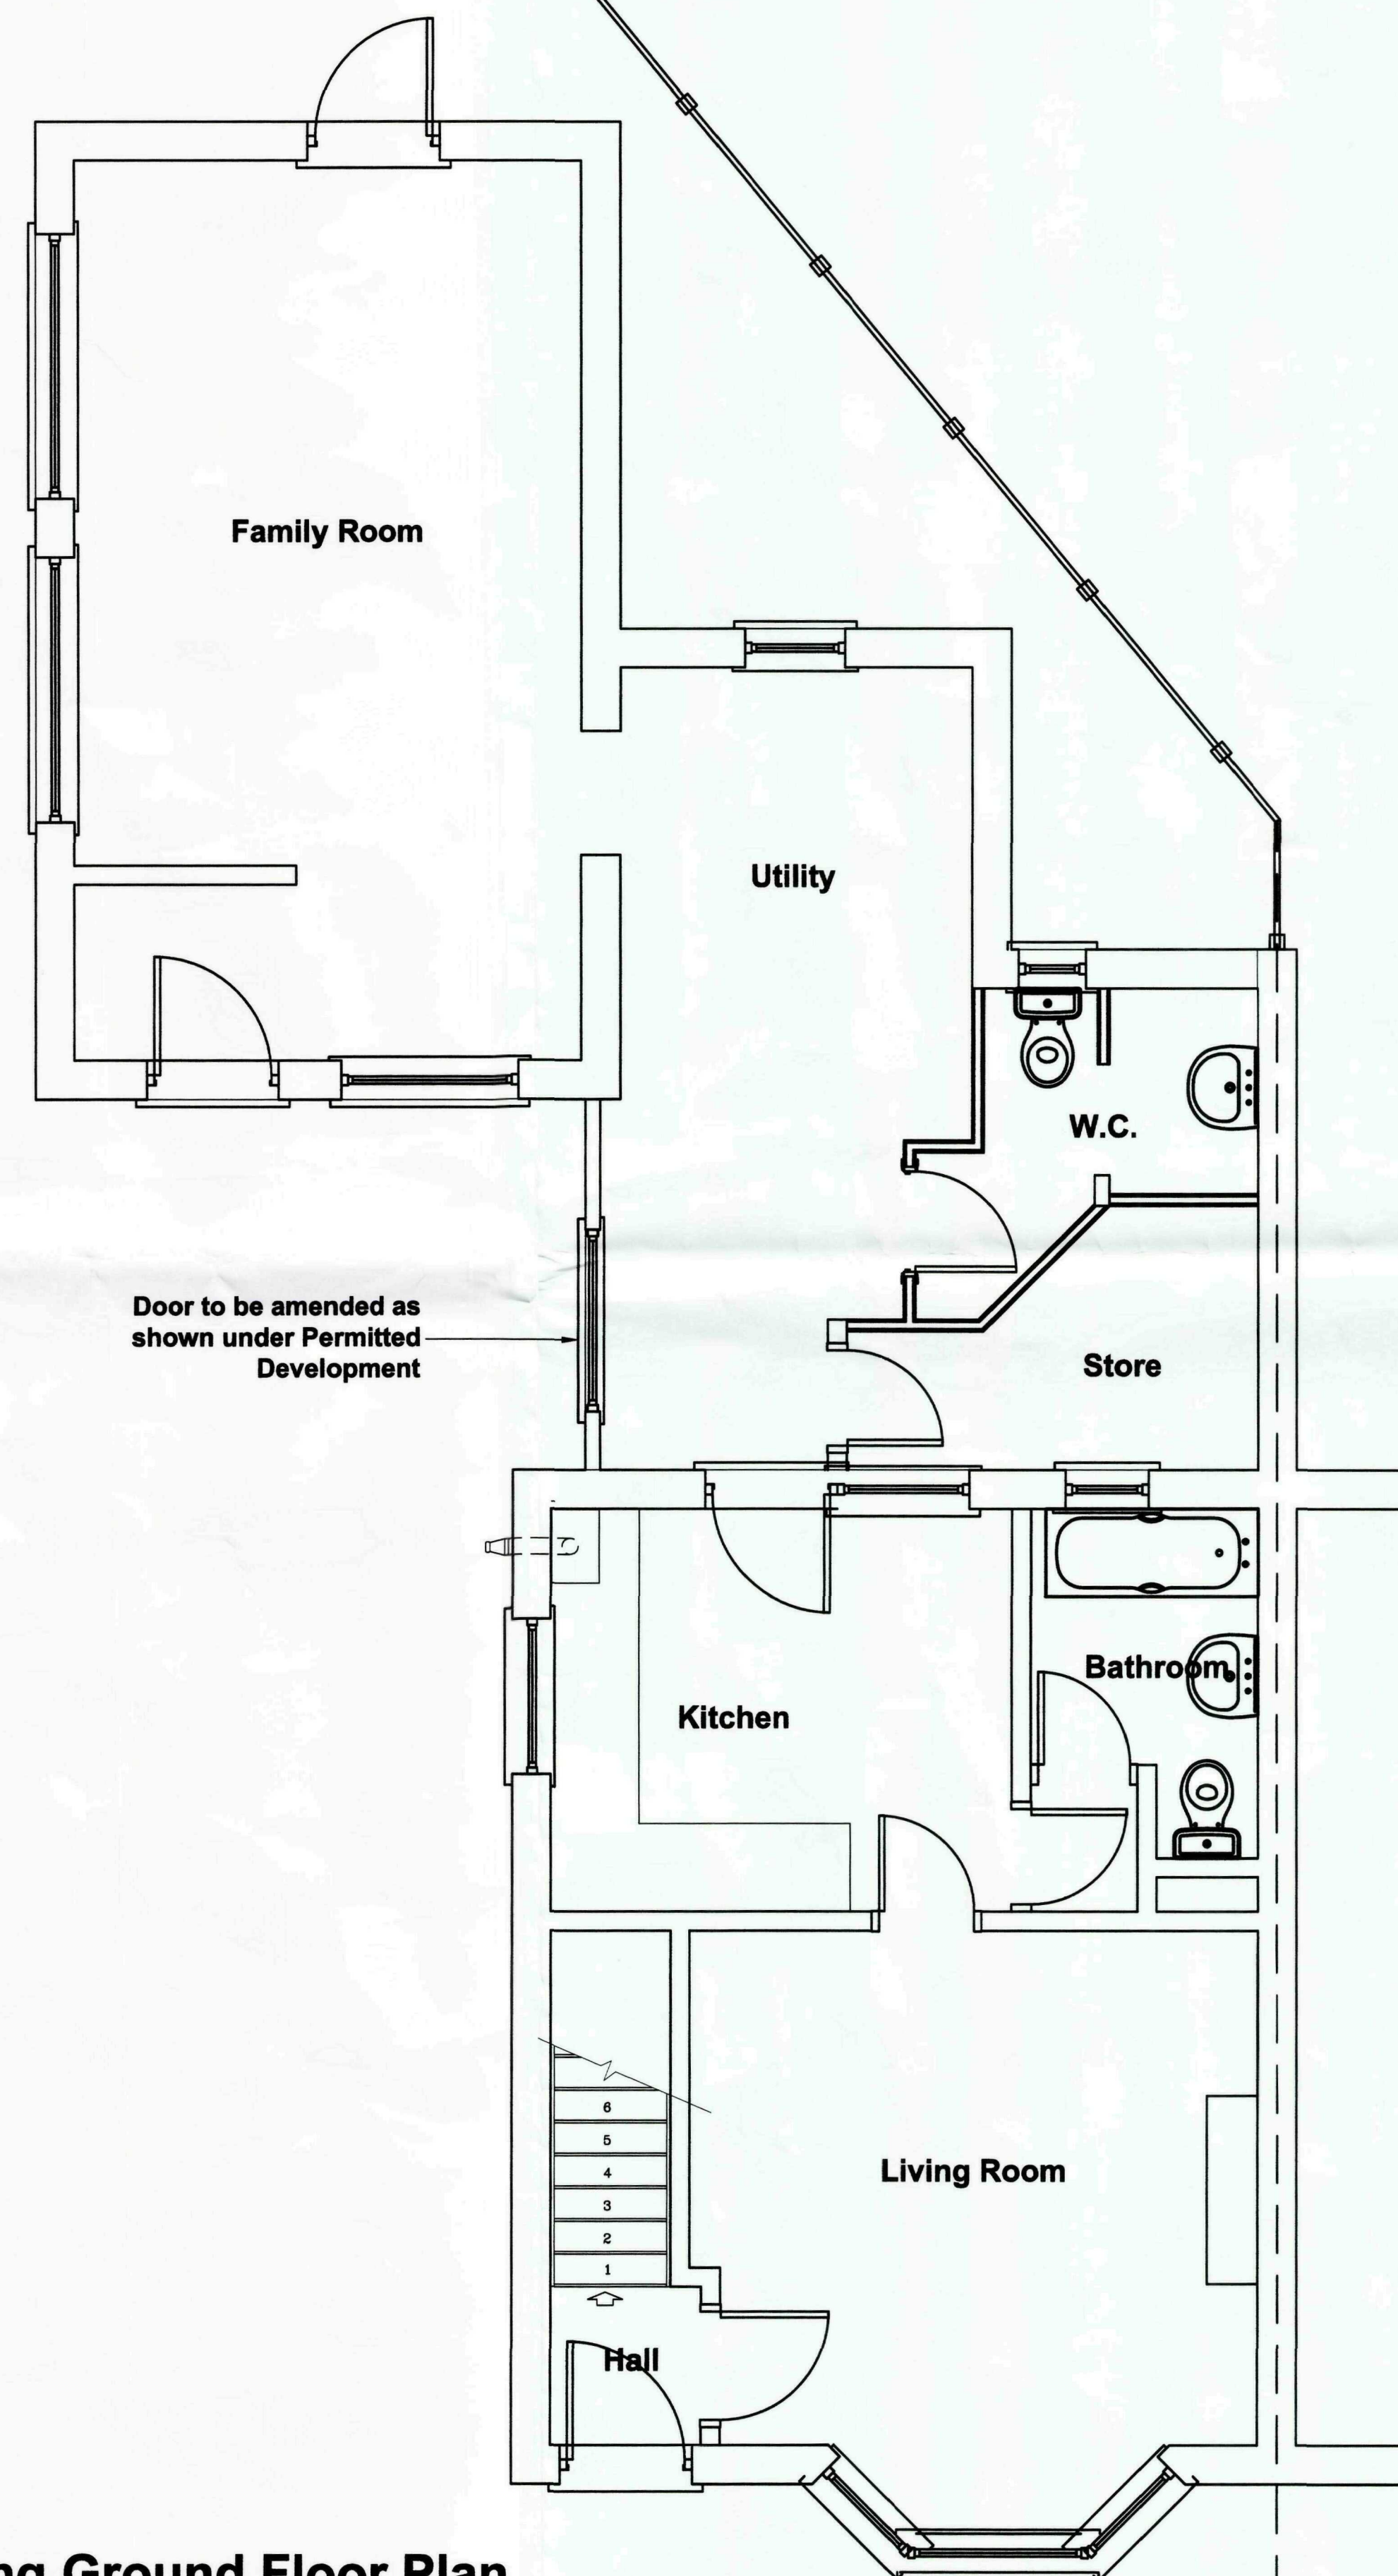

Existing Ground Floor Plan
Scale 1:50

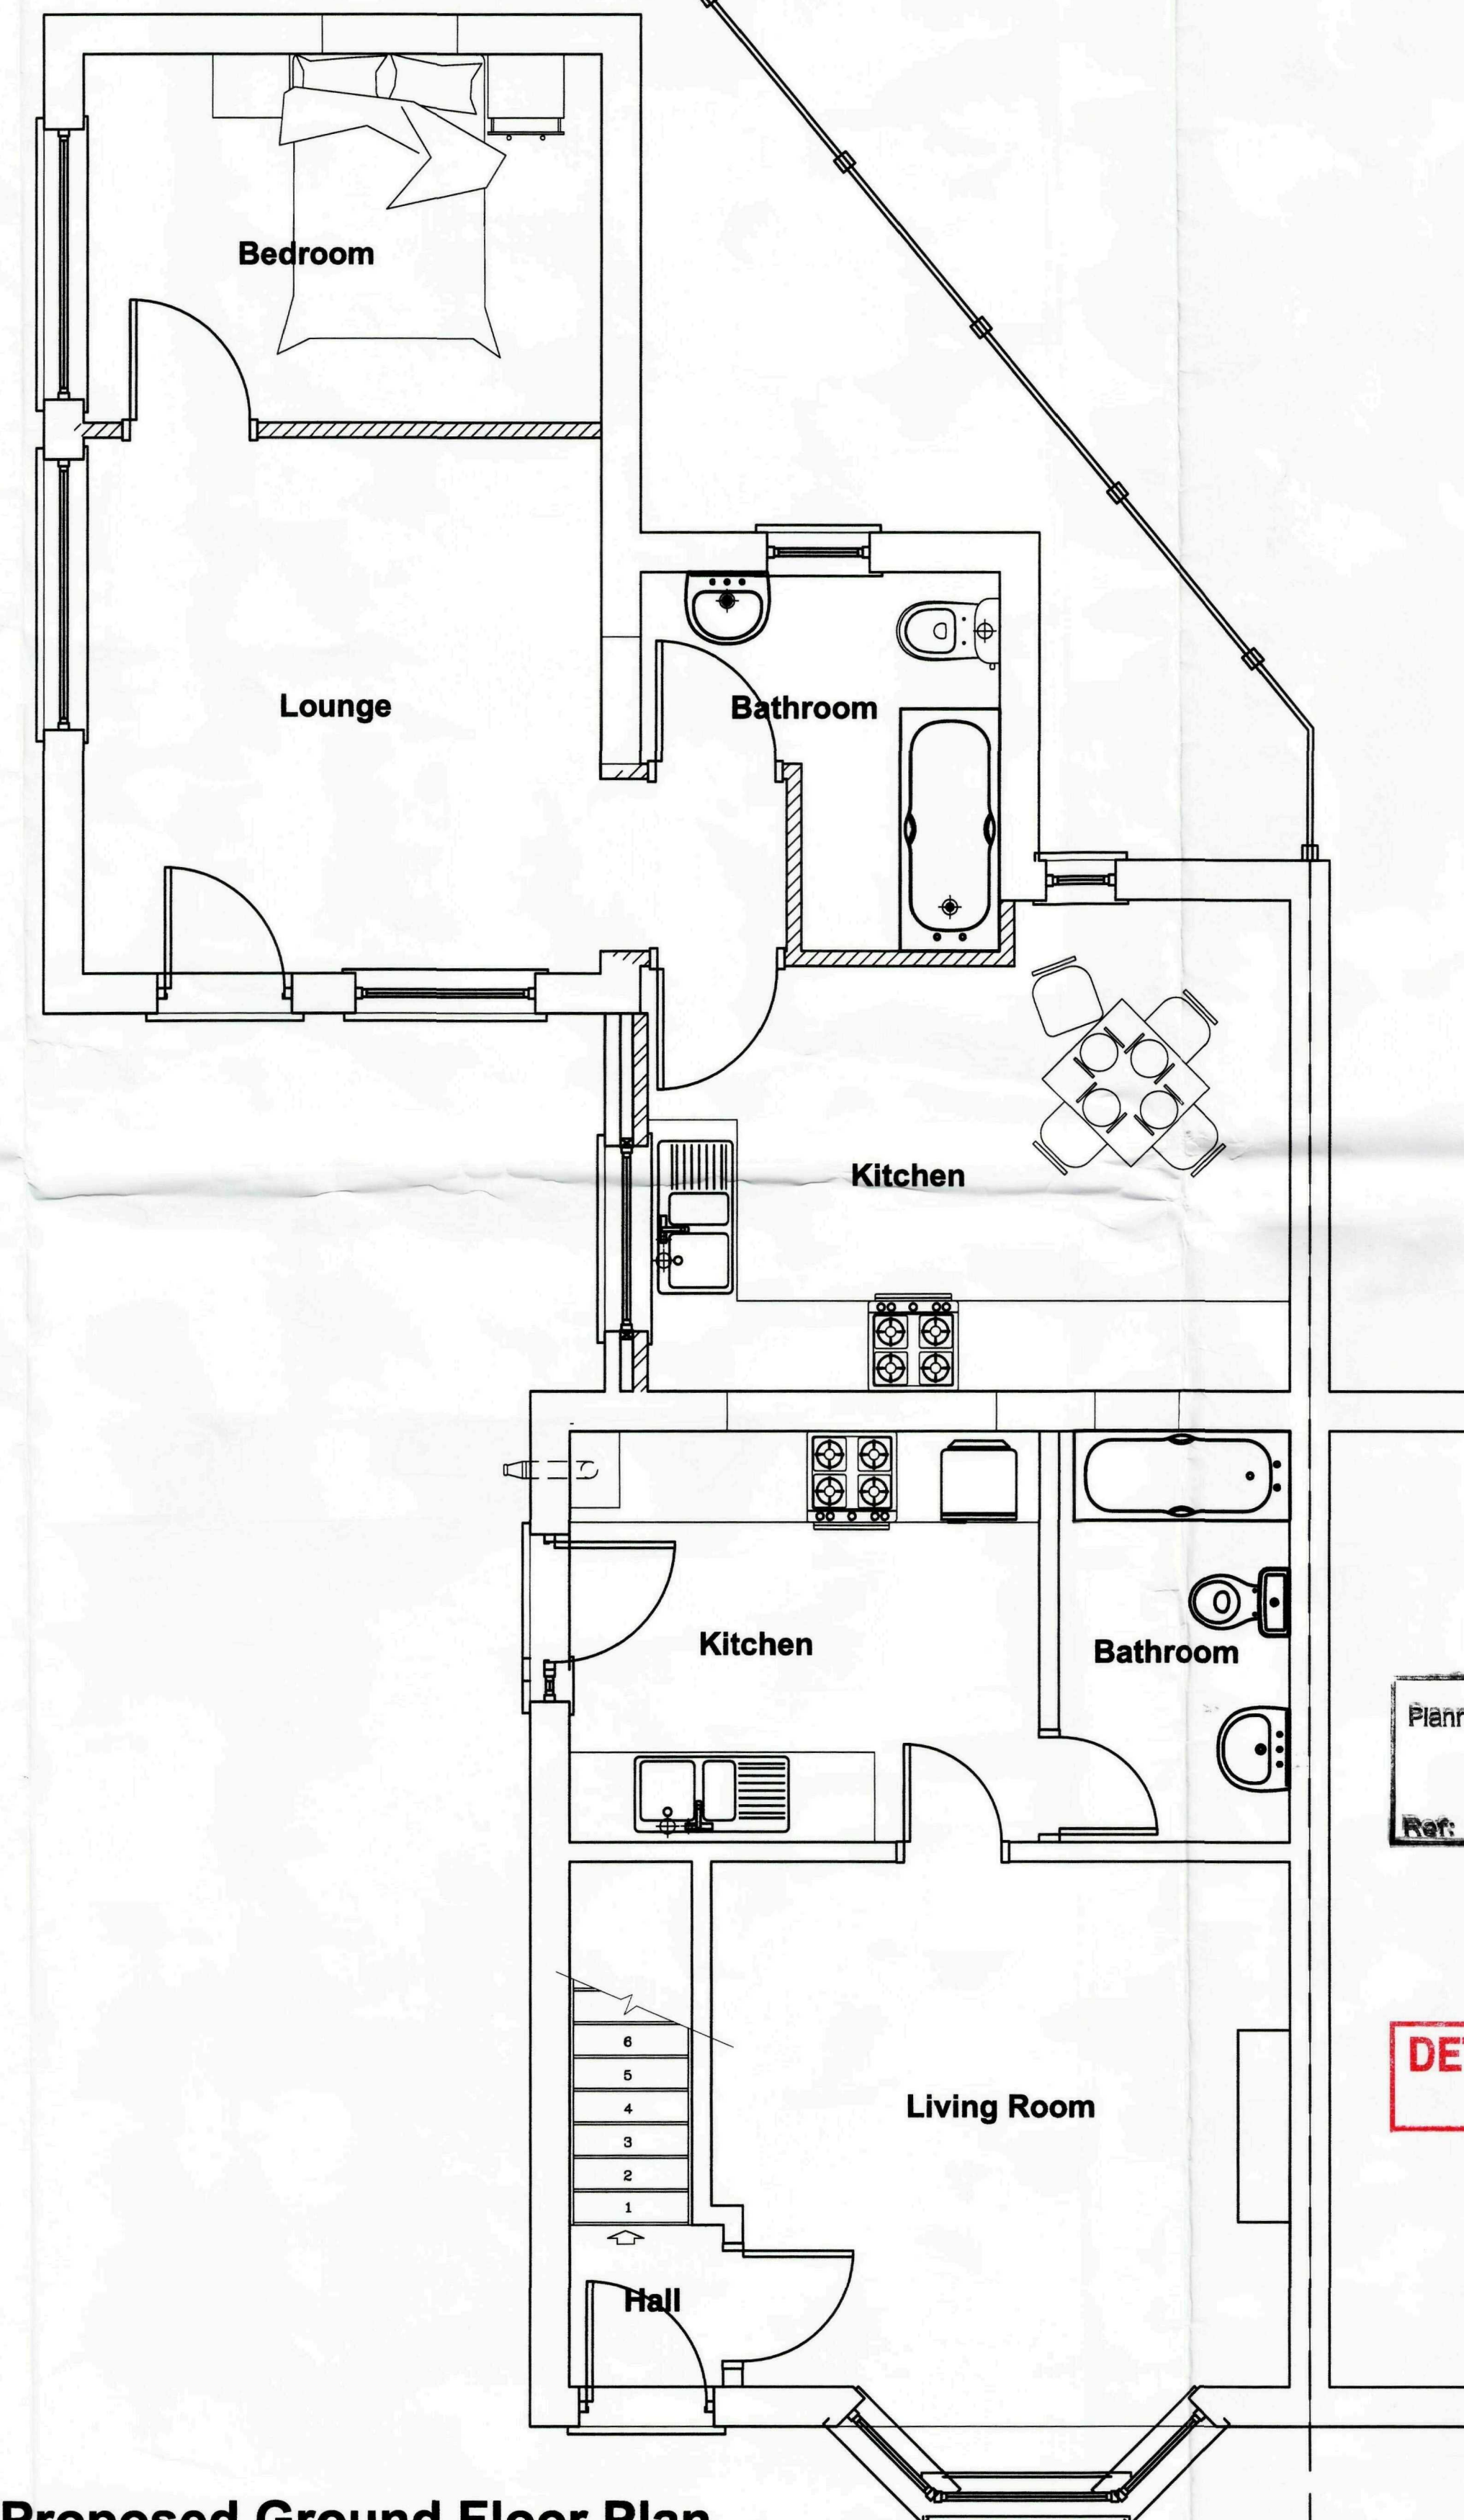

Proposed Ground Floor Plan
Scale 1:50

GENERAL CONDITIONS
Contractors are responsible for checking all dimensions on site when work commences and before ordering any materials. Any discrepancies should be brought to the attention of the Client for remedial action before commencing further.
All materials not specified to be of a standard suitable for the work proposed and be fit for purpose. All work to be in accordance with good building practice and all necessary BS codes for Workmanship on Building Sites.

SHDC
Planning & Development
18 MAY 2009
Ref: 0345109

Revisions

Client:

Mr D.M Wilson

Site:

Conversion of Outbuildings into
Self Contained Residential Unit:
7 Sheila Crescent
Spalding
PE11 1LE

**DETERMINED
PLAN**

Drig Title:

Existing & Proposed Plans

remway
Design Ltd

2nd Floor - 5B Sheepmarket
Spalding
PE11 1BH
Tel : 01775 768 921
e-mail: enquiries@remwaydesign.co.uk

Dwg Size	Drawing Number	Revision:
A2	1732-01	