




Ceiling view - Arch 1



Ceiling view - Arch 5

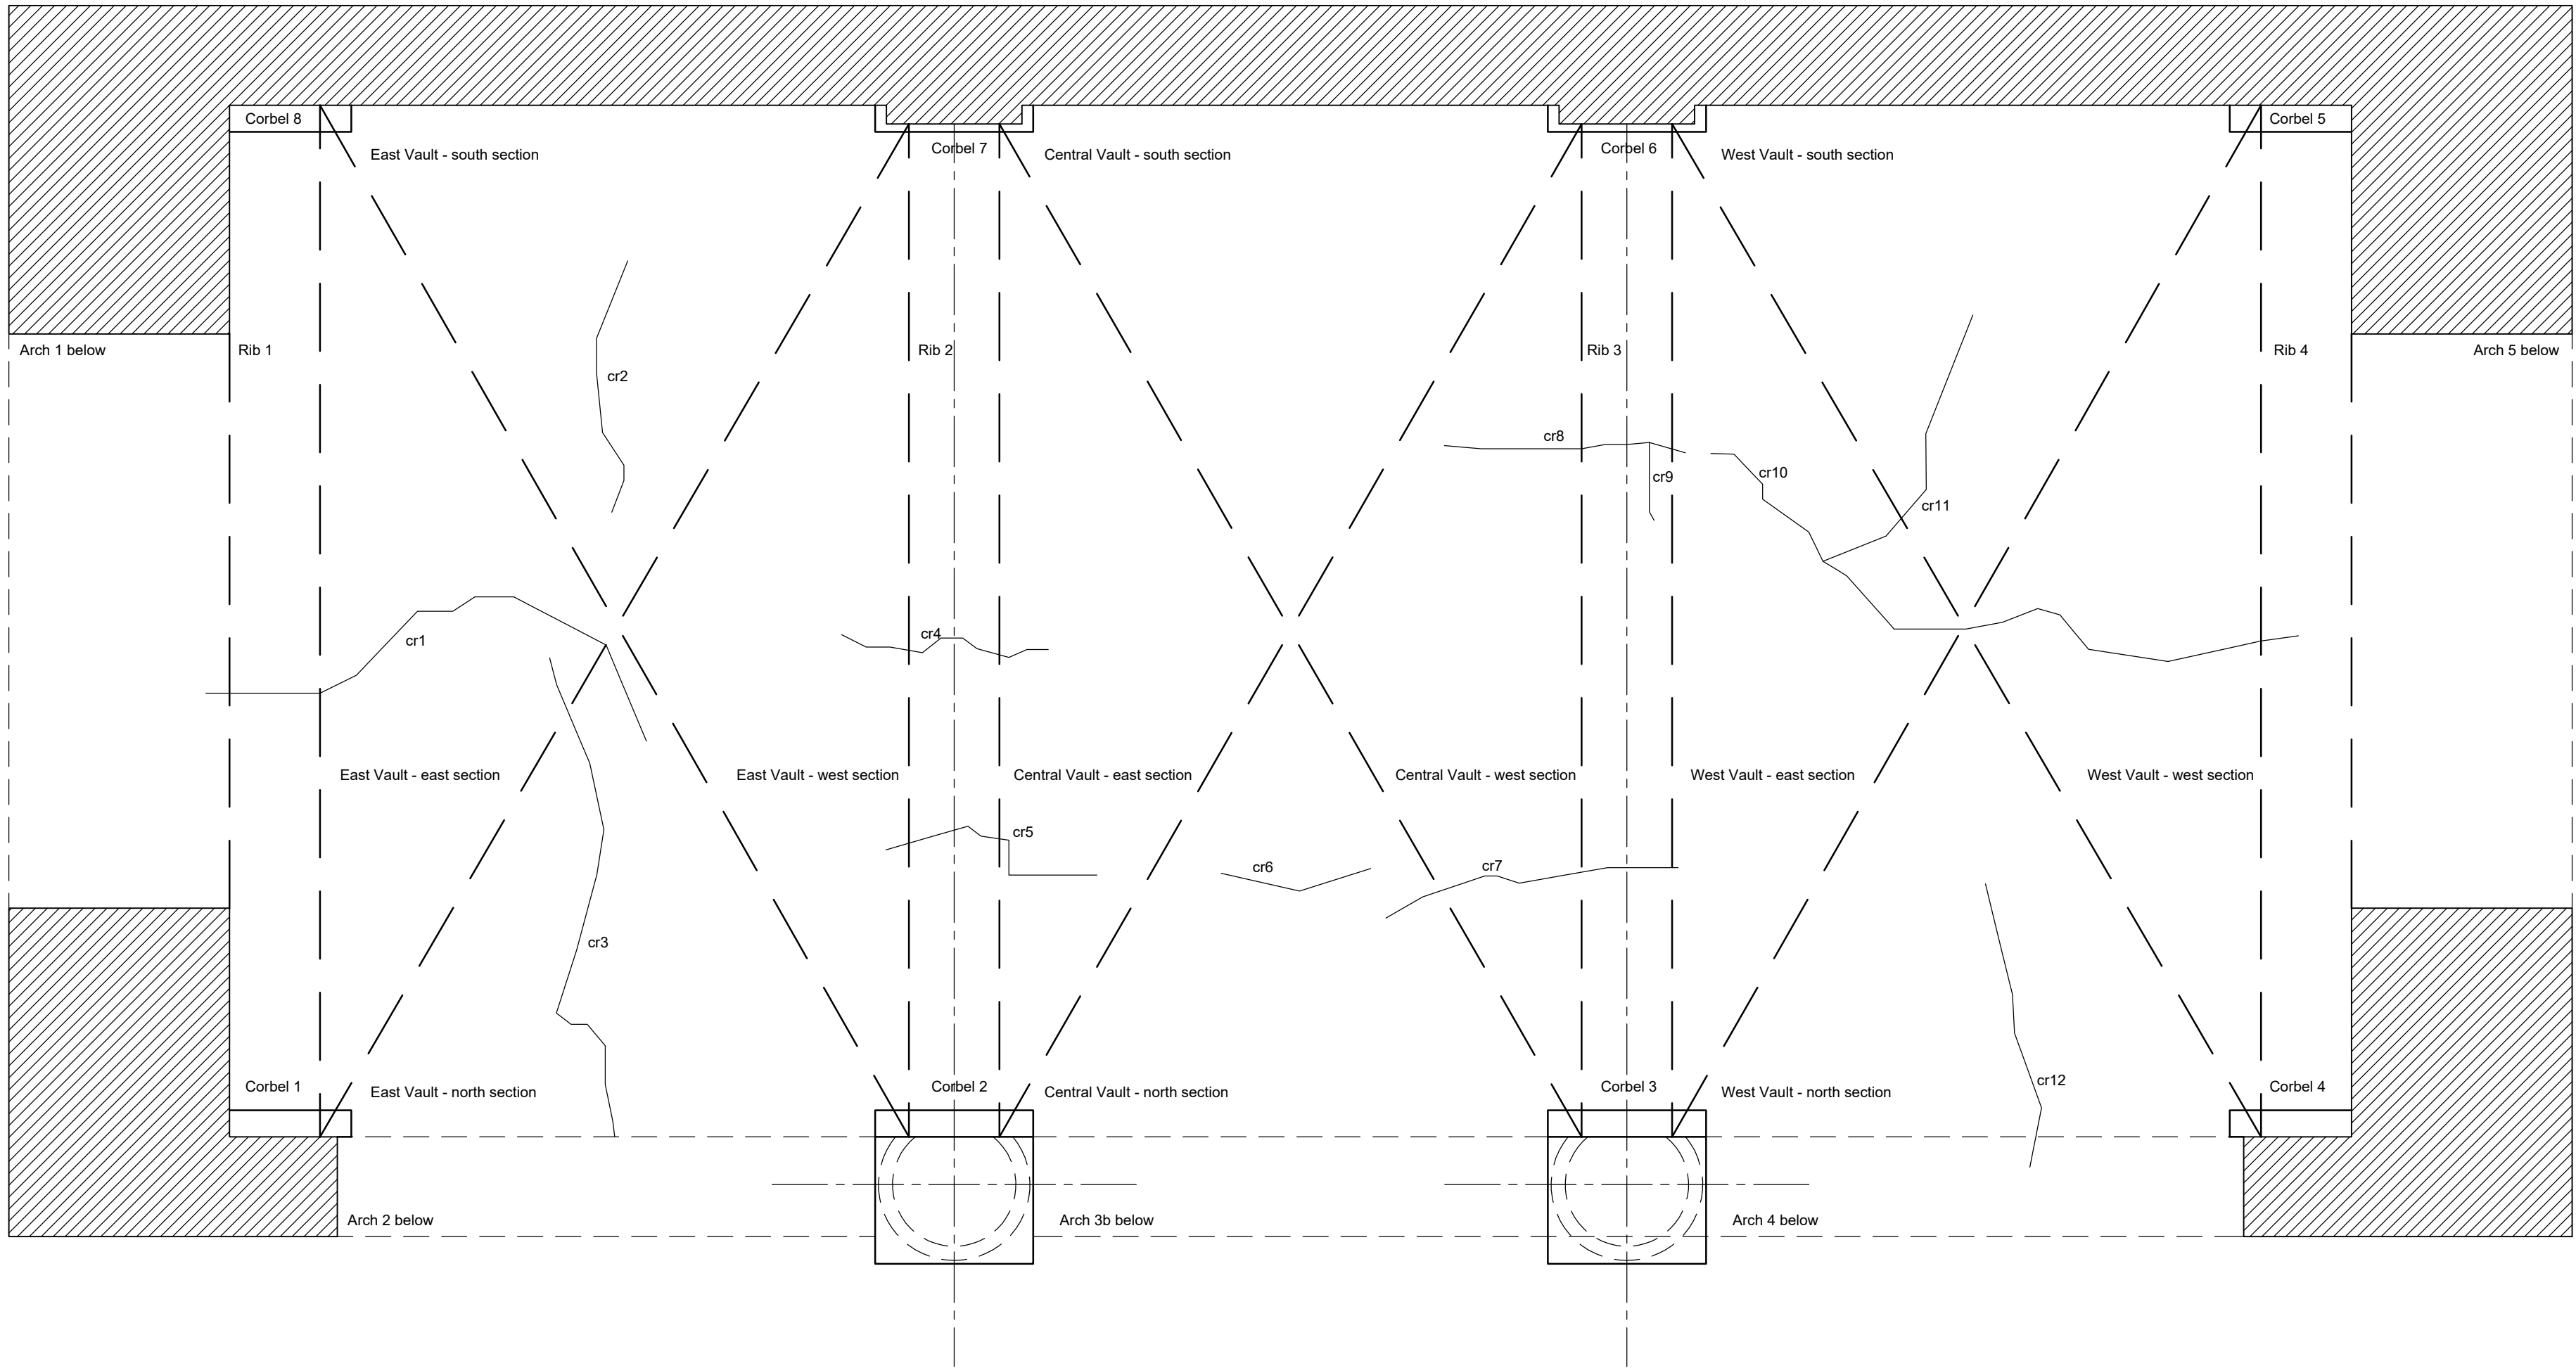

Reflected Ceiling Plan as existing
Scale 1:20
SCALE 1 : 20
SCALE 1 : 1

0m 10mm 20mm 40mm 60mm 80mm 100mm



Ceiling view - East Vault



Ceiling view - Central Vault



Ceiling view - West Vault



Ceiling view - Arch 2



Ceiling view - Arch 3



Ceiling view - Arch 4

Required works to ceiling / vaulting

Repairs

Repairs to be undertaken to repairable cracks (cr) in locations as indicated on plan and described below.

cr1 - Crack running through rib 1, extending across east vault east section and into east vault north section.

cr2 - Crack within east vault south section.

cr3 - Crack from Arch 2 through east vault north section and into east vault east section.

cr4 - Running through rib 2 into east vault west section and central vault east section.

cr5 - Running through rib 2 into east vault west section and central vault east section.

cr6 - Crack within central vault north section.

cr7 - Crack running from central vault north section, through central vault west section and into rib 3.

cr8 - Crack running from central vault west section, through rib 3 and into west vault east section.

cr9 - Crack from cr8 within rib 3.

cr10 - Crack running from west vault east section through west vault west section and into rib 4.

cr11 - Crack running from cr10 from west vault east section into west vault south section.

cr12 - Crack from arch 4 running through west vault north section.

General
Doff clean complete area, prepare and redecorate in white.

DO NOT SCALE THIS DRAWING. THE CONTRACTOR IS DEEMED TO HAVE CHECKED ALL DIMENSIONS ON SITE AND REPORT ANY DISCREPANCIES TO OGLESBY & LIMB LTD.
THE CONTENTS OF THIS DRAWING ARE COVERED BY COPYRIGHT AND REMAIN THE PROPERTY OF OGLESBY & LIMB LTD. WRITTEN APPROVAL MUST BE OBTAINED FROM OGLESBY & LIMB LTD PRIOR TO DUPLICATION OR REPRODUCTION OF THIS DRAWING OR ITS CONTENTS.
ANY DIMENSIONS NOT SHOWN ARE TO BE CHECKED AND AGREED WITH OGLESBY & LIMB LTD.

X	XX.XX.XX	XXXXX	XXX
Ref.	Date	Description	Initial

Oglesby & Limb Ltd
Chartered Architect
Suite 1, Market Chambers
12 Market Place, Spalding, Lincs
PE11 1SL
Tel: 01775 761196
e-mail: design@o-l-ltd.co.uk

O&L

Client:
South Holland District Council

Project:
**Proposed Conservation Works to
Spalding War Memorial
Ayscoughfee Hall Gardens
Church Gate
Spalding
PE11 2RA**

Drawing Title:
**Reflected Ceiling Plan as existing
identifying works required**
LBC APPLICATION ISSUE

Date:	Dec 2024	Scale:	as shown @ A1
Drawn by:	ajo	Checked by:	ap

Drawing Number:	Rev:
A1660-12	T1