


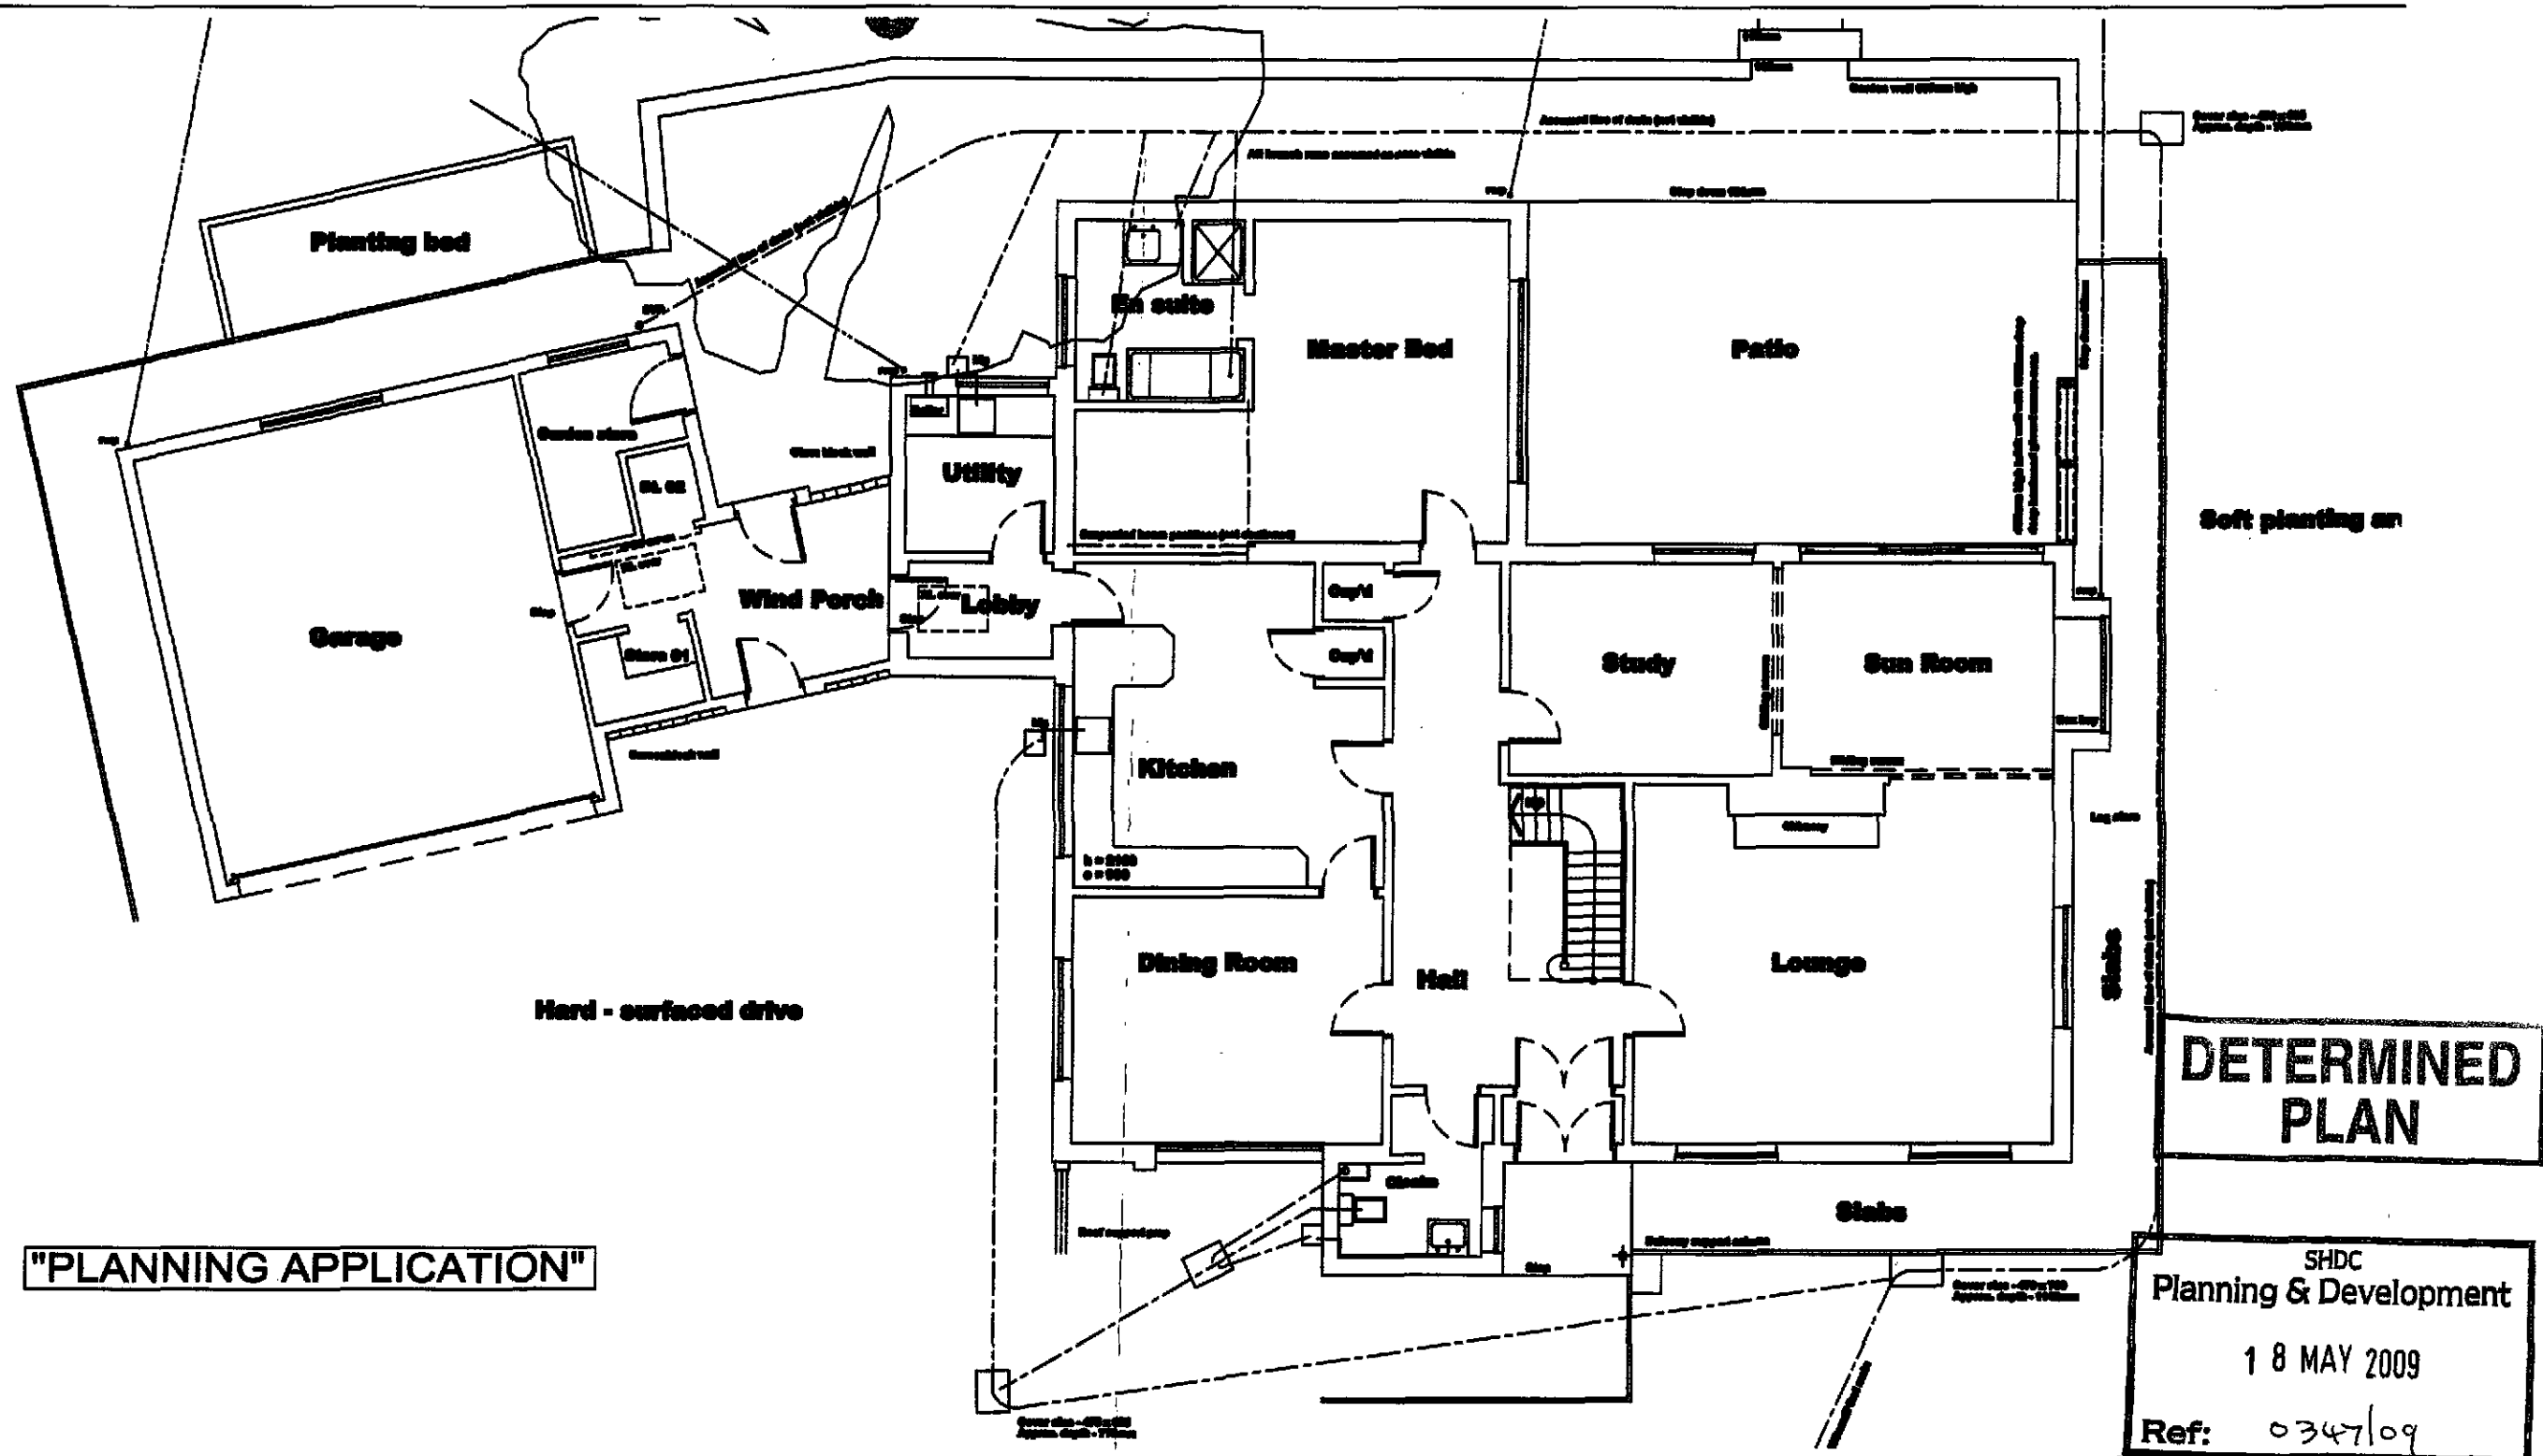

GROUND FLOOR PLAN AS EXISTING

Client: Mr A Bowser	Project: Alterations and extensions to 4 Beechfield Gardens, Spalding		Date: July 2008	Scale: 1:100 @ A3	Drawing Title: Ground Floor Plan as existing
			Drawn by: aje	Checked by: aje	
	Drawing No.: A0827 - 03	Rev:	DO NOT SCALE THIS DRAWING. THE CONTRACTOR IS REQUIRED TO HAVE CHECKED ALL DIMENSIONS ON SITE AND REPORT ANY DISCREPANCIES TO OGLESBY & LIMB LTD. THE CONTENTS OF THIS DRAWING ARE COVERED BY COPYRIGHT AND REMAIN THE PROPERTY OF OGLESBY & LIMB LTD. WRITTEN APPROVAL MUST BE OBTAINED FROM OGLESBY & LIMB LTD PRIOR TO DUPLICATION OR REPRODUCTION OF THIS DRAWING OR ITS CONTENTS. ANY DIMENSIONS NOT SHOWN ARE TO BE CHECKED AND AGREED WITH OGLESBY & LIMB LTD.		


Oglesby & Limb Ltd
Chartered Architects
and Building Surveyors

67 London Road
Newark, Notts
NG24 1RZ

T: 01636 702090
F: 01636 703740

e-mail: design@o-l-ltd.co.uk

SHDC
Planning & Development
1 8 MAY 2009
Ref: 0347/09

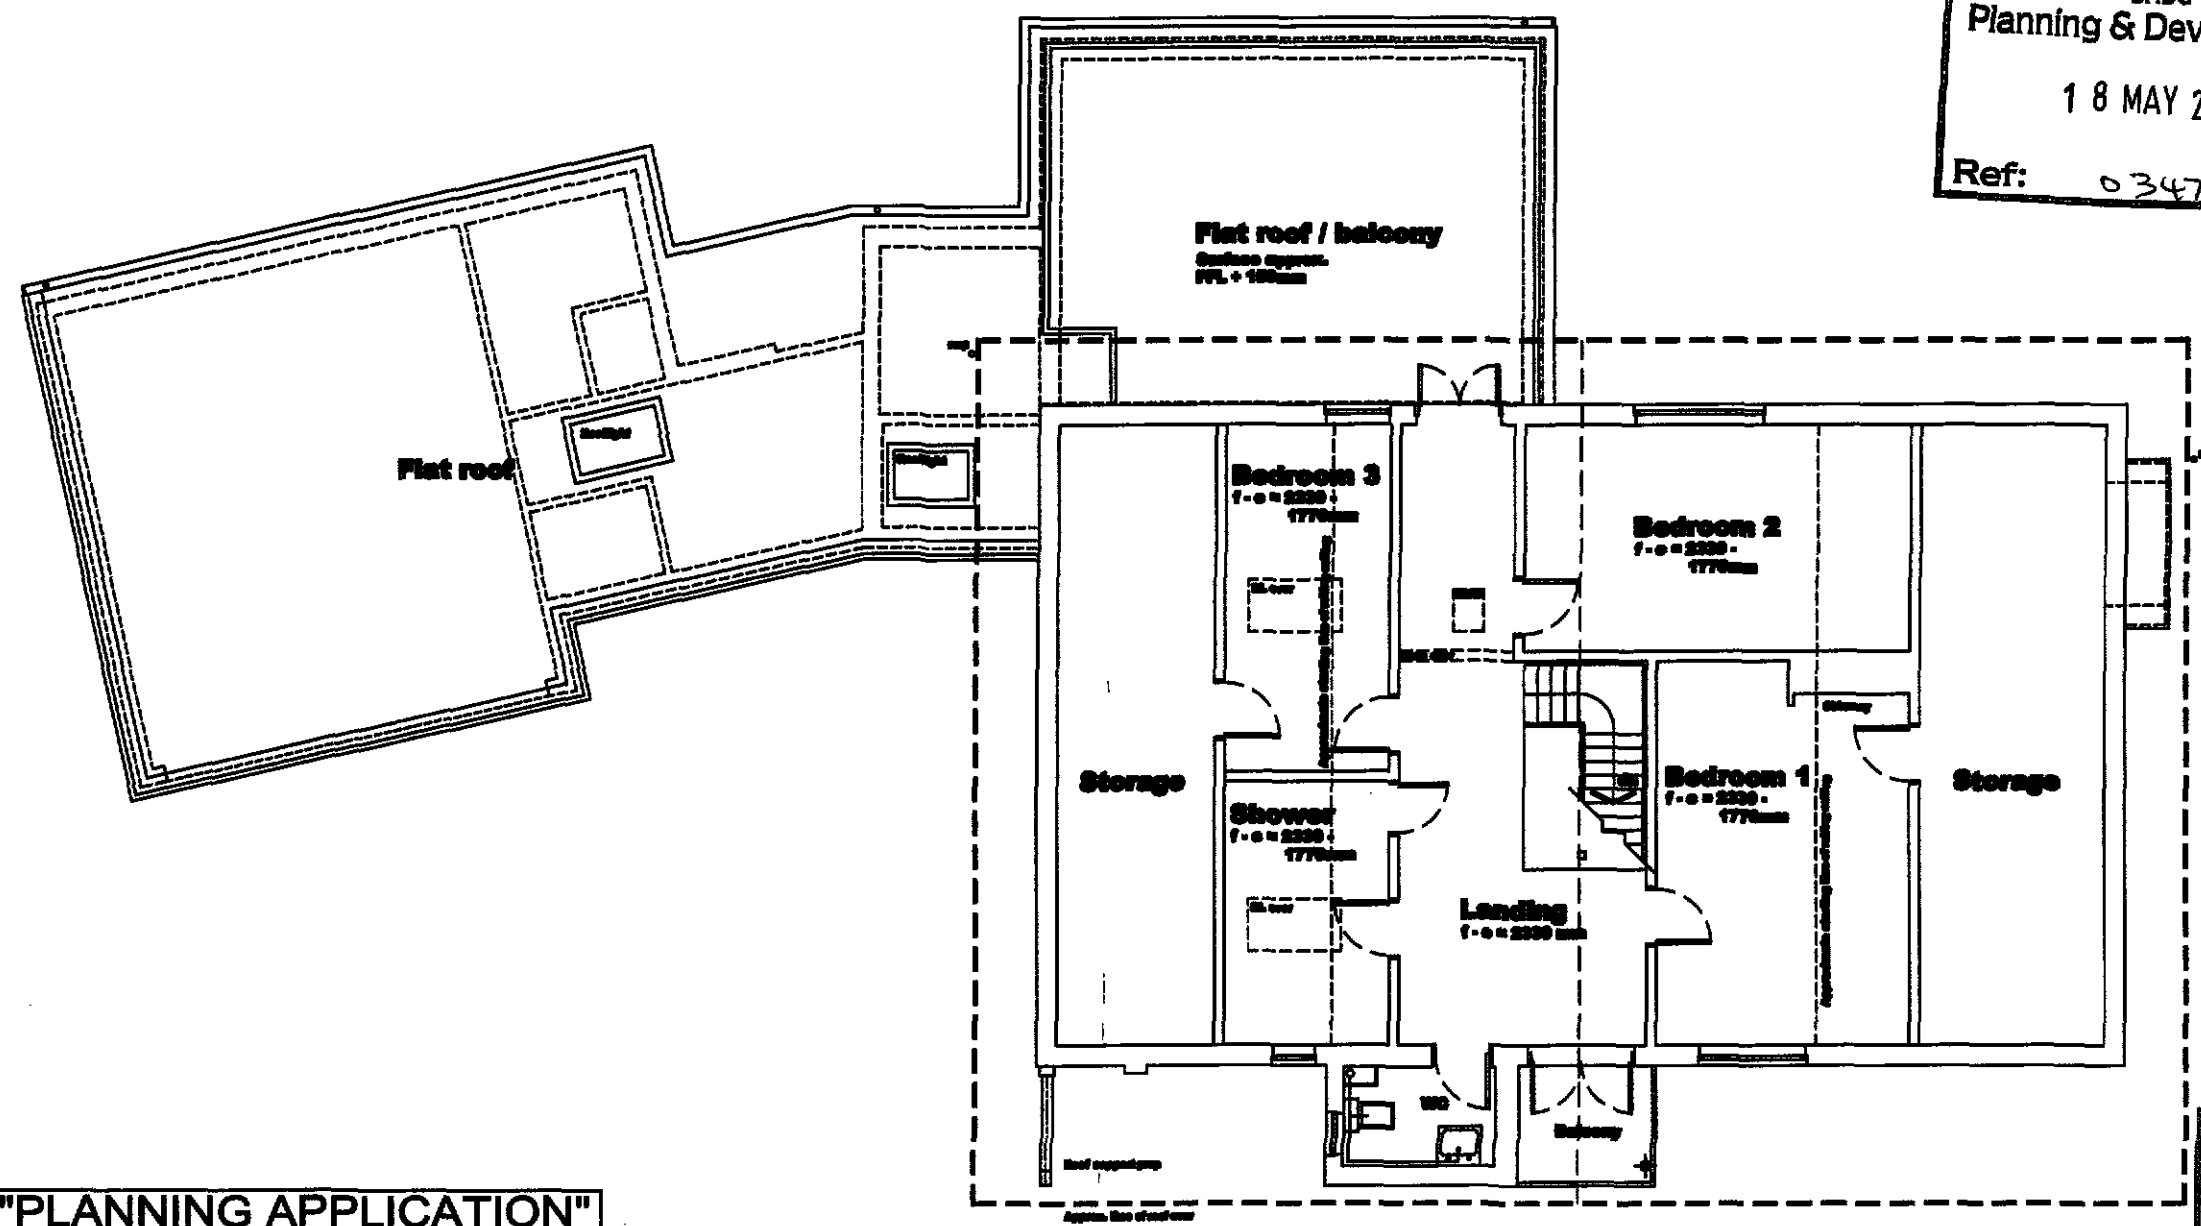

"PLANNING APPLICATION"


DETERMINED
PLAN

FIRST FLOOR PLAN AS EXISTING



Client: Mr A Bowser	Project: Alterations and extensions to 4 Beechfield Gardens, Spalding	Date: July 2008	Scale: 1:100 @ A3	Drawing Title: First Floor Plan as existing	Oglesby & Limb Ltd Chartered Architects and Building Surveyors 67 London Road Newark, Notts NG24 1RZ T: 01636 702090 F: 01636 705740 e-mail: design@o-l-ltd.co.uk
	Drawing No.: A0827-04	Rev:	Drawn by: aje		
DO NOT SCALE THIS DRAWING. THE CONTRACTOR IS DEEMED TO HAVE CHECKED ALL DIMENSIONS ON SITE AND REPORT ANY DISCREPANCIES TO OGLESBY & LIMB LTD. THE CONTENTS OF THIS DRAWING ARE COVERED BY COPYRIGHT AND REMAIN THE PROPERTY OF OGLESBY & LIMB LTD. WRITTEN APPROVAL MUST BE OBTAINED FROM OGLESBY & LIMB LTD PRIOR TO DUPLICATION OR REPRODUCTION OF THIS DRAWING OR ITS CONTENTS. ANY DIMENSIONS NOT SHOWN ARE TO BE CHECKED AND AGREED WITH OGLESBY & LIMB LTD.					

SHDC
Planning & Development
18 MAY 2009
Ref: 0347/09

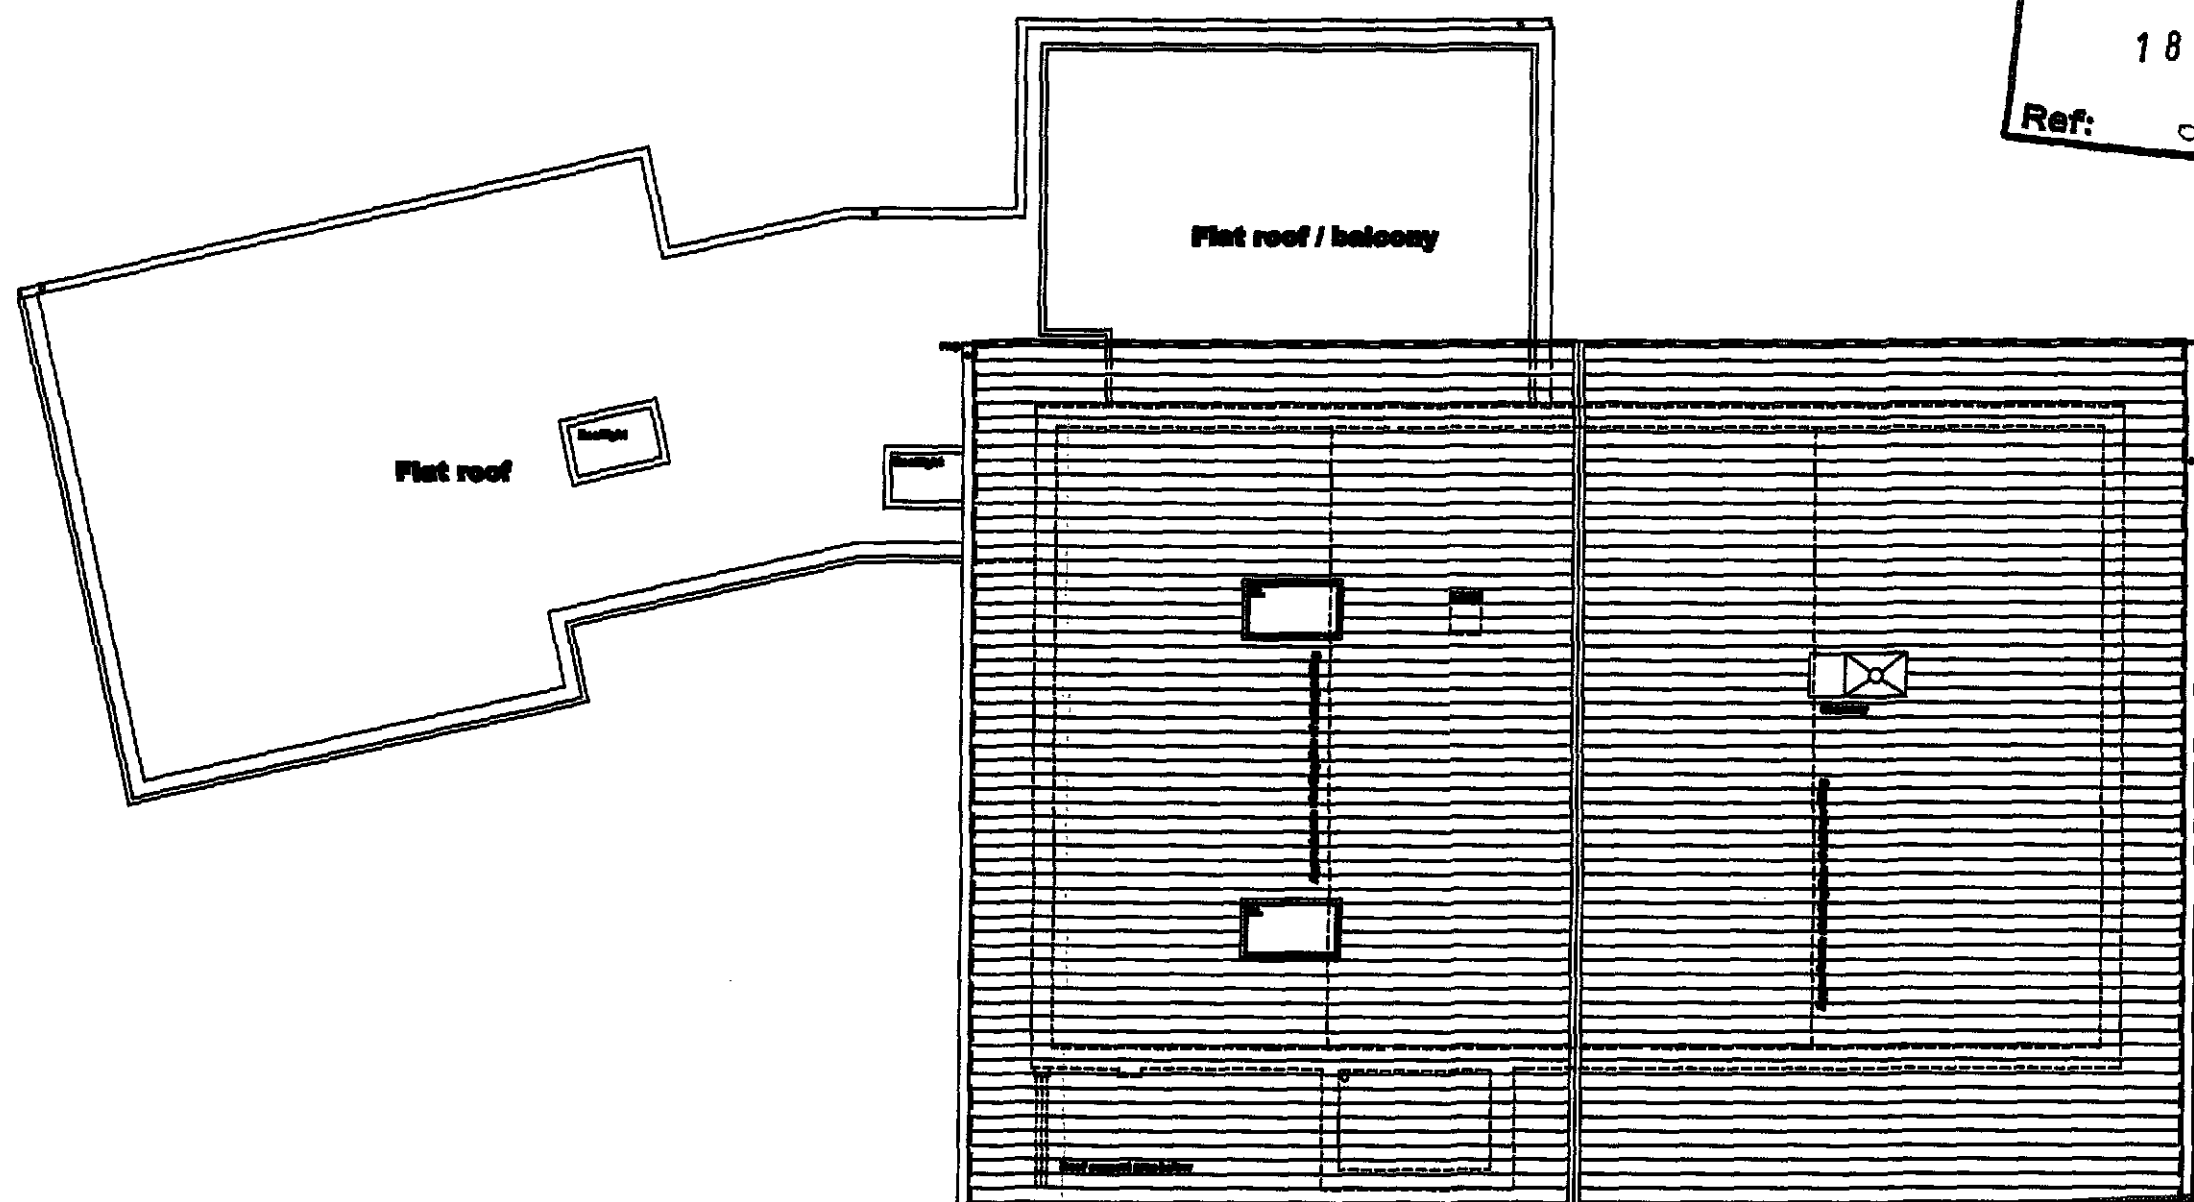

"PLANNING APPLICATION"

DETERMINED
PLAN

ROOF PLAN AS EXISTING

Client: Mr A Bowser	Project: Alterations and extensions to 4 Beechfield gardens, Spalding	Date: July 2008	Scale: 1:100 @ A3	Drawing Title: Roof plan as existing
		Drawn by: elo	Checked by: elo	
Drawing No.: A0627-05		DO NOT SCALE THIS DRAWING. THE CONTRACTOR IS ADVISED TO HAVE CHECKED ALL DIMENSIONS ON SITE AND REPORT ANY DISCREPANCIES TO OGLESBY & LIMB LTD. THE CONTENTS OF THIS DRAWING ARE COVERED BY COPYRIGHT AND REMAIN THE PROPERTY OF OGLESBY & LIMB LTD. WRITTEN APPROVAL MUST BE OBTAINED FROM OGLESBY & LIMB LTD PRIOR TO DUPLICATION OR REPRODUCTION OF THIS DRAWING OR ITS CONTENTS. ANY DIMENSIONS NOT SHOWN ARE TO BE CHECKED AND AGREED WITH OGLESBY & LIMB LTD.		




Oglesby & Limb Ltd
Chartered Architects
and Building Surveyors

67 London Road
Newark, Notts
NG24 1RZ

T: 01636 702000
F: 01636 705740
e-mail: design@o-l-ltd.co.uk

SHDC
Planning & Development
18 MAY 2009
Ref: 0347/09

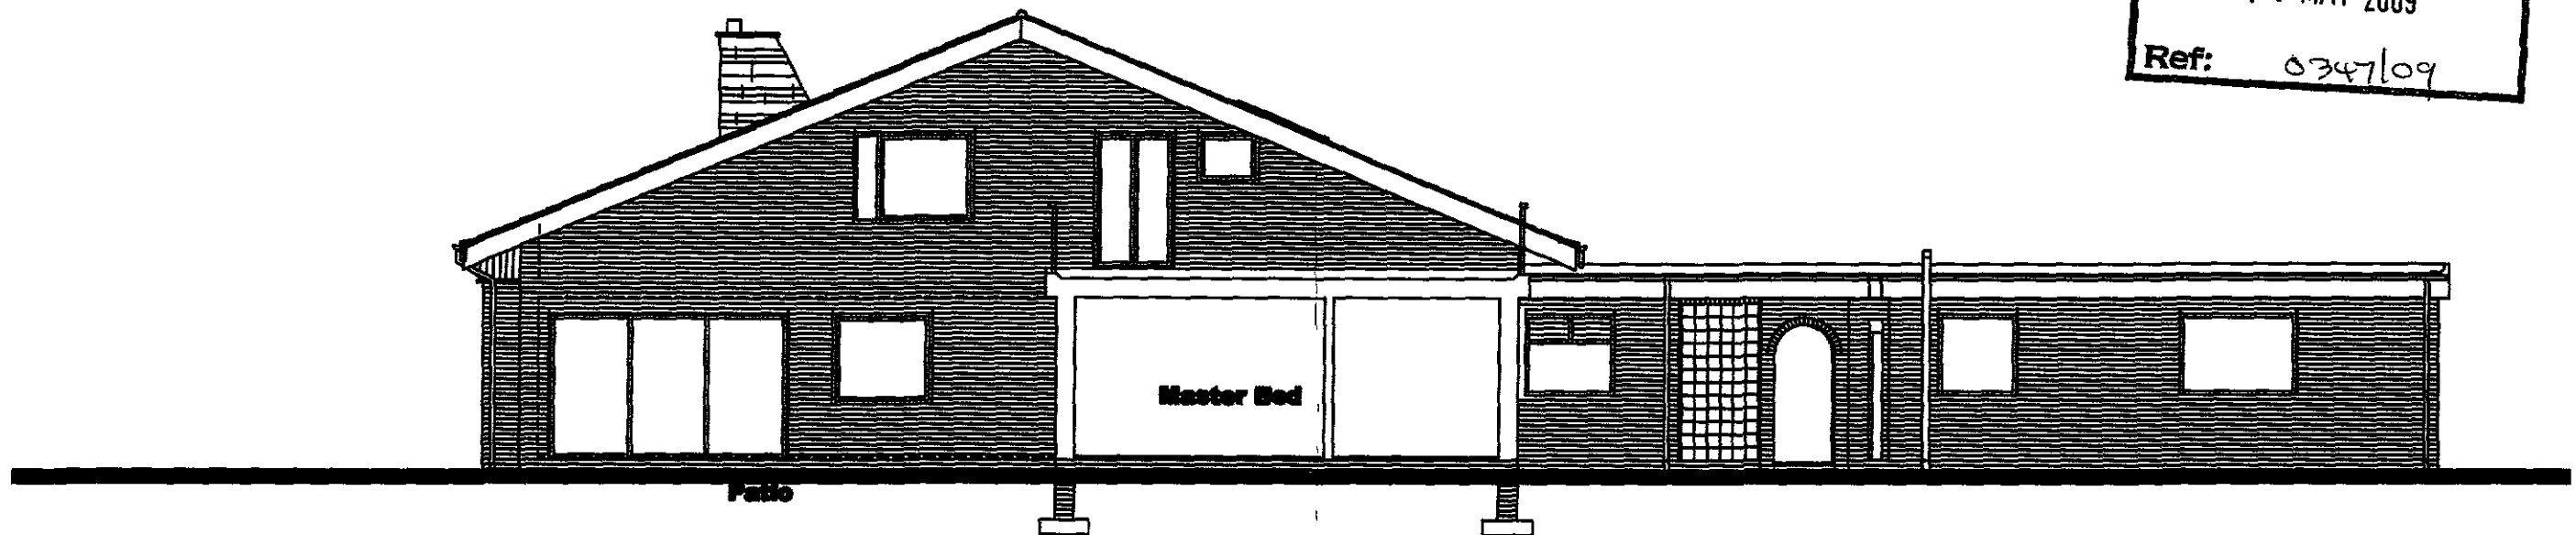

"PLANNING APPLICATION"

DETERMINED
PLAN

REAR ELEVATION (SOUTH) / SECTION AS EXISTING

Client: Mr A Bowser	Project: Alterations and extensions to 4 Beechfield gardens, Spalding		Date: July 2008	Scale: 1:100 @ A3	Drawing Title: Rear elevation / section as existing
			Drawn by: aje	Checked by: aje	
	Drawing No.: A0827-06	Rev:	DO NOT SCALE THIS DRAWING. THE CONTRACTOR IS ADVISED TO HAVE CHECKED ALL DIMENSIONS ON SITE AND REPORT ANY DISCREPANCIES TO OGLESBY & LIMB LTD. THE CONTENTS OF THIS DRAWING ARE COVERED BY COPYRIGHT AND REMAIN THE PROPERTY OF OGLESBY & LIMB LTD. WRITTEN APPROVAL MUST BE OBTAINED FROM OGLESBY & LIMB LTD PRIOR TO DUPLICATION OR REPRODUCTION OF THIS DRAWING OR ITS CONTENTS. ANY DIMENSIONS NOT SHOWN ARE TO BE CHECKED AND AGREED WITH OGLESBY & LIMB LTD.		


Oglesby & Limb Ltd
Chartered Architects
and Building Surveyors

67 London Road
Newark, Nottingham
NG24 1RZ

T: 01636 702090
F: 01636 703740

e-mail: design@o-l-ltd.co.uk

SHDC
Planning & Development
18 MAY 2009
Ref: 0347/09

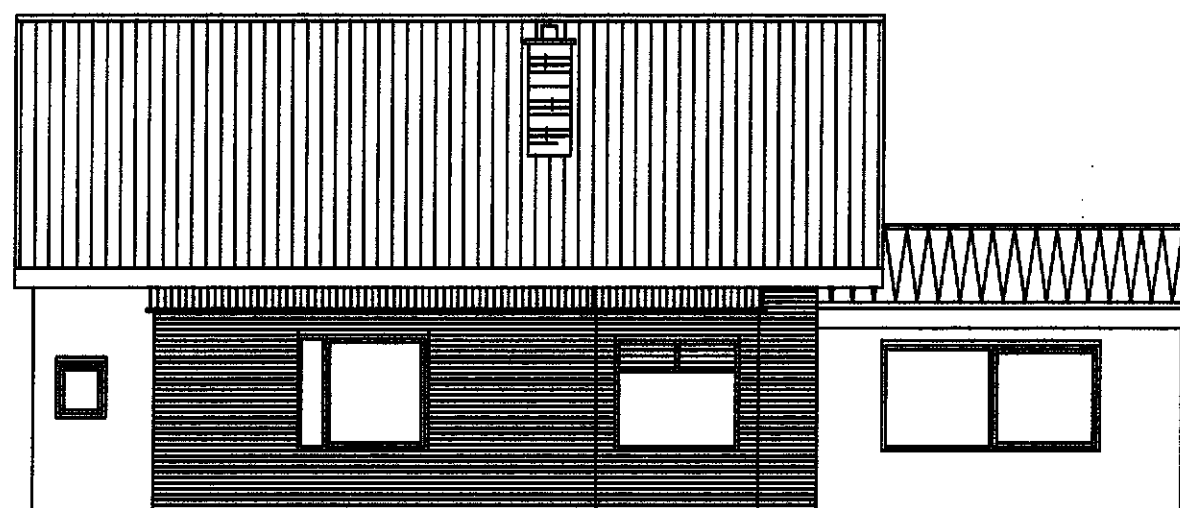

"PLANNING APPLICATION"

DETERMINED
PLAN

SIDE (WEST) ELEVATION AS EXISTING


Client: Mr A Bowser	Project: Alterations and extensions to 4 Beechfield gardens, Spalding		Date: July 2008	Scale: 1:100 @ A3	Drawing Title: Side (West) elevation as existing
			Drawn by: aje	Checked by: aje	
	Drawing No.: A0827-07	Rev:	DO NOT SCALE THIS DRAWING. THE CONTRACTOR IS REQUIRED TO HAVE CHECKED ALL DIMENSIONS ON SITE AND REPORT ANY DISCREPANCIES TO OGLESBY & LIMB LTD. THE CONTENTS OF THIS DRAWING ARE COVERED BY COPYRIGHT AND REMAIN THE PROPERTY OF OGLESBY & LIMB LTD. WRITTEN APPROVAL MUST BE OBTAINED FROM OGLESBY & LIMB LTD PRIOR TO DUPLICATION OR REPRODUCTION OF THIS DRAWING OR ITS CONTENTS. ANY DIMENSIONS NOT SHOWN ARE TO BE CHECKED AND AGREED WITH OGLESBY & LIMB LTD.		

Oglesby & Limb Ltd
Chartered Architects
and Building Surveyors

67 London Road
Newark, Nottingham
NG24 1RZ

T: 01636 702030
F: 01636 703740
e-mail: design@o-l-ltd.co.uk

SHDC
Planning & Development
18 MAY 2009
Ref: 0347/09

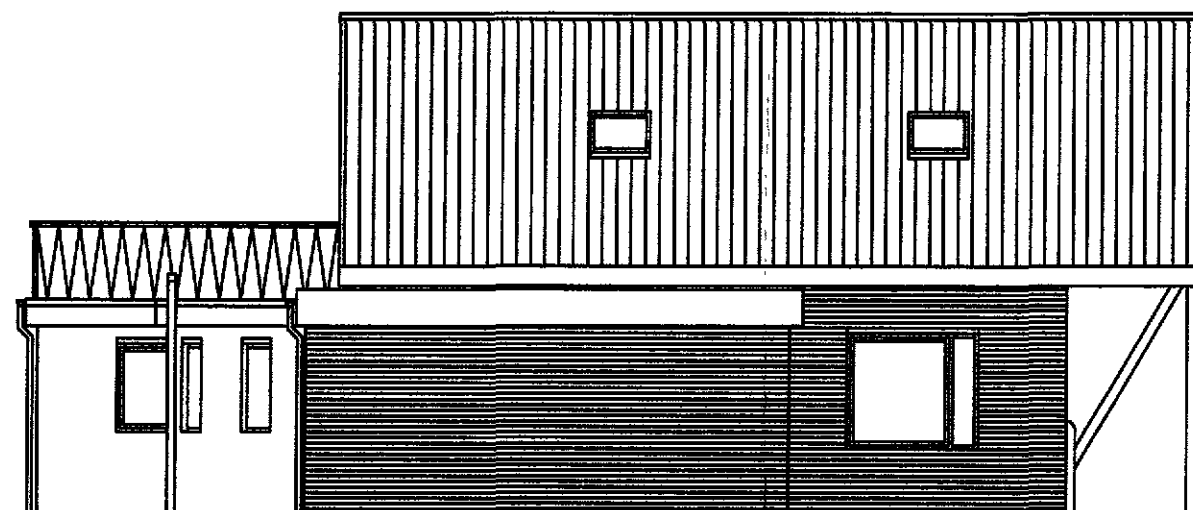

"PLANNING APPLICATION"

DETERMINED
PLAN

SIDE (EAST) ELEVATION AS EXISTING


Client: Mr A Bowser	Project: Alterations and extensions to 4 Beechfield gardens, Spalding		Date: July 2008	Scale: 1:100 @ A3	Drawing Title: Side (East) elevation as existing
			Drawn by: aje	Checked by: aje	
	Drawing No.: A0827-08	Rev:	DO NOT SCALE THIS DRAWING. THE CONTRACTOR IS DEEMED TO HAVE CHECKED ALL DIMENSIONS ON SITE AND REPORT ANY DISCREPANCIES TO OGLESBY & LIMB LTD. THE CONTENTS OF THIS DRAWING ARE COVERED BY COPYRIGHT AND REMAIN THE PROPERTY OF OGLESBY & LIMB LTD. NO PART OF THIS DRAWING MAY BE COPIED OR REPRODUCED WITHOUT THE WRITTEN PERMISSION OF OGLESBY & LIMB LTD. ANY DIMENSIONS NOT SHOWN ARE TO BE CHECKED AND AGREED WITH OGLESBY & LIMB LTD.		

Oglesby & Limb Ltd
Chartered Architects
and Building Surveyors

67 London Road
Newark, Notts
NG24 1RZ

T: 01636 702090
F: 01636 703740

e-mail: design@o-l-ltd.co.uk

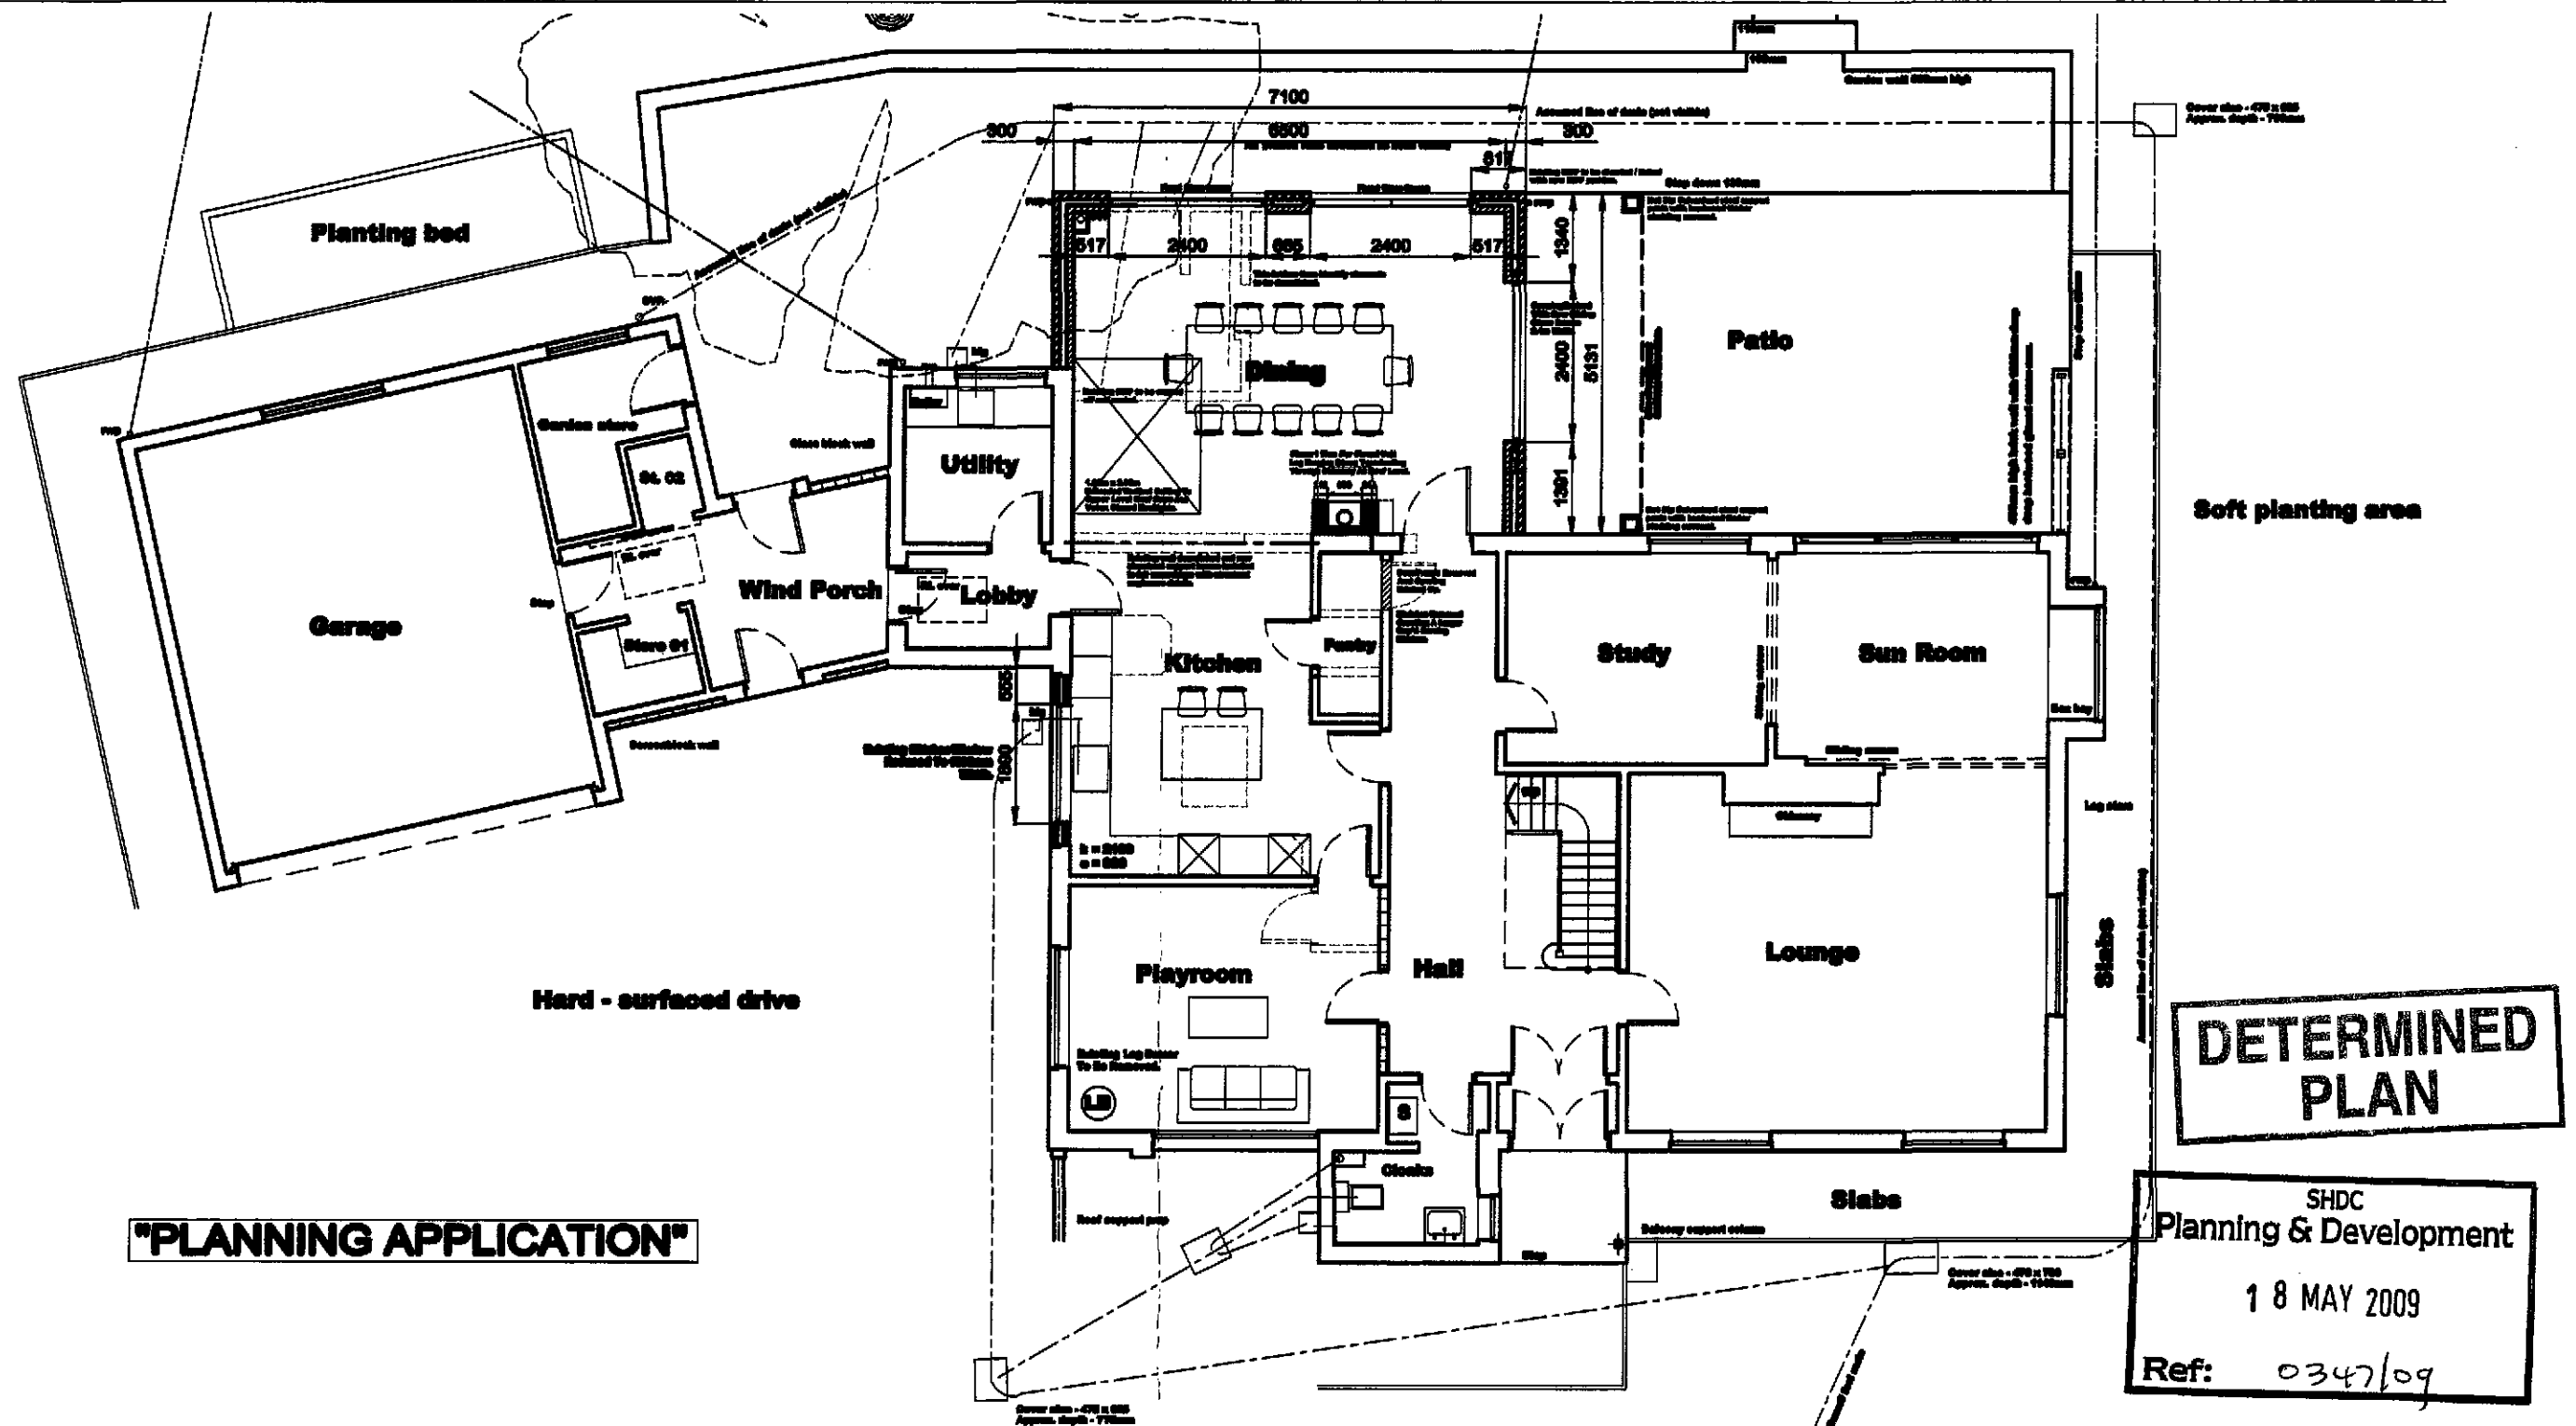

GROUND FLOOR PLAN AS PROPOSED

Client: Mr A Bowser	Project: Alterations and extensions to 4 Beechfield Gardens, Spalding		Date: Aug. 2008	Scale: 1:100 @ A3	Drawing Title: Ground Floor Plan as proposed
			Drawn by: aje	Checked by: aje	
	Drawing No.: A0827 - 10	Rev: C	DO NOT SCALE THIS DRAWING. THE CONTRACTOR IS REQUIRED TO HAVE CHECKED ALL DIMENSIONS ON SITE AND REPORT ANY DISCREPANCIES TO OGLESBY & LIMB LTD. THE CONTENTS OF THIS DRAWING ARE COVERED BY COPYRIGHT AND REMAIN THE PROPERTY OF OGLESBY & LIMB LTD. WRITTEN APPROVAL MUST BE OBTAINED FROM OGLESBY & LIMB LTD PRIOR TO DUPLICATION OR REPRODUCTION OF THIS DRAWING OR ITS CONTENTS. ANY DIMENSIONS NOT SHOWN ARE TO BE CHECKED AND AGREED WITH OGLESBY & LIMB LTD.		


Oglesby & Limb Ltd
Chartered Architects
and Building Surveyors

67 London Road
Newark, Notts
NG24 1RZ

T: 01636 702090
F: 01636 705740

e-mail: design@o-l-ltd.co.uk

O&L

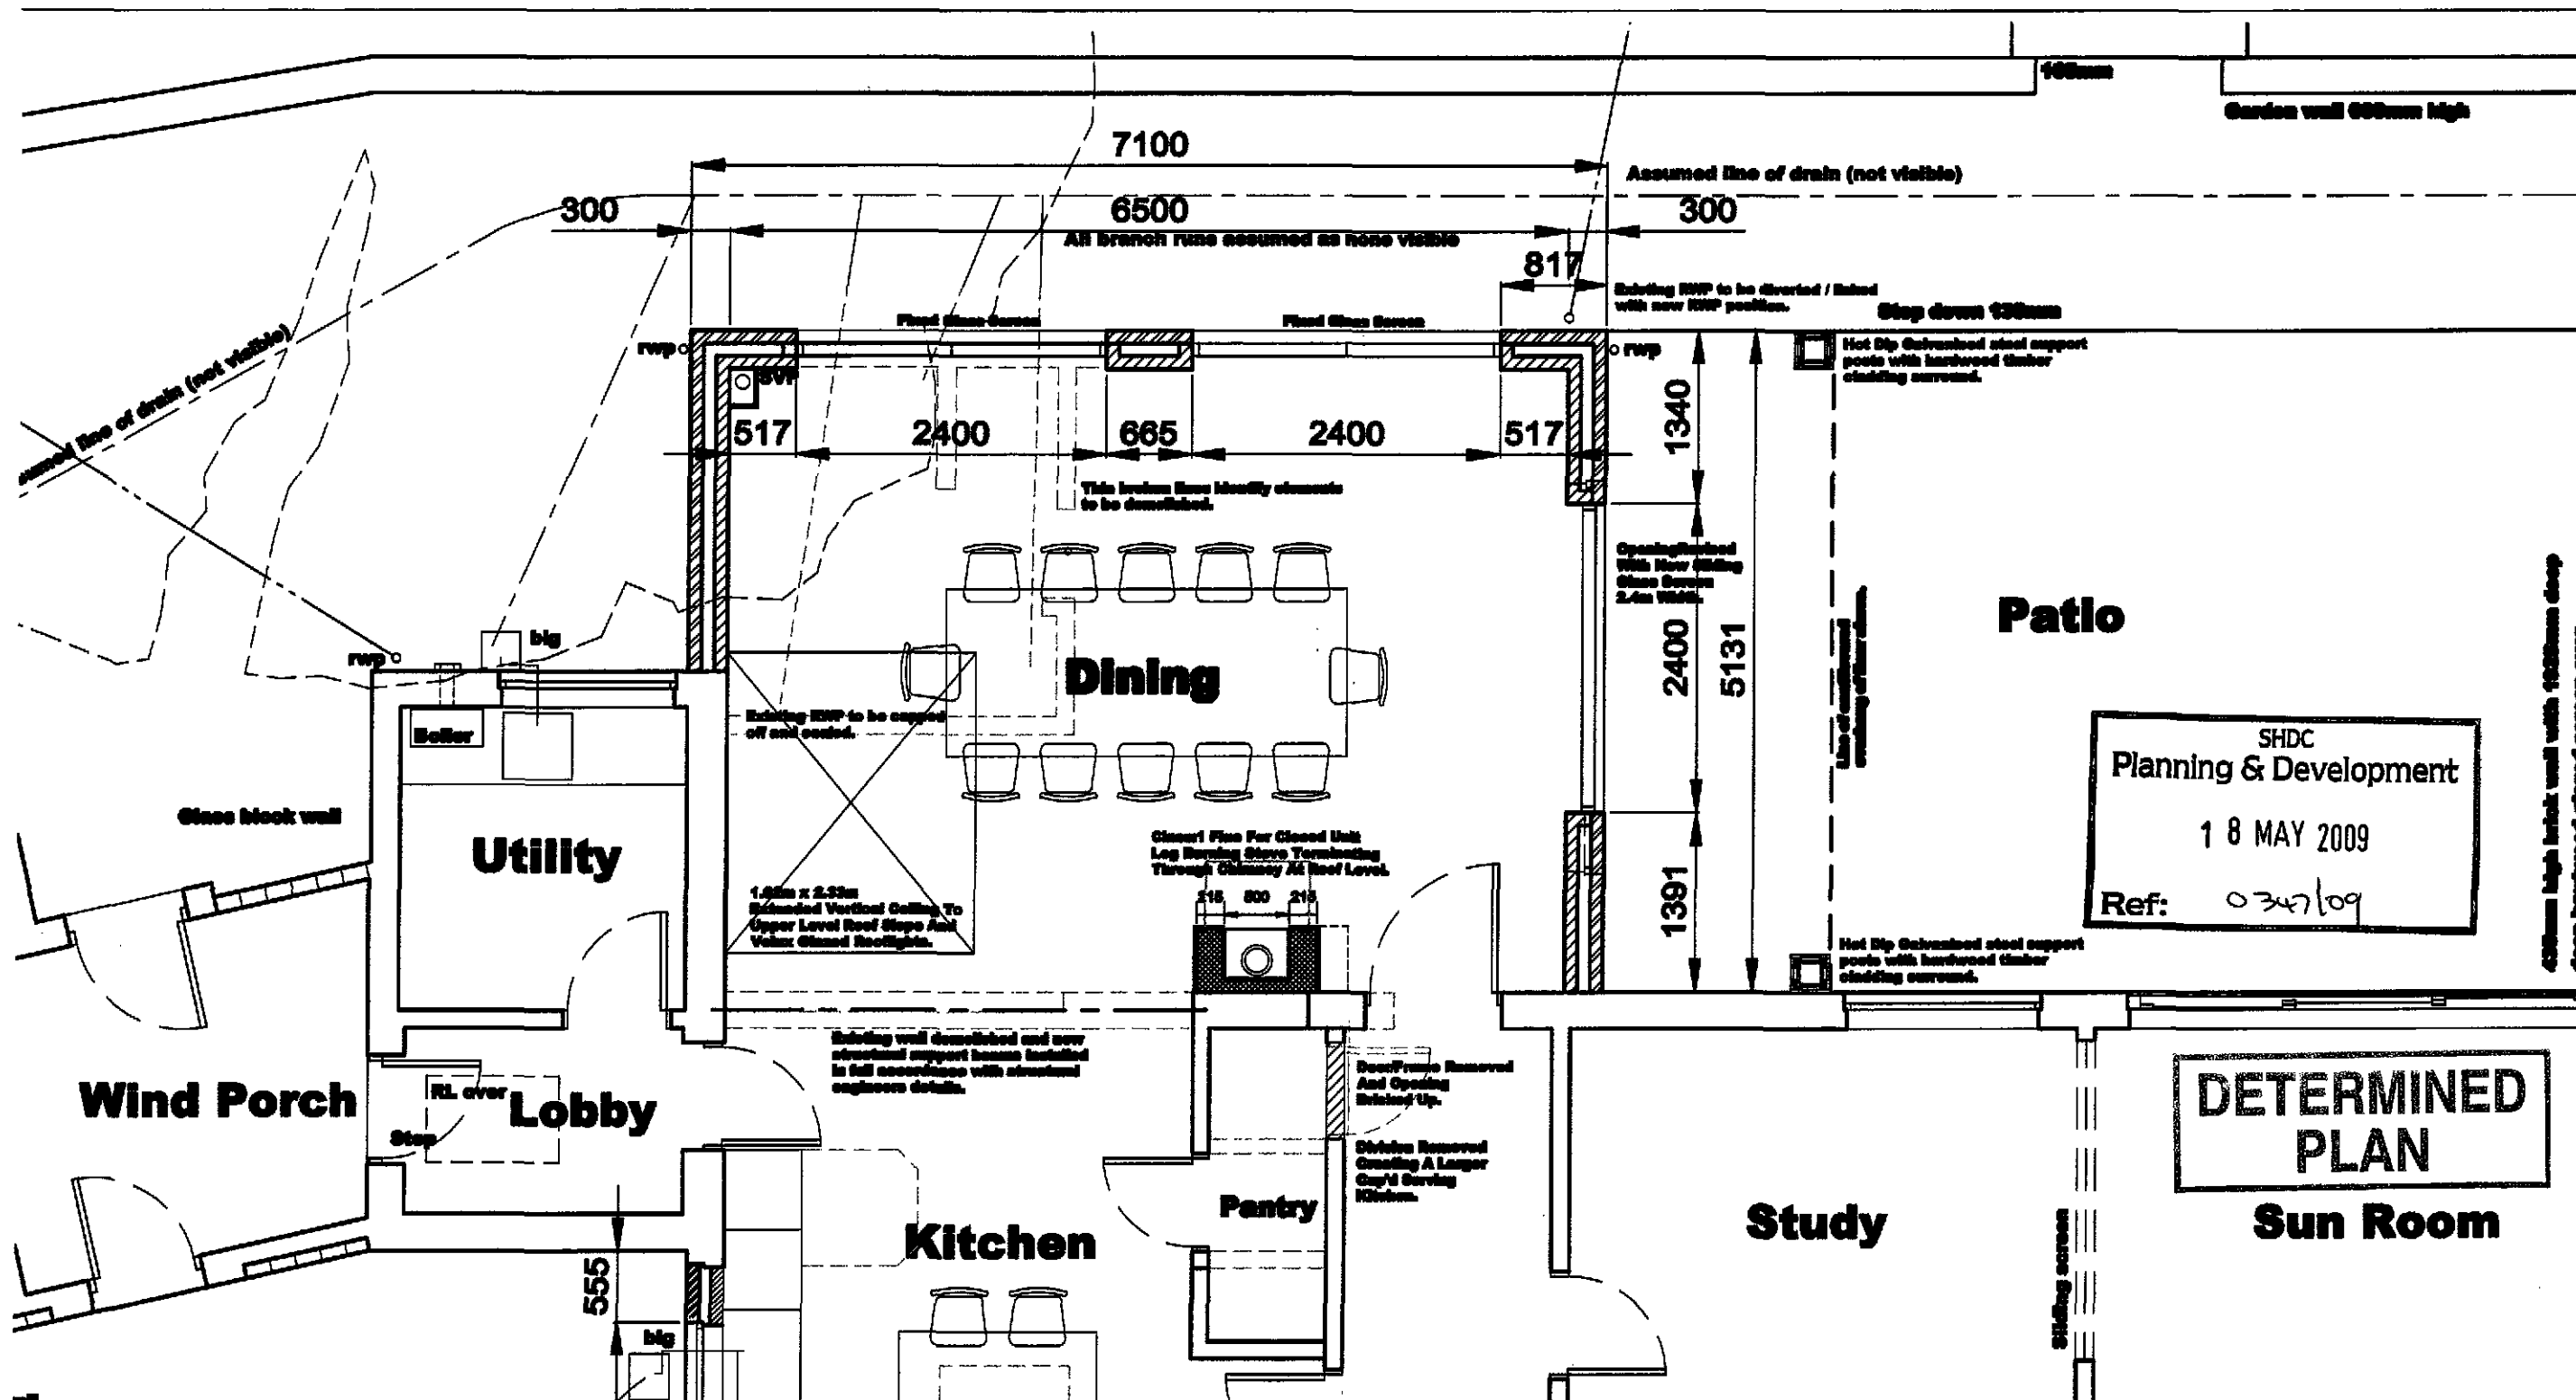


GROUND FLOOR PLAN AS PROPOSED

"PLANNING APPLICATION"



Client: Mr A Bowser	Project: Alterations and extensions to 4 Beechfield Gardens, Spalding Drawing No.: A0827 - 11	Date: Aug. 2008 Scale: 1:50 @ A3 Drawn by: aje Checked by: aje DO NOT SCALE THIS DRAWING. THE CONTRACTOR IS DEEMED TO HAVE CHECKED ALL DIMENSIONS ON SITE AND REPORT ANY DISCREPANCIES TO OGLESBY & LIMB LTD. THE CONTENTS OF THIS DRAWING ARE COVERED BY COPYRIGHT AND REMAIN THE PROPERTY OF OGLESBY & LIMB LTD. WRITTEN APPROVAL MUST BE OBTAINED FROM OGLESBY & LIMB LTD PRIOR TO DUPLICATION OR REPRODUCTION OF THIS DRAWING OR ITS CONTENTS. ANY DIMENSIONS NOT SHOWN ARE TO BE CHECKED AND AGREED WITH OGLESBY & LIMB LTD.	Drawing Title: Ground Floor Plan as proposed (part)	Oglesby & Limb Ltd Chartered Architects and Building Surveyors 67 London Road Newark, Notts NG24 1EZ T: 01636 702030 F: 01636 703740 e-mail: design@o-l-ltd.co.uk O&L
--	---	--	--	--

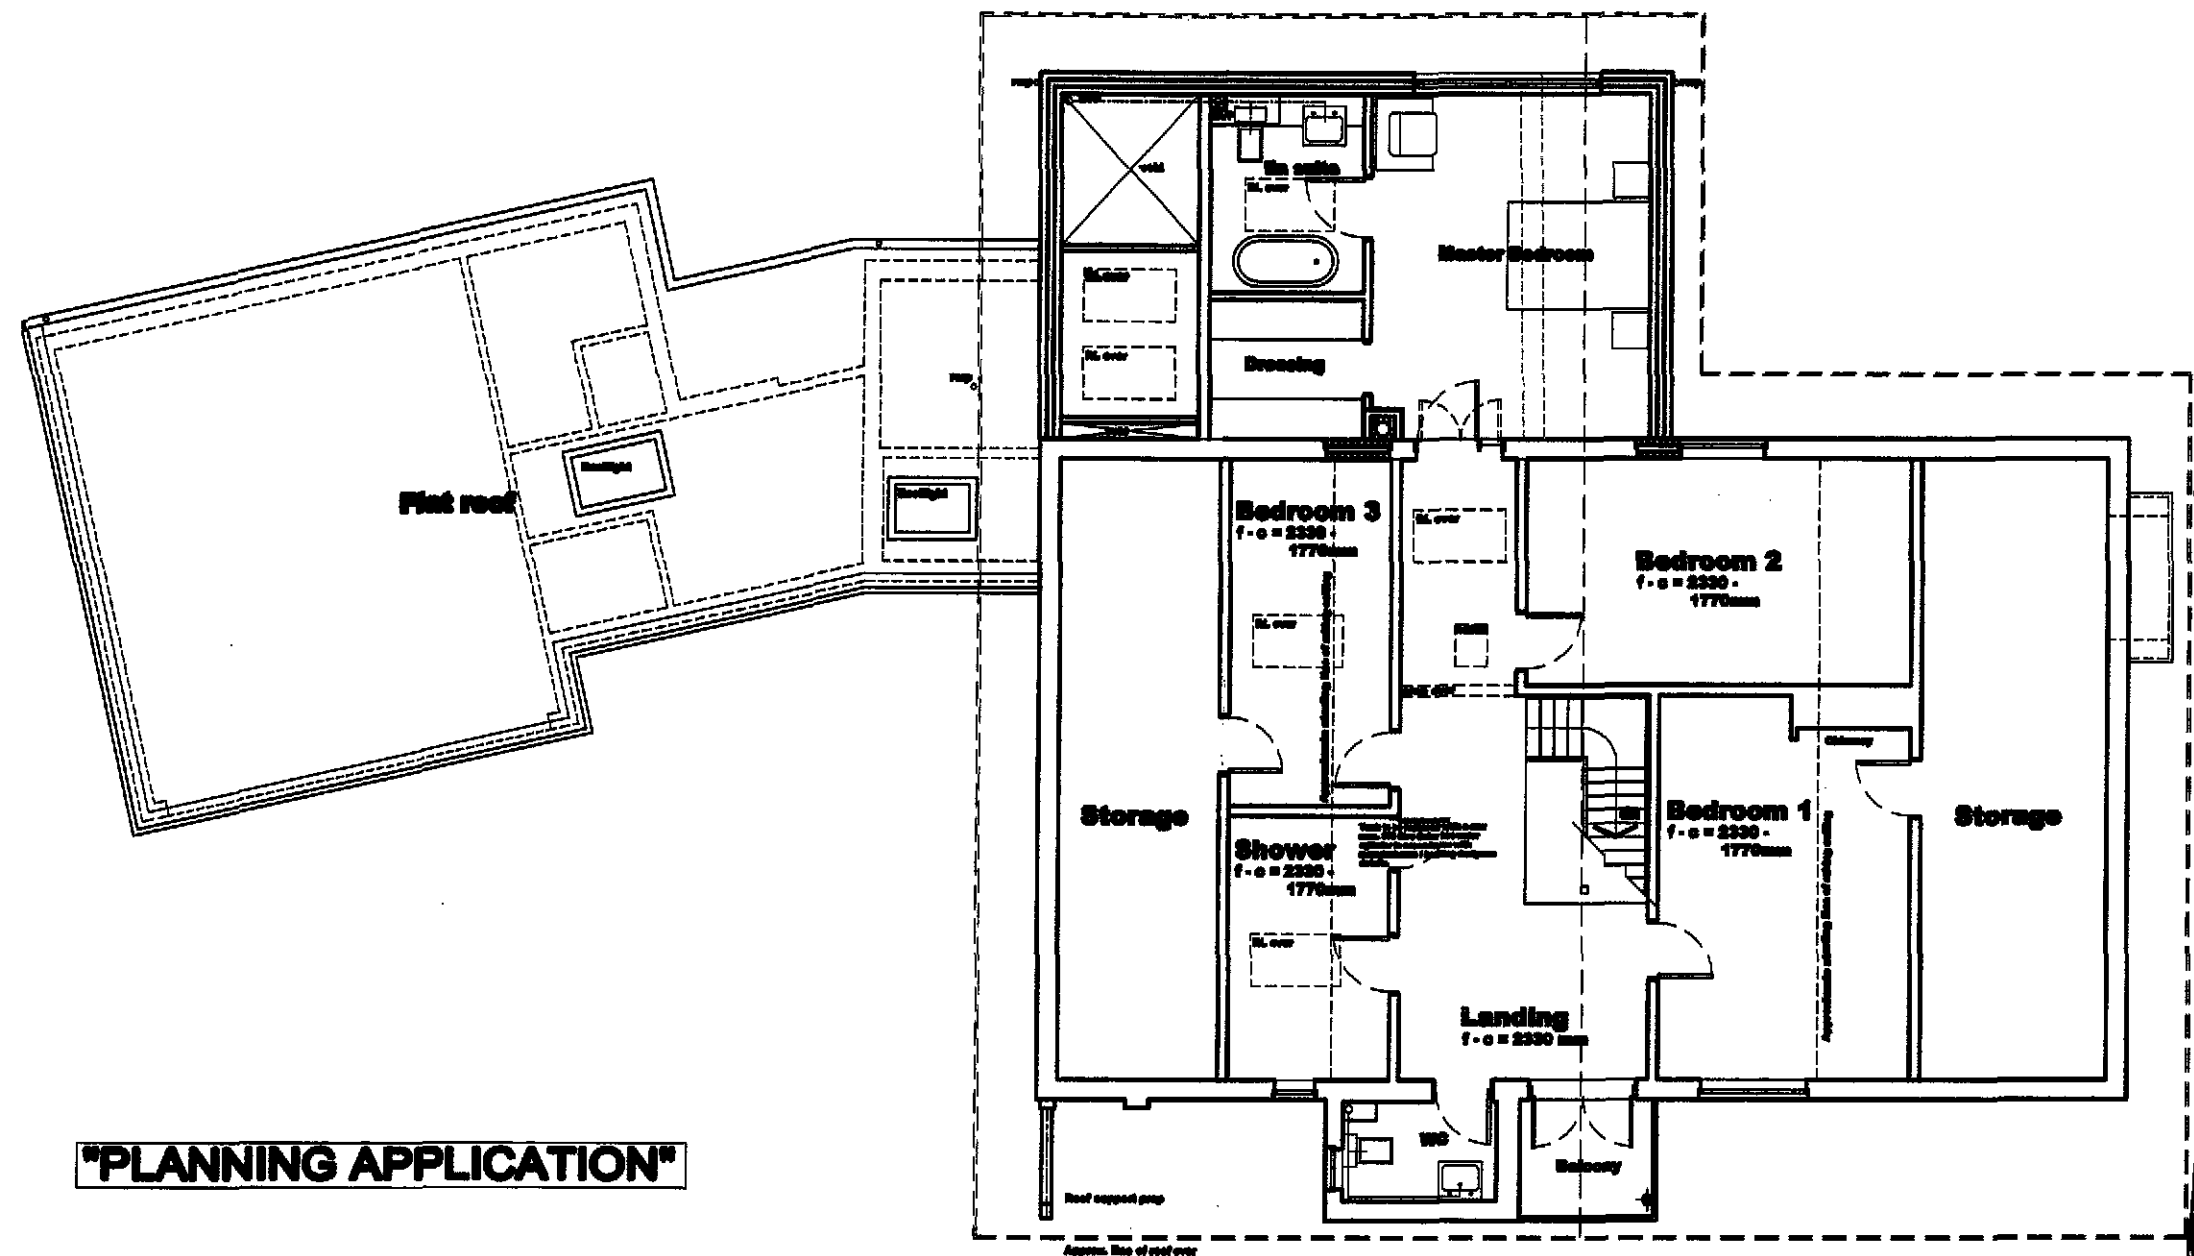

"PLANNING APPLICATION"

**DETERMINED
PLAN**

SHDC
Planning & Development

18 MAY 2009

Ref: 0347/09

FIRST FLOOR PLAN AS PROPOSED




Client: Mr A Bowser	Project: Alterations and extensions to 4 Beechfield Gardens, Spalding Drawing No.: A0827-12 Rev: C	Date: Aug. 2008 Scale: 1:100 @ A3 Drawn by: ajo Checked by: ajo DO NOT SCALE THIS DRAWING. THE CONTRACTOR IS DEEMED TO HAVE CHECKED ALL DIMENSIONS ON SITE AND REPORT ANY DISCREPANCIES TO OGLESBY & LIMB LTD. THE CONTENTS OF THIS DRAWING ARE COVERED BY COPYRIGHT AND REMAIN THE PROPERTY OF OGLESBY & LIMB LTD. WRITTEN APPROVAL MUST BE OBTAINED FROM OGLESBY & LIMB LTD PRIOR TO DUPLICATION OR REPRODUCTION OF THIS DRAWING OR ITS CONTENTS. ANY DIMENSIONS NOT SHOWN ARE TO BE CHECKED AND AGREED WITH OGLESBY & LIMB LTD.	Drawing Title: First Floor Plan as proposed
--	--	---	--

Oglesby & Limb Ltd
Chartered Architects
and Building Surveyors


67 London Road
Newark, Notts
NG24 1RZ

T: 01636 702090
F: 01636 703740
e-mail: design@o-l-ltd.co.uk

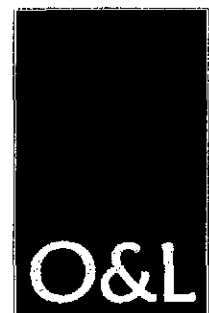

[illegible]

O&L

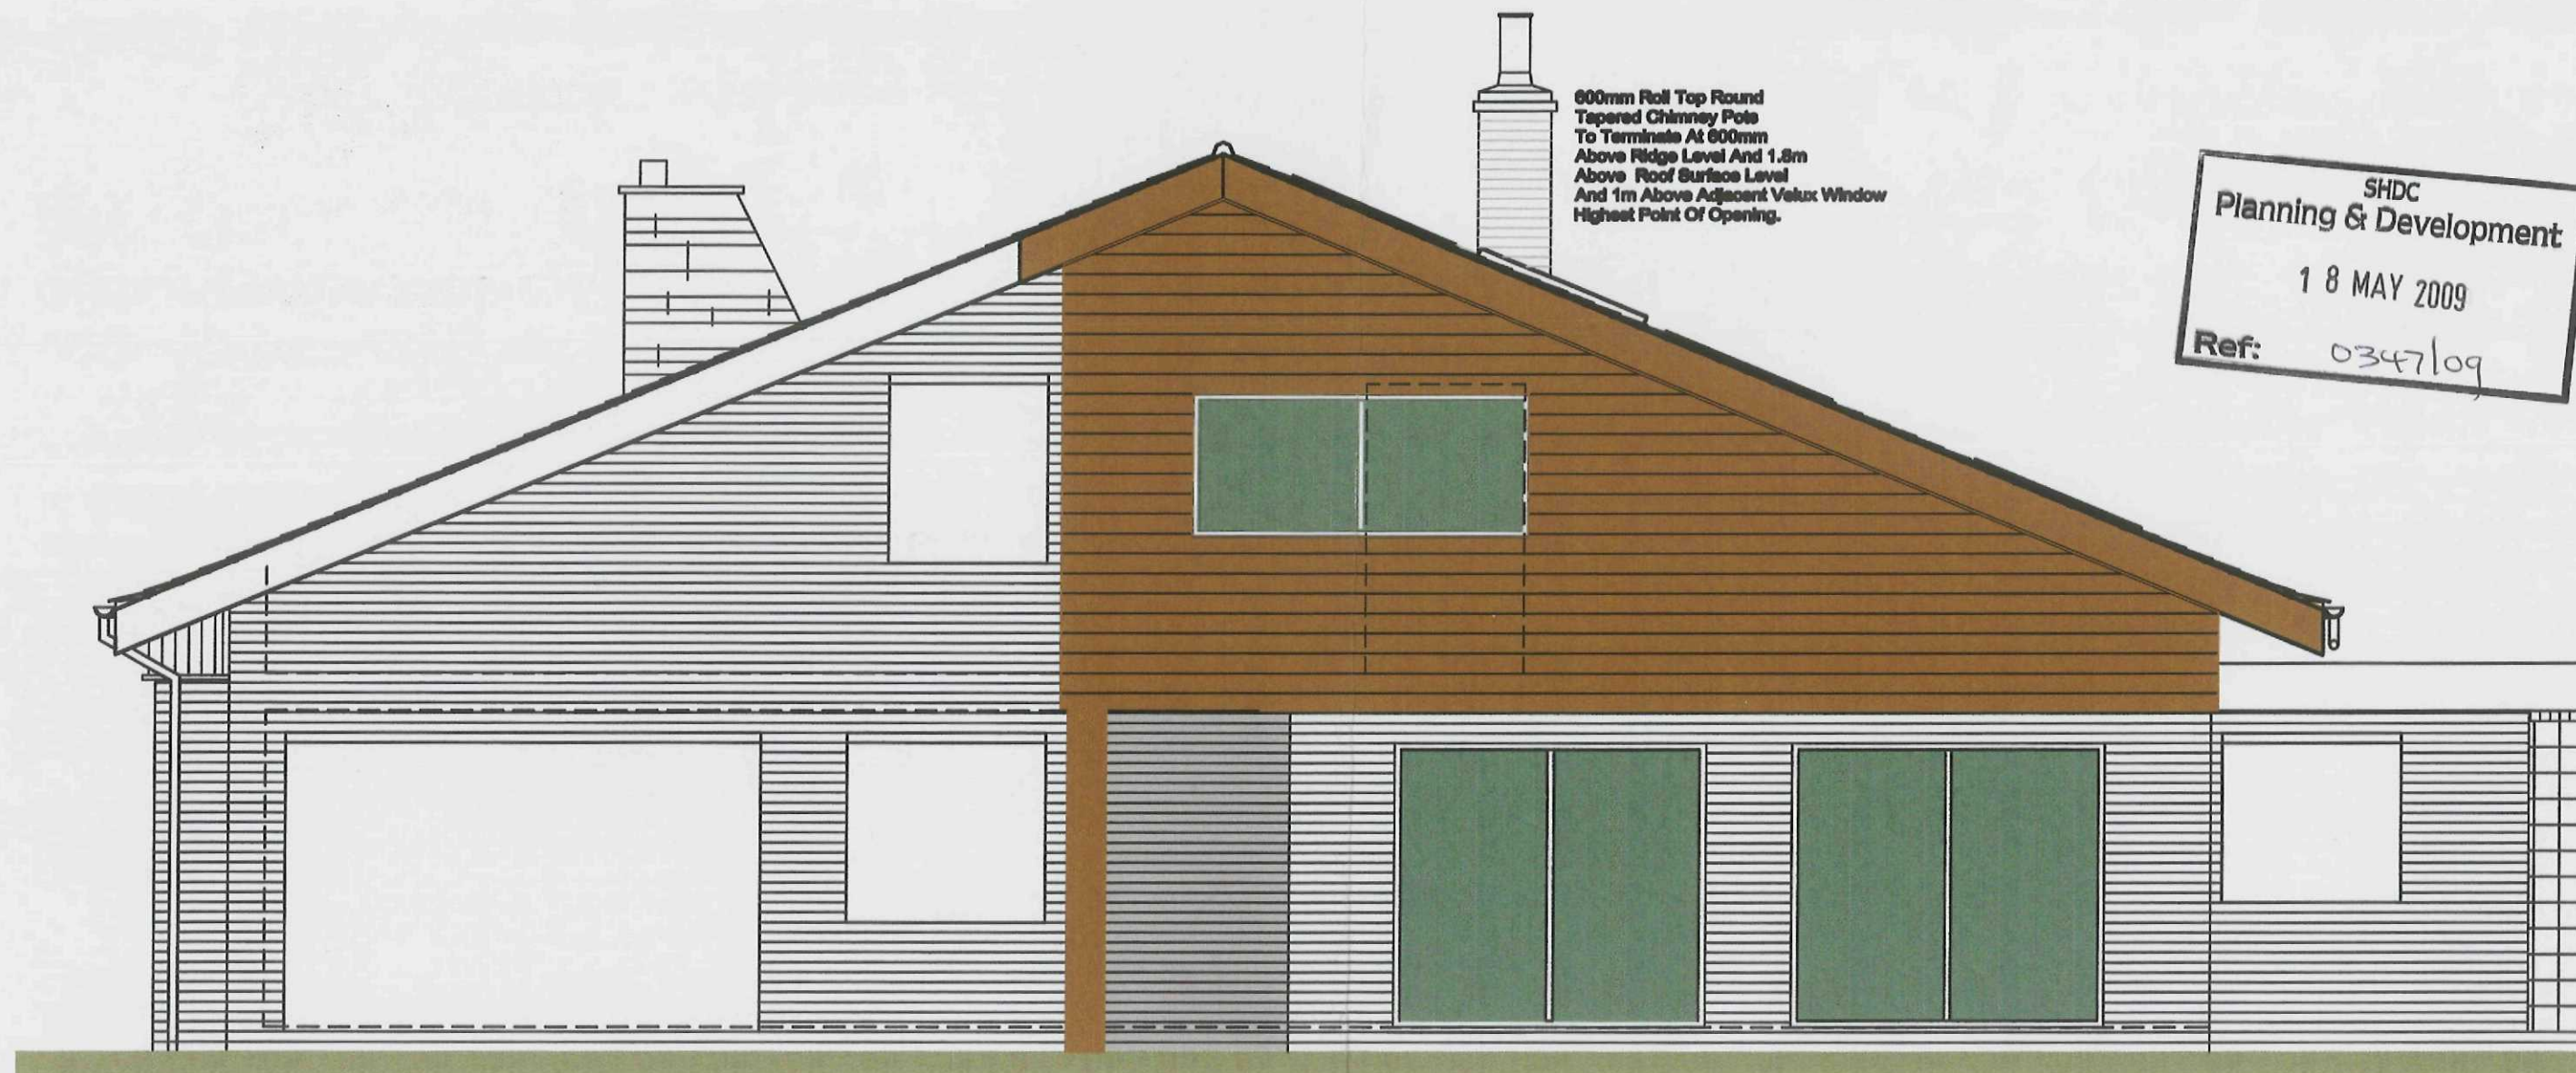

"PLANNING APPLICATION"

DETERMINED
PLAN

ELEVATION TO GARDEN

Client: Mr A Bowser	Project: Alterations and extensions to 4 Beechfield Gardens, Spalding Drawing No.: A0827-14	Date: Oct. 2008 Drawn by: ajo Scale: 1:50 @ A3 Checked by: ajo DO NOT SCALE THIS DRAWING. THE CONTRACTOR IS DESIRED TO HAVE CHECKED ALL DIMENSIONS ON SITE AND REPORT ANY DISCREPANCIES TO OGLESBY & LIMB LTD. THE CONTENTS OF THIS DRAWING ARE COVERED BY COPYRIGHT AND REMAIN THE PROPERTY OF OGLESBY & LIMB LTD. WRITTEN APPROVAL MUST BE OBTAINED FROM OGLESBY & LIMB LTD PRIOR TO DUPLICATION OR REPRODUCTION OF THIS DRAWING OR ITS CONTENTS. ANY DIMENSIONS NOT SHOWN ARE TO BE CHECKED AND AGREED WITH OGLESBY & LIMB LTD.	Drawing Title: Garden elevation as proposed (part)
	Rev: B		

Oglesby & Limb Ltd
Chartered Architects
and Building Surveyors

67 London Road
Newark, Notts
NG24 1RZ

T: 01636 702030
F: 01636 703740

e-mail: design@o-l-ltd.co.uk





**DETERMINED
PLAN**

"PLANNING APPLICATION"

SIDE (WEST) ELEVATION AS PROPOSED

Client: Mr A Bowser	Project: Alterations and extensions to 4 Beechfield gardens, Spalding		Date: Oct. 2008	Scale: 1:50 @ A3	Drawing Title: Side (West) elevation as proposed
			Drawn by: eje	Checked by: eje	
	Drawing No.: A0827-15	Rev: B	DO NOT SCALE THIS DRAWING. THE CONTRACTOR IS DESIRED TO HAVE CHECKED ALL DIMENSIONS ON SITE AND REPORT ANY DISCREPANCIES TO OGLESBY & LIMB LTD. THE CONTENTS OF THIS DRAWING ARE COVERED BY COPYRIGHT AND REMAIN THE PROPERTY OF OGLESBY & LIMB LTD. WRITTEN APPROVAL MUST BE OBTAINED FROM OGLESBY & LIMB LTD PRIOR TO DUPLICATION OR REPRODUCTION OF THIS DRAWING OR ITS CONTENTS. ANY DIMENSIONS NOT SHOWN ARE TO BE CHECKED AND AGREED WITH OGLESBY & LIMB LTD.		

Oglesby & Limb Ltd
Chartered Architects
and Building Surveyors

67 London Road
Newark, Notts
NG24 1RZ

T: 01636 702030
F: 01636 703740
e-mail: design@o-l-ltd.co.uk



SHDC
Planning & Development

18 MAY 2009

Ref: 0347/09

600mm Roll Top Round
Tapered Chimney Pots
To Terminate At 600mm
Above Ridge Level And 1.8m
Above Roof Surface Level
And 1m Above Adjacent Velux Window
Highest Point Of Opening.



"PLANNING APPLICATION"

DETERMINED
PLAN

SIDE (EAST) ELEVATION AS PROPOSED

Client: Mr A Bowser	Project: Alterations and extensions to 4 Beechfield gardens, Spalding		Date: Oct. 2008	Scale: 1:50 @ A3	Drawing Title: Side (East) elevation as proposed (part)
			Drawn by: ejo	Checked by: ejo	
	Drawing No.: A0827- 16	Rev: B	DO NOT SCALE THIS DRAWING. THE CONTRACTOR IS ADVISED TO HAVE CHECKED ALL DIMENSIONS ON SITE AND REPORT ANY DISCREPANCIES TO OGLESBY & LIMB LTD. THE CONTENTS OF THIS DRAWING ARE COVERED BY COPYRIGHT AND REMAIN THE PROPERTY OF OGLESBY & LIMB LTD. WRITTEN APPROVAL MUST BE OBTAINED FROM OGLESBY & LIMB LTD PRIOR TO DUPLICATION OR REPRODUCTION OF THIS DRAWING OR ITS CONTENTS. ANY DIMENSIONS NOT SHOWN ARE TO BE CHECKED AND AGREED WITH OGLESBY & LIMB LTD.		

Oglesby & Limb Ltd
Chartered Architects
and Building Surveyors

67 London Road
Newark, Nottingham
NG24 1RZ

T: 01636 702030
F: 01636 703740

e-mail: design@o-l-ltd.co.uk



North.
(Indicative)




BEECHFIELD

GARDENS

THE BEECHES

5

8

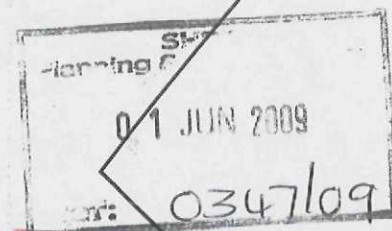

**DETERMINED
PLAN**

Site Grid Reference: Easting 625194.2 Northing 322689.6 OS Tile TF2522NW and NGR: TF251226

Do not scale this drawing. The contractor is deemed to have checked all dimensions on site and report any discrepancies to Oglesby & Limb Ltd.
The contents of this drawing are covered by Copyright and remain the property of Oglesby & Limb Ltd.
Written approval must be obtained from Oglesby & Limb Ltd prior to duplication or reproduction of this drawing or its contents.
Any dimensions not shown are to be checked and agreed with Oglesby & Limb Ltd.

Oglesby & Limb Ltd
Chartered Architects
and Building Surveyors
47 London Road
Peterborough, Cambs
PE1 1JZ
T: 01636 703330
P: 01636 703740
e-mail: design@o-l-ltd.co.uk



Drawing Title:
Site Block Plan


"PLANNING APPLICATION"

Date: 28.05.09	Scale: 1:500 @ A4	Client:
Drawn by: dia	Checked by: ajo	
Drawing Number: A0827-02	Rev:	

Client:
Mr A Bowser

Project:
**4 Beechfield Gardens
Spalding,
Lincolnshire,
PE11 1UN**

North.
(Indicative)

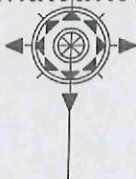

SHDC
Planning & Development

18 MAY 2009

Ref: 0347/09



© Crown Copyright 2009. All rights reserved. Licence number 100020449

Site Grid Reference: Easting 628104.2 Northing 322889.6 OS Tile TF2522NW and NGR: TF251226

Ogleby & Lamb Ltd

Chartered Architects
and Building Surveyors

47 Leaden Road
London, W6C 1LX

T: 01634 700330

F: 01634 700740

e-mail: design@o-l.co.uk



Design Title

Proposed Site Location Plan

"PLANNING APPLICATION"

Date: 11.03.09

Scale: 1:1250 @ A4

Client

Mr A Bowser

Drawn by: cda

Checked by: ajo

Drawing Number:

A0827-01

Ref:

Project:

4 Beechfield Gardens
Spalding,
Lincolnshire,
PE11 1UN

Do not scale this drawing. The contractor is deemed to have checked all dimensions on site and report any discrepancies to Ogleby & Lamb Ltd.
The contents of this drawing are covered by Copyright and remain the property of Ogleby & Lamb Ltd.
Written approval must be obtained from Ogleby & Lamb Ltd prior to duplication or reproduction of this drawing or its contents.
Any dimensions not shown are to be checked and agreed with Ogleby & Lamb Ltd.