
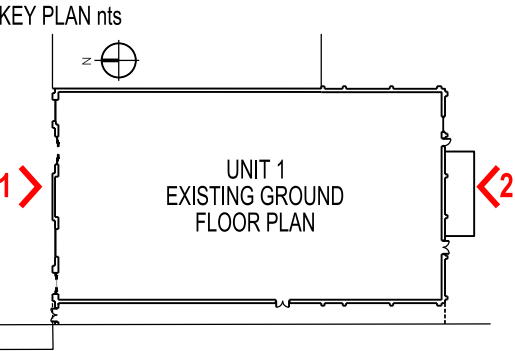


 

1 - EXISTING NORTH ELEVATION


B	03.04.25 PLANNING ISSUE	CF
A	24.03.25 KEY PLAN AMENDED	CF
REV.	DATE	NOTES

CLIENT / PROJECT
SCHRODERS
UNIT 1, HOLLAND MKT, WINFREY AVE
SPALDING - PE11 1RQ
DRAWING TITLE
EXISTING ELEVATIONS

STATUS				
PLANNING				
DATE		DRAWN		SCALE @ A3
20.03.2025		CF		1:200
PROJECT NUMBER	UNIT / BLOCK	CI / SFB CODE	TYPE & NUMBER	REVISION LETTER
DRAWING NO.				
11746	E	001	B	
Site Location Plans	L	GA Plans	P	Elevations
Sections	S	Details	D	Prefix Colour

THE RATCLIFFE GROVES PARTNERSHIP
LONDON
19 BEDFORD ROW
LONDON WC1R 4EB
T. 020 7600 6666 E. london@rgp.uk.com
www.rgp.uk.com

MANCHESTER
105 MANCHESTER ROAD
BURY LANCASHIRE BL9 0TD
T. 0161 797 6000 E. manchester@rgp.uk.com

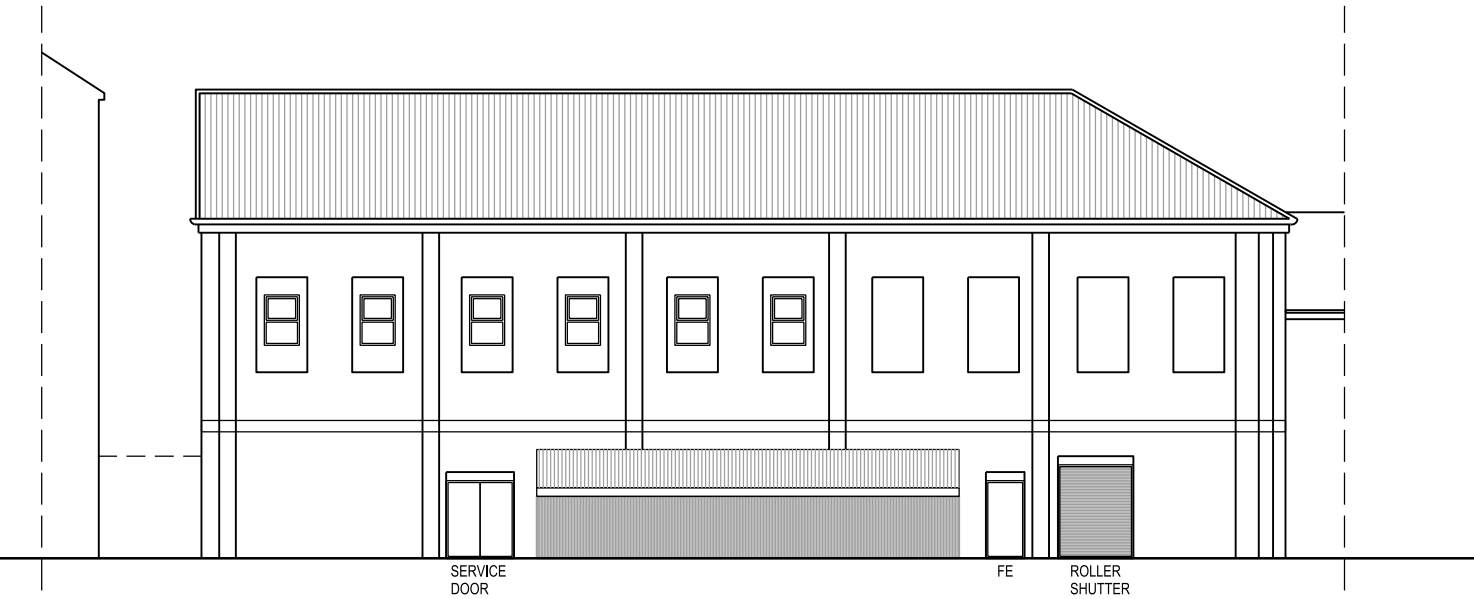

2 - EXISTING SOUTH ELEVATION