
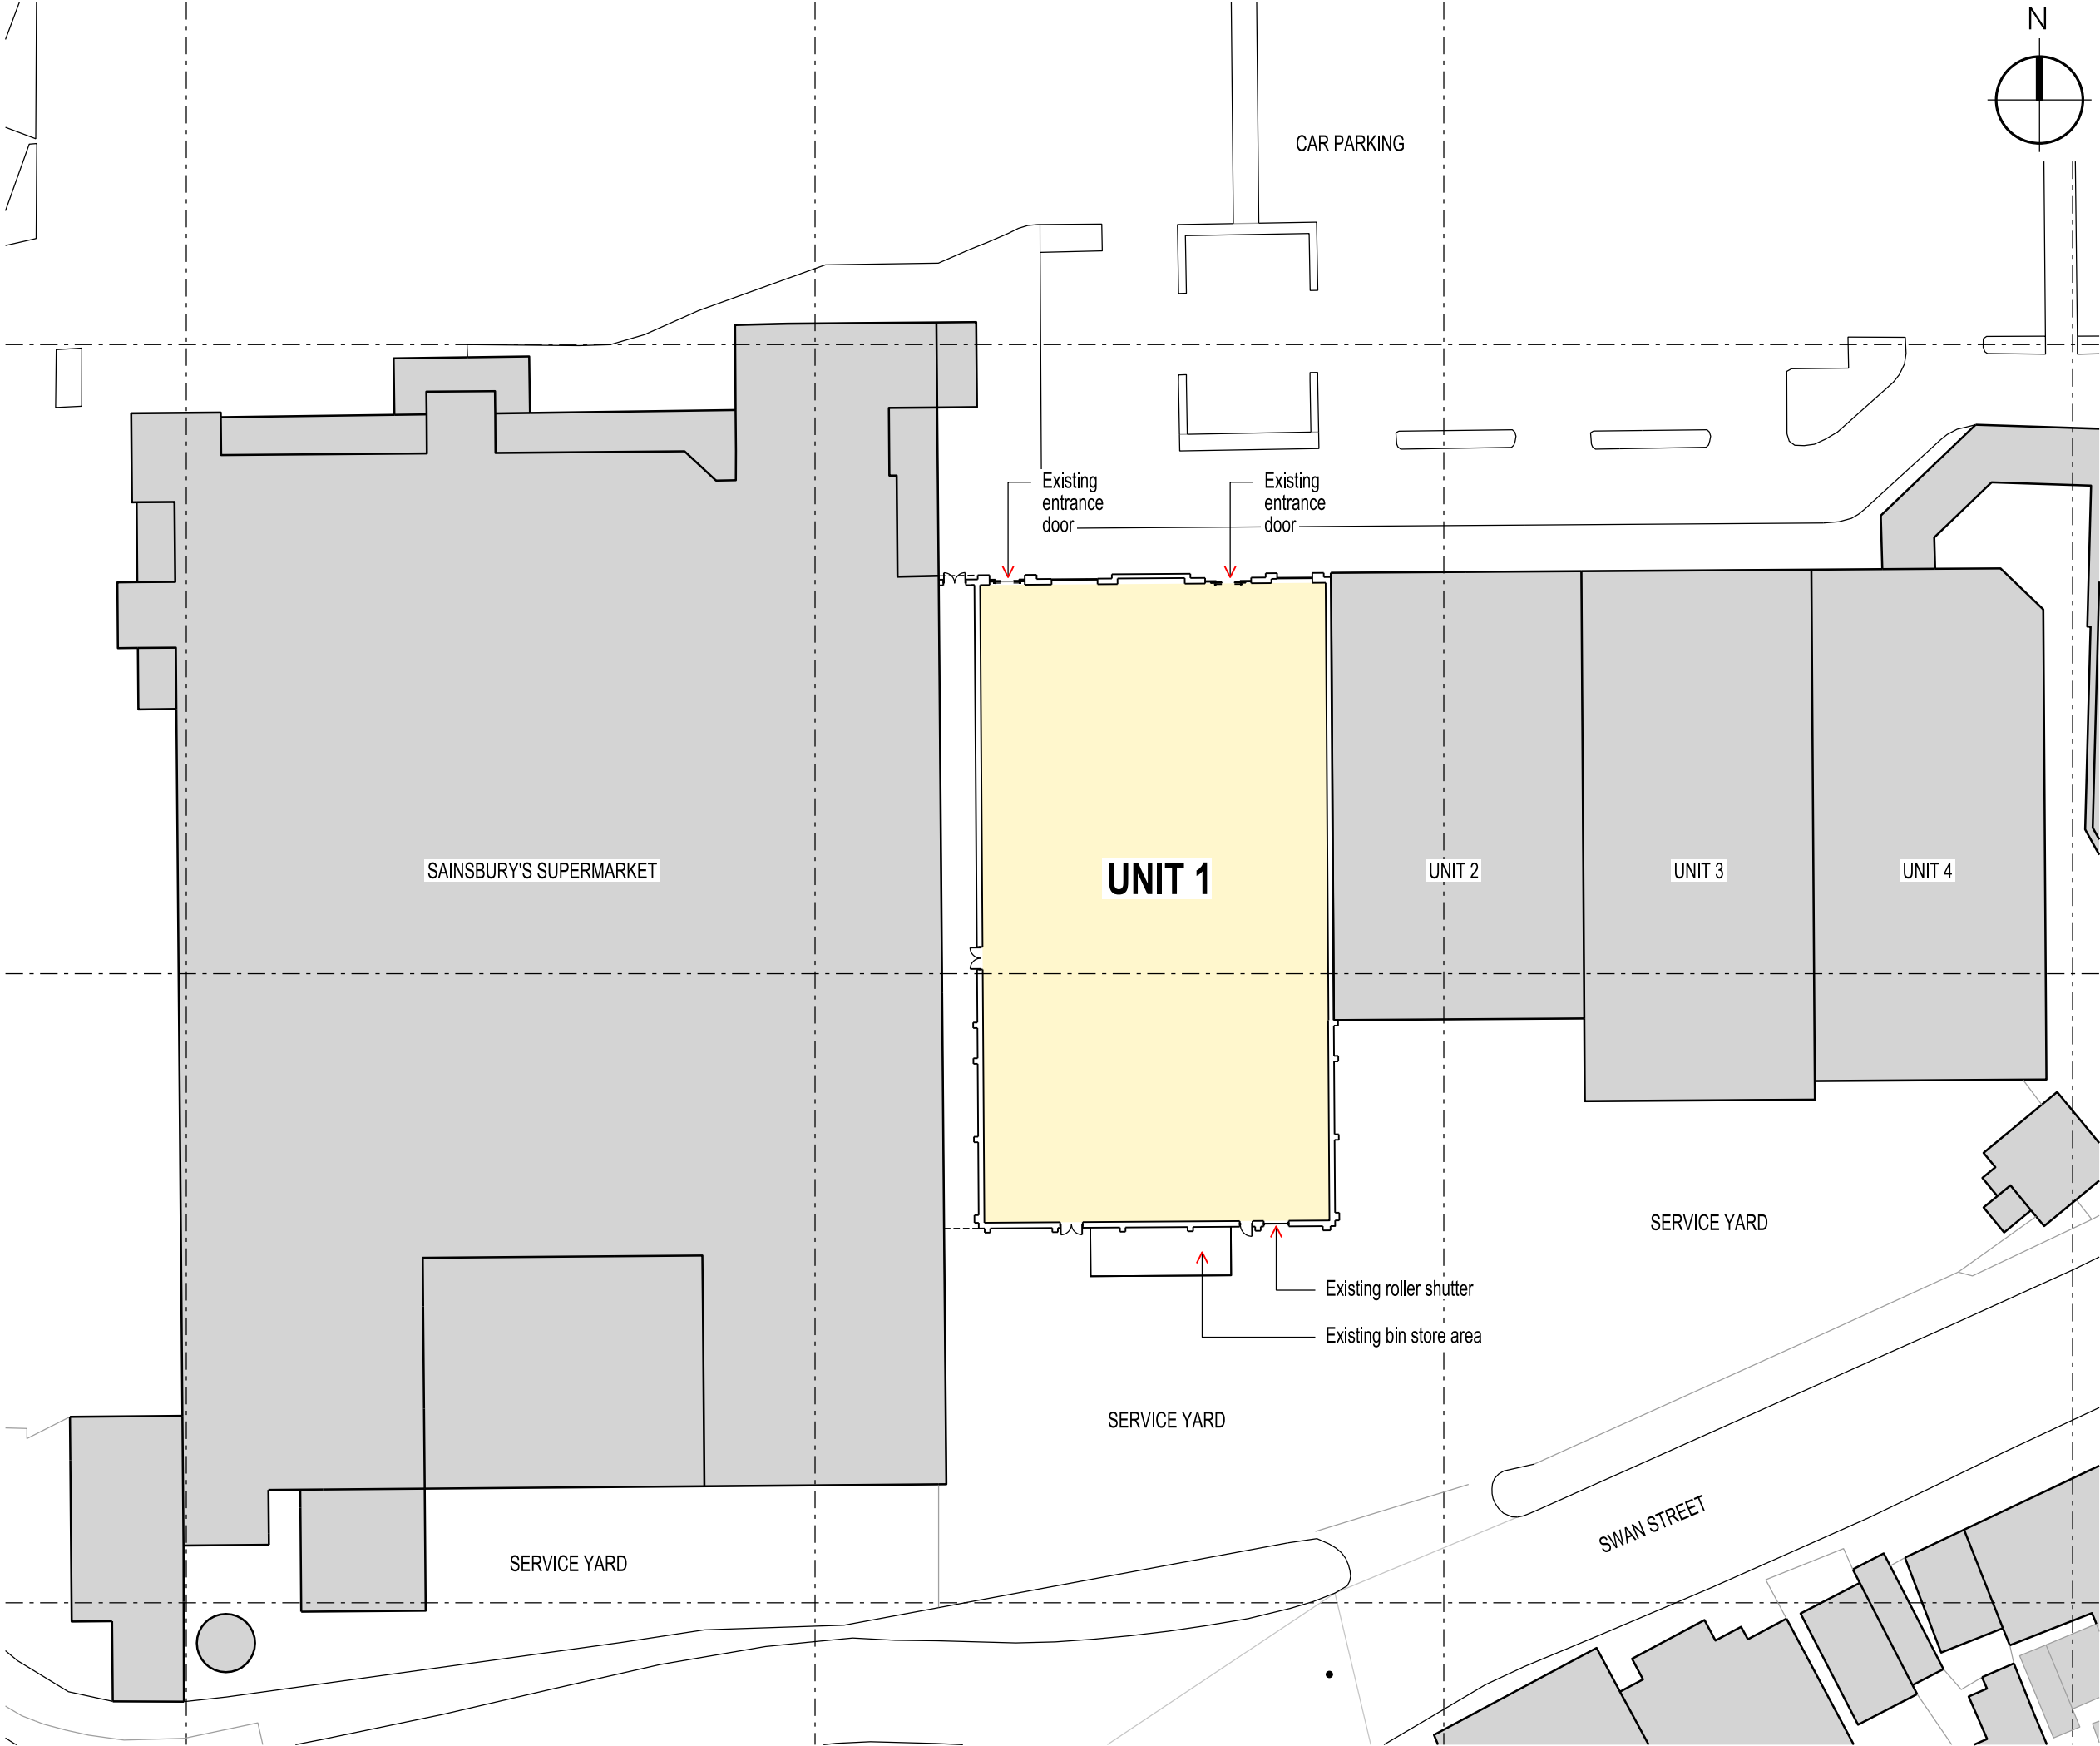


THIS DRAWING IS PROTECTED BY COPYRIGHT AND MUST NOT BE COPIED OR REPRODUCED WITHOUT THE WRITTEN CONSENT OF R G PARTNERSHIP LIMITED.

Crown Copyright and Database Rights 2025 OS 100060020

 

|      |          |                                        |       |
|------|----------|----------------------------------------|-------|
| B    | 03.04.25 | PLANNING ISSUE                         | CF    |
| A    | 24.03.25 | FIRE EXIT DOOR ADDED TO WEST ELEVATION | CF    |
| REV. | DATE     | NOTES                                  | INIT. |

CLIENT / PROJECT  
**SCHRODERS**  
UNIT 1, HOLLAND MKT, WINFREY AVE  
SPALDING - PE11 1RQ  
DRAWING TITLE  
**EXISTING SITE PLAN**

STATUS  
**PLANNING**

|            |       |            |
|------------|-------|------------|
| DATE       | DRAWN | SCALE @ A3 |
| 20.03.2025 | CF    | 1:500      |

|                |              |               |               |                 |
|----------------|--------------|---------------|---------------|-----------------|
| PROJECT NUMBER | UNIT / BLOCK | CI / SFB CODE | TYPE & NUMBER | REVISION LETTER |
|----------------|--------------|---------------|---------------|-----------------|

|             |       |   |     |   |
|-------------|-------|---|-----|---|
| DRAWING NO. | 11746 | L | 002 | B |
|-------------|-------|---|-----|---|

|                     |   |          |   |               |   |
|---------------------|---|----------|---|---------------|---|
| Site Location Plans | L | GA Plans | P | Elevations    | E |
| Sections            | S | Details  | D | Prefix Colour | C |

**THE RATCLIFFE GROVES PARTNERSHIP**  
**LONDON**  
19 BEDFORD ROW  
LONDON WC1R 4EB  
T. 020 7600 6666 E. london@rgp.uk.com  
www.rgp.uk.com

**MANCHESTER**  
105 MANCHESTER ROAD  
BURY LANCASHIRE BL9 0TD  
T. 0161 797 6000 E. manchester@rgp.uk.com



02/04/2025 17:44:29 P:\DDGN\100011700-11799\11746\1-Sheets\11746-L-002 Ex Site Plan.dgn  
Spalding Ex Wilko Arch  
carman\_fm011