
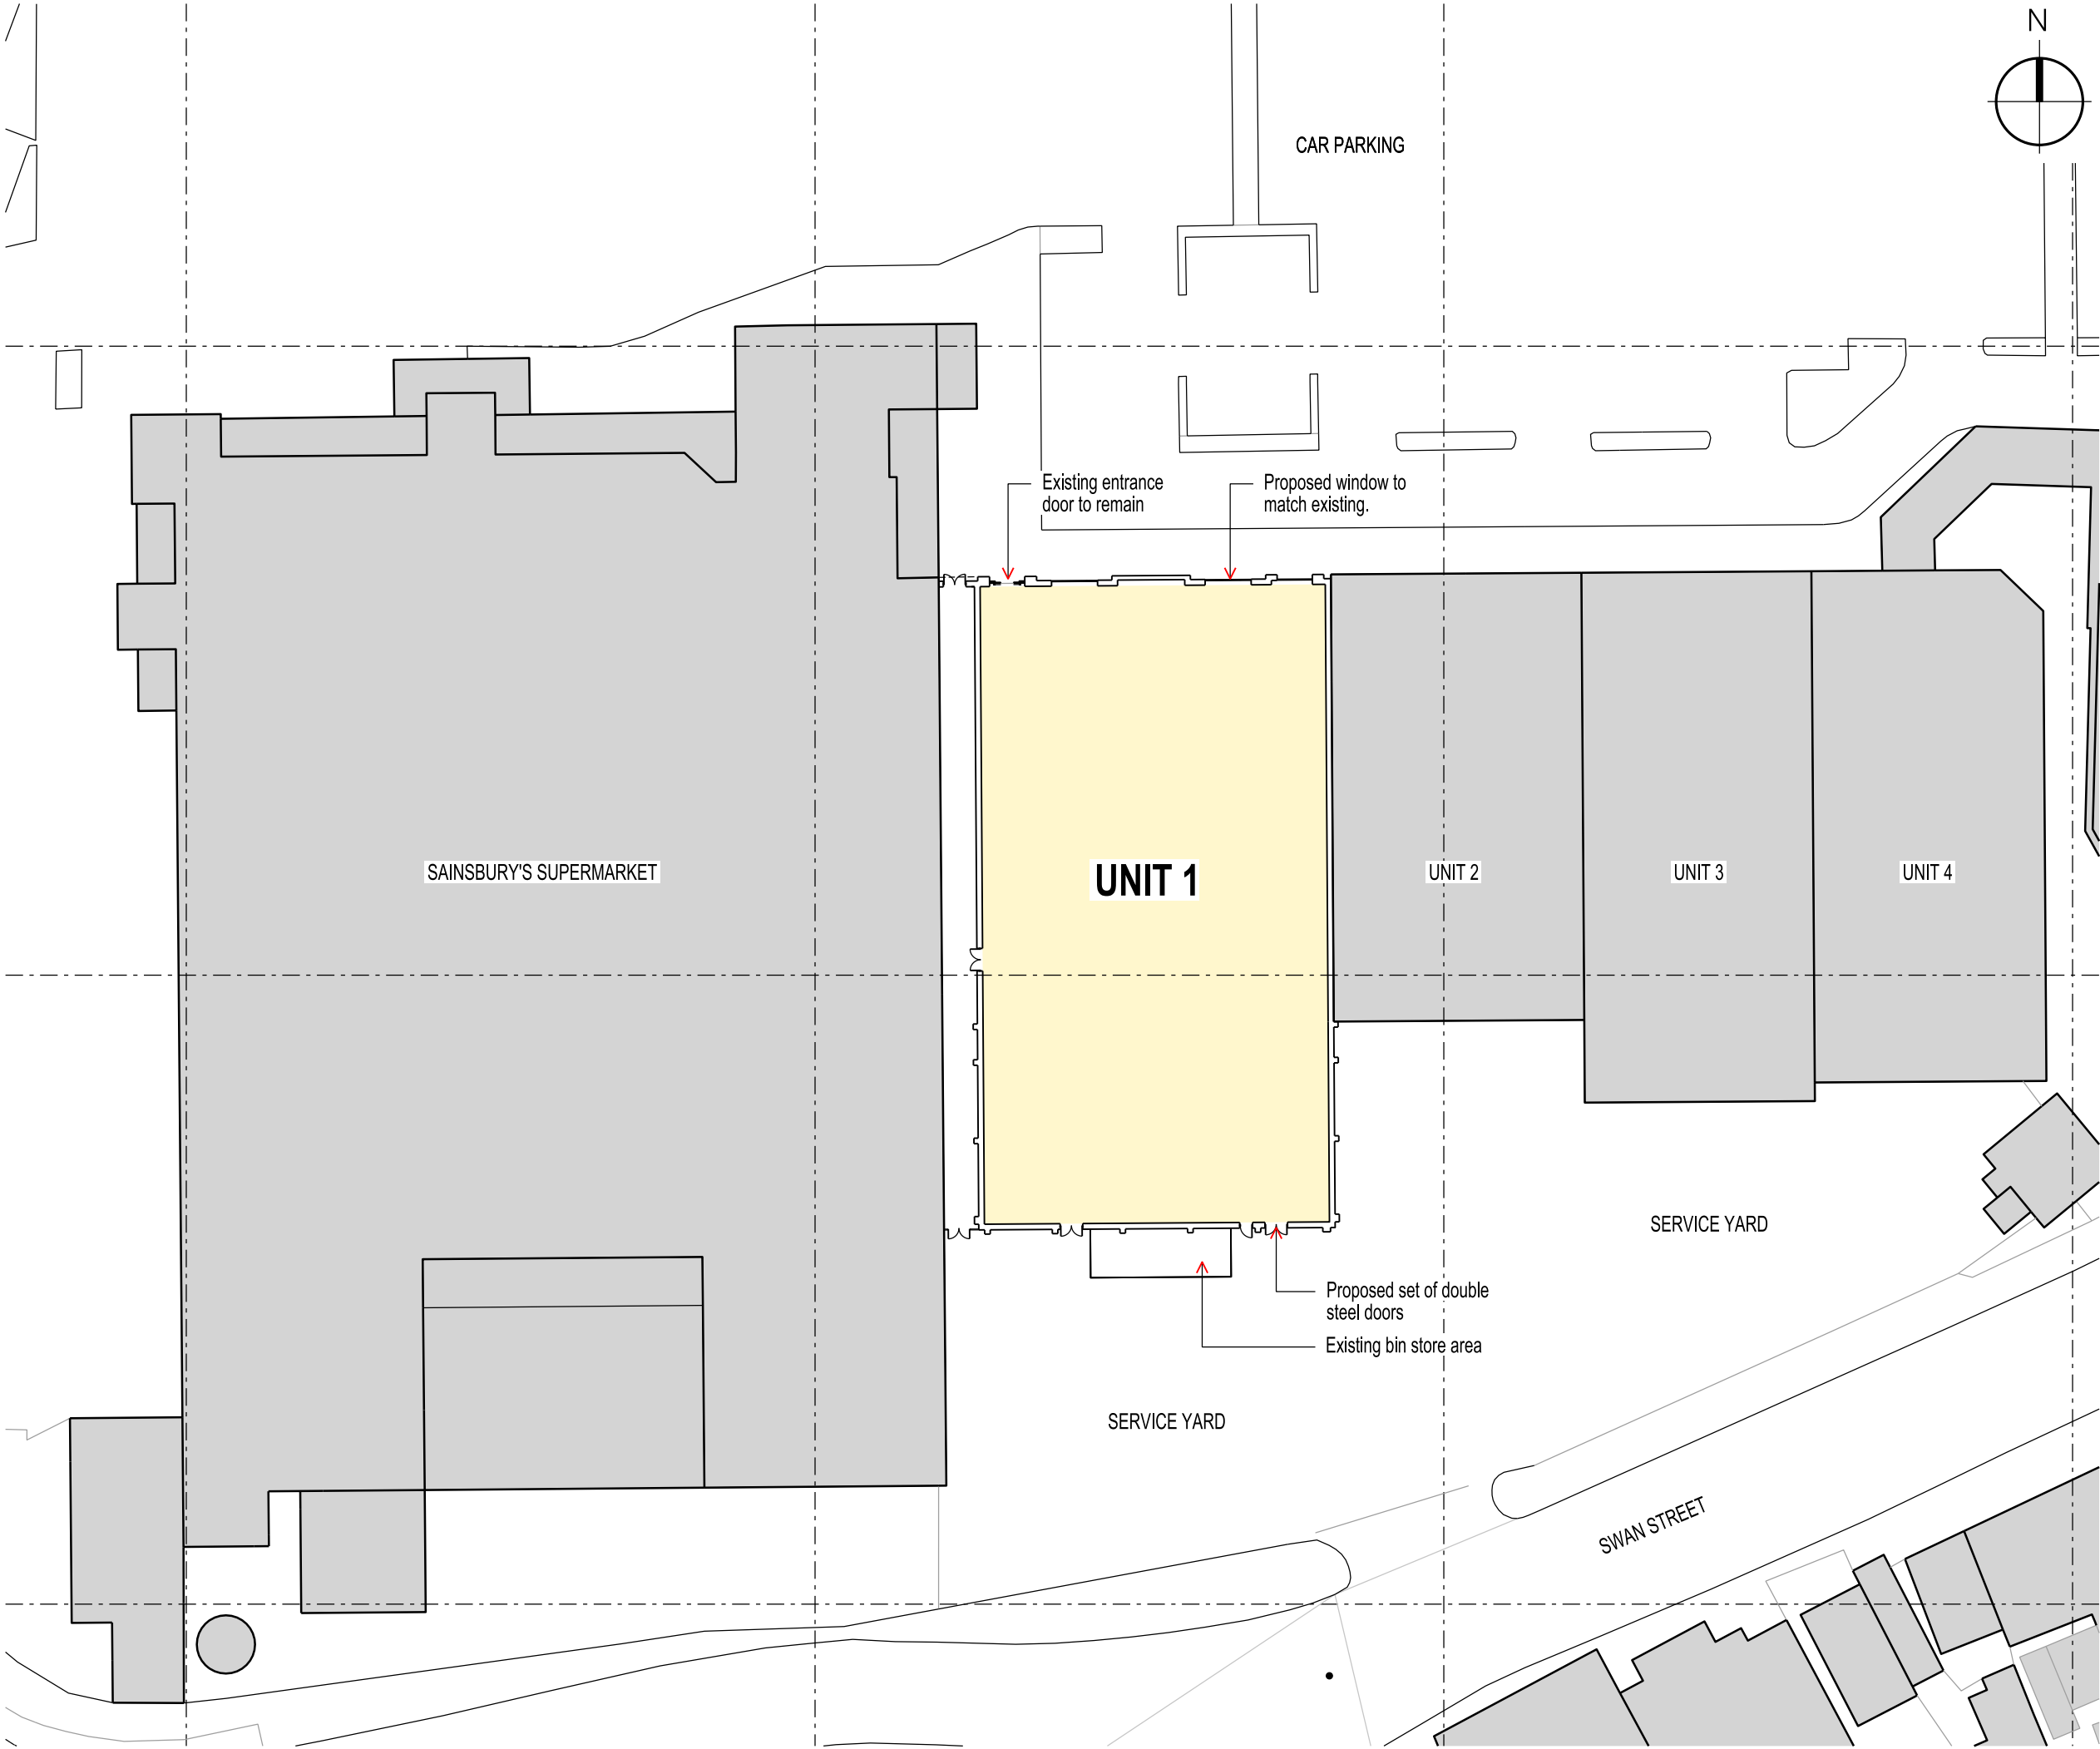


THIS DRAWING IS PROTECTED BY COPYRIGHT AND MUST NOT BE COPIED OR REPRODUCED WITHOUT THE WRITTEN CONSENT OF R G PARTNERSHIP LIMITED.

Crown Copyright and Database Rights 2025 OS 100060020

 

B	03.04.25 PLANNING ISSUE	CF
A	24.03.25 FIRE EXIT DOOR ADDED TO WEST ELEVATION, ROLLER SHUTTER REMOVED, REPLACED WITH A DOUBLE DOOR	CF

REV.	DATE	NOTES	INIT.
------	------	-------	-------

CLIENT / PROJECT
SCHRODERS
UNIT 1, HOLLAND MKT, WINFREY AVE
SPALDING - PE11 1RQ
DRAWING TITLE
PROPOSED SITE PLAN

STATUS
PLANNING

DATE	DRAWN	SCALE @ A3
20.03.2025	CF	1:500

PROJECT NUMBER	UNIT / BLOCK	CI / SFB CODE	TYPE & NUMBER	REVISION LETTER
----------------	--------------	---------------	---------------	-----------------

DRAWING NO.				
11746	L	010	B	

Site Location Plans	L	GA Plans	P	Elevations	E
Sections	S	Details	D	Prefix Colour	C

THE RATCLIFFE GROVES PARTNERSHIP
LONDON
19 BEDFORD ROW
LONDON WC1R 4EB
T. 020 7600 6666 E. london@rgp.uk.com
www.rgp.uk.com

MANCHESTER
105 MANCHESTER ROAD
BURY LANCASHIRE BL9 0TD
T. 0161 797 6000 E. manchester@rgp.uk.com



02/04/2025 17:45:02 P:\00001100011700-1179911746\1-Sheets\11746-L-010 Pt Site Plan.dgn
Spalding Ex Wilko-Arch
carman_lindell