



02/04/2025 17:45:27 P:\DGN\11000\11700-11799\11746\1-Sheets\11746-P-001 Ex.GF.dgn
Spalding Ex Wilko-Arch
carman_lindell

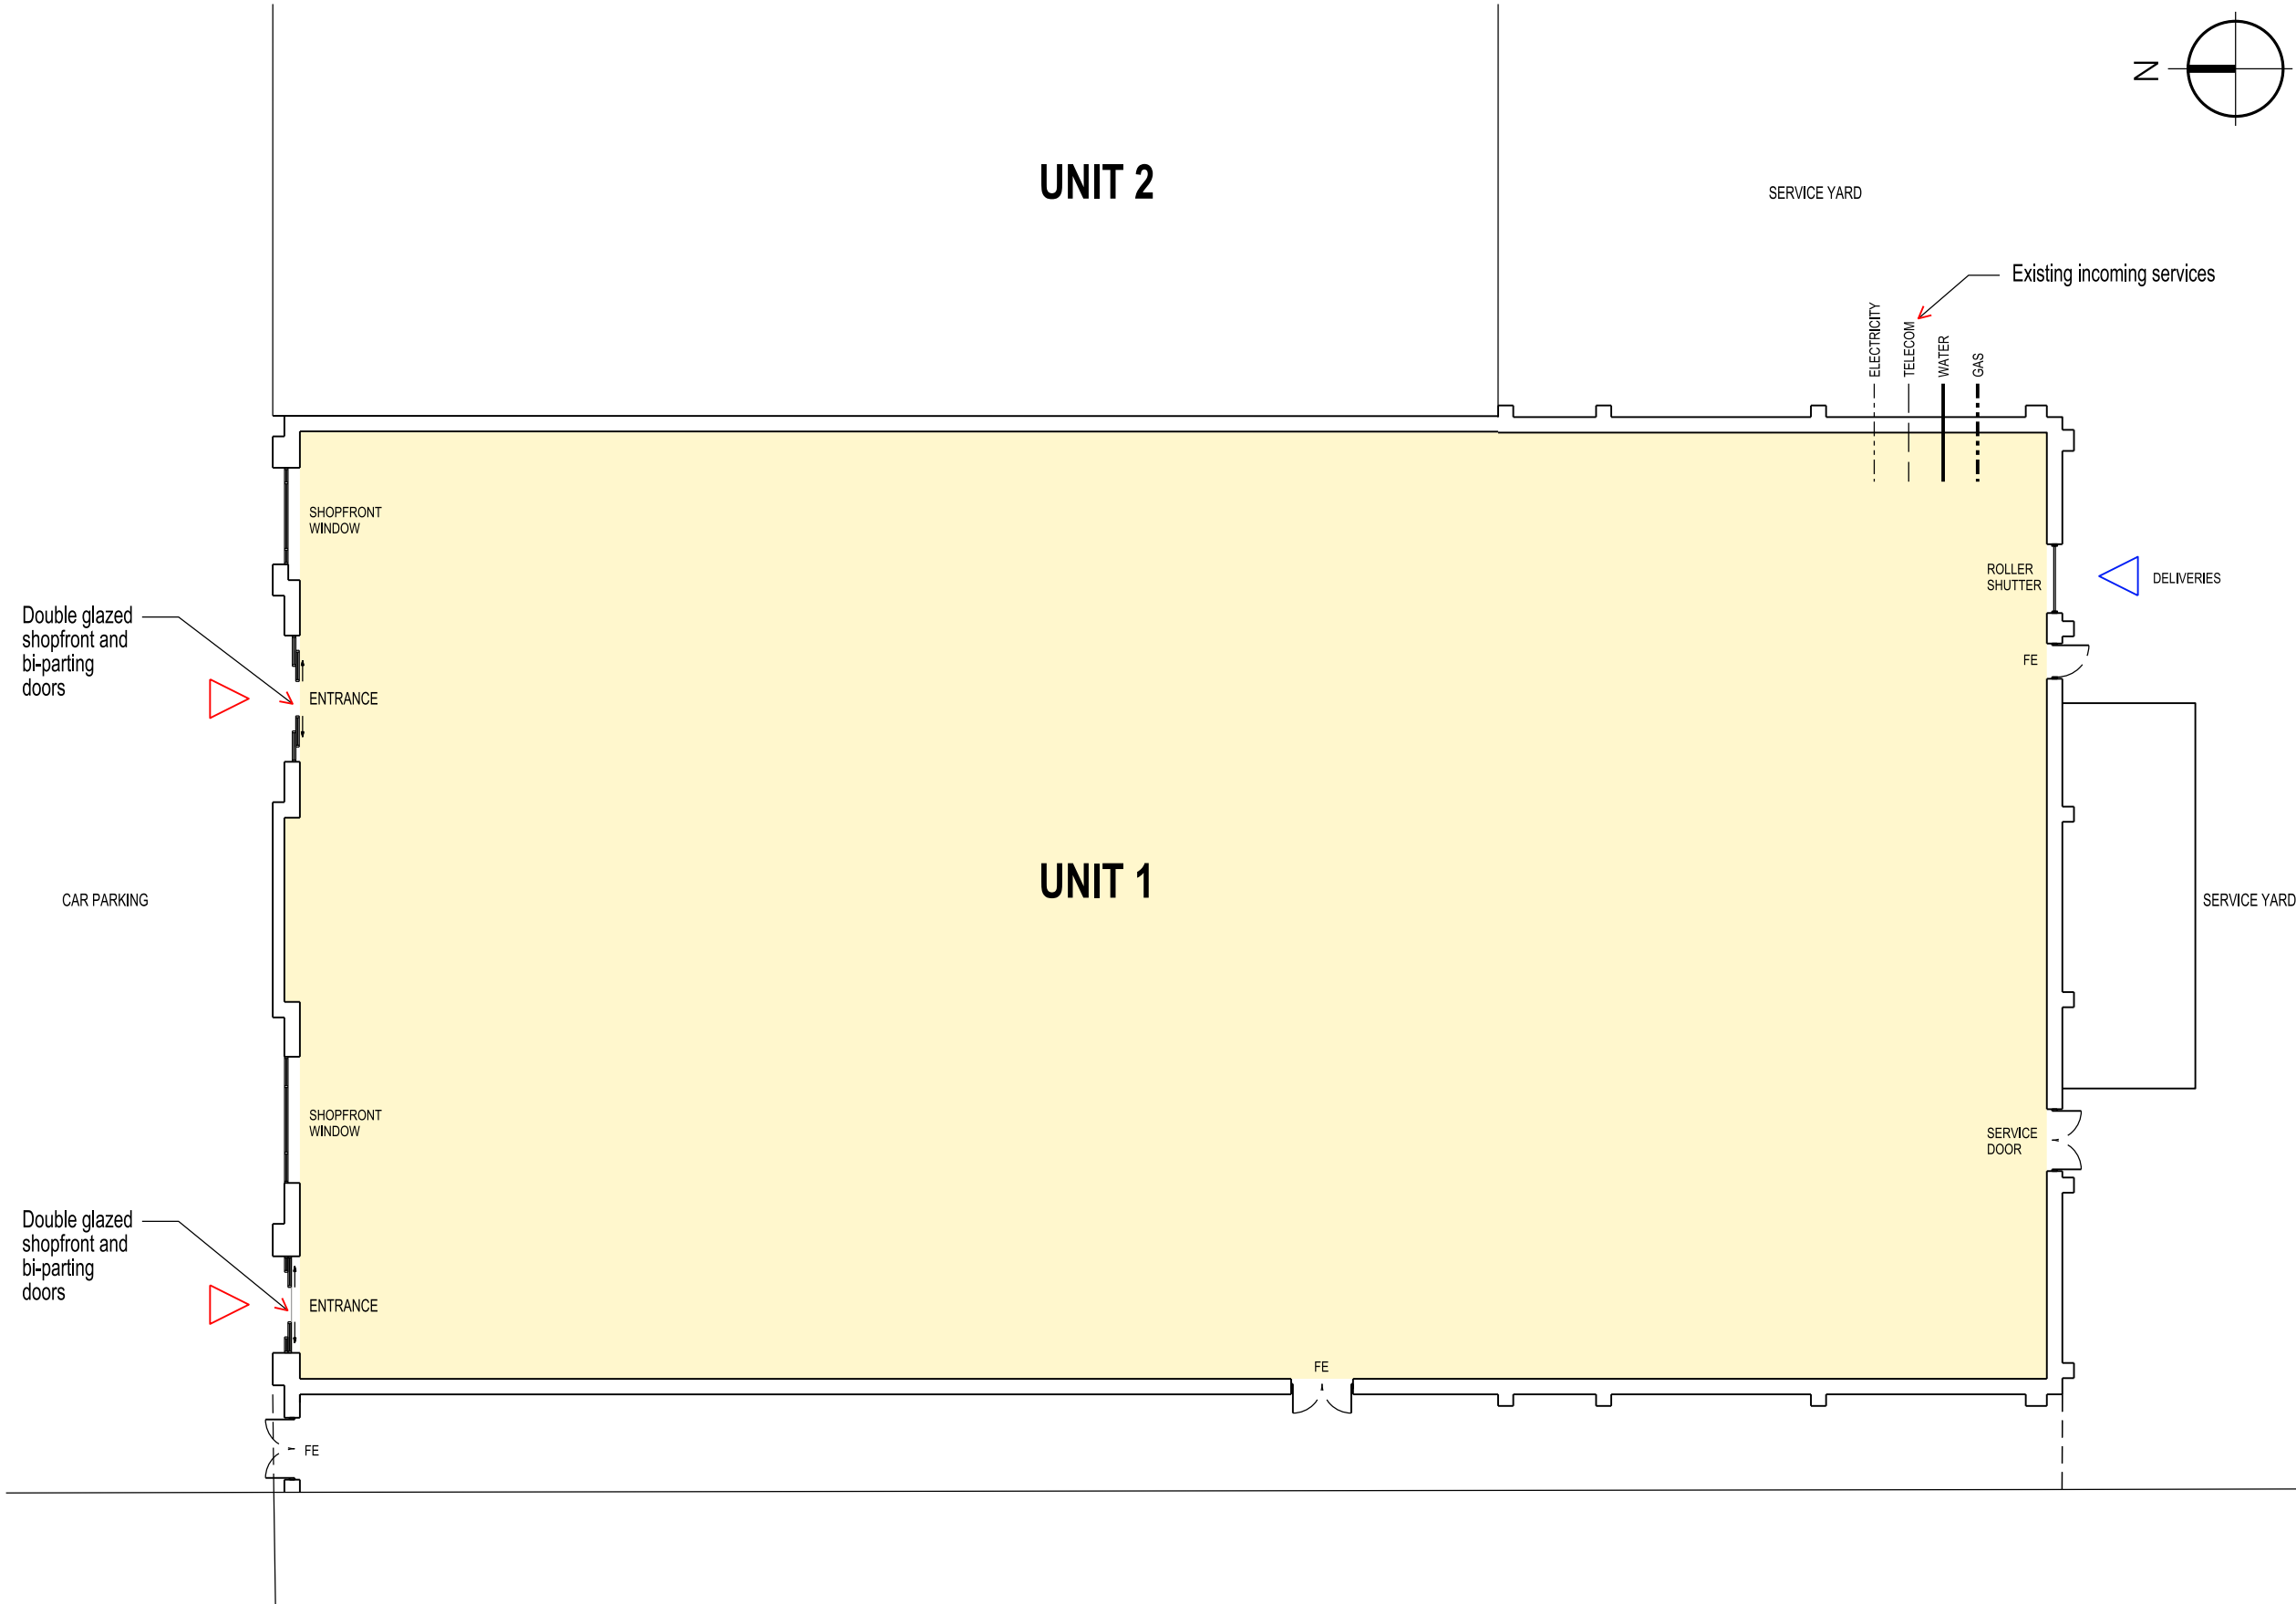

THIS DRAWING IS PROTECTED BY COPYRIGHT AND MUST NOT BE COPIED OR REPRODUCED WITHOUT THE WRITTEN CONSENT OF R G PARTNERSHIP LIMITED.

 

B	03.04.25 PLANNING ISSUE	CF
A	24.03.25 EXISTING FIRE EXIT DOOR ADDED TO WEST ELEVATION, EXISTING INCOMING SERVICES SHOWN.	CF

REV.	DATE	NOTES	INIT.
------	------	-------	-------

CLIENT / PROJECT
SCHRODERS
UNIT 1, HOLLAND MKT, WINFREY AVE
SPALDING - PE11 1RQ
DRAWING TITLE
EXISTING GROUND FLOOR PLAN

STATUS
PLANNING

DATE	DRAWN	SCALE @ A3
20.03.2025	CF	1:200

PROJECT NUMBER	UNIT / BLOCK	CI / SFB CODE	TYPE & NUMBER	REVISION LETTER
----------------	--------------	---------------	---------------	-----------------

DRAWING NO.				
11746	P	001	B	

Site Location Plans	L	GA Plans	P	Elevations	E
Sections	S	Details	D	Prefix Colour	C

SAINSBURY'S SUPERMARKET

THE RATCLIFFE GROVES PARTNERSHIP
LONDON
19 BEDFORD ROW
LONDON WC1R 4EB
T. 020 7600 6666 E. london@rgp.uk.com
www.rgp.uk.com

MANCHESTER
105 MANCHESTER ROAD
BURY LANCASHIRE BL9 0TD
T. 0161 797 6000 E. manchester@rgp.uk.com

