


CYCLE HOOPS DETAIL 1:10

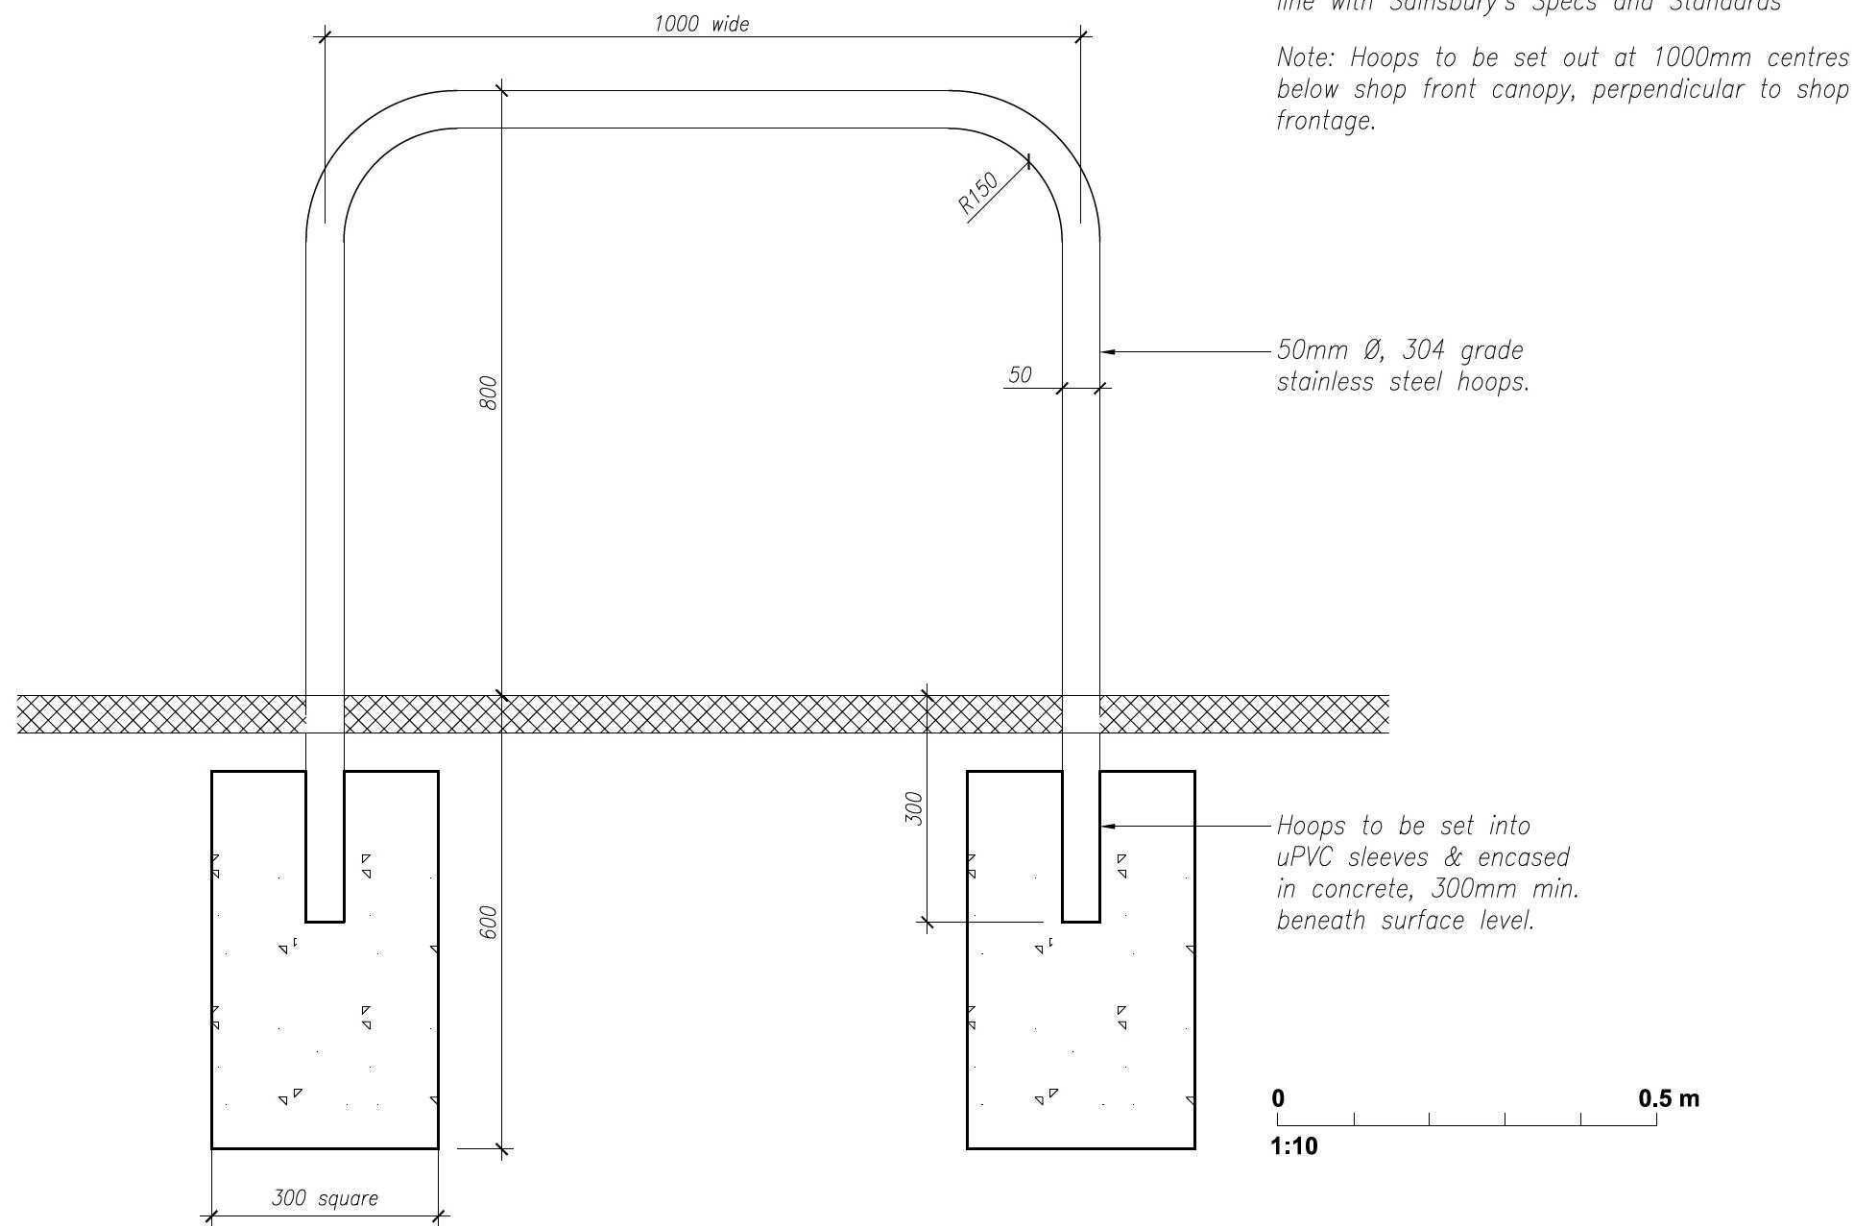


Hoops supplied by McCue Corporation in line with Sainsbury's Specs and Standards

Note: Hoops to be set out at 1000mm centres below shop front canopy, perpendicular to shop frontage.

– 50mm Ø, 304 grade stainless steel hoops.

- Hoops to be set into uPVC sleeves & encased in concrete, 300mm min. beneath surface level.

PROPOSED SHOP FRONT DETAIL (PLAN) 1:250

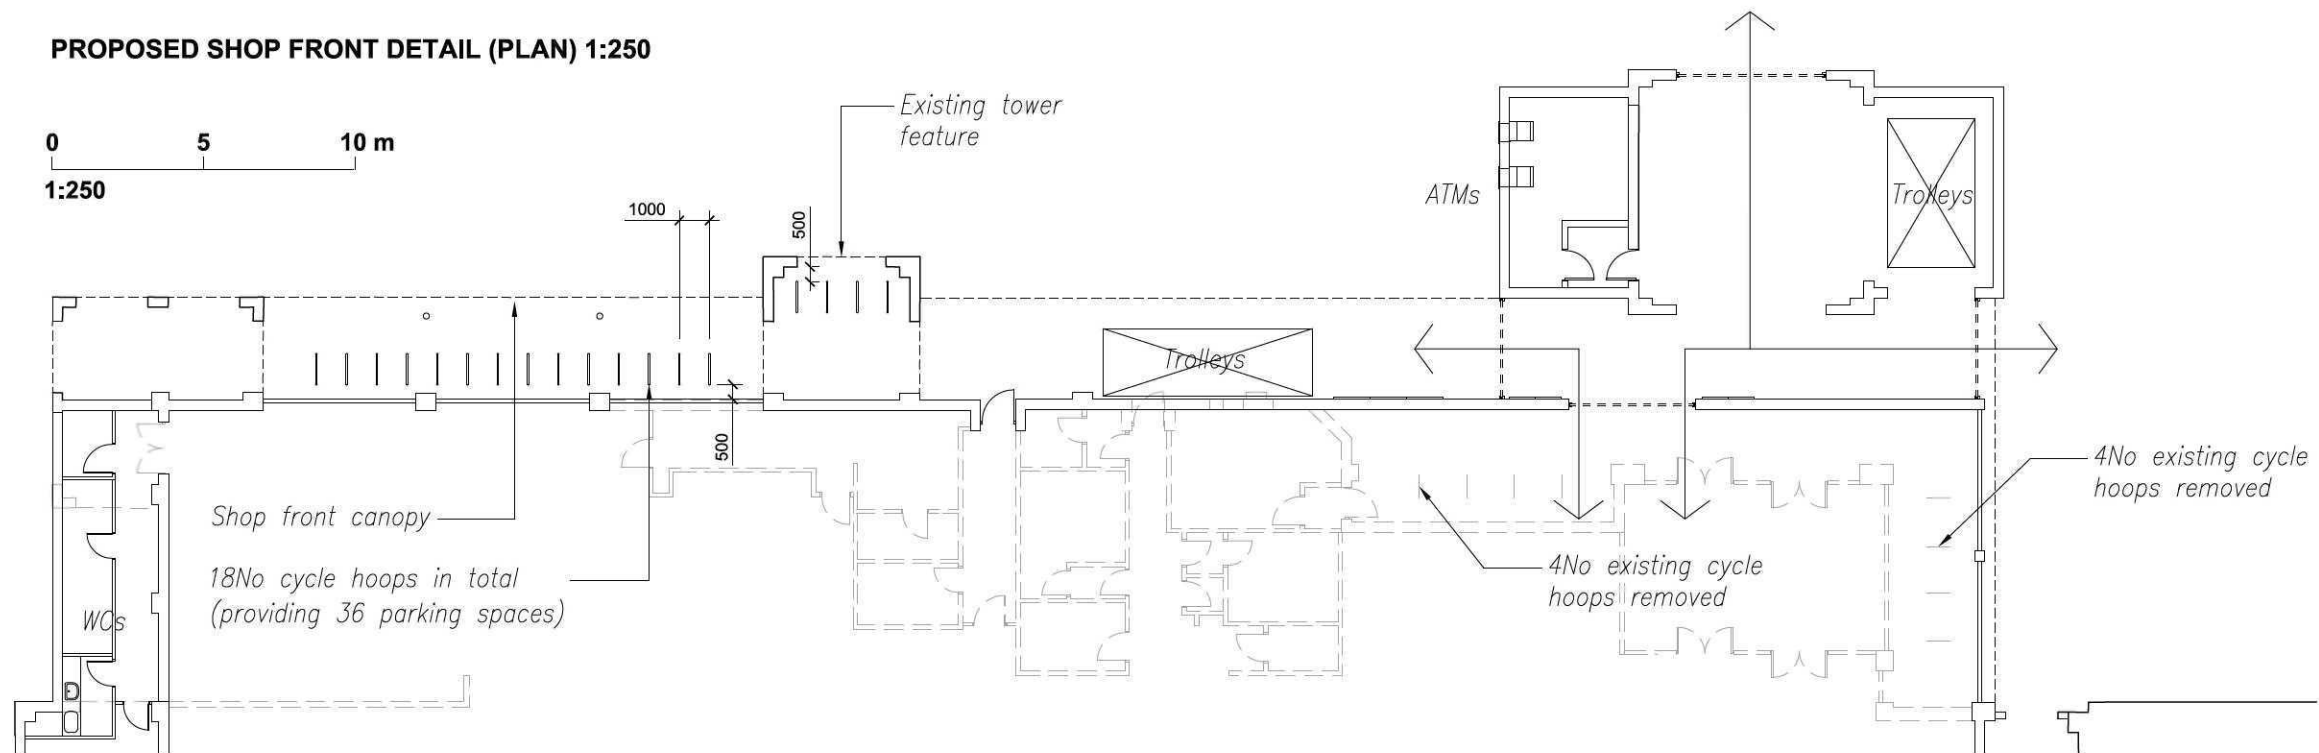

NOTES:



Example of proposed stainless steel cycle hoops

REVISION: * BY: AJB CHECKED: DATE: 11.01.2011
Initial Issue.

PLANNING

PLOT DATE:

Sainsbury's

CLIENT: _____

STORE EXTENSION SPALDING

PROJECT:

EXTERNAL WORKS: CYCLE HOOP DETAIL

DRAWING: _____
DRAWN BY: **AJB** SCALE: **1:10 @ A3** DATE: **JAN 2011**

Hadfield Cawkwell Davidson



17 Broomgrove Rd, Sheffield, S10 2LZ. T 0114 266 8181 F 0114 266 6246 www.hcd.co.uk

Architecture | Engineering | Interior Design | Masterplanning | Urban Design

DISCIPLINE: ARCH / JOB NO: 2007-096 / DRAWING NO: PL 10 / REV: *


\\HCD-DS1\Project Data\Architecture\2007-096\Drawings\Plot Sheets\Planning\PL10.dwg © HCD

\\HCD-DS1\Project Data\Architecture\2007-096\Drawings\Plot Sheets\Planning\PL10.dwg © HCD

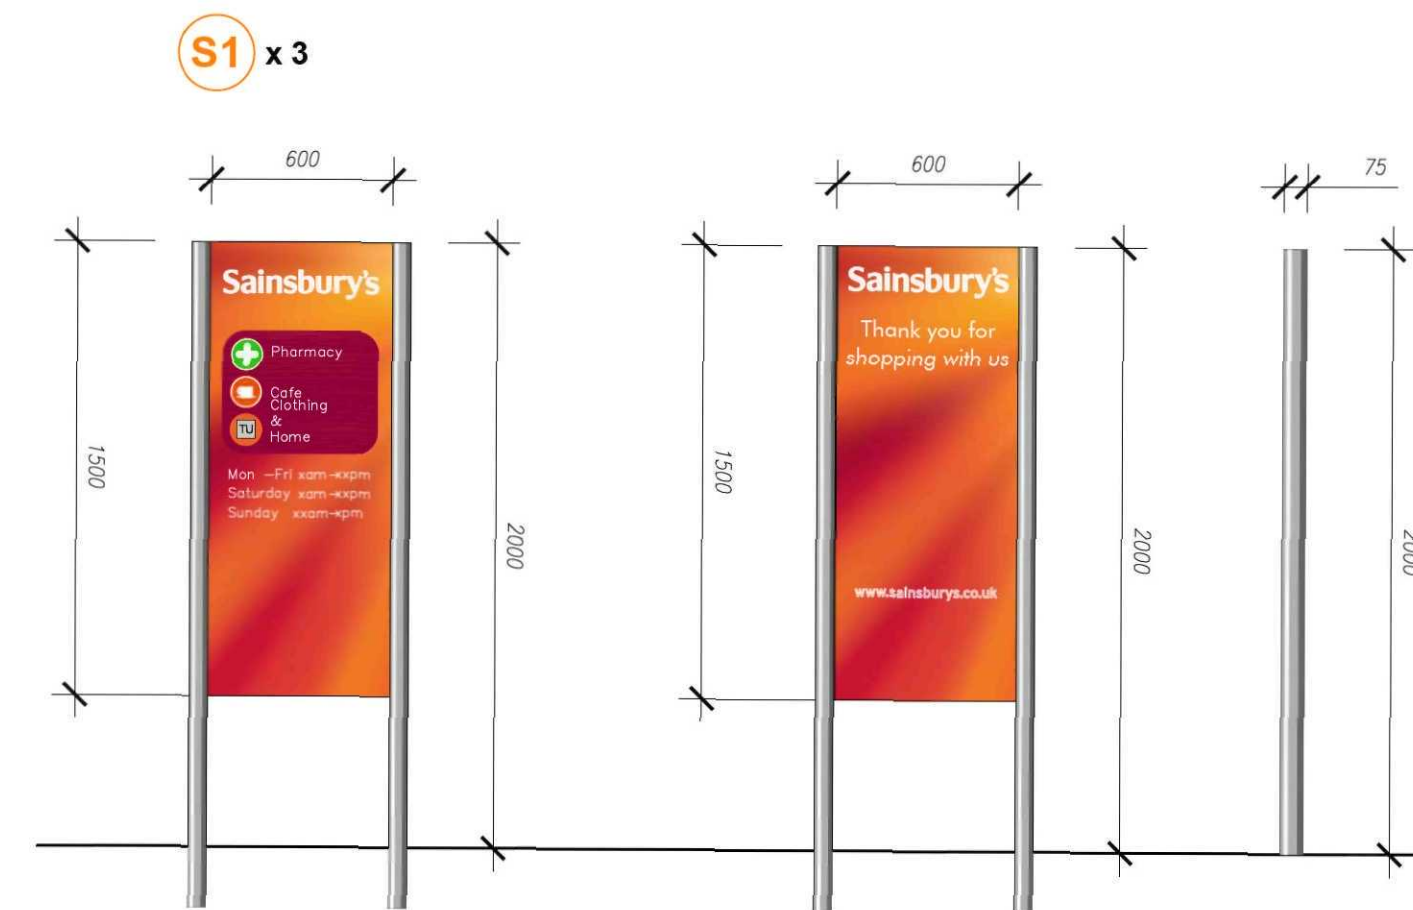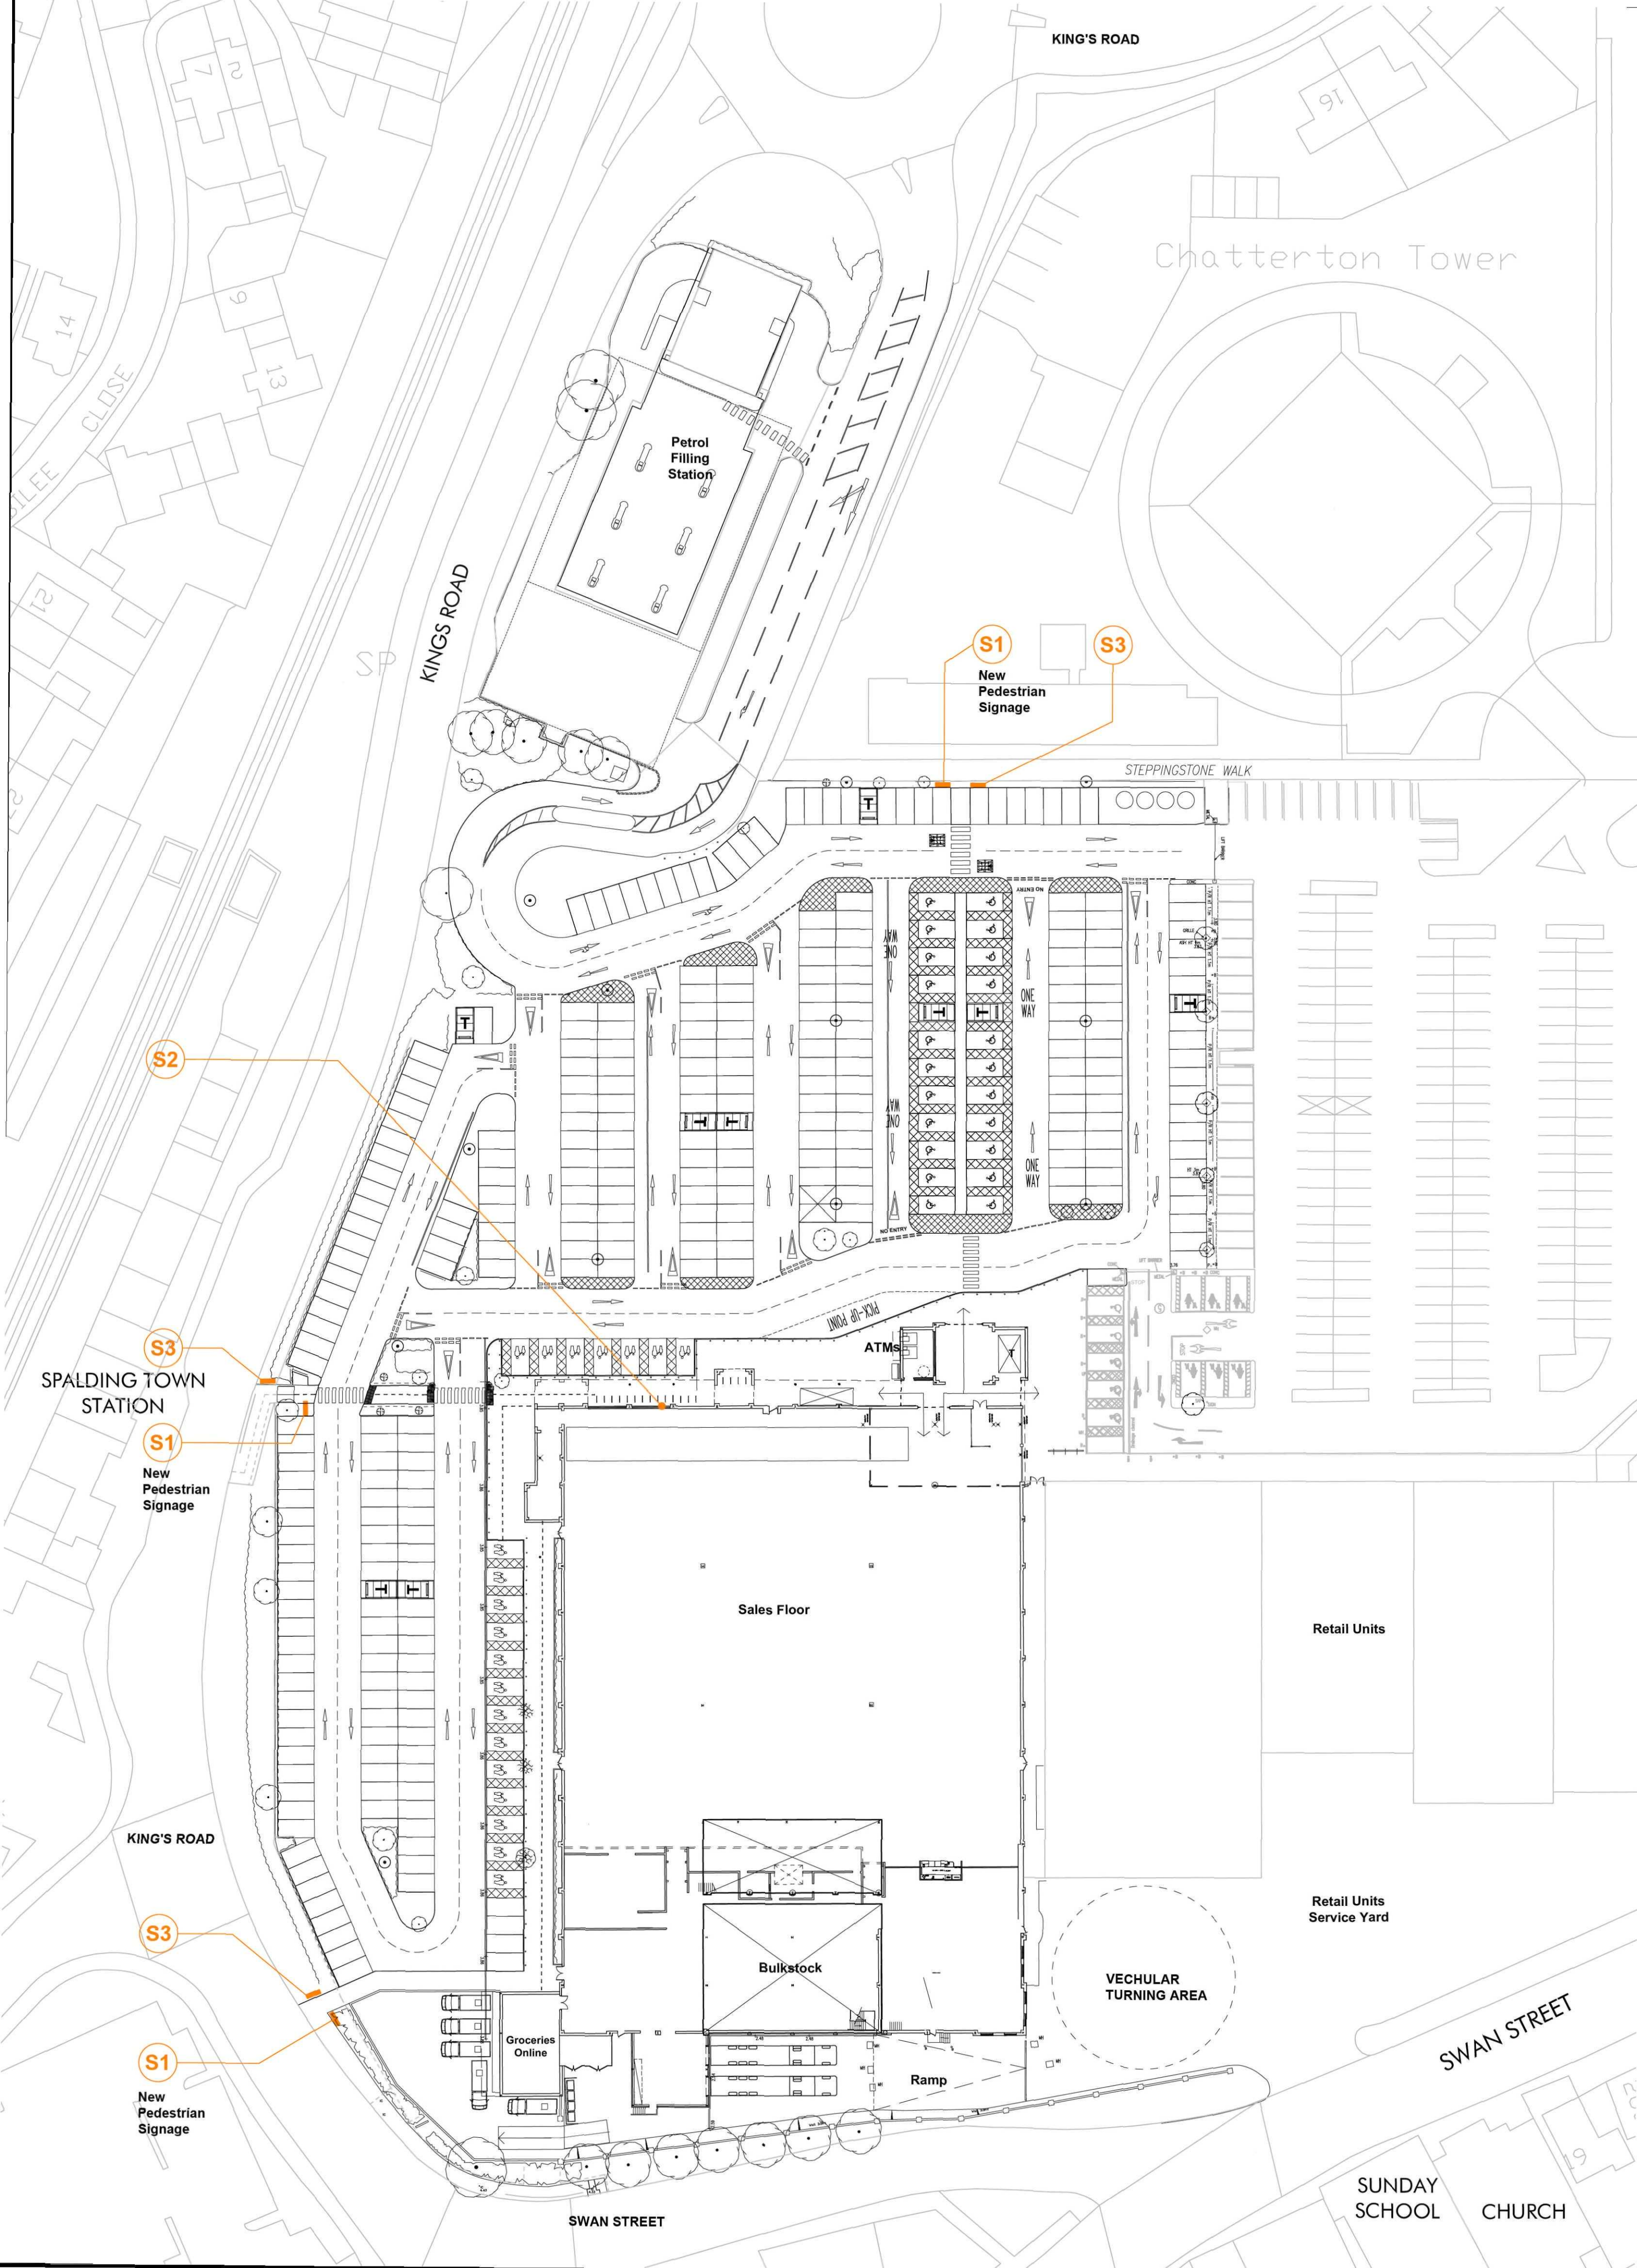


(S1) - CAR PARK SIGNAGE - CYCLIST PARKING

Scale 1:25 @ A1
Primary sign 750mm Dia panel (double sided),
Overall sign 2850mm high.

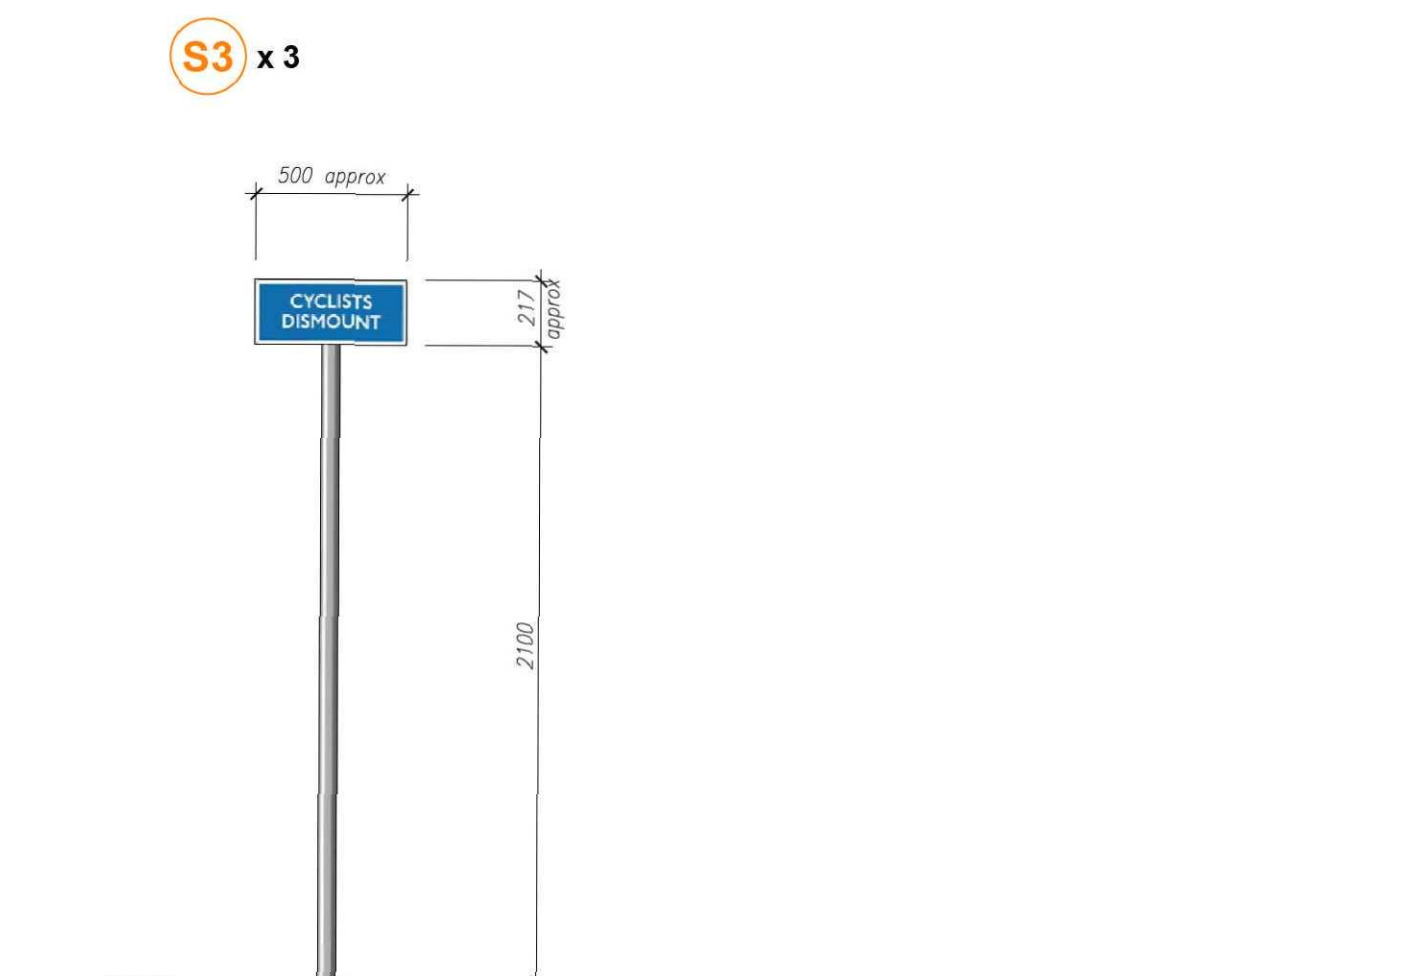

(S1) - CAR PARK SIGNAGE - CYCLIST PARKING



Scale 1:25 @ A1

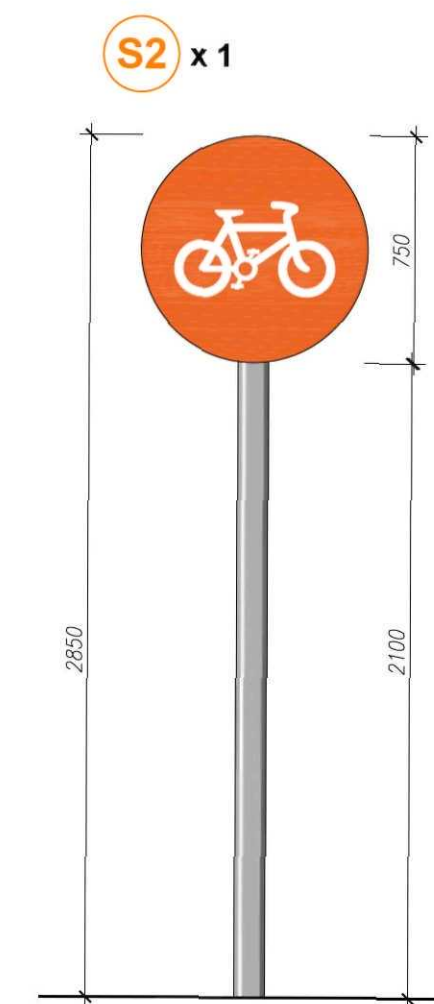

(S2) - CAR PARK SIGNAGE - CYCLIST PARKING

Scale 1:25 @ A1
Primary sign 750mm Dia panel (double sided),
Overall sign 2850mm high.

NOTES:
DO NOT SCALE FROM THIS DRAWING.
VERIFY ALL DIMENSIONS AND SETTING OUT ON SITE.
NOTIFY ANY DISCREPANCIES TO THE ARCHITECT.
FOR STRUCTURAL INFORMATION, REFER TO
STRUCTURAL ENGINEER'S DRAWINGS.
FOR M&E INFORMATION, REFER TO M&E ENGINEER'S
AND SUB-CONTRACTOR'S DRAWINGS.
FOR HEALTH & SAFETY INFORMATION, REFER TO
HEALTH & SAFETY RISK ASSESSMENTS.

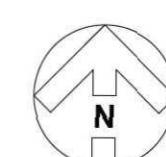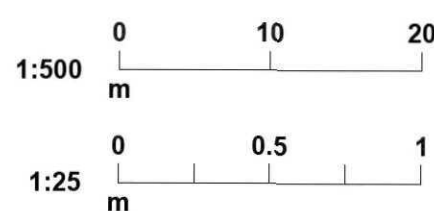

REVISION: * BY: SDH CHECKED: DJW DATE: 22/04/2011
ISSUED FOR PLANNING.

PLANNING

CLIENT:
for
Sainsbury's
base build services

PROJECT:
**STORE EXTENSION
HOLLAND RETAIL PARK
SPALDING**

**PROPOSED SITE PLAN
PEDESTRIAN & CYCLIST
SIGNAGE LOCATIONS**



DRAWING: DATE:
DRAWN BY: DJW SCALE: 1:500 & 1:25 @ A1 APRIL 2011

Hadfield Cawkwell Davidson
17 Broomgrove Rd, Sheffield, S10 2LZ. T 0114 266 8181 F 0114 266 6246 www.hcd.co.uk


ARCH / 2010-131 / PL30
DISCIPLINE: JOB NO: DRAWING NO: REV: *

NOTES


DO NOT SCALE FROM THIS DRAWING.
VERIFY ALL DIMENSIONS AND SETTING OUT ON SITE.
NOTIFY ANY DISCREPANCIES TO THE ARCHITECT.
FOR STRUCTURAL INFORMATION, REFER TO
STRUCTURAL ENGINEER'S DRAWINGS.
FOR M&E INFORMATION, REFER TO M&E ENGINEER'S
AND SUB-CONTRACTOR'S DRAWINGS.
FOR HEALTH & SAFETY INFORMATION, REFER TO
HEALTH & SAFETY RISK ASSESSMENTS.

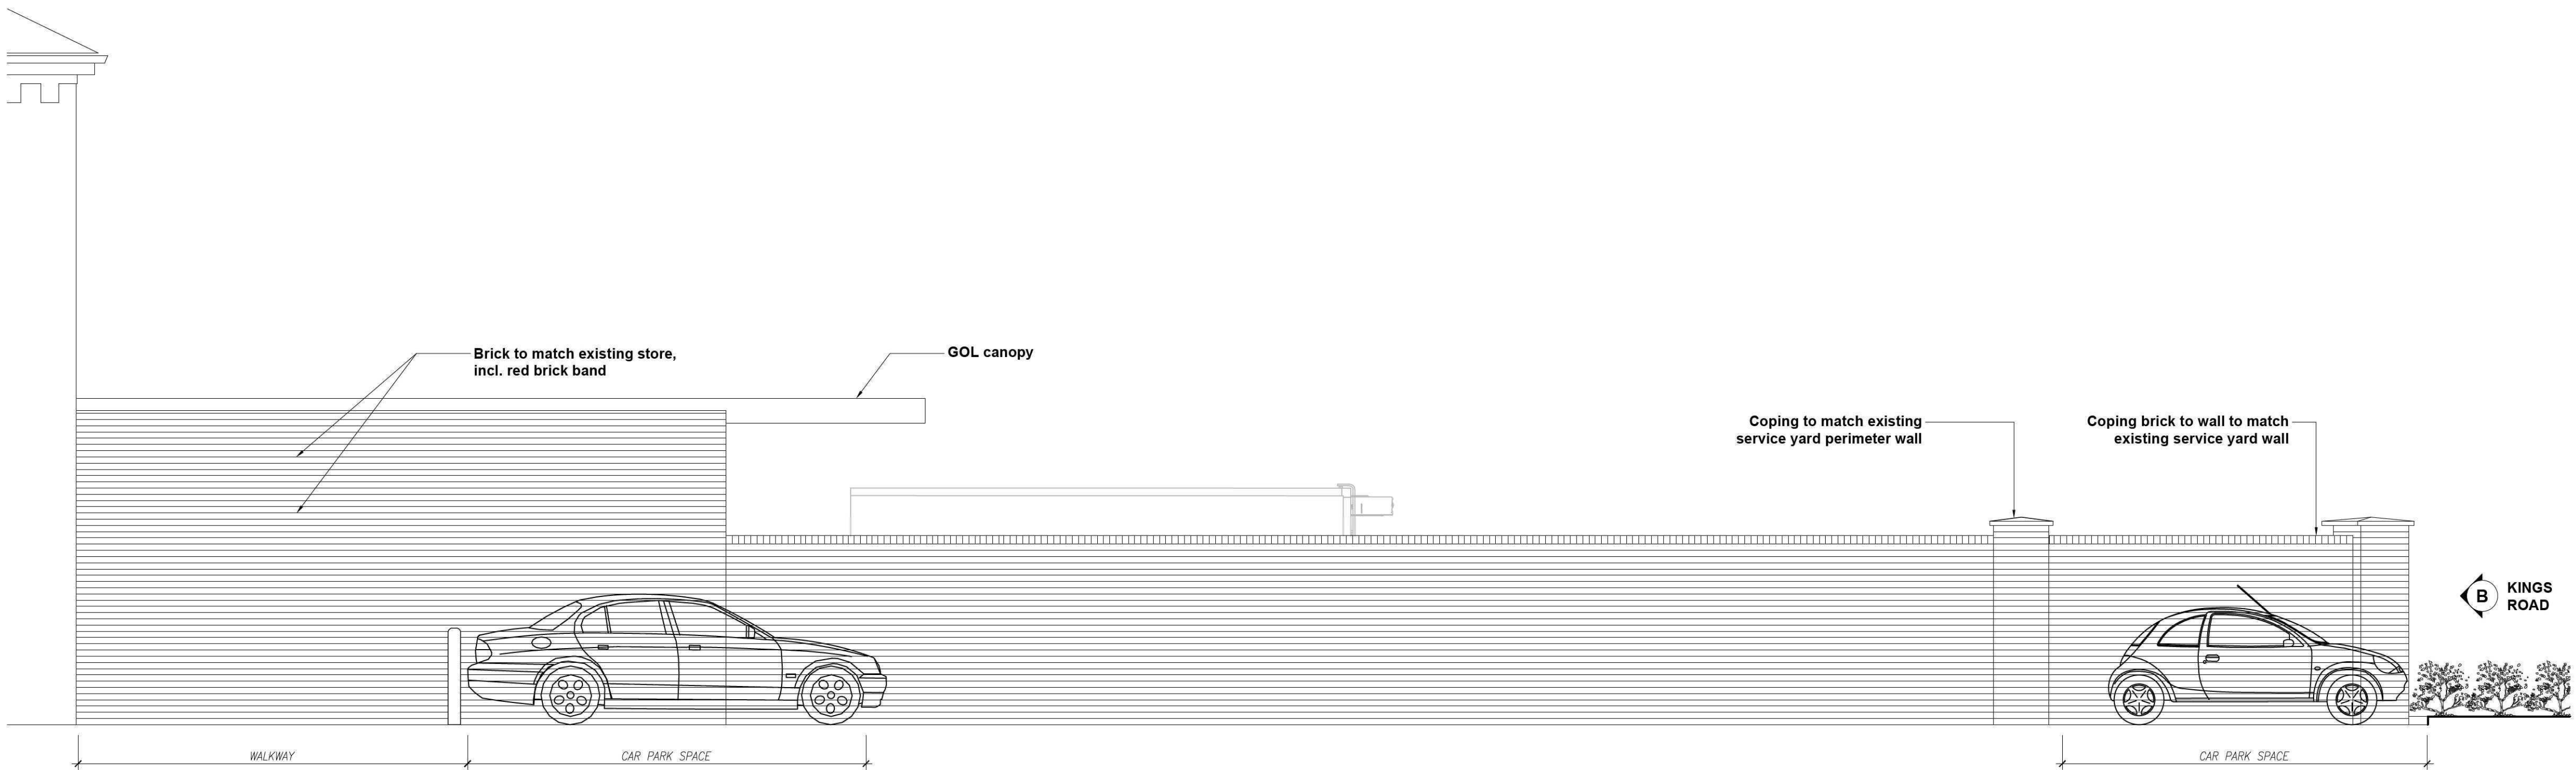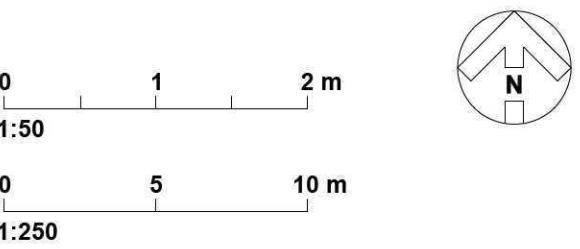


ELEVATION - A FACING CUSTOMER CAR PARK

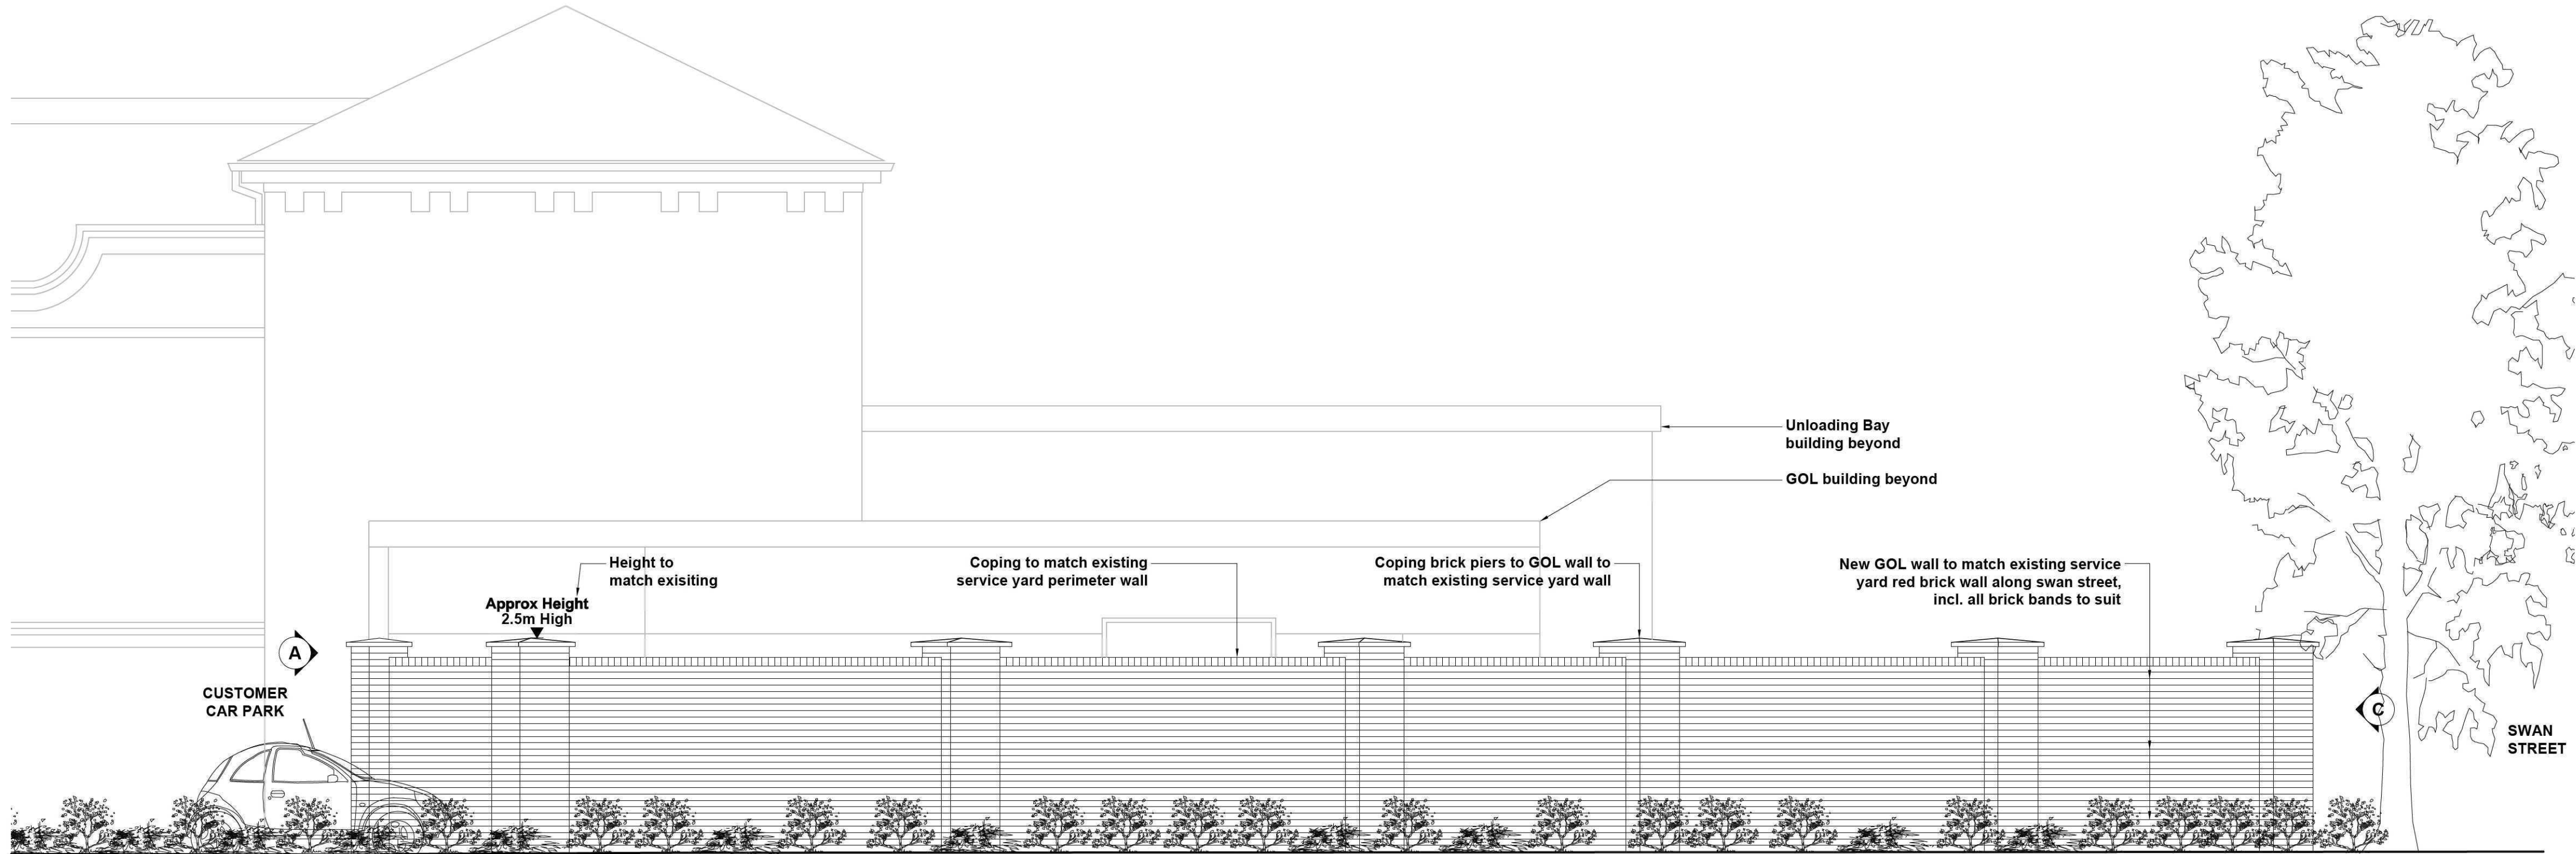

ELEVATION - B FACING KINGS ROAD

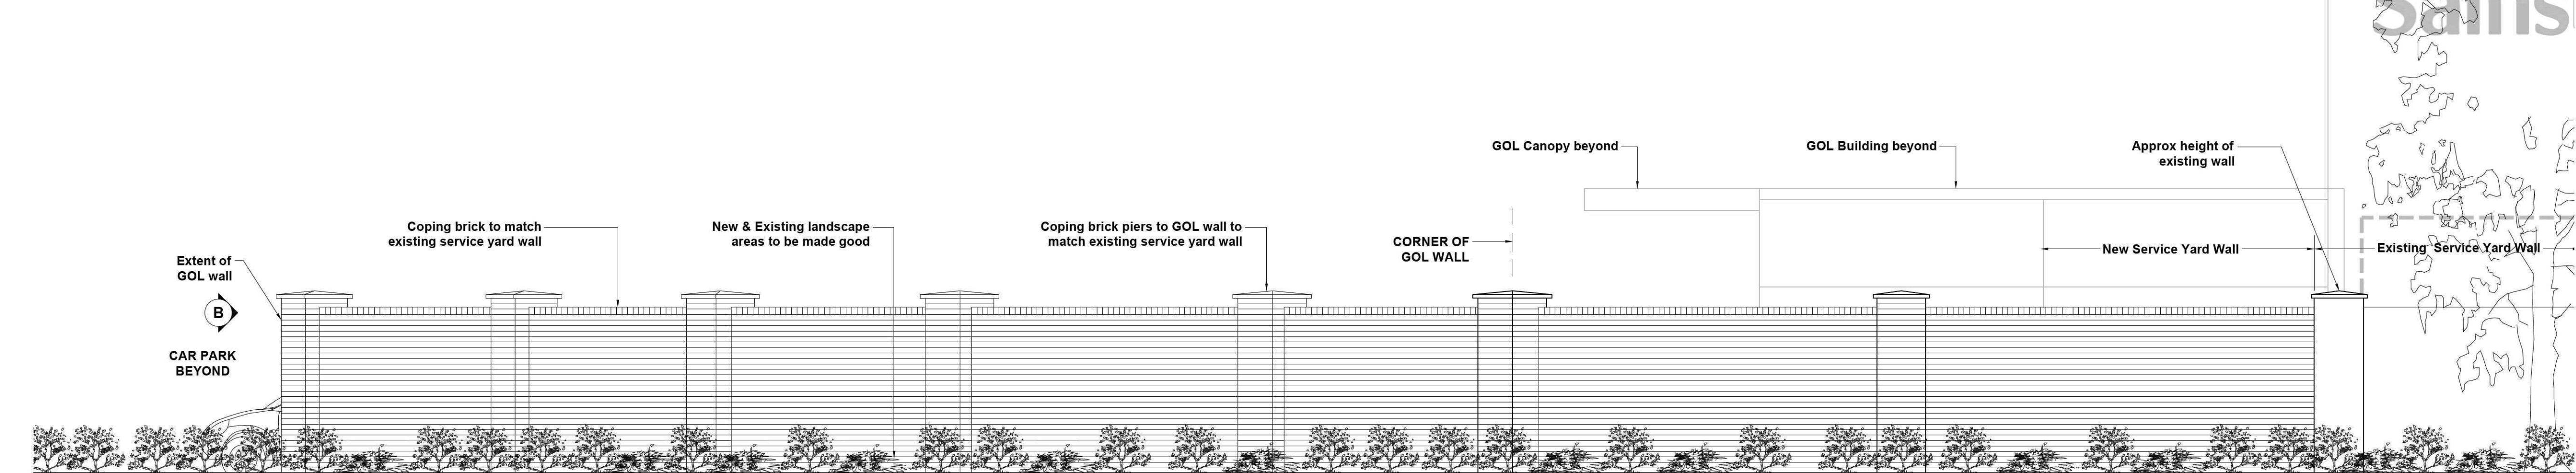

ELEVATION - C FACING SWAN STREET/ KINGS ROAD

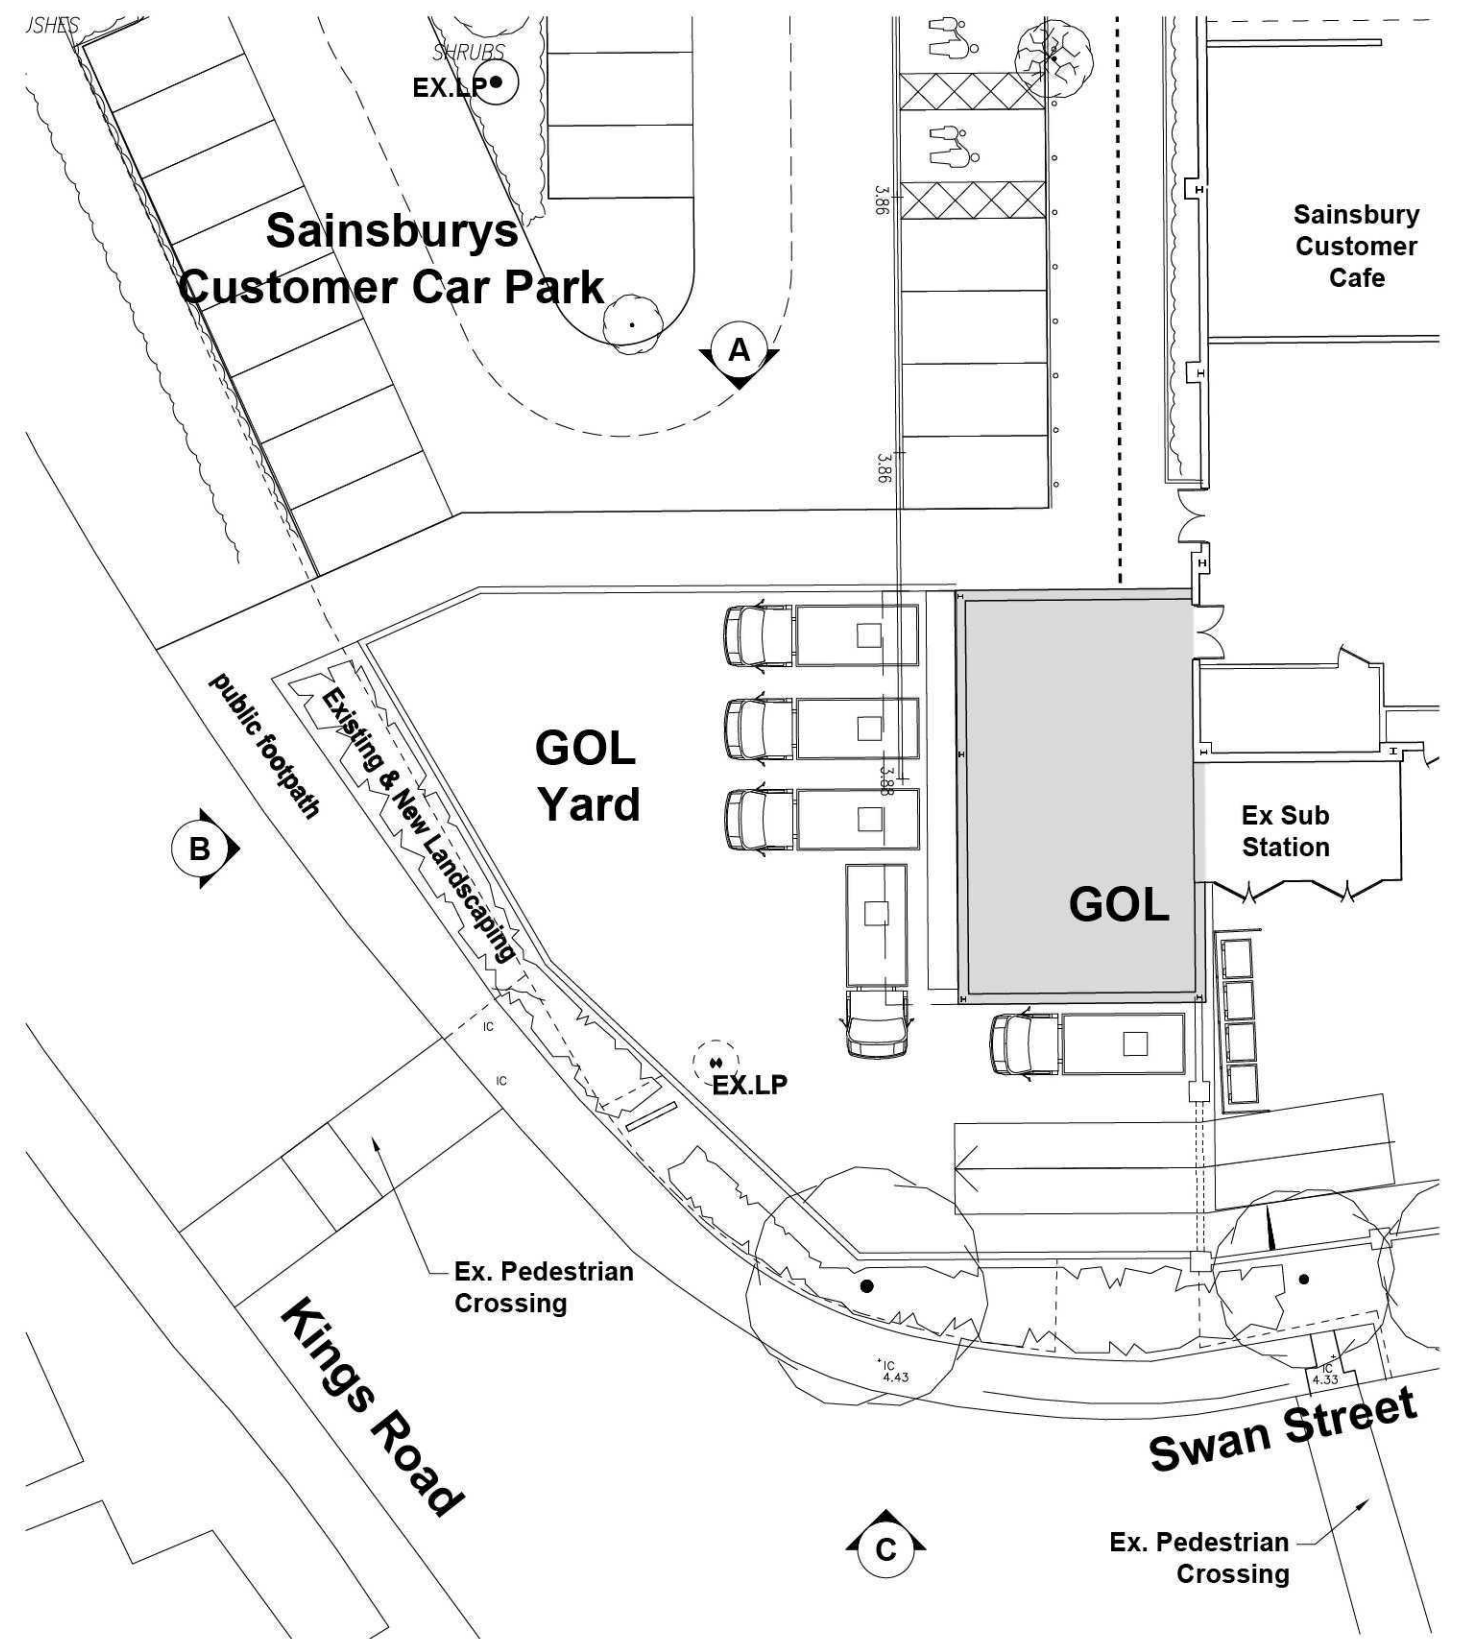

KEY PLAN @ 1:250

REVISION: * BY: DJW CHECKED: DATE: 21/04/2011
ISSUED FOR PLANNING.

PLANNING

PLOT DATE:

Sainsbury's

CLIENT: STORE EXTENSION SPALDING
PROJECT: PROPOSED GOL SERVICE YARD WALL

DRAWING: DRAWN BY: DJW SCALE: 1:50, 250 @A1 DATE: APR 2011

Hadfield Cawkwell Davidson
17 Broomgrove Rd, Sheffield, S10 2LZ. T 0114 266 8181 F 0114 266 6246 www.hcd.co.uk

ARCHITECTURE | ENGINEERING | INTERIOR DESIGN | MASTERPLANNING | URBAN DESIGN
DISCIPLINE: ARCH JOB NO: 2007-096 DRAWING NO: PL31
S:\Architecture\2010-13\Drawings\Pilot Sheets\Planning Conditions\PL31_GOL Wall - Approved Layout.dwg © HCD