


SCALE IN METRES

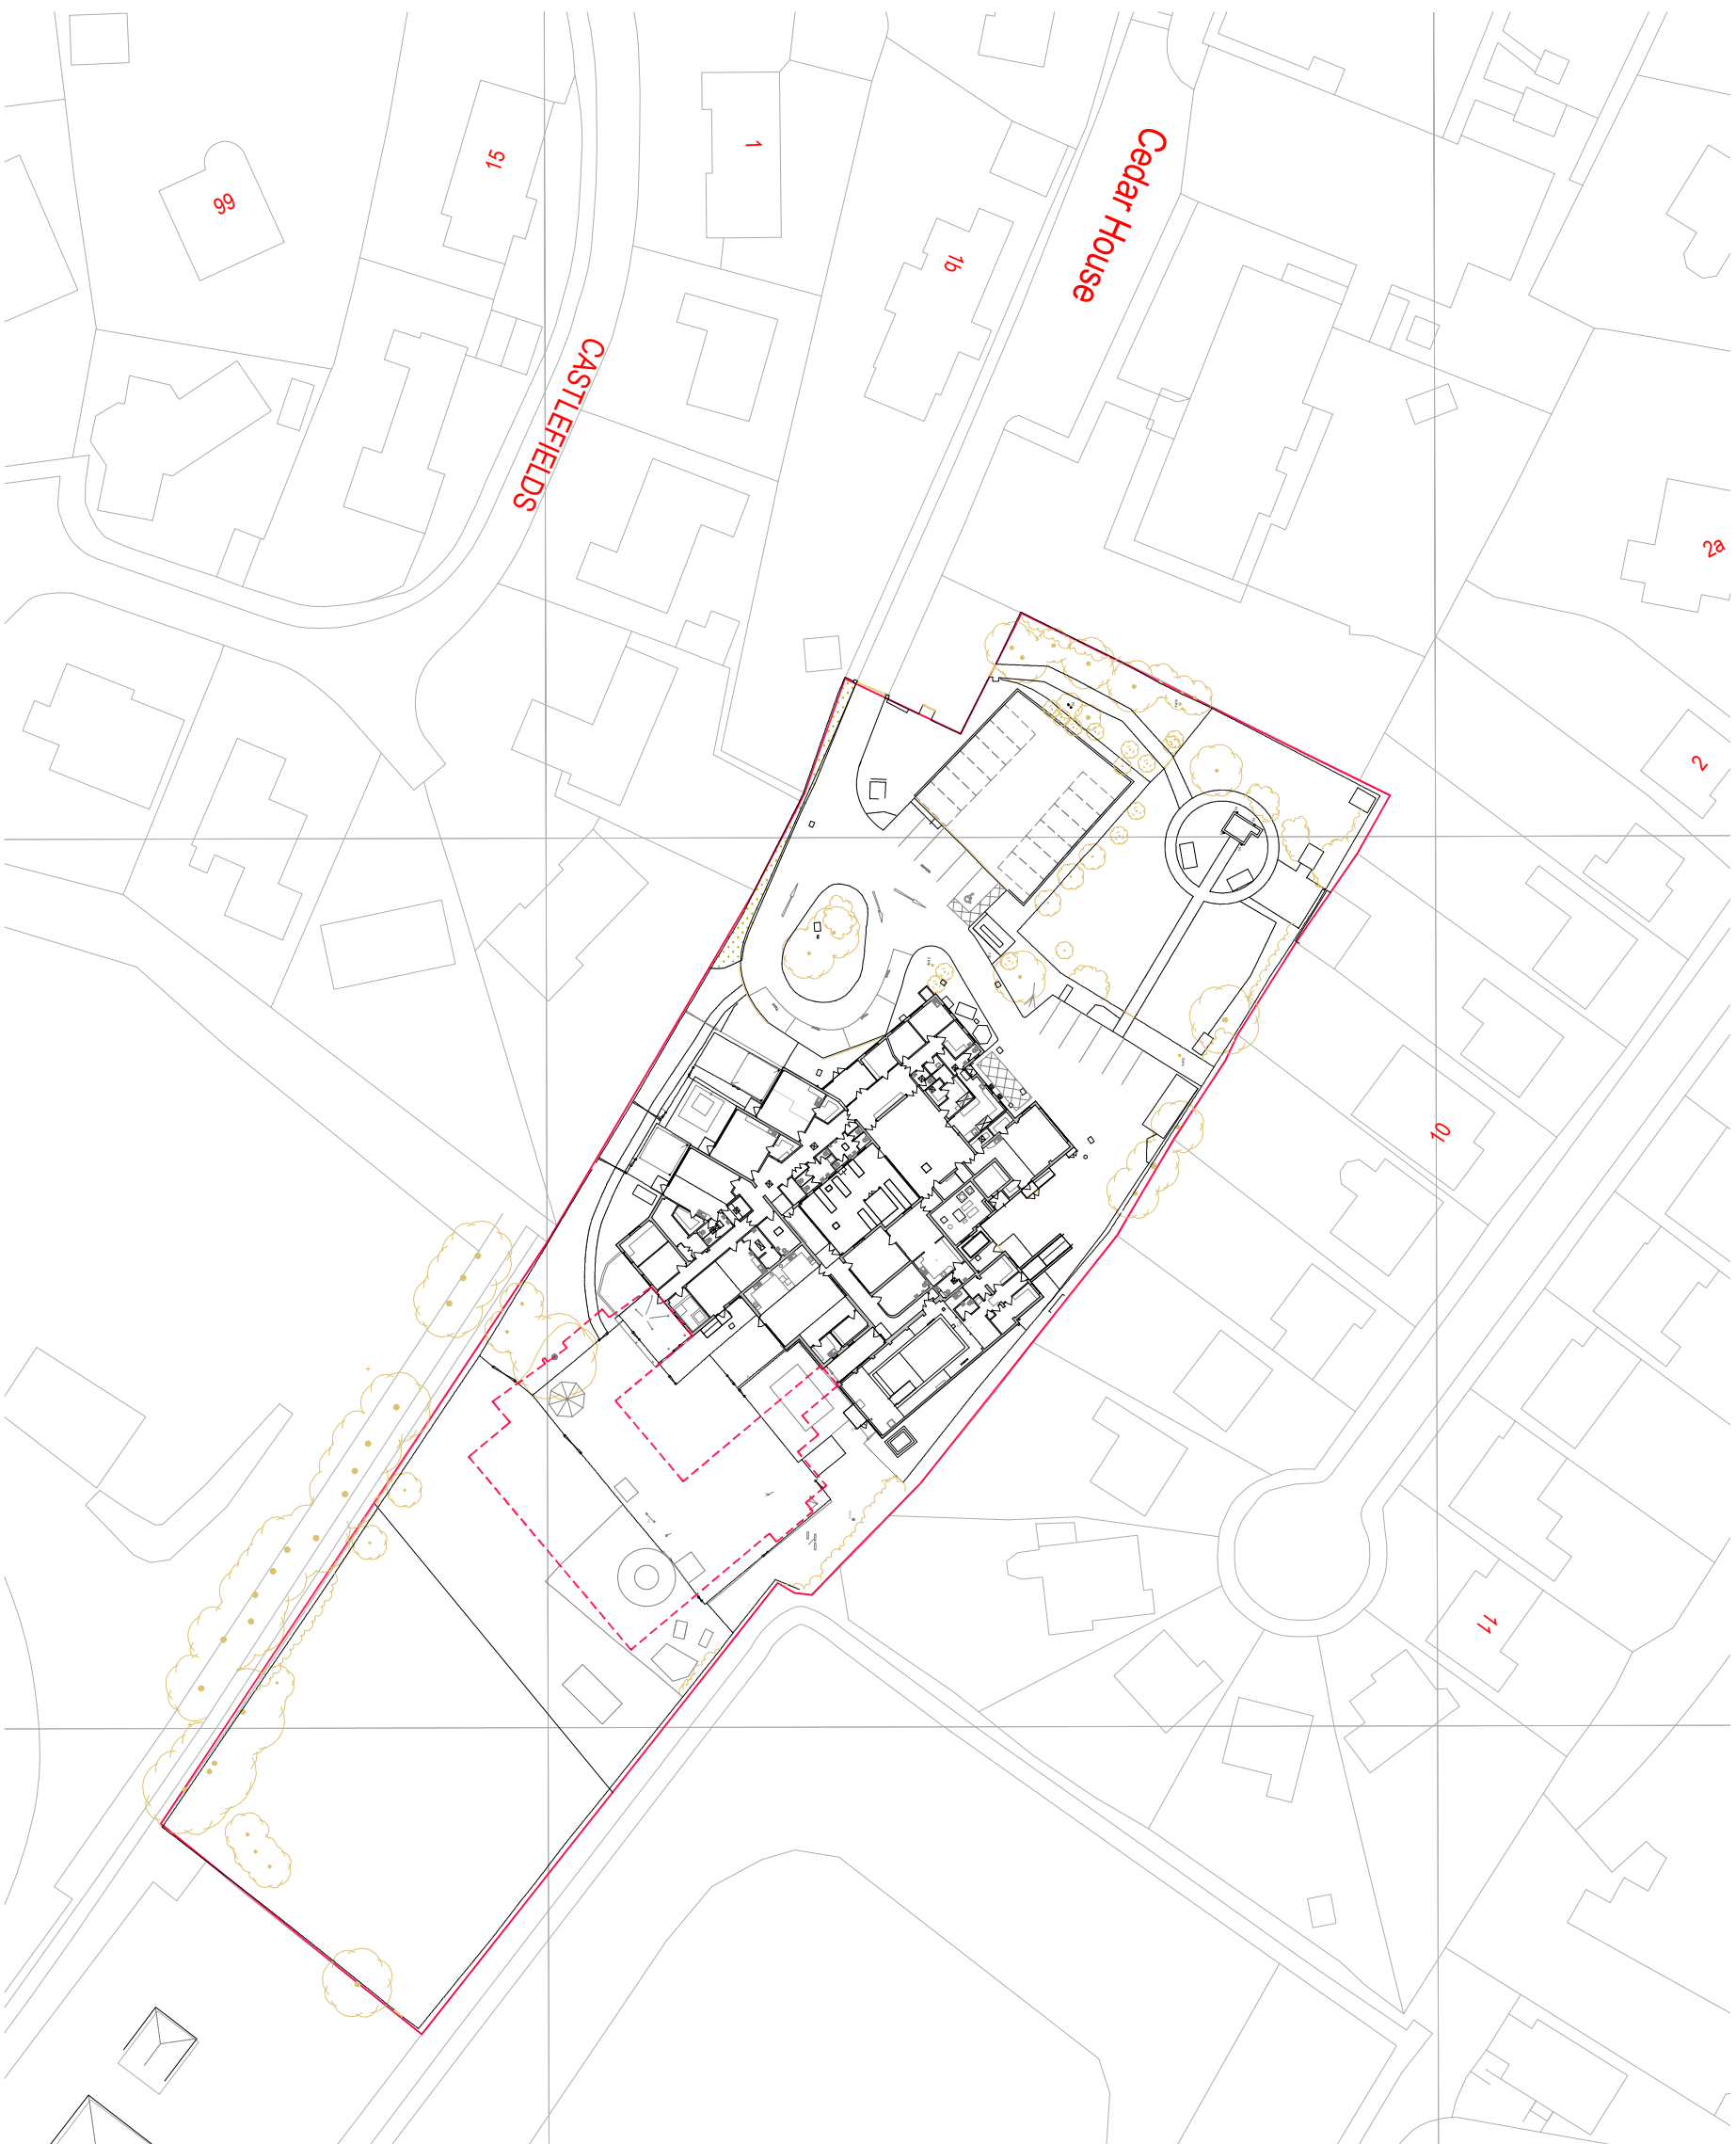

0 1 2 3 4 5 10 15 20 25

PETER SMITH ASSOCIATES ARCHITECTS	☐	☐	☐	☐	☒
	☐	☐	☐	☐	☒
THE SHILOH 57 Main Street Baton Petersburg, PE 6098					
Tel. 01778 560190					
Fax. 01778 560091					
Project THE GARTH SCHOOL, SPALDING NEW CLASSROOM EXTENSION BLOCK					
Client COMMUNITY INCLUSIVE TRUST					
Drawing no. 17/402602					
Revision Scale 1:200 @ A3					
Date January 19					
Drawn by K. WESTWOOD					
Checked by R. DIMOND					
EXISTINGS SITE PLAN					