



THE GARTH SCHOOL - EXISTING ELEVATION 1 (FLANK ELEVATION)

SCALE 1:100@A1

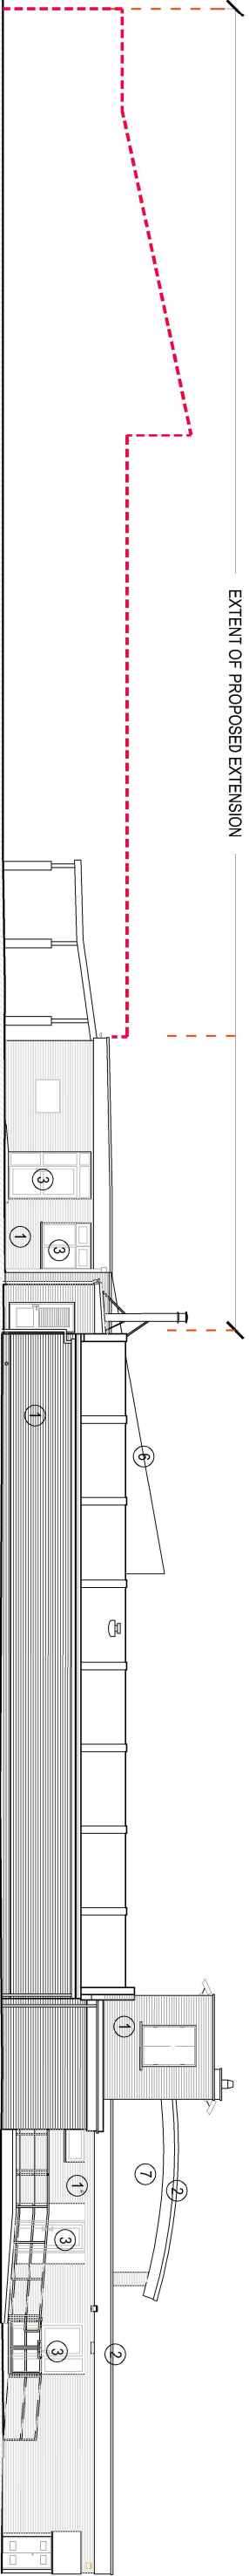


THE GARTH SCHOOL - EXISTING ELEVATION 2 (FLANK ELEVATION)

SCALE 1:100@A1

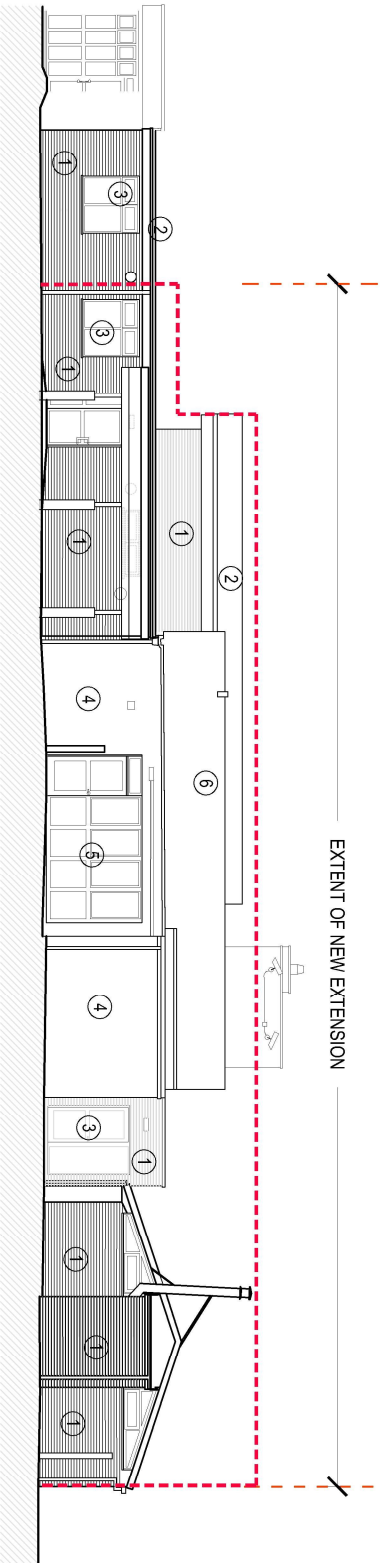


THE GARTH SCHOOL - EXISTING ELEVATION 3 (REAR ELEVATION)

SCALE 1:100@A1

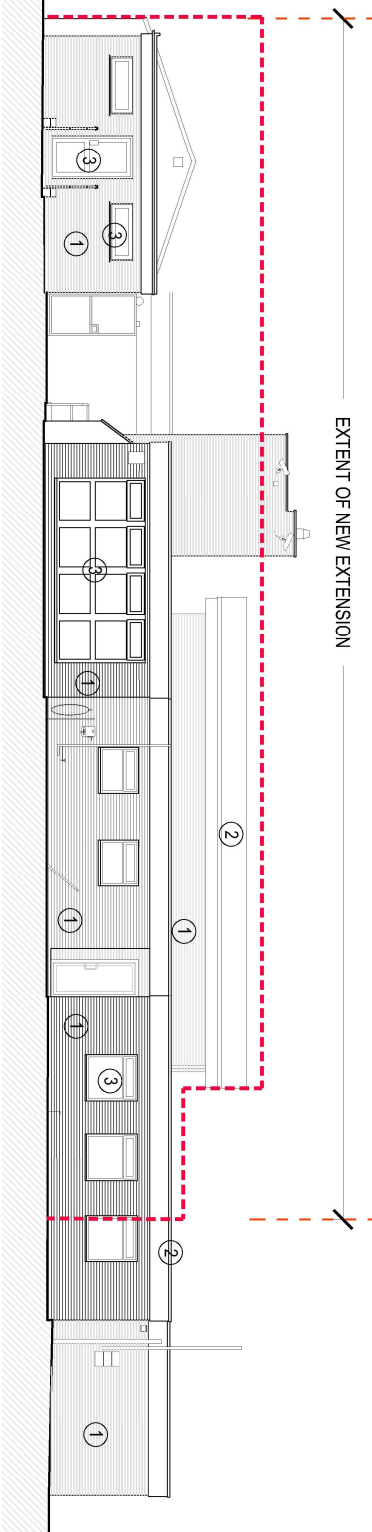

THE GARTH SCHOOL - EXISTING ELEVATION 4 (FRONT ELEVATION)

SCALE 1:100@A1

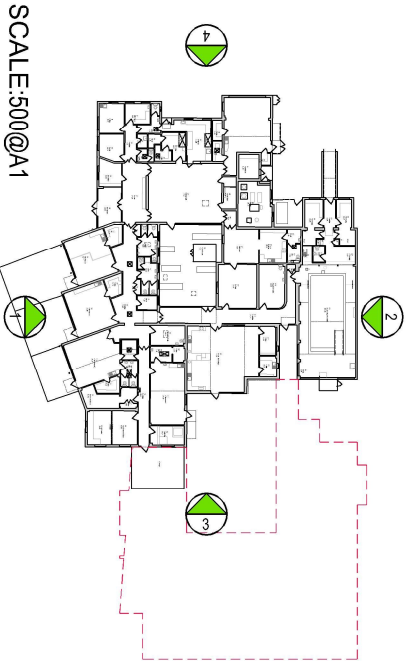

SCALE:500@A1

- MATERIAL SCHEDULE**
- Existing facing brick
 - Existing felt roof
 - Existing UPVC window
 - Existing yellow powder coated cladding
 - Existing grey powder coated windows
 - Existing single ply roof
 - Existing render
 - New vertical and horizontal black cladding
 - New powder coated aluminium cladding
 - New vertical slate tile hanging
 - New grey powder coated windows and doors
 - New canopy

PETER SMITH ASSOCIATES ARCHITECTS		The Studio 57 Main Street Bassett Peterborough PE36PB Tel: 01773 560090 Fax: 01773 500091	
Project:	THE GARTH SCHOOL, SPALDING NEW CLASSROOM EXTENSION BLOCK	Drawing no.	17/02/2014
Client:	COMMUNITY INCLUSIVE TRUST	Revision	1:100@A1
Drawn By:	K.WESTWOOD	Scale	1:100@A1
Checked By:	R.DIMOND	Date	January 19