
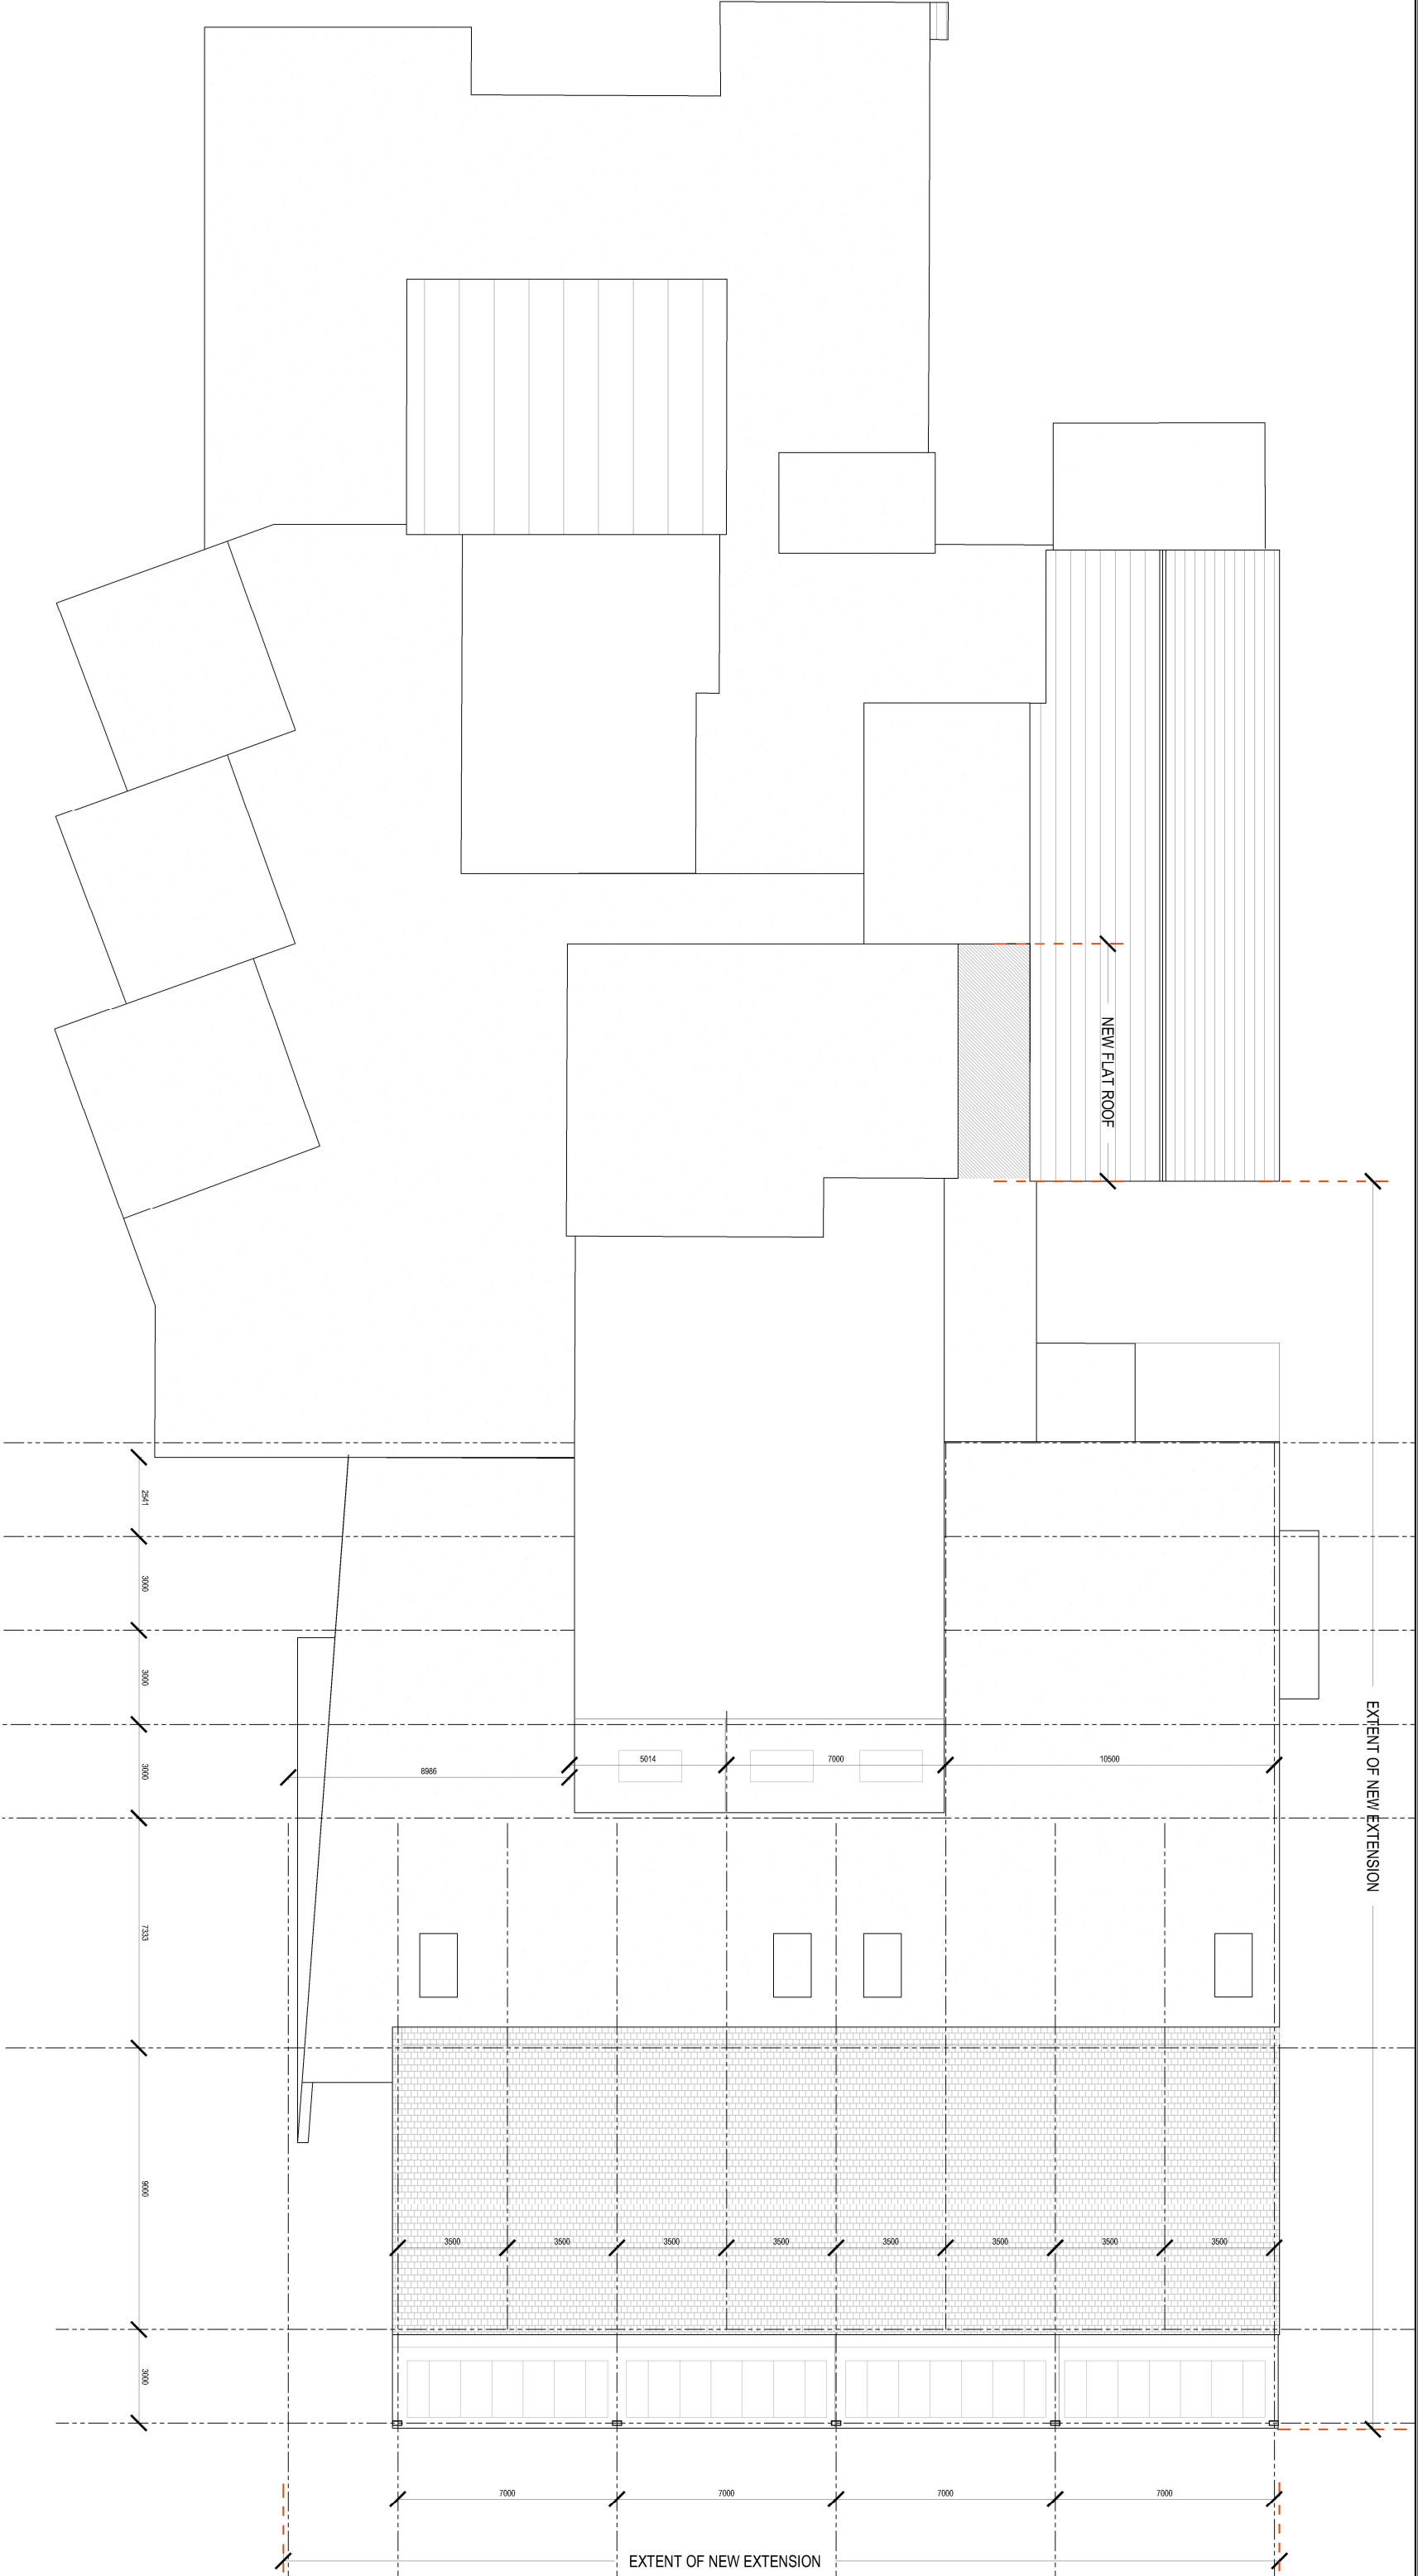


Hatch denotes area of new build

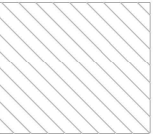

Hatch denotes area of remodeling/renovation works

PETER SMITH ASSOCIATES ARCHITECTS The Studio 57 Main Street Boston Peterborough PE3 9PB Tel: 01773 560090 Fax: 01773 500091		Project THE GARTH SCHOOL, SPALDING NEW CLASSROOM EXTENSION BLOCK		Drawing PROPOSED ROOF PLAN	
Client COMMUNITY INCLUSIVE TRUST		Drawing no. 17/02607		Revision 1:100@A1	
Drawn By K.WESTWOOD		Scale 1:100@A1		Date January 19	
Checked By R.DIMOND		Scale 1:100@A1		Date January 19	