


THE GARTH SCHOOL - PROPOSED ELEVATION 1 (FLANK ELEVATION)

SCALE 1:100@A1

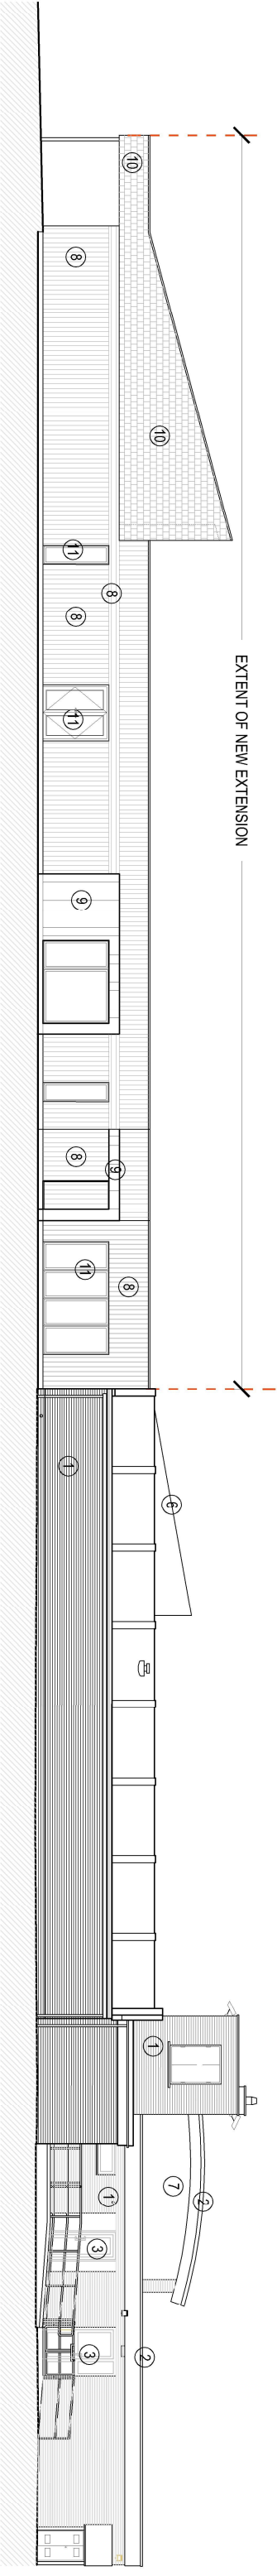


THE GARTH SCHOOL - PROPOSED ELEVATION 2 (FLANK ELEVATION)

SCALE 1:100@A1




THE GARTH SCHOOL - PROPOSED ELEVATIONS 3 (REAR ELEVATION)

SCALE 1:100@A1

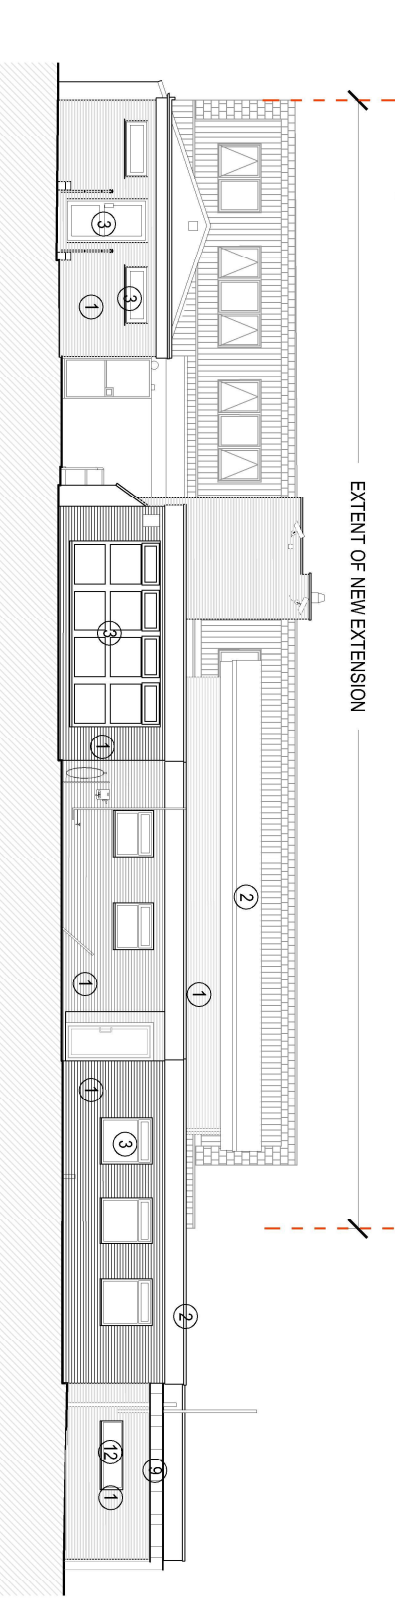

THE GARTH SCHOOL - PROPOSED ELEVATION 4 (FRONT ELEVATION)

SCALE 1:100@A1

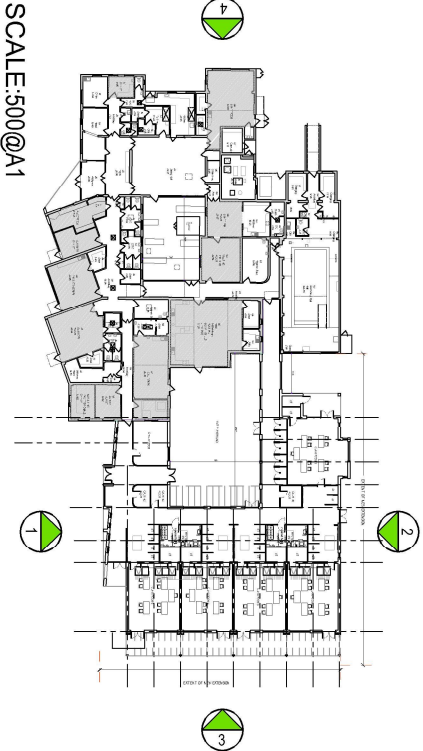

SCALE:500@A1

PETER SMITH ASSOCIATES ARCHITECTS		The Studio 57 Main Street Bassett Peterborough PE3 6PB Tel: 01773 560090 Fax: 01773 500991	
Project THE GARTH SCHOOL, SPALDING NEW CLASSROOM EXTENSION BLOCK		Drawing no. 17/02/2018 PROPOSED ELEVATIONS	
Client COMMUNITY INCLUSIVE TRUST		Revision Scale 1:100@A1 Date January 19	
Drawn By K WESTWOOD		Checked By R DIMOND	

- MATERIAL SCHEDULE**
- Existing facing brick
 - Existing flat roof
 - Existing UPVC window
 - Existing yellow powder coated cladding
 - Existing grey powder coated windows
 - Existing single ply roof
 - Existing render
 - New vertical and horizontal black cladding
 - New powder coated aluminium cladding
 - New vertical slate tile hanging
 - New grey powder coated windows and doors
 - New canopy