
 
 


Site Plan 1:50

21 High Street, Spalding, Lincolnshire, PE11 1TX

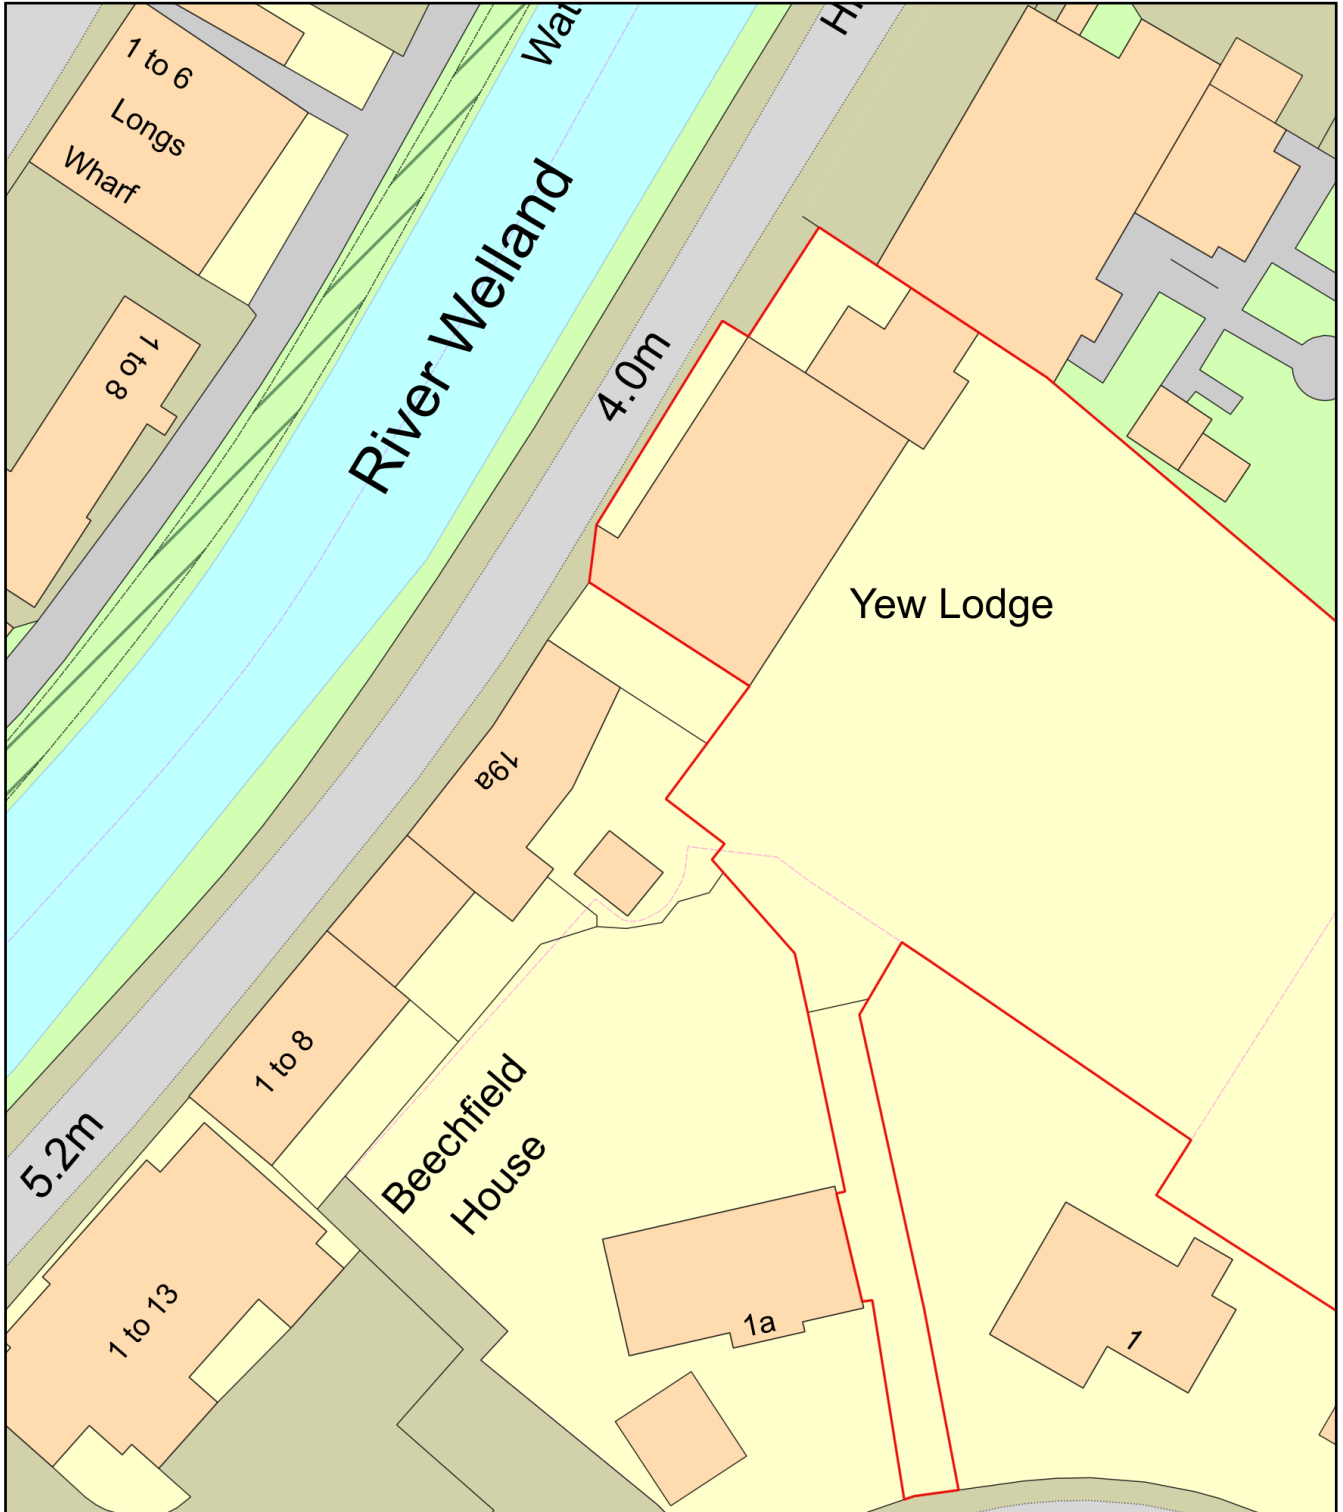

Plan Produced for: Francis Lempp

Date Produced: 12 Apr 2026

Plan Reference Number: TQRQM26102181120302

Scale: 1:500 @ A4