
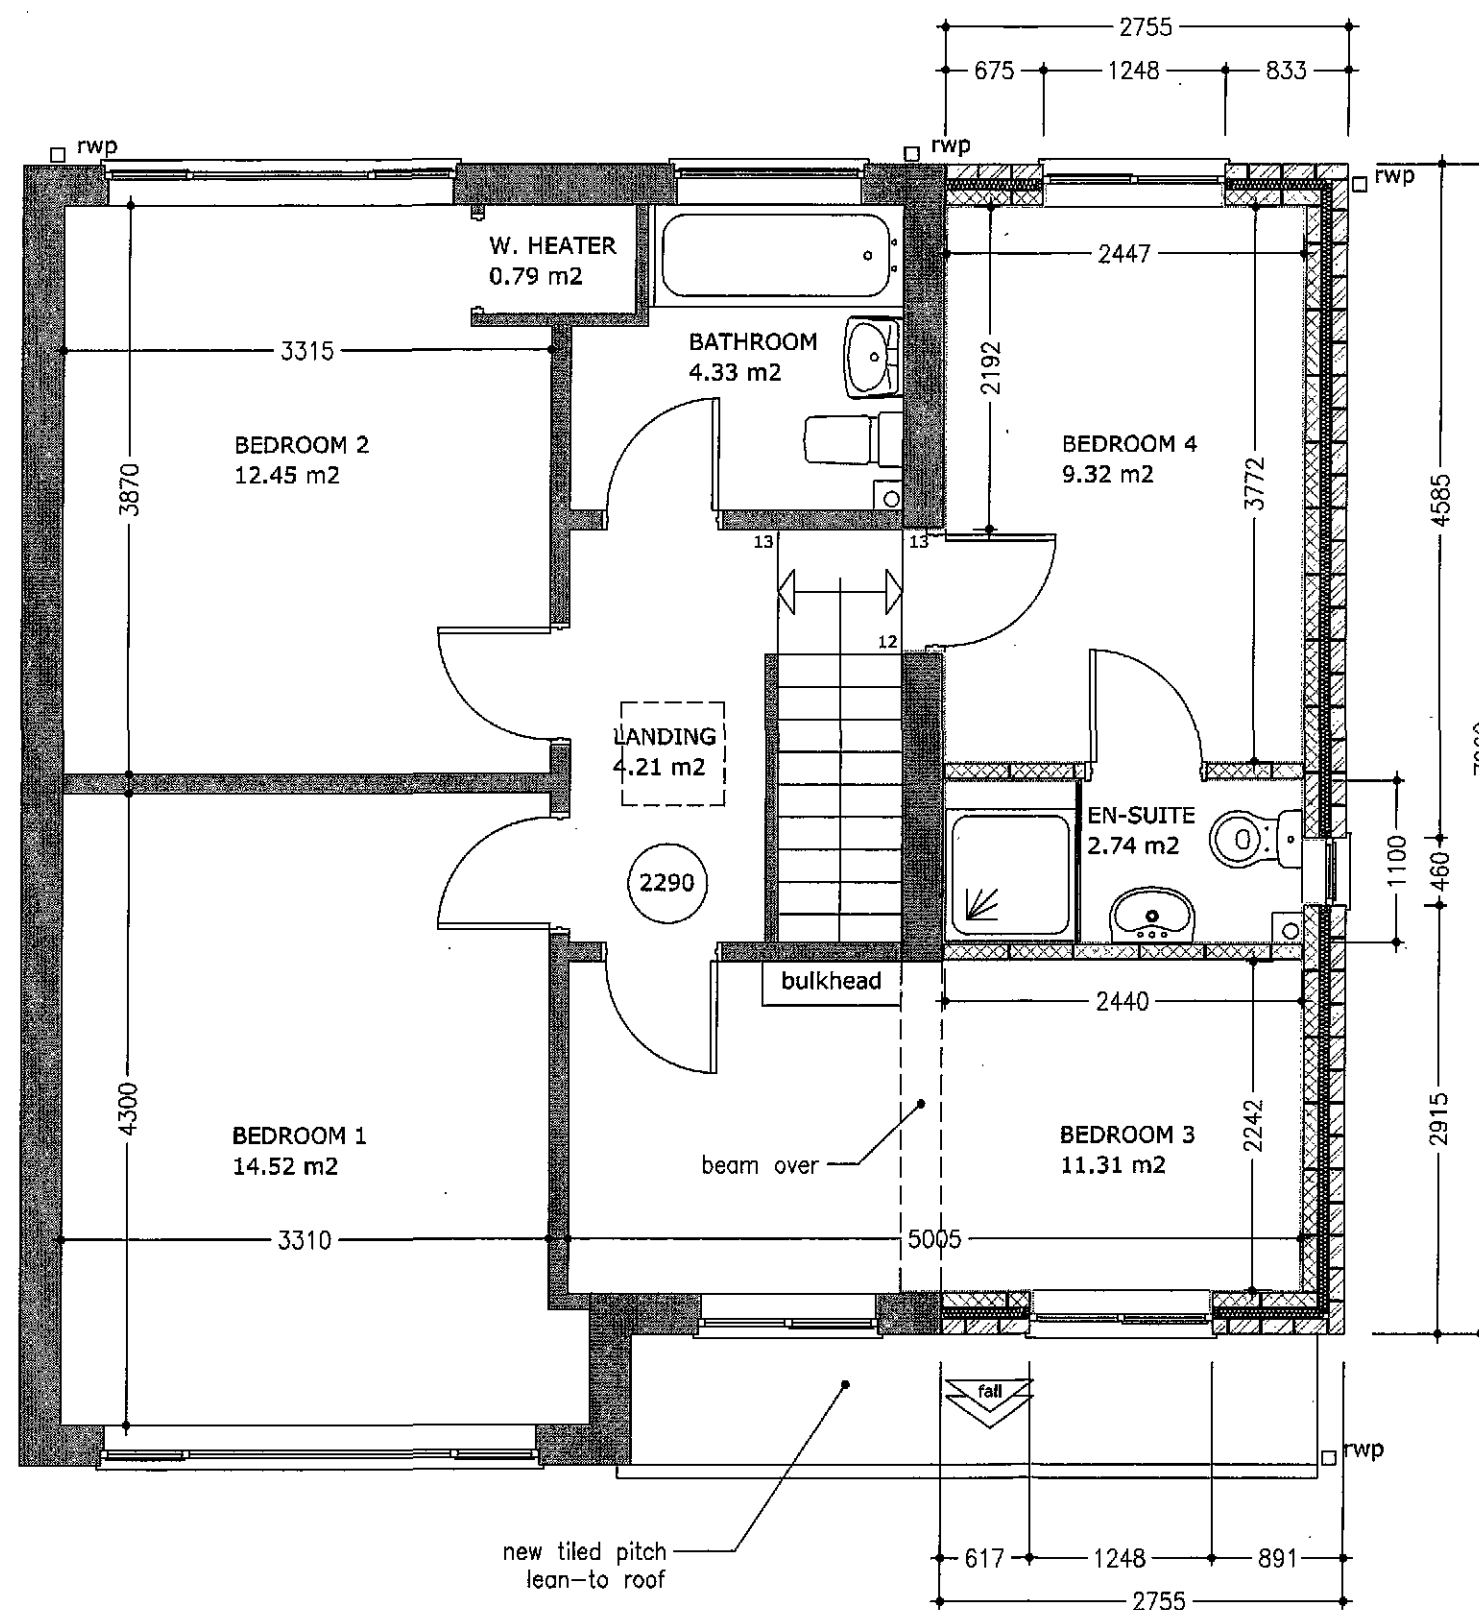


NOTE
This drawing is not to be scaled. All dimensions to be checked on site. All drawings to be read in conjunction with specifications where applicable.

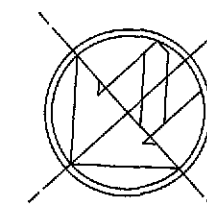

Proposed First Floor
Scale 1:50
Gross Floor area = 75.47 m2
Gross extended = 21.92 m2
Net Floor area = 41.27 m2

SHDC
Planning & Development
20 MAY 2009
Ref: 0353/09

**DETERMINED
PLAN**



Drawing: First floor plan as proposed

Title: Proposed Extension at
14 Malvern Avenue Spalding Lincs
PE11 2DG for Mr and Mrs Bayard

Scale: 1:50 Date: March-2009 Sheet: 1F02

back
01

NOTE
This drawing is not to be scaled. All dimensions to be checked on site. All drawings to be read in conjunction with specifications where applicable.

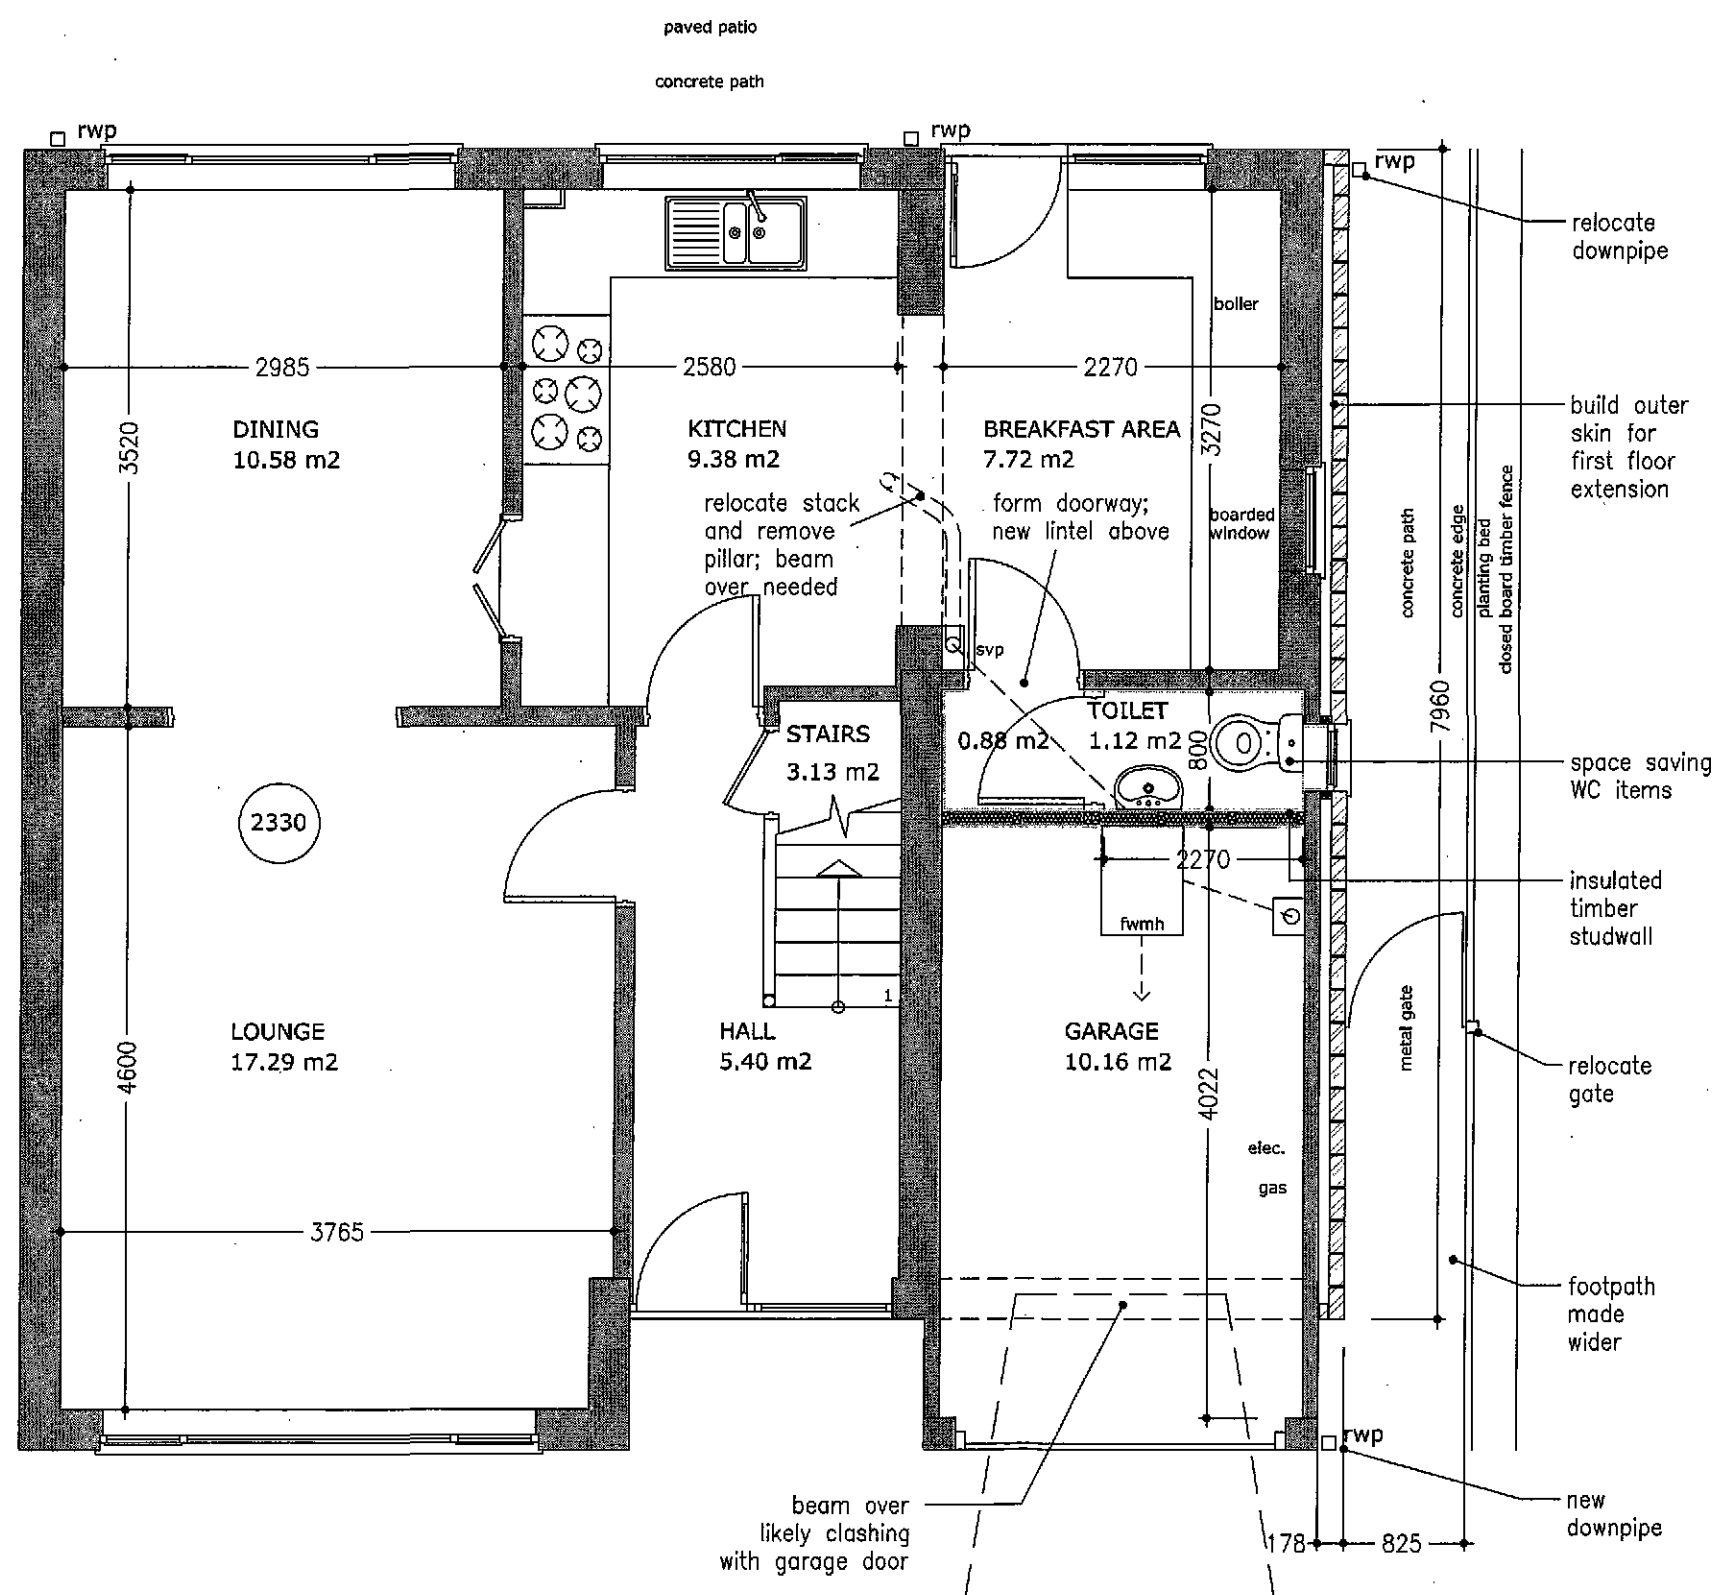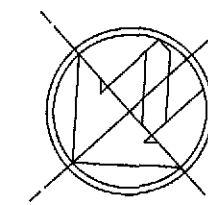

Proposed Ground Floor
Scale 1:50
Gross Floor area = 77.86 m2
Gross extended = 1.42 m2
Net Floor area = 65.66 m2

**DETERMINED
PLAN**

SHDC
Planning & Development
20 MAY 2009
Ref: 0353/09



Drawing: Ground floor plan as proposed

Title: Proposed Extension at
14 Malvern Avenue Spalding Lincs
PE11 2DG for Mr and Mrs Bayard

Scale: 1:50@A3 Date: April-2009 Sheet: GF03

back
01

NOTE
This drawing is not to be scaled. All dimensions to be checked on site. All drawings to be read in conjunction with specifications where applicable.

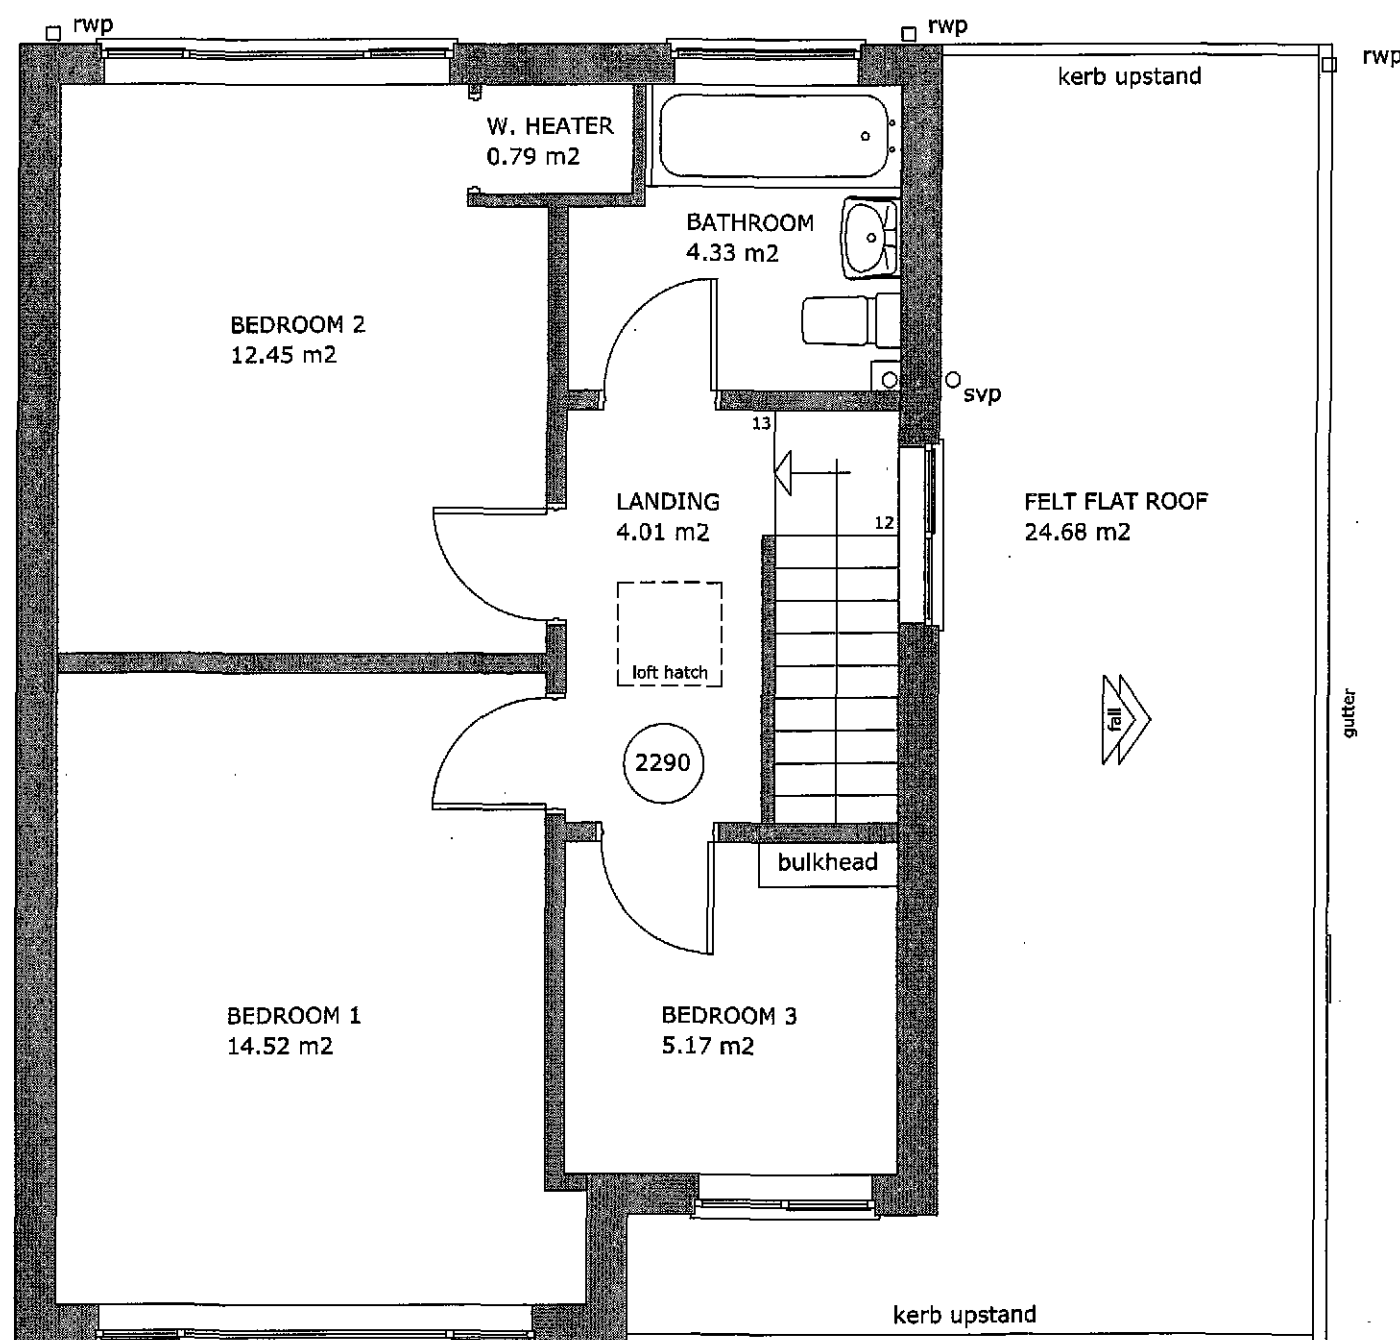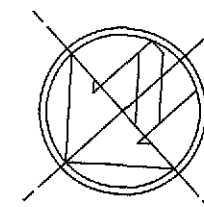

**DETERMINED
PLAN**

SHDC
Planning & Development
20 MAY 2009
Ref: 0353/09

Existing First Floor
Scale 1:50
Gross Floor area = 53.54 m²
Net Floor area = 41.27 m²

Drawing: First floor plan as existing
Title: Proposed Extension at
14 Malvern Avenue Spalding Lincs
PE11 2DG for Mr and Mrs Bayard

Scale: 1:50 Date: March-2009 Sheet: 1F01

bacx
01

**DETERMINED
PLAN**

MALVERN CLOSE

MALVERN AVENUE

Black 4.5m
Pavers
100
100
5.5


SHDC
Planning & Development
20 MAY 2009
Ref: 0353/09

LLOE AVENUE

LB

3.4m

El Sub Sta

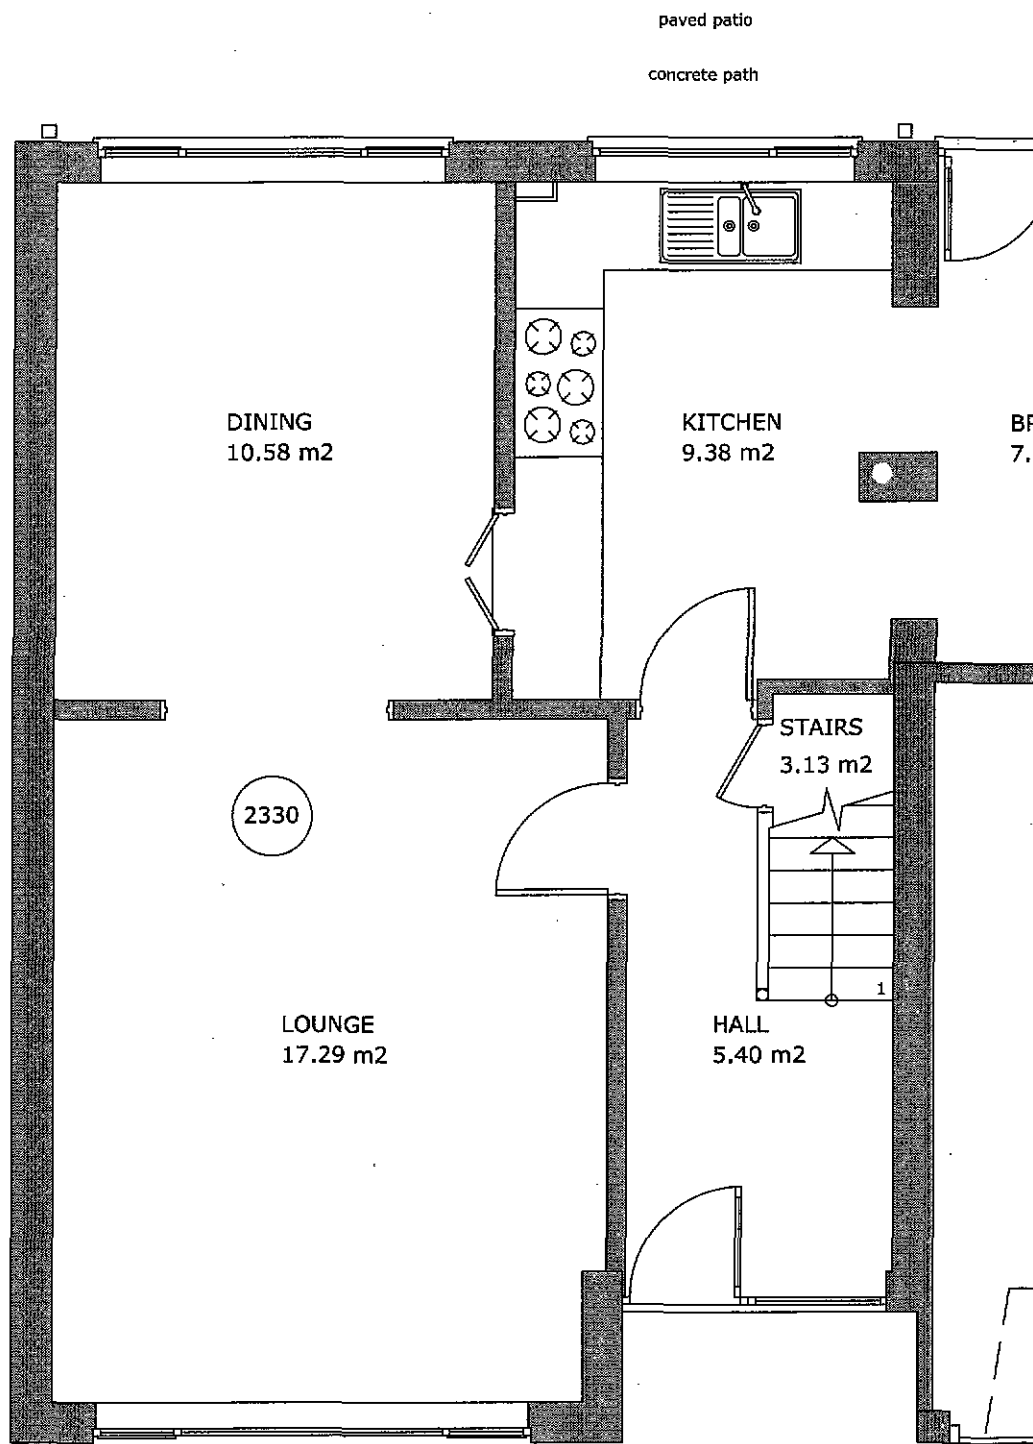


Existing Ground Floor


Scale 1:50

Gross Floor area = 76.44 m²
Net Floor area = 65.86 m²

NOTE
This drawing is not to be scaled. All dimensions to be checked on site. All drawings to be read in conjunction with specifications where applicable.

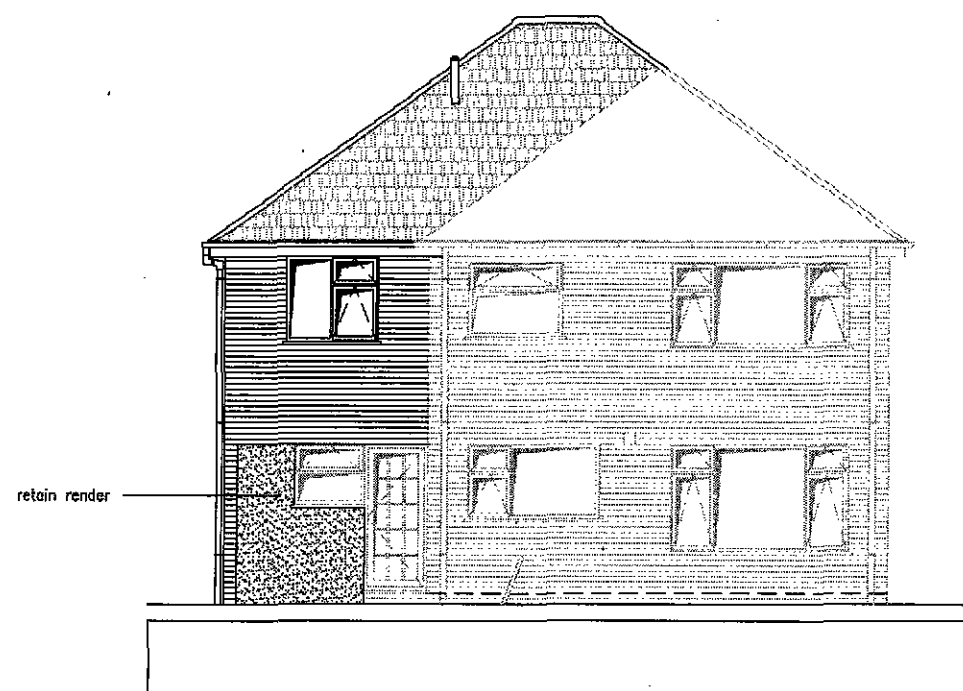


South - East Elevation as Proposed

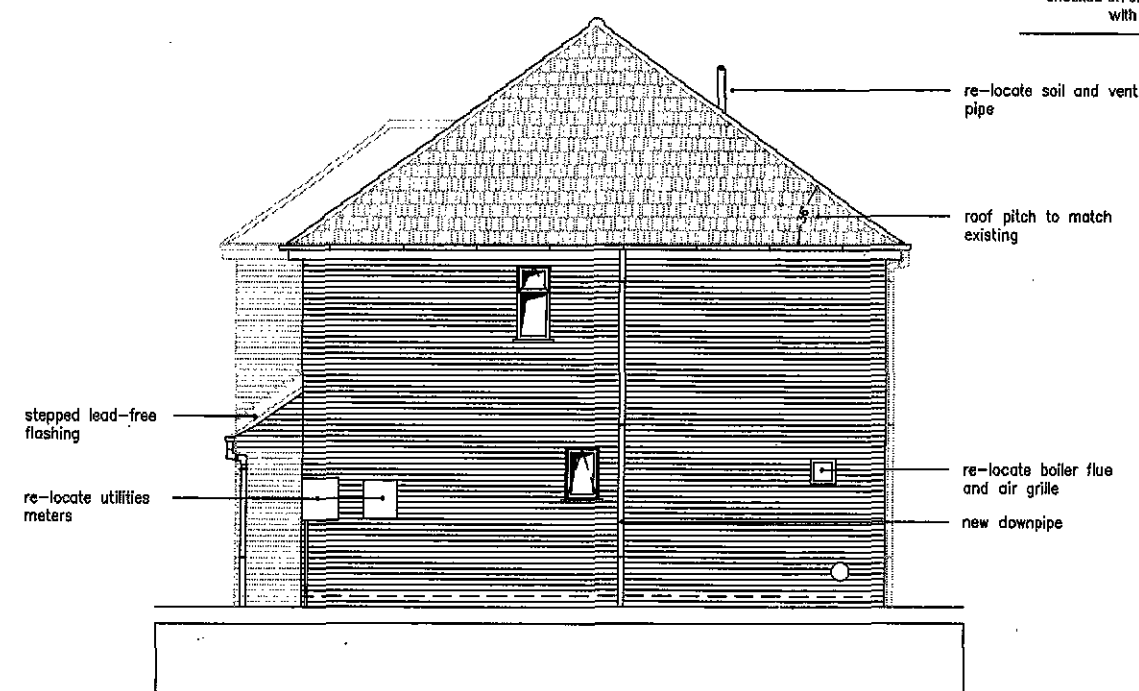

West - South Elevation as Proposed



North - West Elevation as Proposed

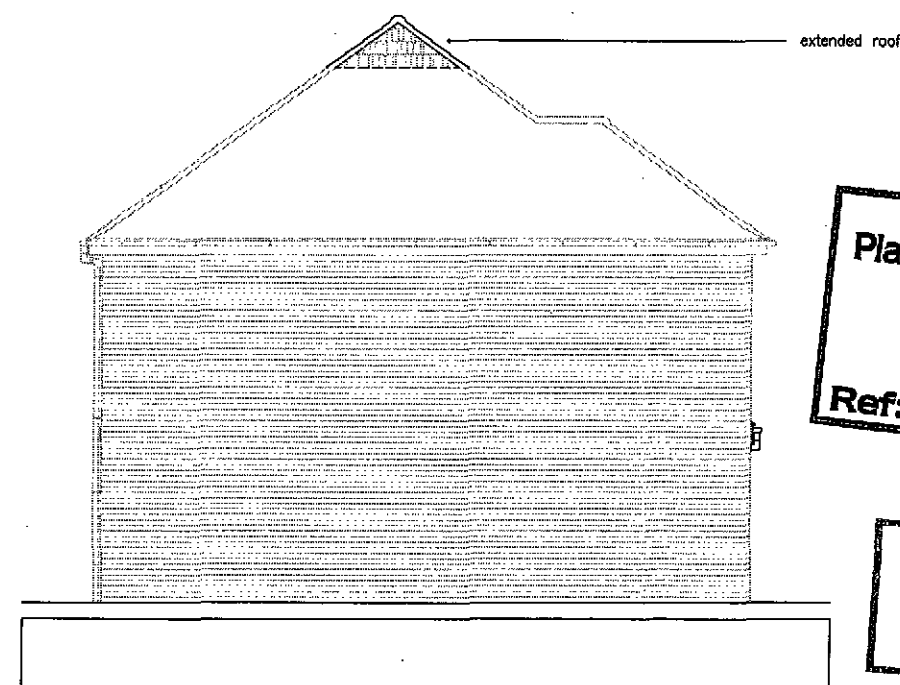

East - North Elevation as Proposed

SHDC
Planning & Development
20 MAY 2009
Ref: 0353/09

**DETERMINED
PLAN**

KEY:

- | | |
|-------------------------------------|-----------------------------------|
| (A) Half round ridge and hip tile | (D) White u-PVC rainwater goods |
| (B) Concrete grey interlocking tile | (E) White u-PVC windows and doors |
| (C) White u-PVC soffit and fascia | (F) Brown facing brickwork |

All materials to be close match of the existing and to Local Authority approval. Roof levels are a guesstimate.

Drawing: Elevations as proposed
Title: Proposed Extension at
14 Malvern Avenue Spalding Lincs
PE11 2DG for Mr and Mrs Bayard


Scale: 1:100 @ A3 Date: March-2009 Sheet: EL03

back 01


NOTE
This drawing is not to be scaled. All dimensions to be checked on site. All drawings to be read in conjunction with specifications where applicable.

KEY:


- Ⓐ Half round ridge and hip tile
- Ⓑ Concrete grey interlocking tile
- Ⓒ White u-PVC soffit and fascia
- Ⓓ White u-PVC rainwater goods
- Ⓔ White u-PVC windows and doors
- Ⓕ Brown facing brickwork
- Ⓖ Bitumen felt flat roof
- Ⓗ White render

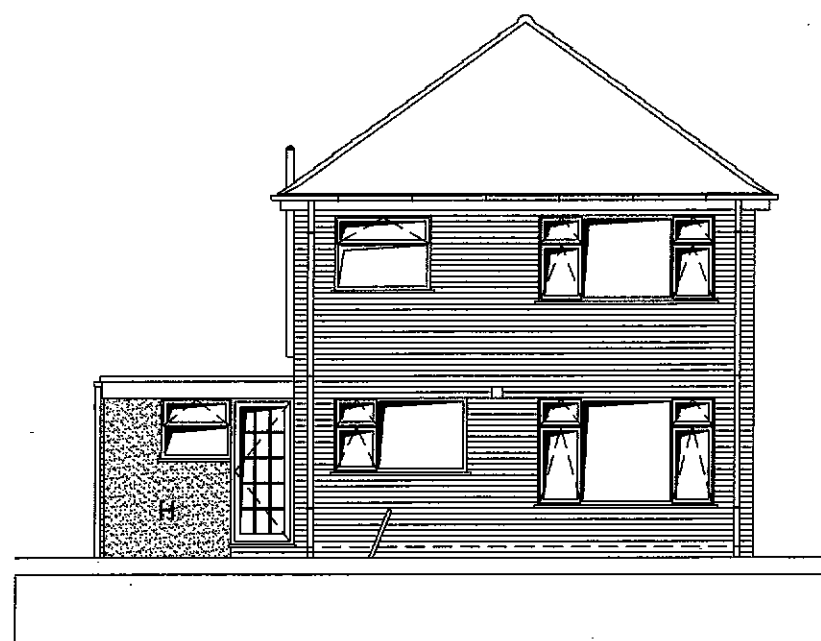


South - East Elevation as Existing

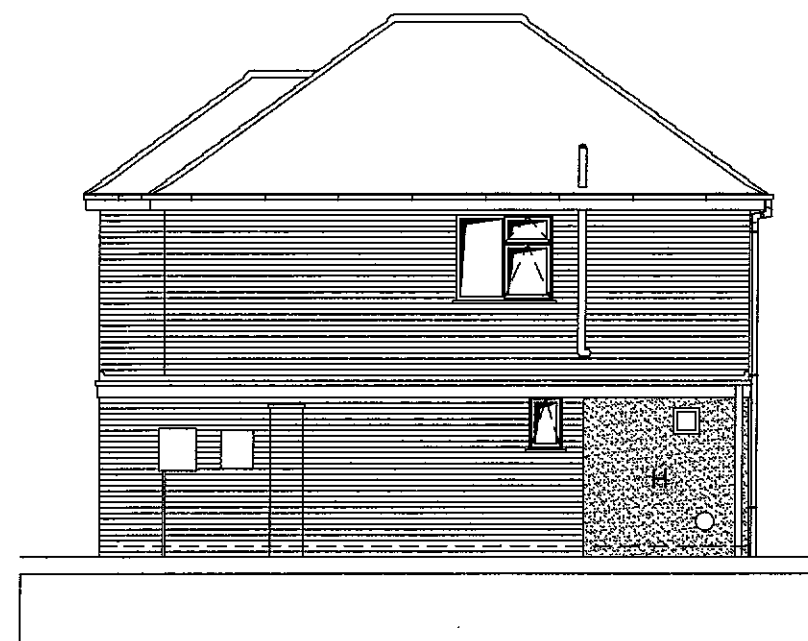

West - South Elevation as Existing

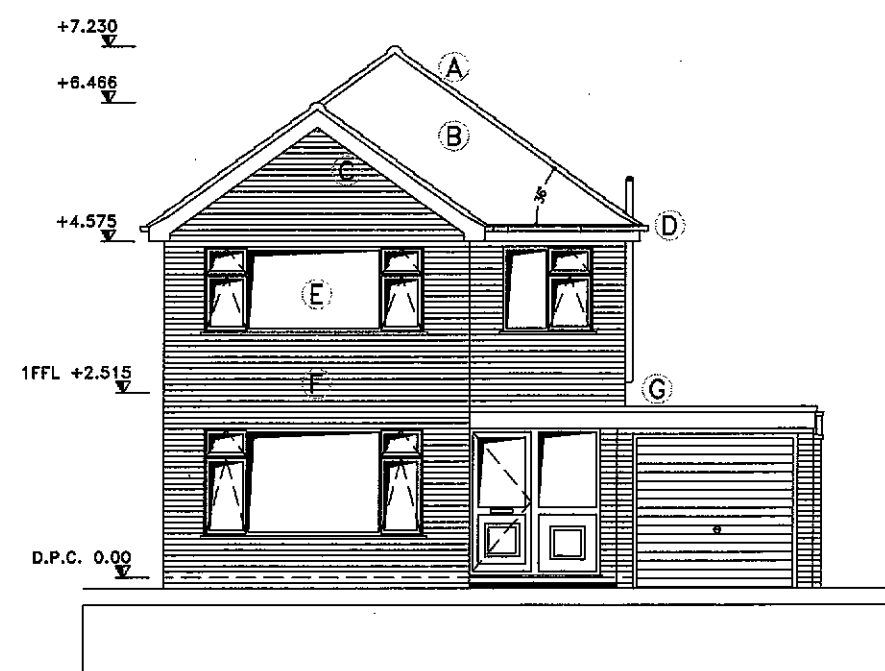

North - West Elevation as Existing

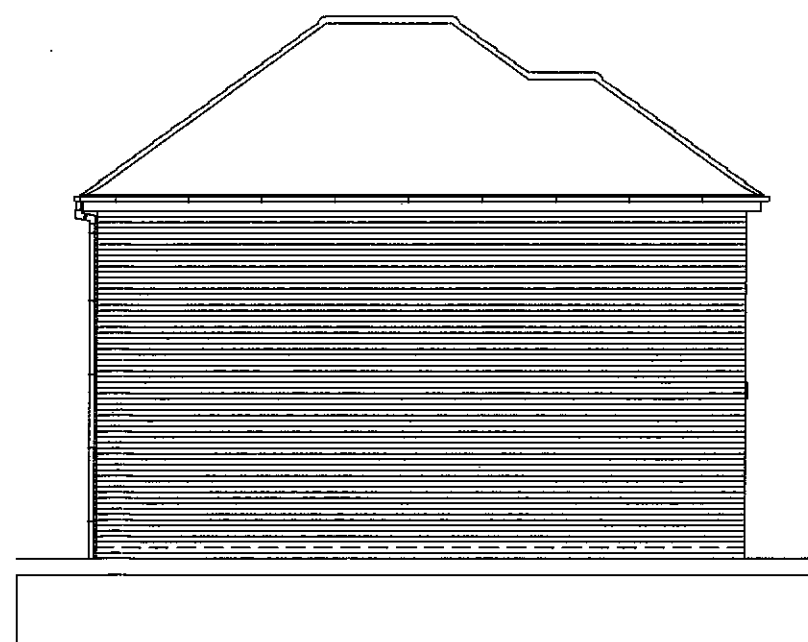

East - North Elevation as Existing

SHDC
Planning & Development
20 MAY 2009
Ref: 0353/09

**DETERMINED
PLAN**

Drawing: Elevations as existing
Title: Proposed Extension at
14 Malvern Avenue Spalding Lincs
PE11 2DG for Mr and Mrs Bayard

Scale: 1:100 Date: March-2009 Sheet: EL01

back
01



Produced 23.04.2009 from the Ordnance Survey National Geographic Database and incorporating surveyed revision available at this date. © Crown Copyright 2009.

Reproduction in whole or part is prohibited without the prior permission of Ordnance Survey.


Ordnance Survey, the OS Symbol and OS Sitemap are registered trademarks of Ordnance Survey, the national mapping agency of Great Britain.

The representation of a road, track or path is no evidence of a right of way.

The representation of features as lines is no evidence of a property boundary.

Part or all of this OS Sitemap is enlarged from mapping produced at one or more of the following scales: 1:1250, 1:2500, 1:10000.

**DETERMINED
PLAN**

 

Scale 1:1250

Supplied by: **Bookmark Spalding Ltd**
Serial number: 00079800
Centre coordinates: 525248.5 323639

Further information can be found on the OS Sitemap Information leaflet or the Ordnance Survey web site:
www.ordnancesurvey.co.uk

SHDC
Planning & Development
20 MAY 2009
0353/09