

24 MAR 2000
HODGKINS & PLANNING

24 MAR 2000

Ref:

0354/00

Ace signs



Dealership Identification and Appearance Program

Dealership
EMG Ford
St Johns Road
Spalding
Lincolnshire
PE11 1JA

JOB #:-14882/F
SRF:- 50087

ELECTRICAL LOADINGS

FASCIAS:

Size 1, 2 & 3 = 0.33A per linear/m

RAPID FIT HEADER BOXES:

Size 1 = 1.5A, Size 2 = 1.5A, Size 3 = 0.99A

POLE SIGNS

Size 1 = 0.6A, Size 2 = 0.5A, Size 3 = 0.3A

NIGHT FRESHENING:

0.16A per linear/m

LAWN SIGNS (NEW TYPE WITH TROUGH LIGHTS):

Size 2 = 0.5A, Size 3 = 0.3A
(For old style lawn signs use pole sign figures)

'NEON TYPE' LOGO'S:

internal = 0.13A, external = 2A

INTERNAL PRODUCT SIGN:

Allow .125A

INTERNAL SIGNS:

950 X 475mm = 0.25A
950 X 238mm = 0.125A

PYLON SIGN:

Total load with spotlights = 2.58A

These ratings were calculated by dividing the total wattage of each unit by the supply voltage, no allowance has been made for the Power Factor of the units nor any other external conditions which may affect the sizing of supply cables.

All electrical work should be completed in accordance with the current I.E.E. Electrical Regulations.

CLIENT				Ace signs  SPECIALISTS IN CORPORATE DESIGN	
FORD MOTOR COMPANY LTD				Drg. No.	
SITE				ACE SIGNS GROUP OF COMPANIES LTD Head Office and Main Factory: MONOGRAM HOUSE, TOWERFIELD ROAD, SHOEBURYNESSE, ESSEX TEL 017021 292392 FAX 017021 294226	
Job Number	Approved by	Date	Dealer code	Amendments	
SRF	Scale	Drn. By			
	N.T.S.				

CANDELA RATING

Total Illuminated area of sign face (in m ²)	Maximum luminance in Candela / m ²
Up to 0.5	1000
0.5 to 2	800
2 to 5	600
5 to 10	600
Over 10	400

**DETERMINED
PLAN**

CLIENT FORD MOTOR COMPANY LTD

Ace signs



**SPECIALISTS IN
CORPORATE DESIGN**


SITE Standard Candela Rating Chart

Drg. No.

ACE SIGNS GROUP OF COMPANIES LTD
HEAD OFFICE: 888 WAIR FERRY,
WIDENHAM, ESSEX
TOWERFIELD ROAD, SHODENBURY, ESSEX
TEL: 02062 26232 FAX: 02062 26425

Job Number	Approved by	Date	Dealer code	Amendments
SRF	Scale N.T.S.	Drn. By		

SECTION THROUGH SIGN & NIGHT FRESHENING UNIT

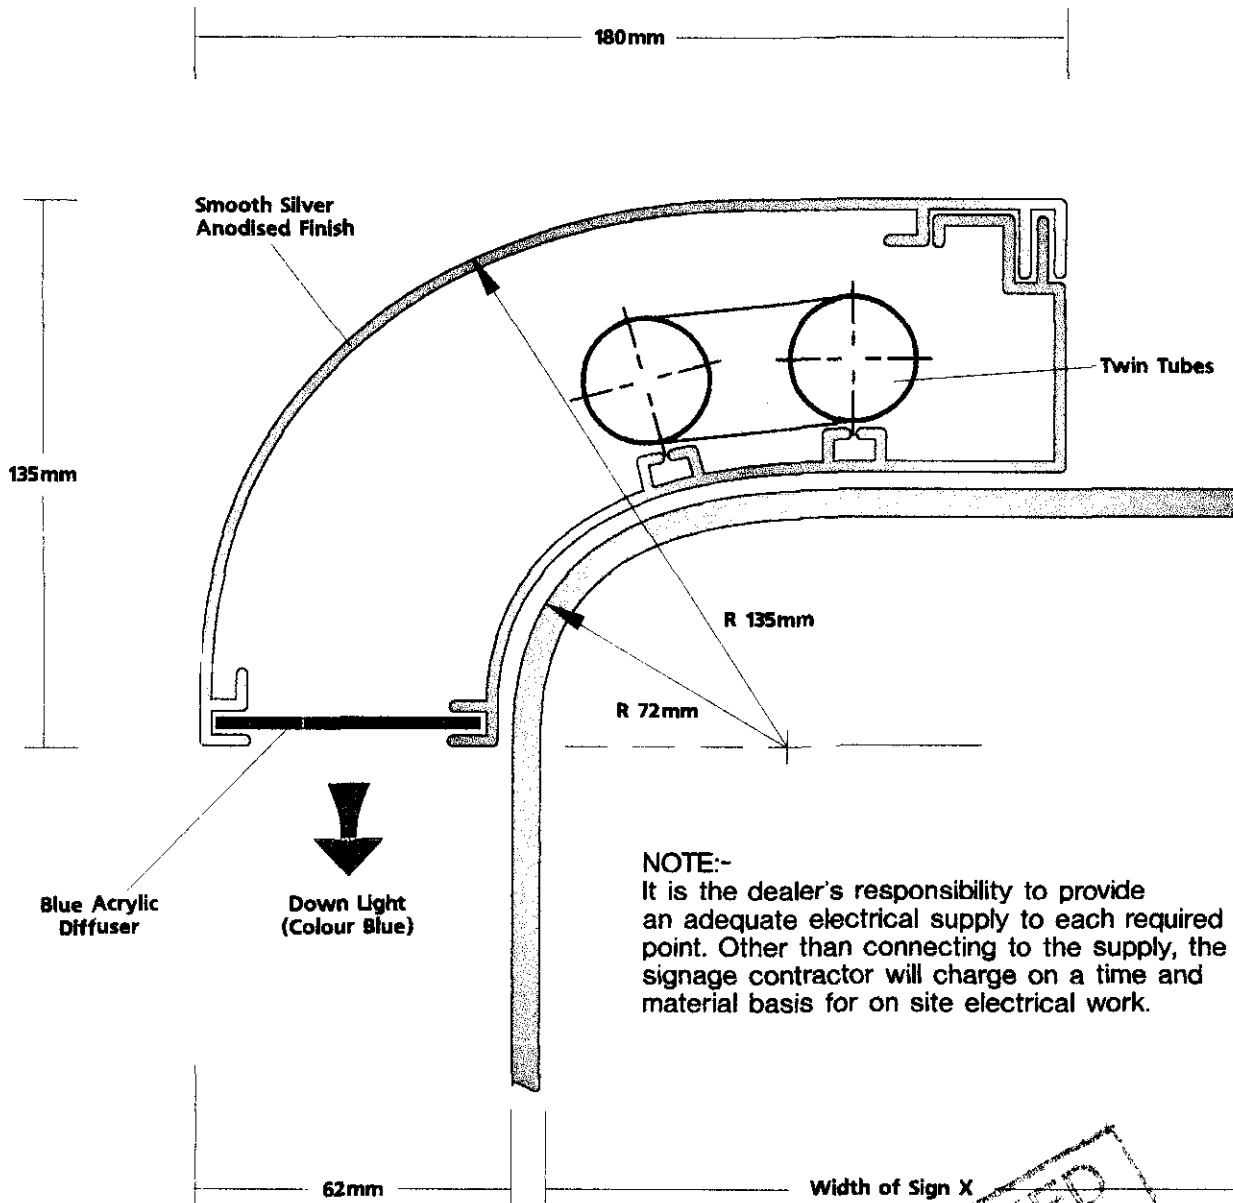

DETERMINED

CLIENT FORD MOTOR COMPANY LTD

Ace signs

**SPECIALISTS IN
CORPORATE DESIGN**


SITE XXX

Drg. No.
XXX

ACE SIGNS GROUP OF COMPANIES LTD.
Head Office and Main Factory:
MONOGRAM HOUSE,
TOWERFIELD ROAD, SHOEBURYNASS, ESSEX
TEL (01702) 282882 FAX (01702) 284326

Job Number	Approved by	Date	Dealer code	Amendments
XXX		XXX		
SRF	Scale	Dm. By		
XXX	1:1	XXX		

SECTION THROUGH SIGN & NIGHT FRESHENING UNIT

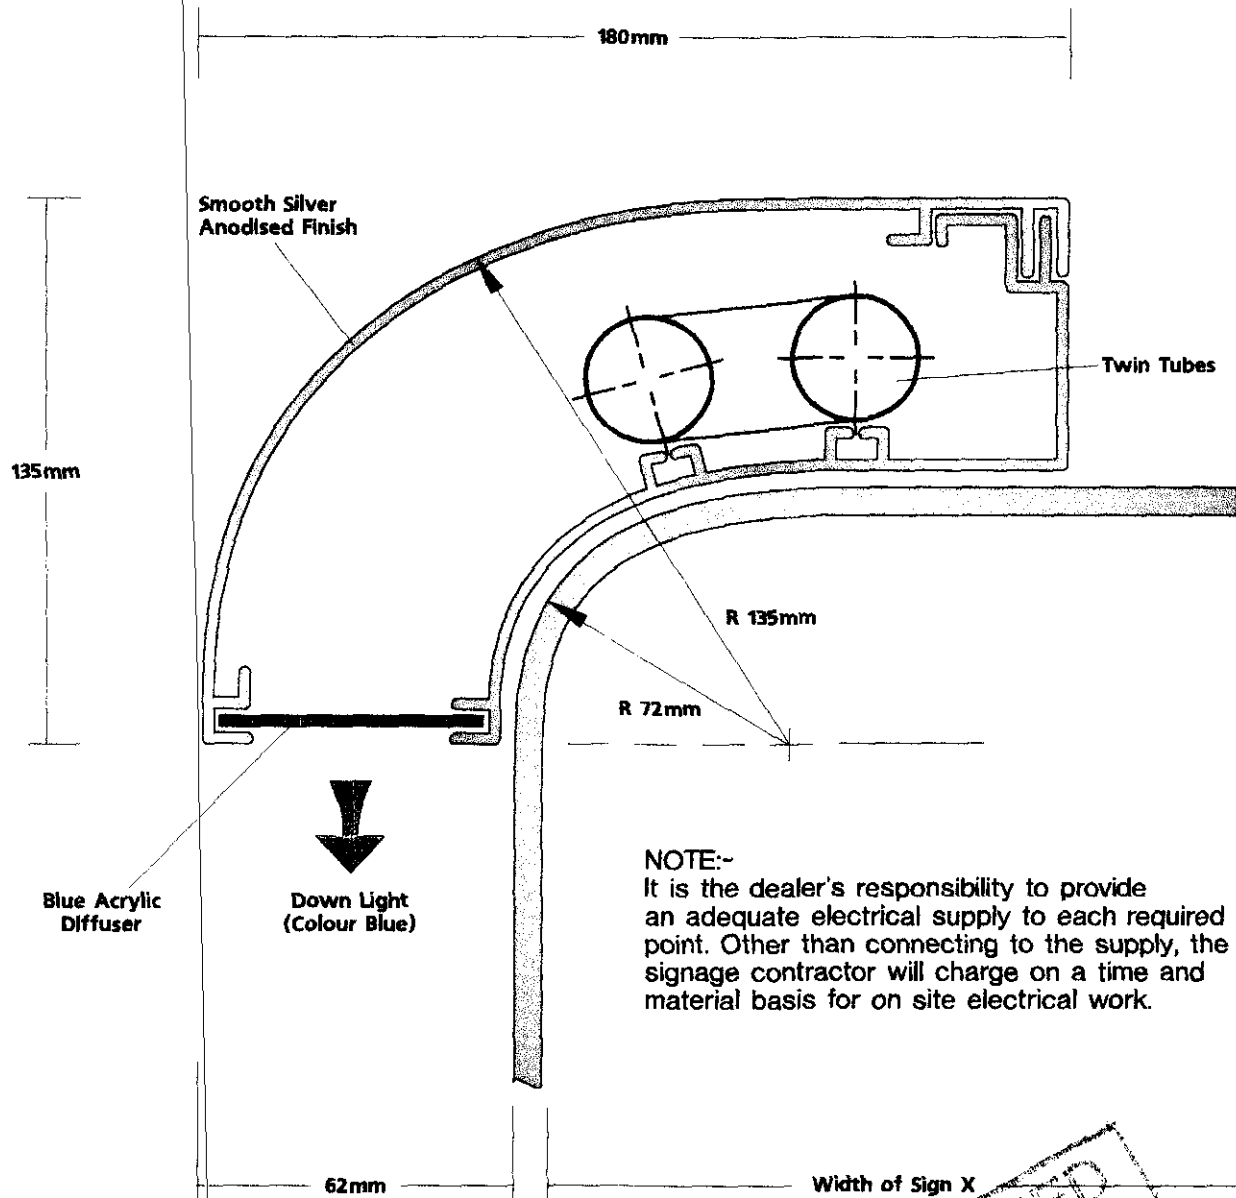


NOTE:-
It is the dealer's responsibility to provide an adequate electrical supply to each required point. Other than connecting to the supply, the signage contractor will charge on a time and material basis for on site electrical work.

DETERMINED

CLIENT FORD MOTOR COMPANY LTD				Ace signs SPECIALISTS IN CORPORATE DESIGN	
SITE XXX				Drg. No. XXX	
Job Number XXX	Approved by	Date XXX	Dealer code	Amendments	
SRF XXX	Scale N.T.S.	Dwn. By XXX			

ACE SIGNS GROUP OF COMPANIES LTD.
 Head Office and Main Factory,
 MONOGRAM HOUSE,
 TOWERFIELD ROAD, SHOEBURYNESS, ESSEX
 TEL (01702) 282897 FAX (01702) 284326

SECTION THROUGH FASCIA, BACKGROUND PANEL WITH NIGHT FRESHENING LUMINAIR

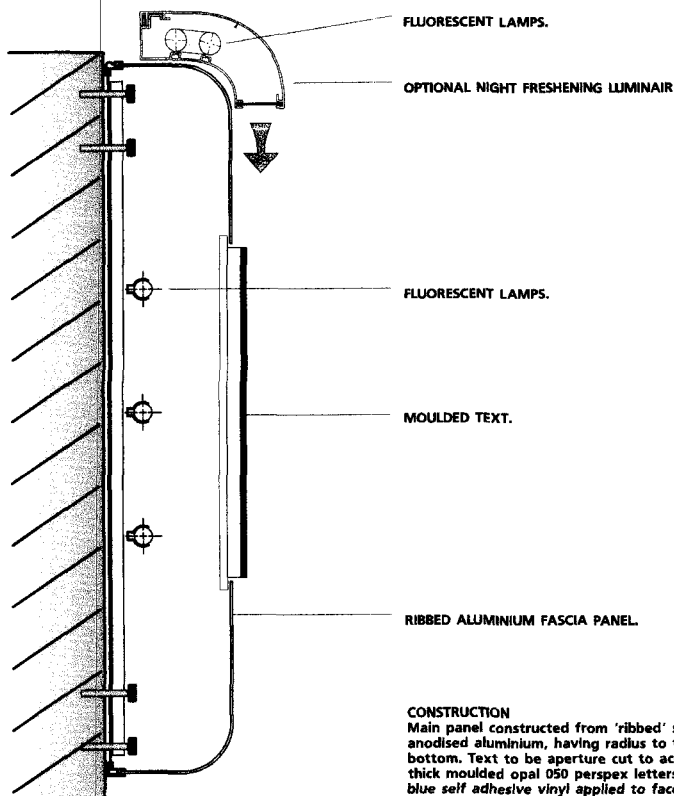

CONSTRUCTION

Main panel constructed from 'ribbed' satin anodised aluminium, having radius to top & bottom. Text to be aperture cut to accept 3mm thick moulded opal 050 perspex letters with blue self adhesive vinyl applied to face. Illumination provided by fluorescent tubing.

NOTE:-

It is the dealer's responsibility to provide an adequate electrical supply to each required point. Other than connecting to the supply, the signage contractor will charge on a time and material basis for on site electrical work.

CLIENT FORD MOTOR COMPANY LTD

SITE XXX

ACE SIGNS

SPECIALISTS IN
CORPORATE DESIGN

Drg. No.
XXX


ACE SIGNS GROUP OF COMPANIES LTD.
Head Office and Main Factory,
NONCONHAM HOUSE,
TOWERFIELD ROAD, SHORLWATERS, GRACEY
TEL. (01903) 263071 FAX (01903) 263056

Job Number XXX	Approved by	Date XXX	Dealer code
SRF XXX	Scale N.T.S.	Dwn. By XXX	

Amendment

© THIS DRAWING IS COPYRIGHT, AND IS THE PROPERTY OF ACE SIGNS LTD. AND IS TO BE USED BETWEEN THEMSELVES AND THE CLIENT.

Site Plan

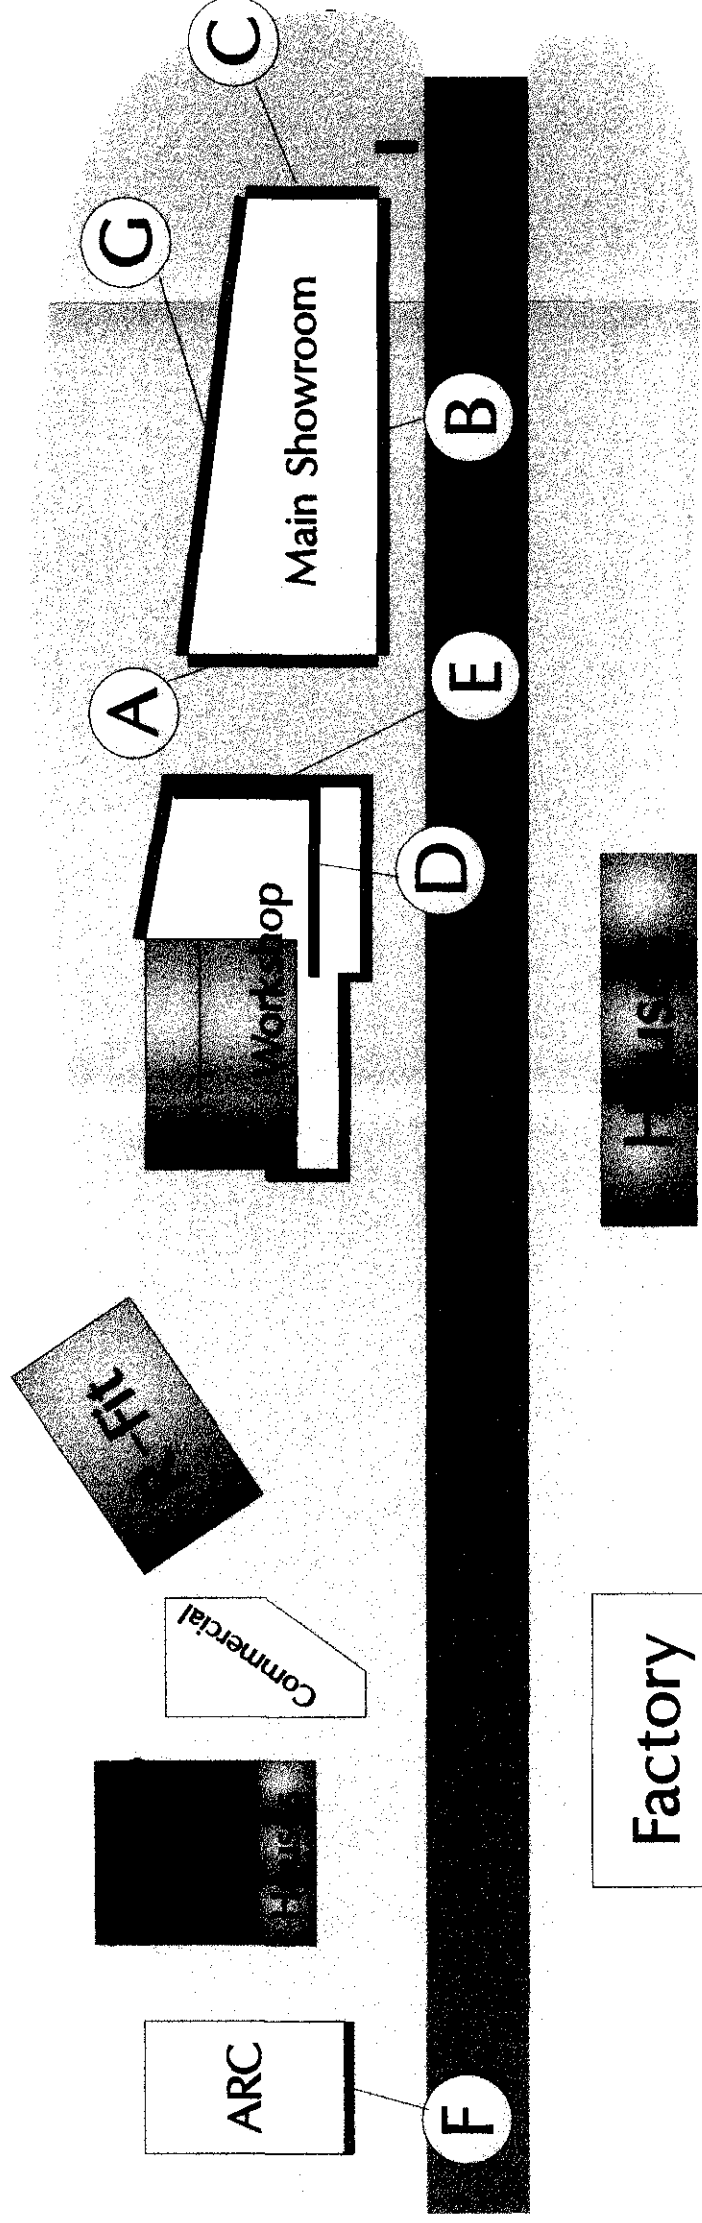

- Sign breakdown -

Sign A

New Night Freshening to existing size 1 fascia

Sign B

New Night Freshening to existing size 1 fascia

Sign C (Right hand return)

New Night Freshening to existing size 1 fascia

Sign D (front elevation)

New night Freshening to existing size 2 fascia

Sign E (Return elevation)

New Night Freshening to existing size 2 fascia

Signis

New Night Freshening to existing size 2 fascia

Sign G (Rear elevation)

New Night Freshening to existing size 1 fascia

**DETERMINED
PLAN**

Proposed signage



HTUS 4500M (mobile access tower required).

Main panel constructed from 'ribbed' satin anodised aluminium, having radius to top & bottom. Text to be aperture cut to accept 3mm thick moulded opal 050 perspex letters with blue self adhesive vinyl applied to face.

Primary ovals & aperture cut text panels only are internally illuminated with fluorescent lamps. O/A external illumination provided by Night Freshening unit.

It is the dealer's responsibility to provide an adequate electrical supply to each required point. Other than connecting to the supply, the signage contractor will charge on a time and material basis for on site electrical work.

Rear elevation


R/Hand return

DEFERRED
PLAN

 ACE SIGNS GROUP OF COMPANIES LTD. MONSIEUR HOUSE FACTORY, TOWERFIELD ROAD, SHOEBURYNESS, ESSEX TEL (0702) 282392 FAX (0702) 284326		SPECIALISTS IN CORPORATE DESIGN	CLIENT FORD MOTOR COMPANY LTD		Job 14882/F	Date 08/02/99	Amendments
Drg. No. 9279			SITE EMG Ford, St Johns Road, Spalding, Lincolnshire PE11 1JA	DIAP	Scale NTS	Dwn. By JLS/RACA	
				SRF 50087			© THIS DRAWING IS COPYRIGHT, AND IS THE PROPERTY OF ACE SIGNS LTD. AND IS TO BE USED BETWEEN THEMSELVES AND THE CLIENT.

Proposed signage

SIGN B (Front elevation)

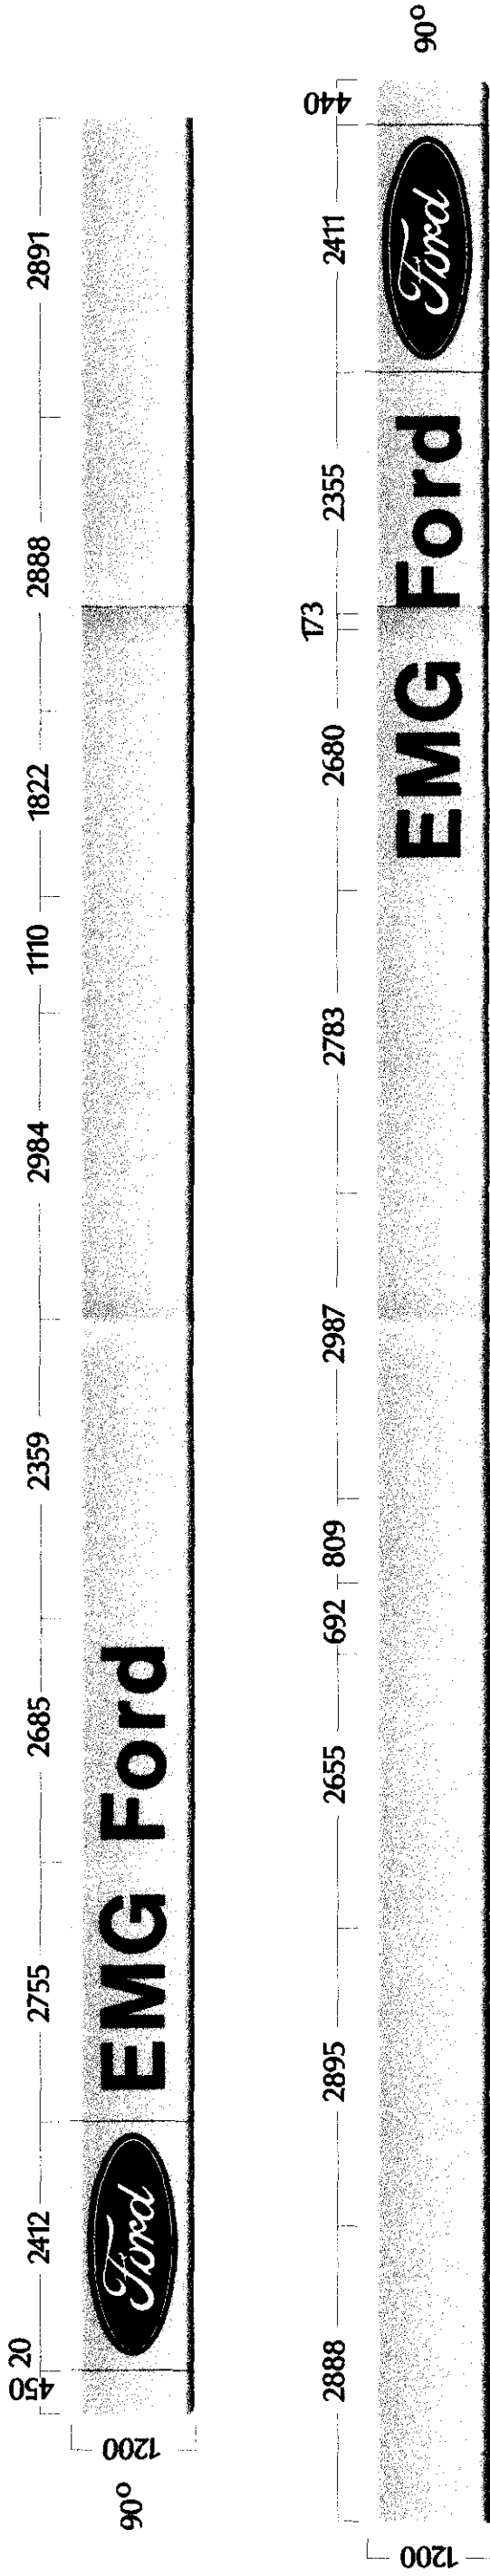

SIGN B (Front elevation)

New Night Freshening to existing size 1 fascia
O/A height of panels 1200mm
O/A height of text 600mm
HTUS 4500M (mobile access tower required).

CONSTRUCTION

Main panel constructed from 'ribbed' satin anodised aluminium, having radius to top & bottom. Text to be aperture cut to accept 3mm thick moulded opal 050 perspex letters with blue self adhesive vinyl applied to face.

ILLUMINATION

Primary ovals & aperture cut text panels only are internally illuminated with fluorescent lamps.
O/A external illumination provided by Night Freshening unit.

NOTE

It is the dealer's responsibility to provide an adequate electrical supply to each required point. Other than connecting to the supply, the signage contractor will charge on a time and material basis for on site electrical work.

Proposed view & signage



SPECIALISTS IN
CORPORATE DESIGN

CLIENT FORD MOTOR COMPANY LTD

Date 08/02/00

Amendments

ACE SIGNS GROUP OF COMPANIES LTD.
HEAD OFFICE AND MAIN FACTORY,
MONOGRAM HOUSE,
TOWERFIELD ROAD, PHOEBUSWESSEX, ESSEX
TEL (01202) 282302 FAX (01202) 284233

Drg. No. 9279


SITE EMG Ford, St Johns Road, Spalding,
Lincolnshire PE11 1JA

SRF 50087

Scale NTS

Dm. By JLS/RACA

SIGN C (Right hand return)

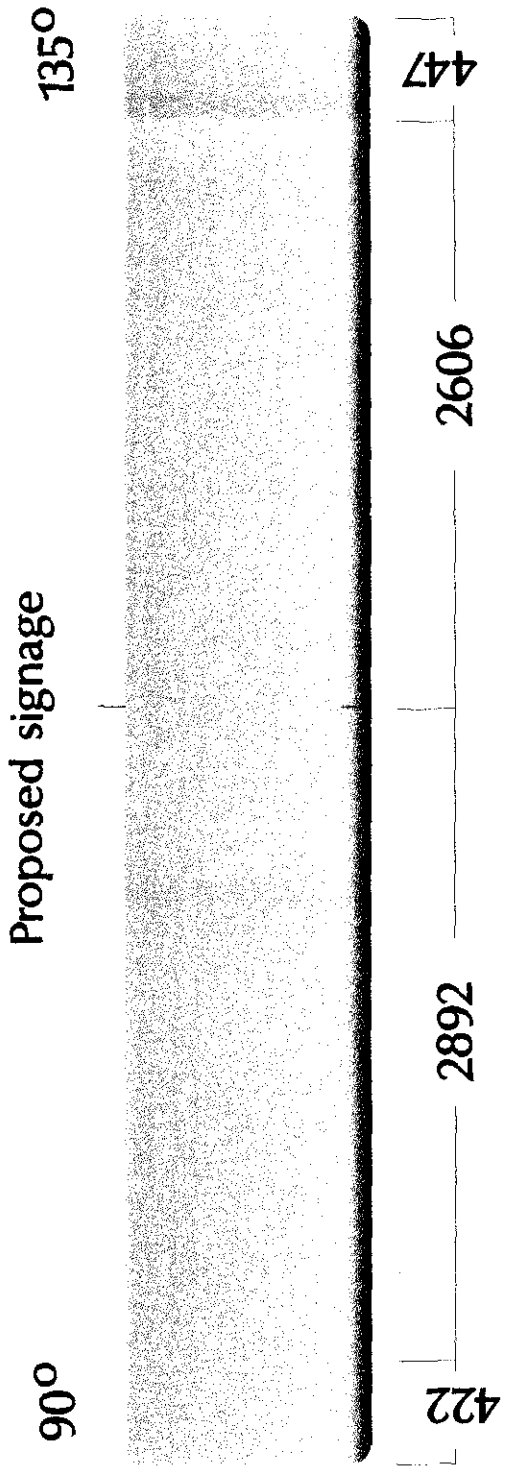

Existing view & signage



Proposed view & signage



DETERMINED
PLAN

SIGN C (Right hand return)
New Night freshening to existing size 1 fascia
O/A height of panels 1200mm
HTUS 4500M (mobile access tower required).

CONSTRUCTION
Main panel constructed from 'ribbed' satin
anodised aluminium, having radius to top &
bottom. Text to be aperture cut to accept 3mm
thick moulded opal 050 perspex letters with
blue self adhesive vinyl applied to face.

ILLUMINATION
Primary ovals & aperture cut text panels only
are internally illuminated with fluorescent lamps.
O/A external illumination provided by
Night Freshening unit.


NOTE
It is the dealer's responsibility to provide
an adequate electrical supply to each required
point. Other than connecting to the supply, the
signage contractor will charge on a time and
material basis for on site electrical work.

 Ace signs		SPECIALISTS IN CORPORATE DESIGN		CLIENT FORD MOTOR COMPANY LTD		DIAP		Job 14882/F		Date 08/02/00		Amendments
ACE SIGNS GROUP OF COMPANIES LTD. Head Office and Main Factory, MONSIEUR HOUSE, WONGHAM, ESSEX TEL (01703) 282392 FAX (01703) 294345		Drg. No. 9279		SITE EMG Ford, St Johns Road, Spalding, Lincolnshire PE11 1JA		SRF 50087		Scale NTS		Dtn. By JLS/RACA		


© THIS DRAWING IS COPYRIGHT, AND IS THE PROPERTY OF ACE SIGNS LTD. AND IS TO BE USED BETWEEN THEMSELVES AND THE CLIENT.

Sign D (Front elevation)

Existing signage

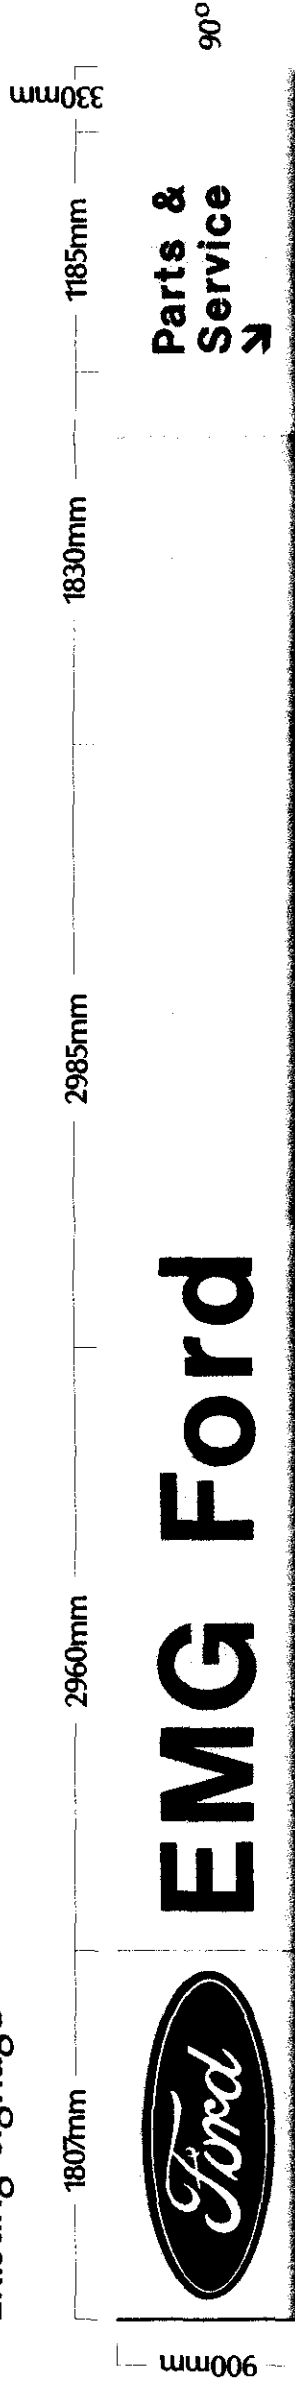

Proposed signage

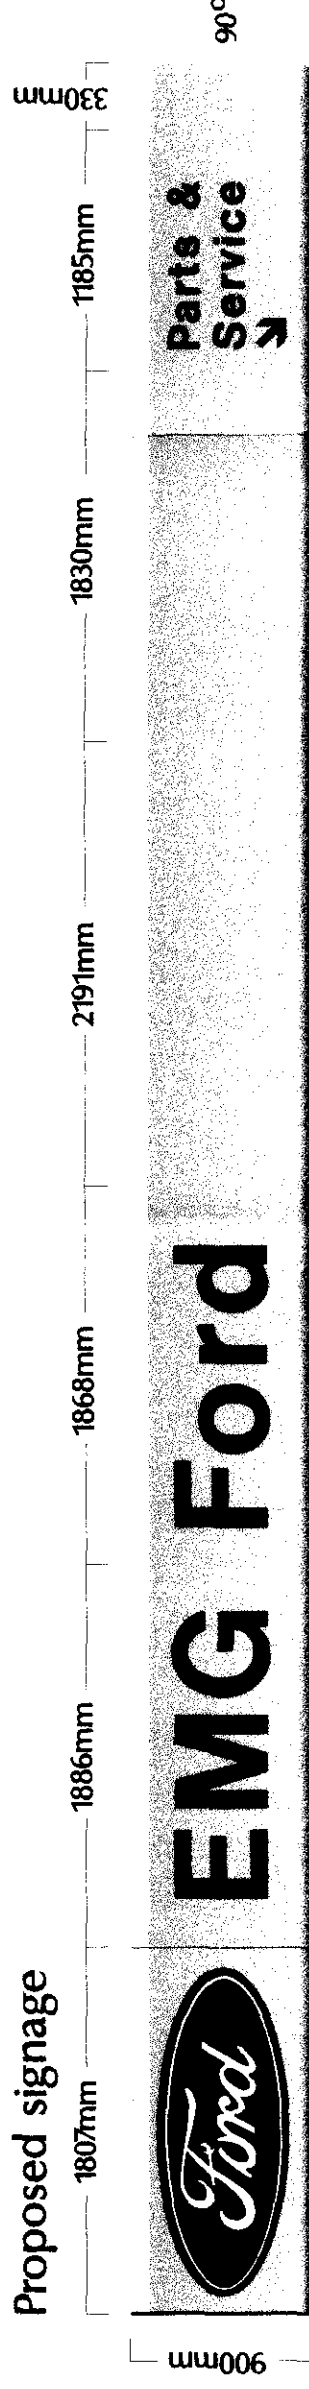

SIGN D (Front elevation)

New Night Freshening to existing size 2 fascia
O/A height of panels 900mm
O/A height of text 450mm
HTUS 4500M (mobile access tower required).

CONSTRUCTION

Main panel constructed from 'ribbed' satin anodised aluminium, having radius to top & bottom. Text to be aperture cut to accept 3mm thick moulded opal 050 perspex letters with blue self adhesive vinyl applied to face.



ILLUMINATION

Primary ovals & aperture cut text panels only are internally illuminated with fluorescent lamps.
O/A external illumination provided by Night freshening unit.

NOTE

It is the dealer's responsibility to provide an adequate electrical supply to each required point. Other than connecting to the supply, the signage contractor will charge on a time and material basis for on site electrical work.

Proposed view & signage

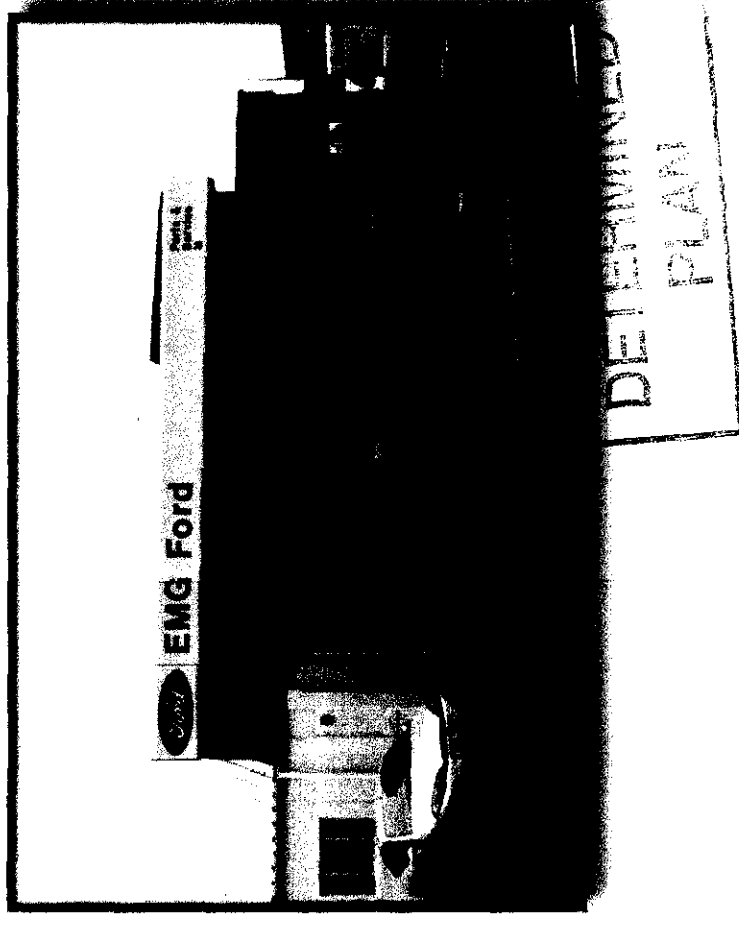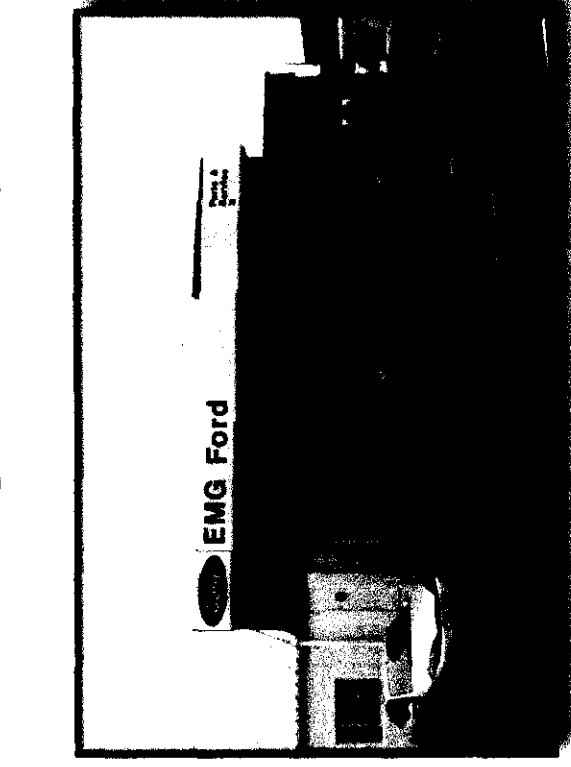


Ace signs ACE SIGNS GROUP OF COMPANIES LTD. MONSIEUR HOUSE TOWERFIELD ROAD, SHOEBOURNES, ESSEX TEL 017021 282392 FAX 017021 284325	SPECIALISTS IN CORPORATE DESIGN		CLIENT FORD MOTOR COMPANY LTD		DIAP	Job 14882/F	Date 08/02/00	Amendments	
	Drg. No. 9279	SITE	EMG Ford, St Johns Road, Spalding, Lincolnshire PE11 1JA			SRF 50087	Scale NTS	Drn. By JLS/RACA	

© THIS DRAWING IS COPYRIGHT, AND IS THE PROPERTY OF ACE SIGNS LTD. AND IS TO BE USED BETWEEN THEMSELVES AND THE CLIENT.

Sign E (Return elevation)

Proposed signage

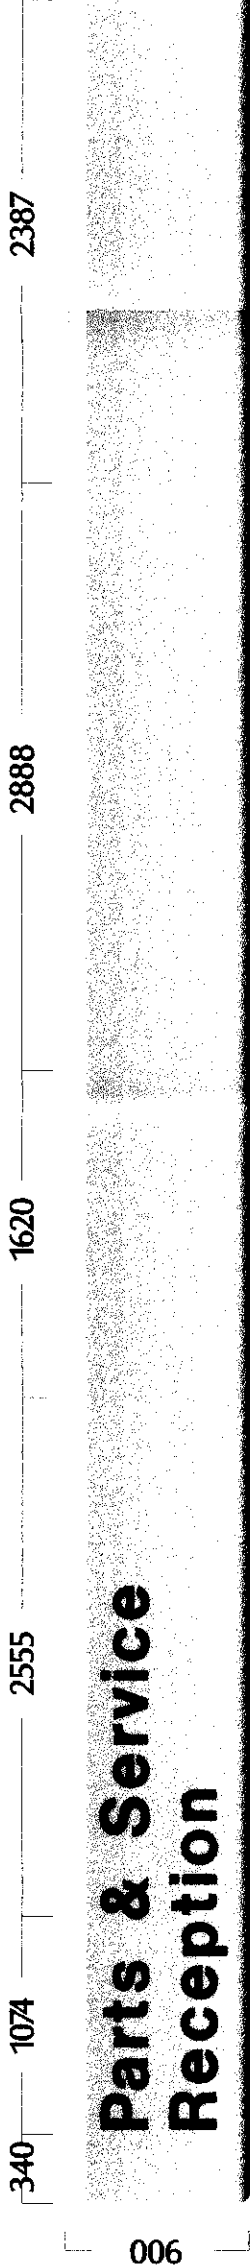

90°

SIGN E (Right hand return elevation)
New Night Freshening to existing size 2 fascia
O/A height of panels 900mm
O/A height of text 225mm
HTUS 4500M (mobile access tower required).

CONSTRUCTION

Main panel constructed from 'ribbed' satin anodised aluminium, having radius to top & bottom. Text to be aperture cut to accept 3mm thick moulded opal 050 perspex letters with blue self adhesive vinyl applied to face.

ILLUMINATION

Primary ovals & aperture cut text panels only are internally illuminated with fluorescent lamps.
O/A external illumination provided by Night freshening unit.

NOTE


It is the dealer's responsibility to provide an adequate electrical supply to each required point. Other than connecting to the supply, the signage contractor will charge on a time and material basis for on site electrical work.

DETERMINED
PLAN

Amendments

Ace signs ACE SIGNS GROUP OF COMPANIES LTD. Head Office and Main Factory, MONTEGRAM HOUSE, SHOEBURNESS, ESSEX TEL: (0703) 292392 FAX: (0703) 294326	SPECIALISTS IN CORPORATE DESIGN	CLIENT FORD MOTOR COMPANY LTD	DIAP	Job 14882/F	Date 08/02/00
Drg. No. 9279	SITE EMG Ford, St Johns Road, Spalding, Lincolnshire PE11 1JA	SRF 50087	Scale NTS	Drm. By JLS/RACA	

Sign F

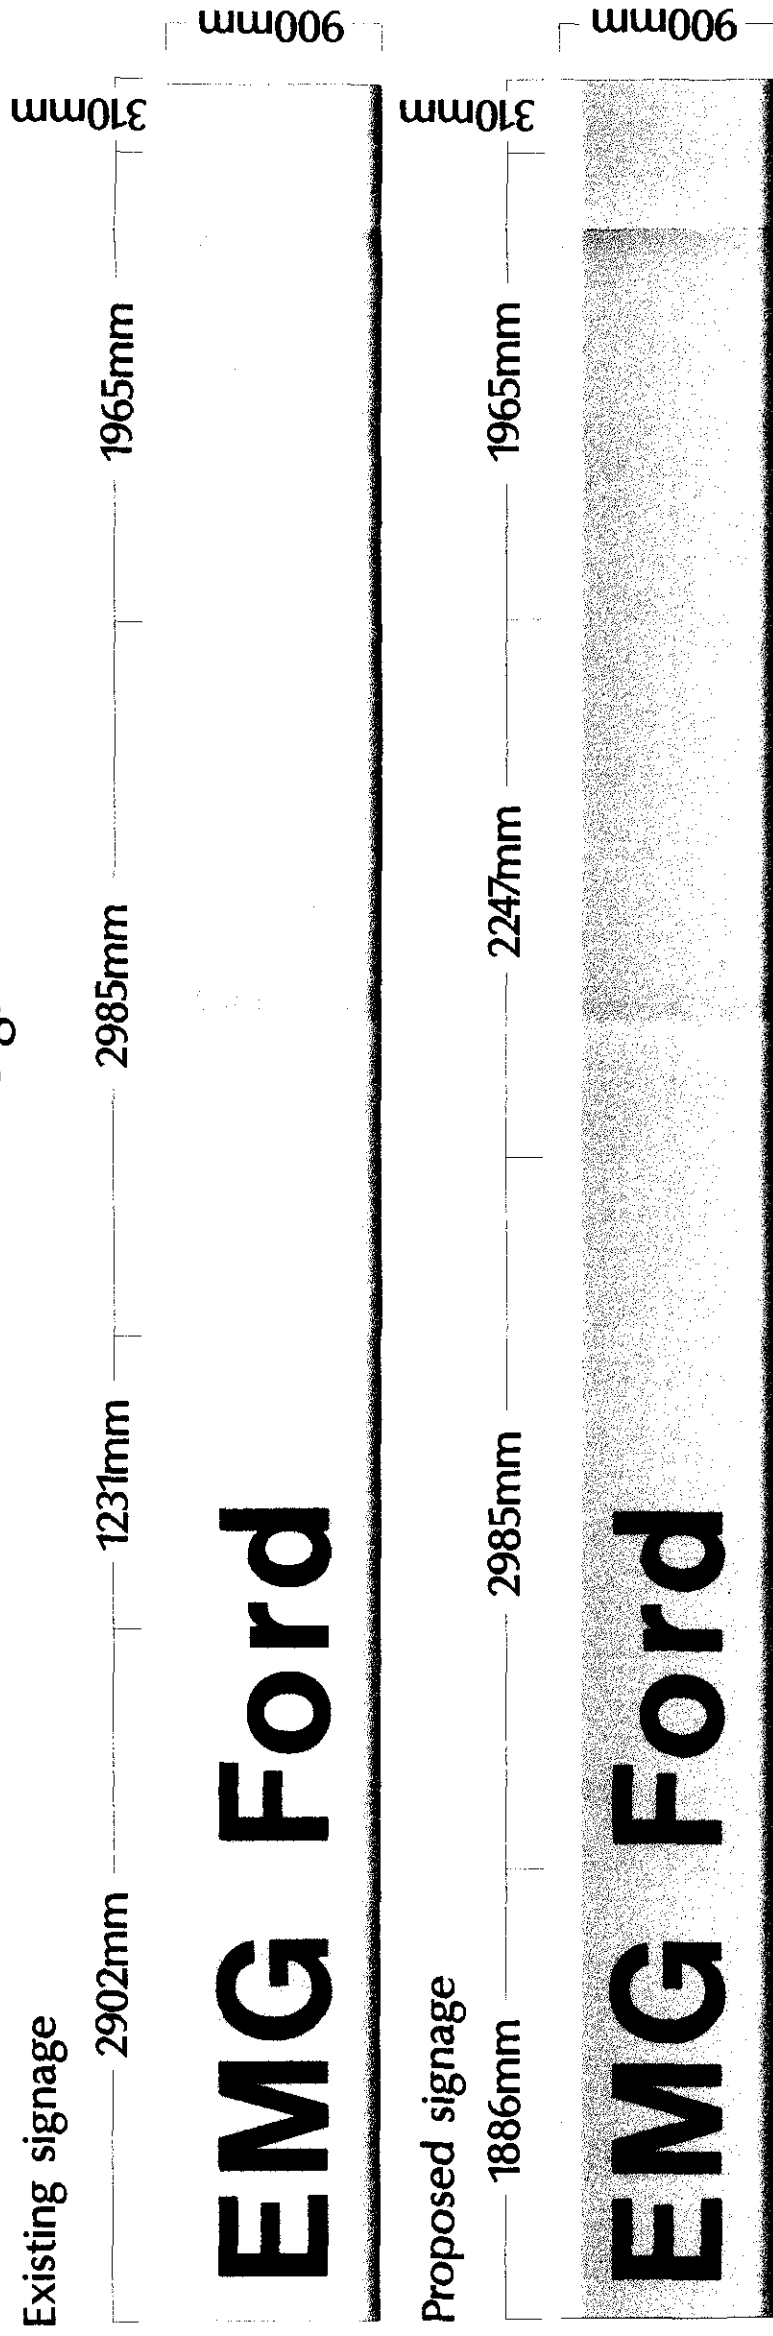

SIGN F

New Night Freshening to existing size 2 fascia
O/A height of panels 900mm
O/A height of text 450mm
HTUS 4500M (mobile access tower required).

CONSTRUCTION

Main panel constructed from 'ribbed' satin anodised aluminium, having radius to top & bottom. Text to be aperture cut to accept 3mm thick moulded opal 050 perspex letters with blue self adhesive vinyl applied to face.

ILLUMINATION



Primary ovals & aperture cut text panels only are internally illuminated with fluorescent lamps.
O/A external illumination provided by Night freshening unit.

NOTE

It is the dealer's responsibility to provide an adequate electrical supply to each required point. Other than connecting to the supply, the signage contractor will charge on a time and material basis for on site electrical work.

Proposed view & signage

Existing view & signage

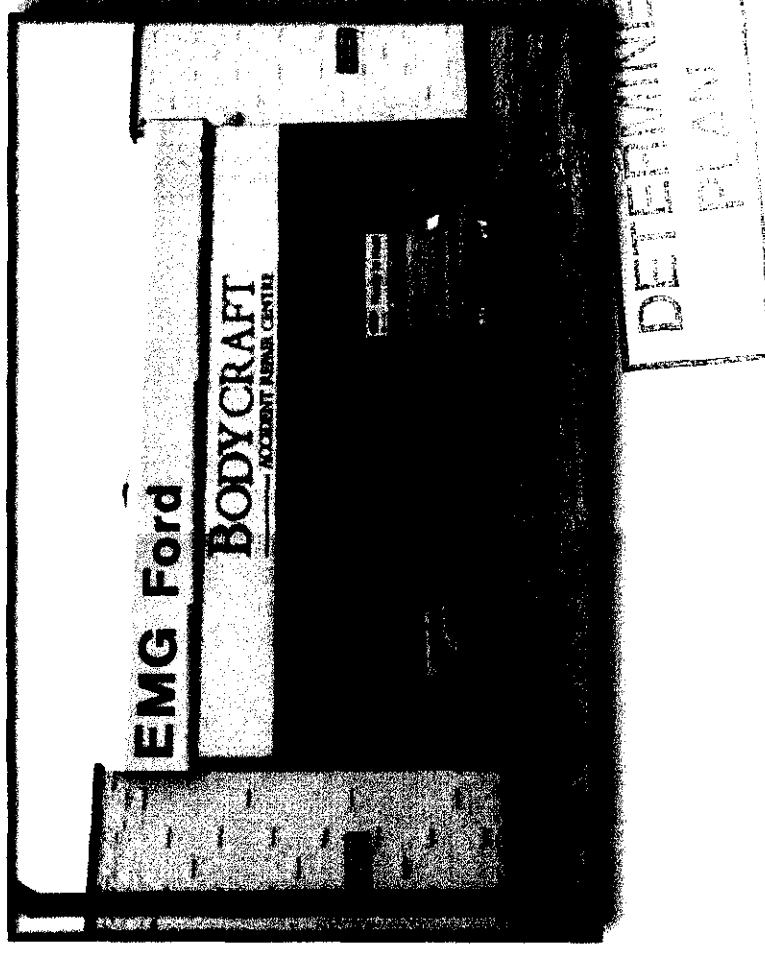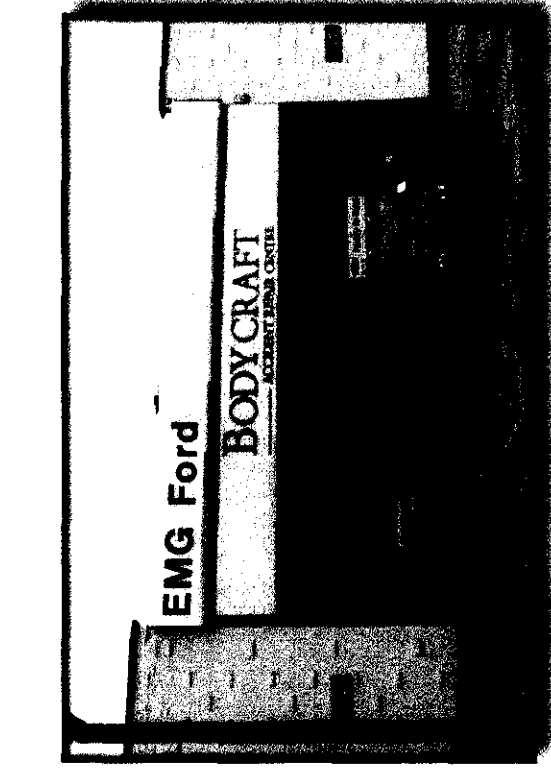

Ace signs ACE SIGNS GROUP OF COMPANIES LTD. Head Office and Main Factory, MONOGRAM HOUSE, SPOREYNESS, ESSEX TEL (0703) 293300 FAX (0703) 293335	SPECIALISTS IN CORPORATE DESIGN	CLIENT FORD MOTOR COMPANY LTD		DIAP	Job 14882/F	Date 08/02/00	Amendments
		SITE EMG Ford, St Johns Road, Spalding, Lincolnshire PE11 1JA	SRF 50087	Scale NTS	Drm. By JLS/RACA	© THIS DRAWING IS COPYRIGHT, AND IS THE PROPERTY OF ACE SIGNS LTD. AND IS TO BE RETURNED BETWEEN THEMSELVES AND THE CLIENT.	

