

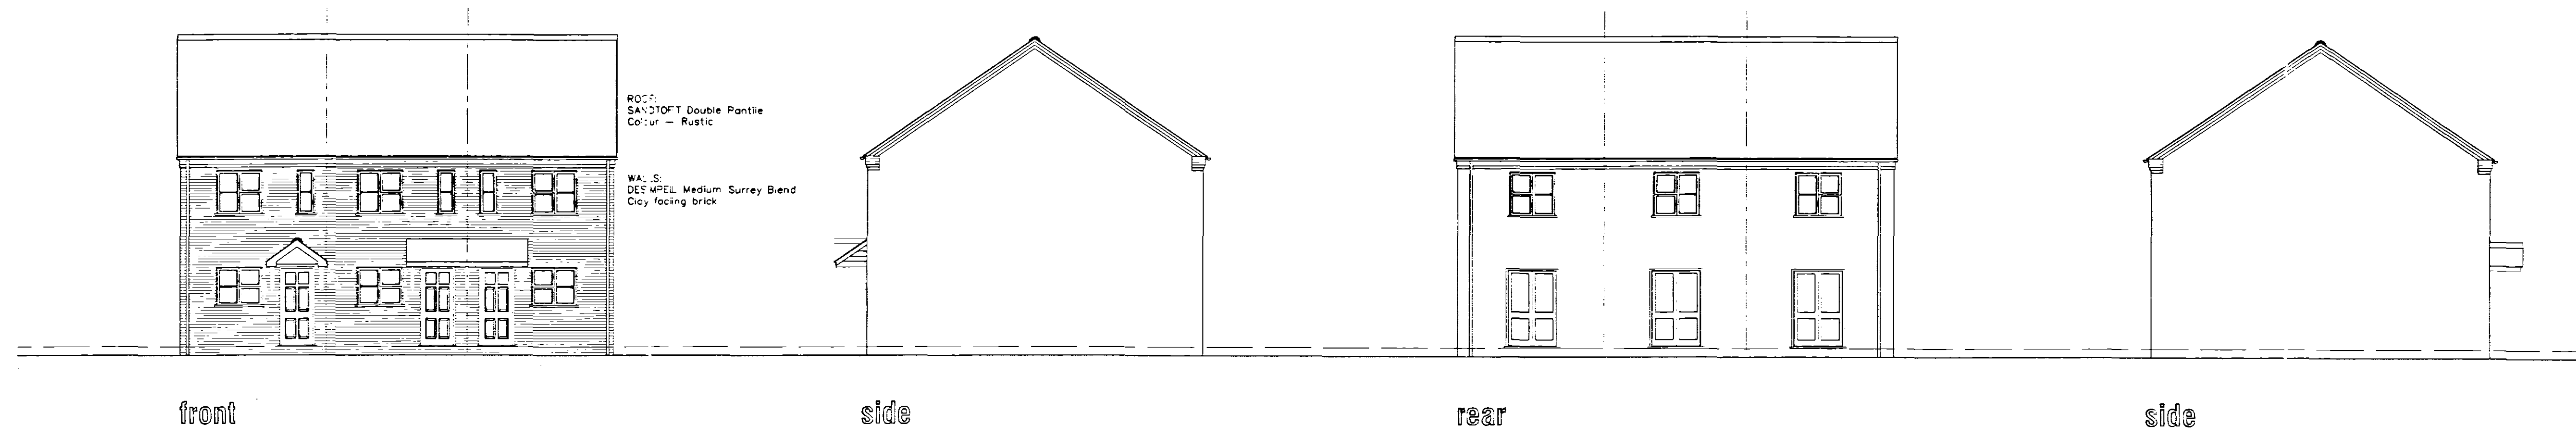


ELEVATIONS

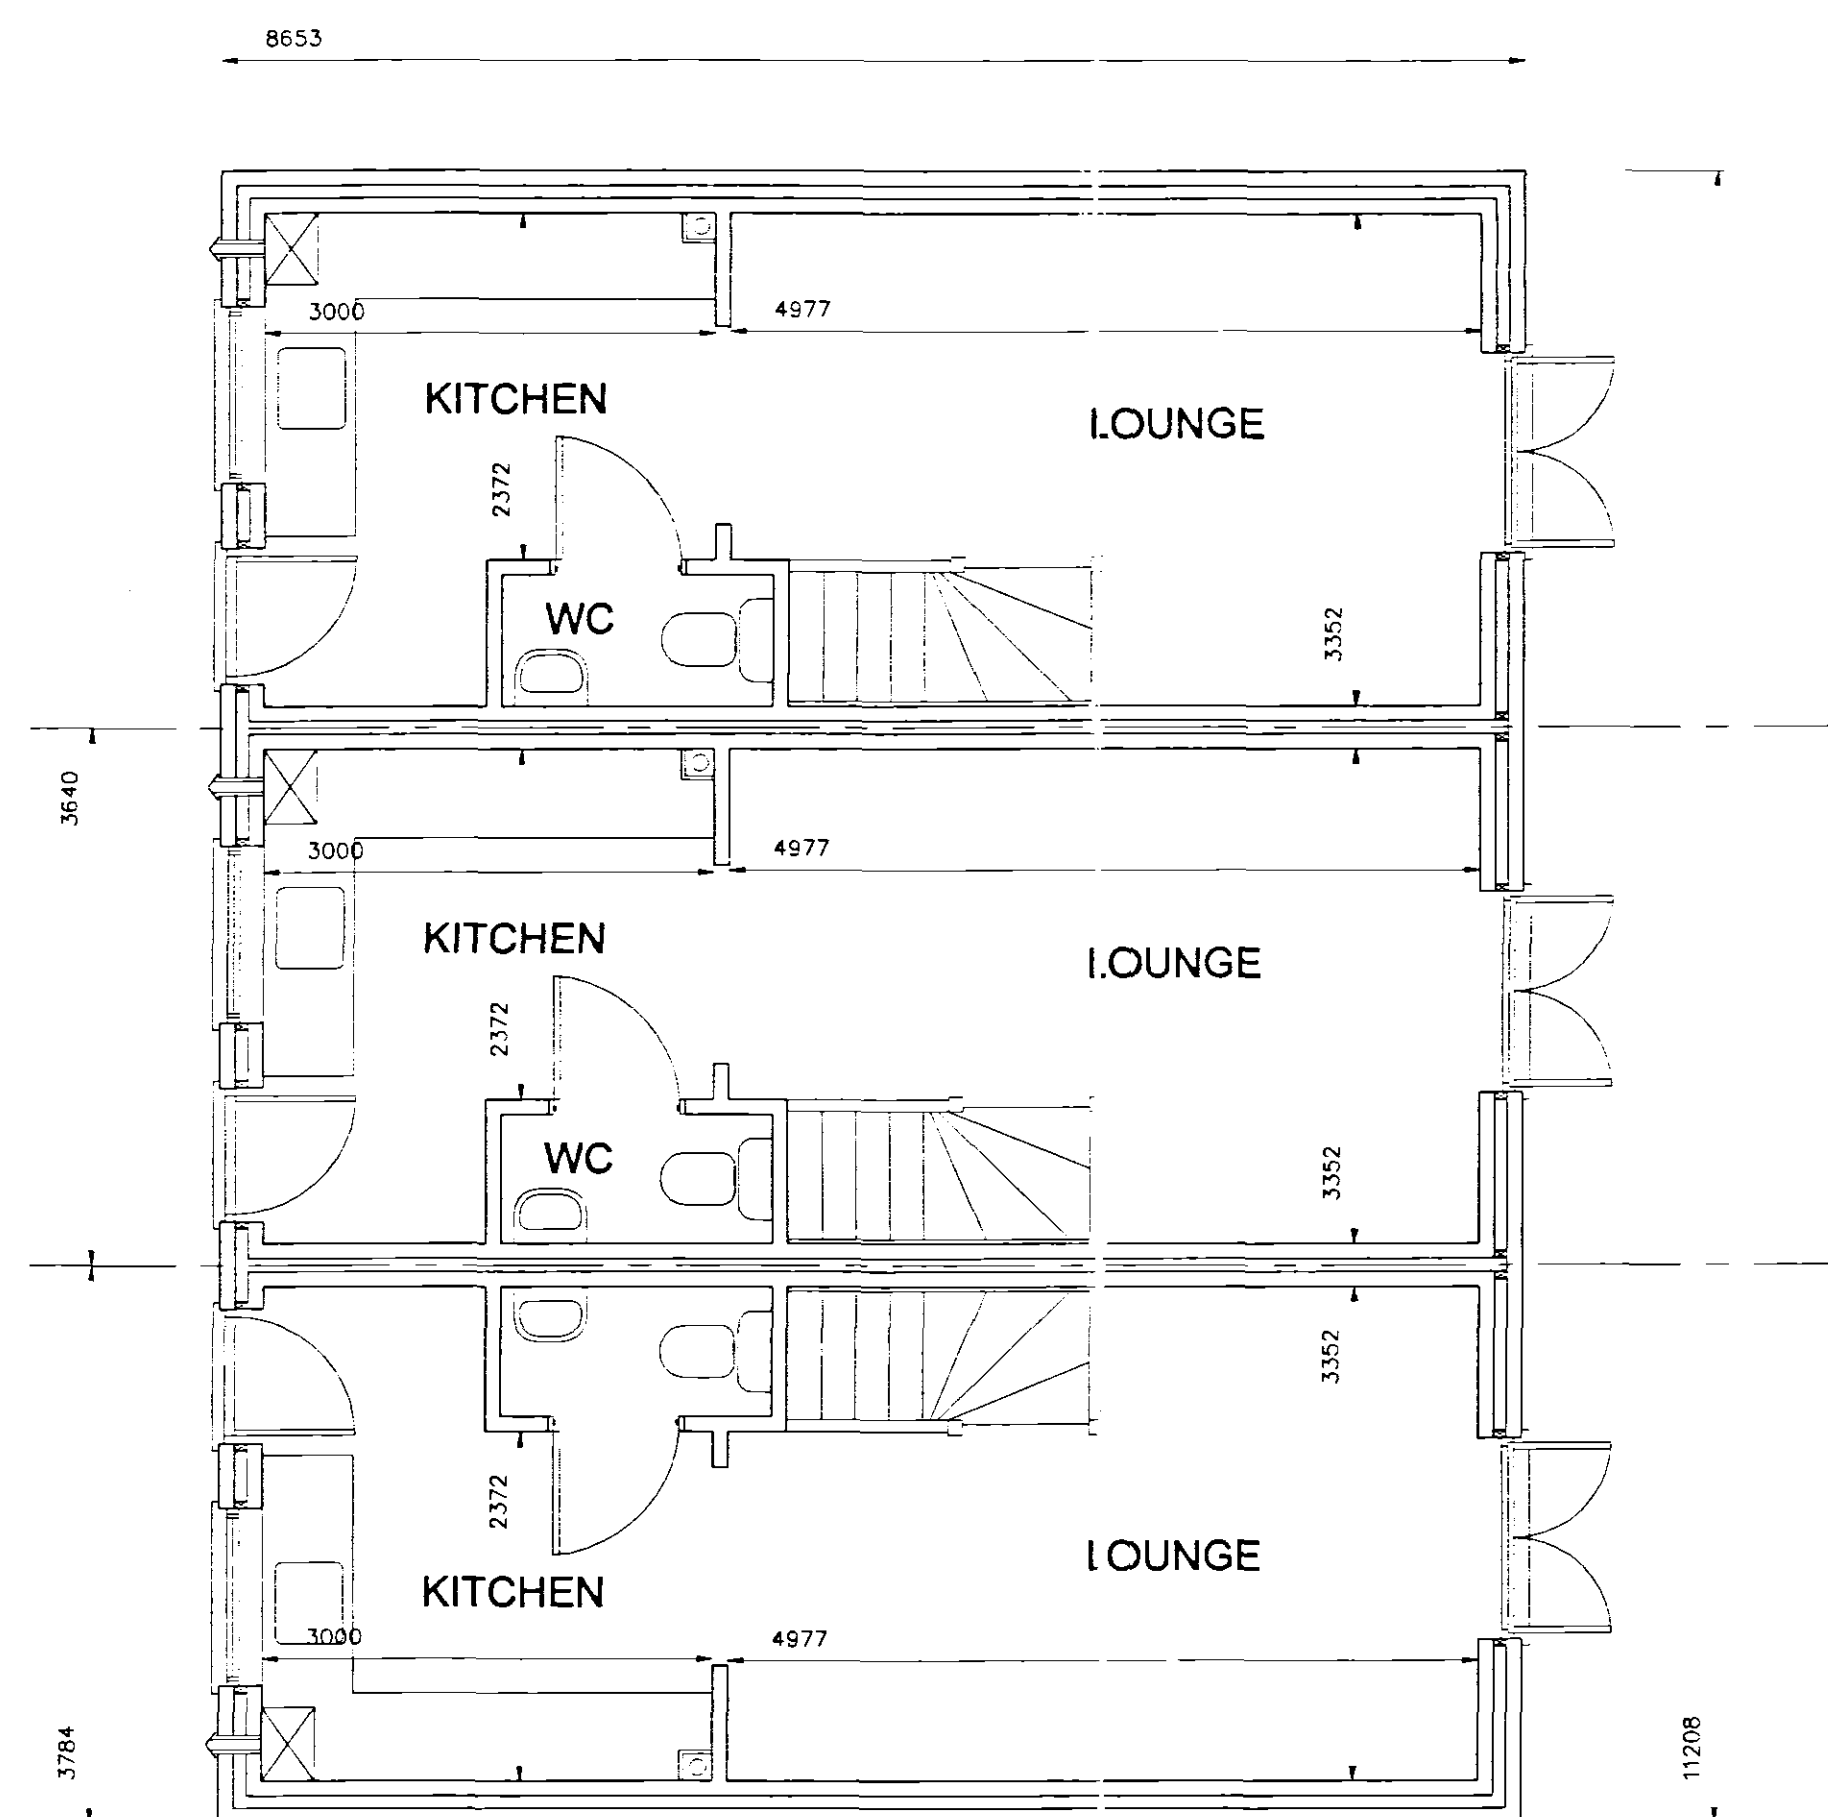

GROUND FLOOR PLAN

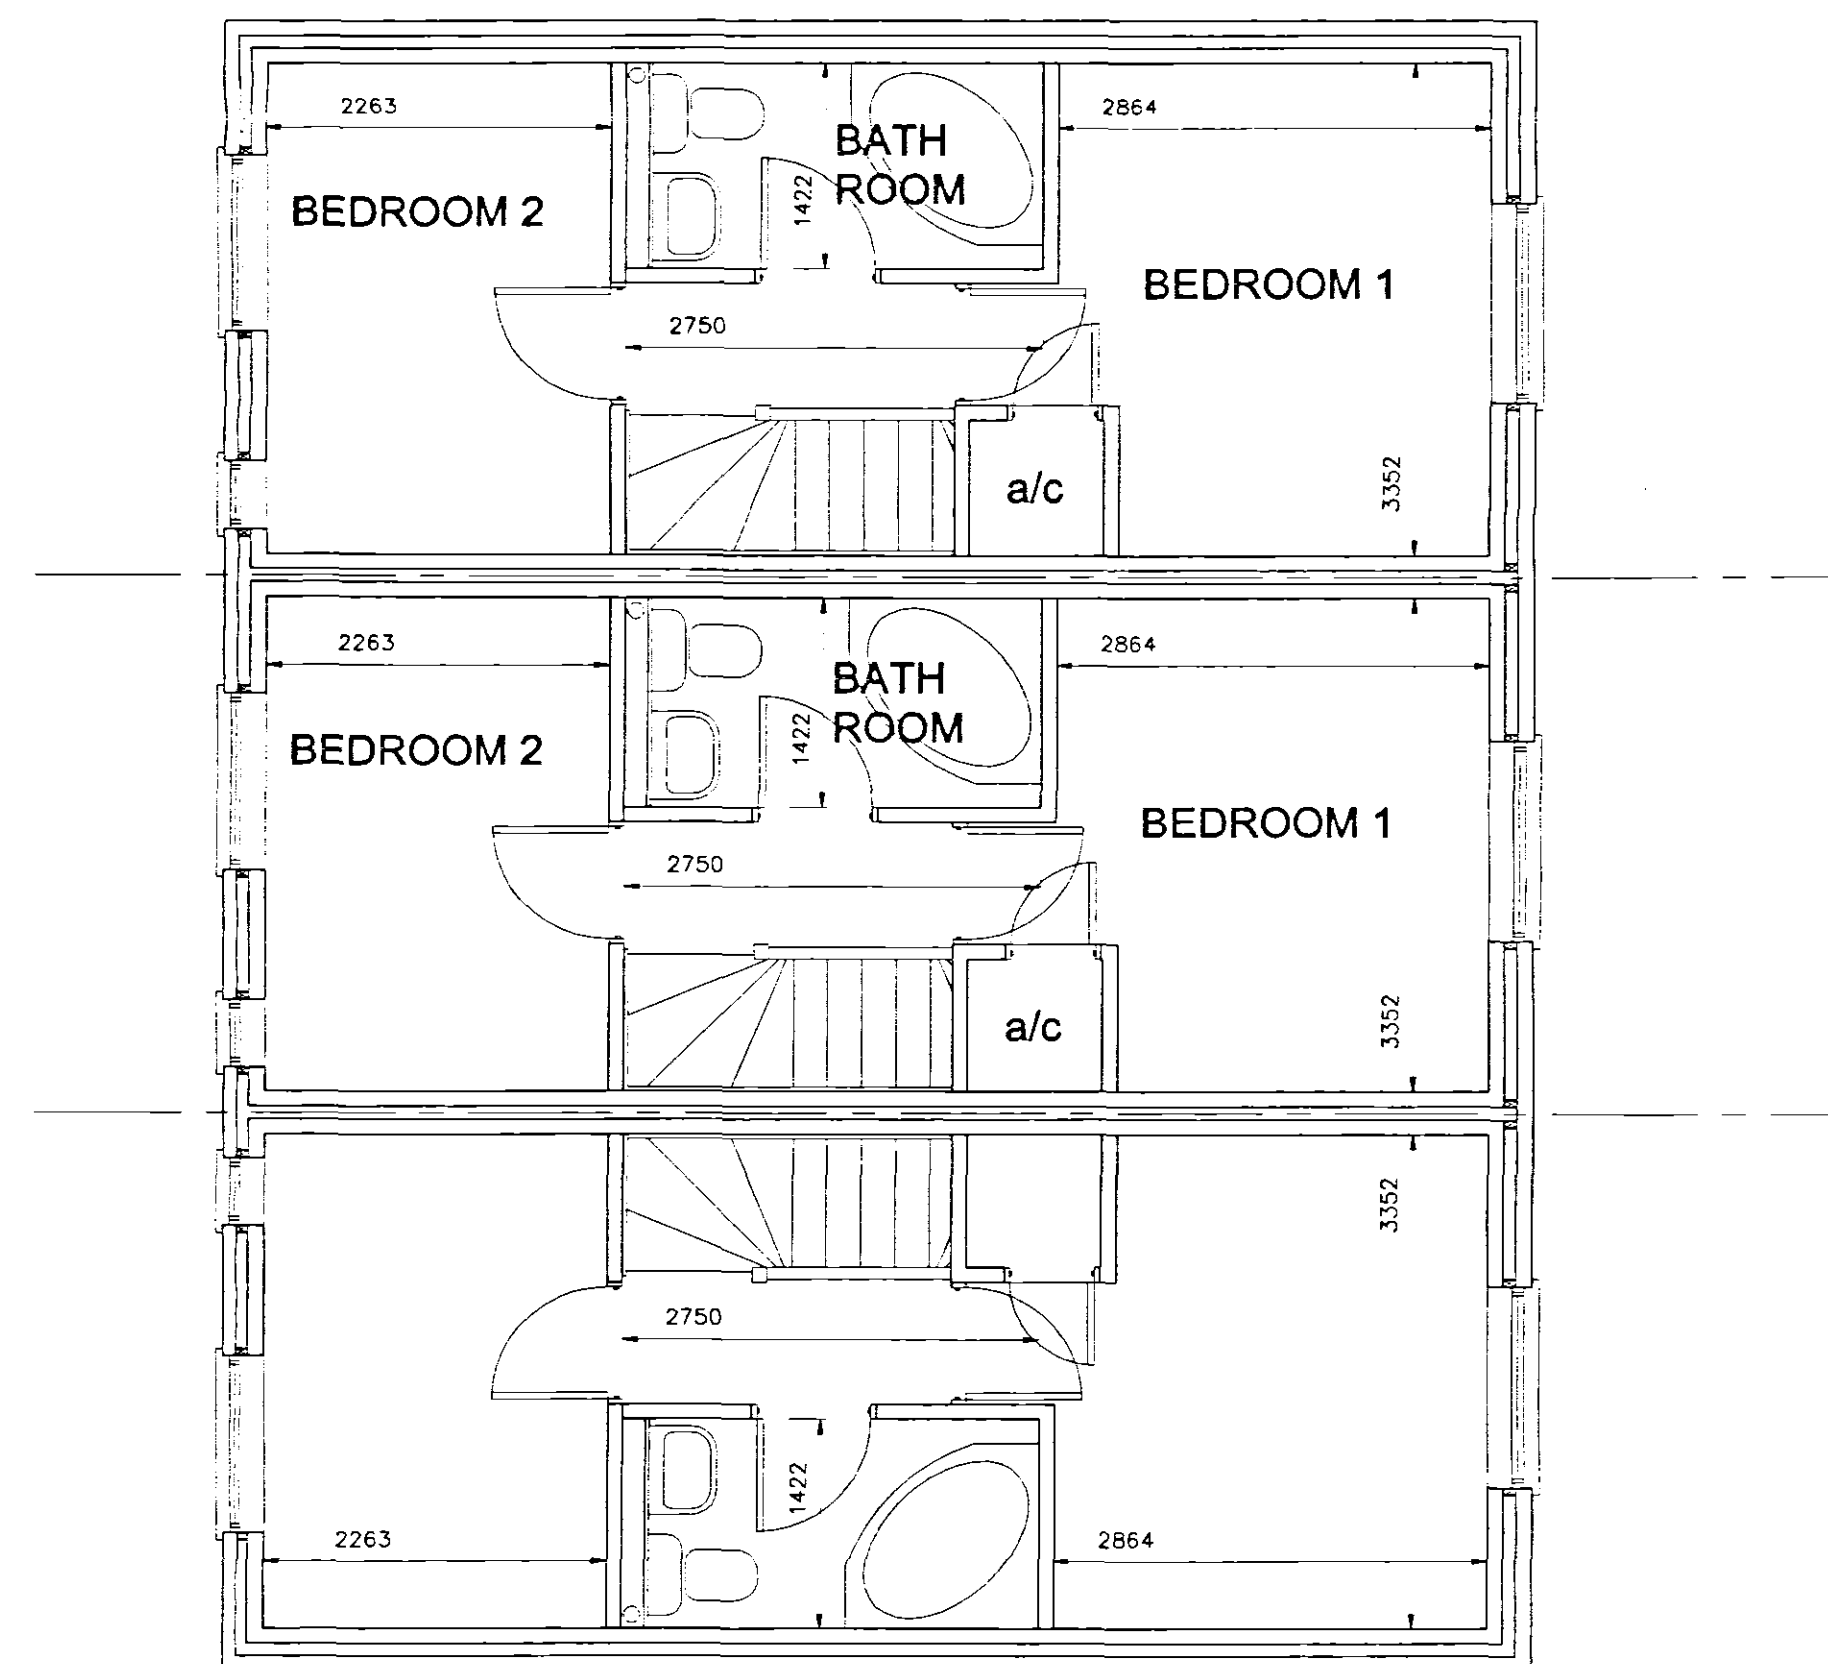

FIRST FLOOR PLAN

AMENDMENTS

A

L. A. Building Design
Architecture and Surveying Practice
55 Hannam Boulevard
Spalding
Lincolnshire PE11 1UB
Telephone/Fax: Spalding (01775) 711437

Peter S Lithgow MCOB MBAT

Member of the Chartered Institute of Building and
Member of the British Institute of Architectural Technologists

Proposed Residential Development at
St Thomas Road, Spalding,
Lincolnshire

drawn by: Mr P Hammond
date: 07 MAY 2004
ref: 356604

drawing
FLOOR PLANS AND ELEVATIONS

date	scale(s)
APRIL 2004	1:50 1:100
drawn by	checked
Peter Lithgow	
job no	drawing no
03/26	03

**DETERMINED
PLAN**