
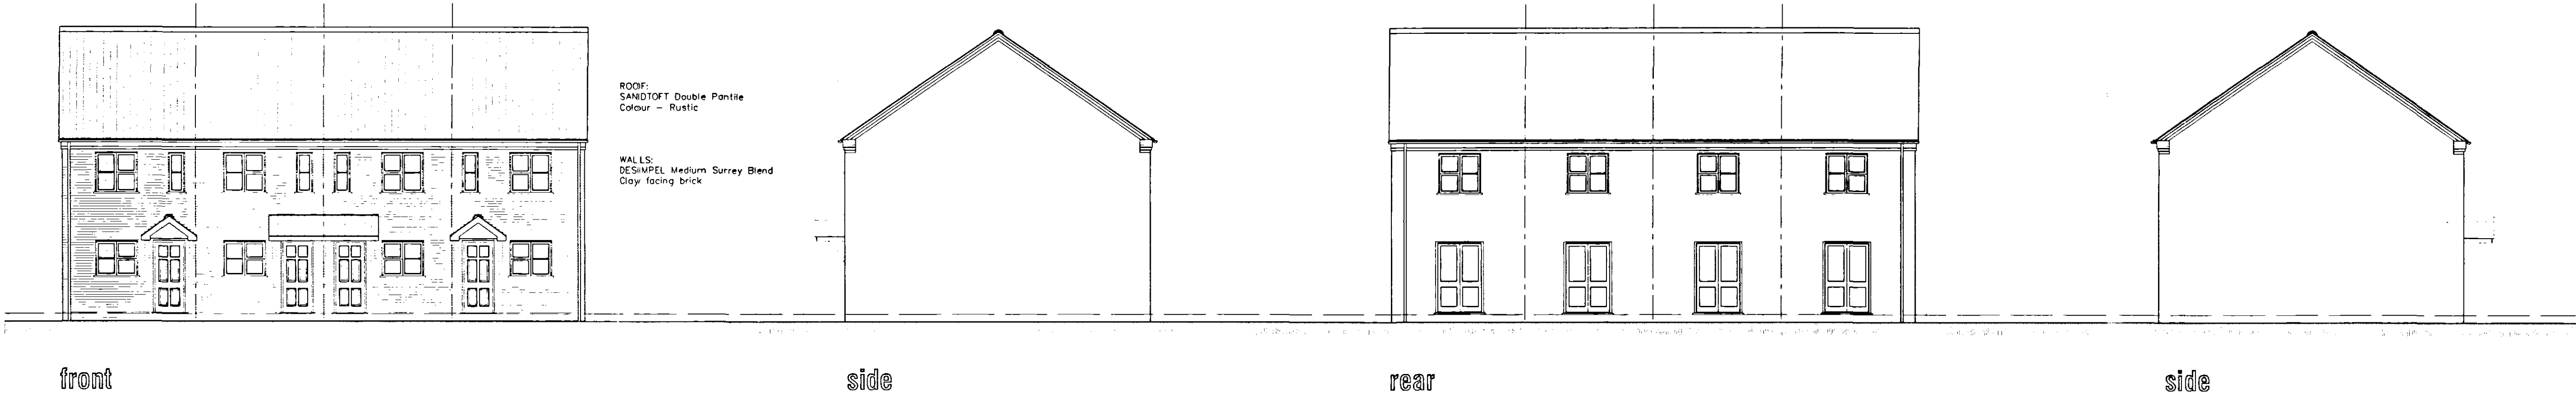
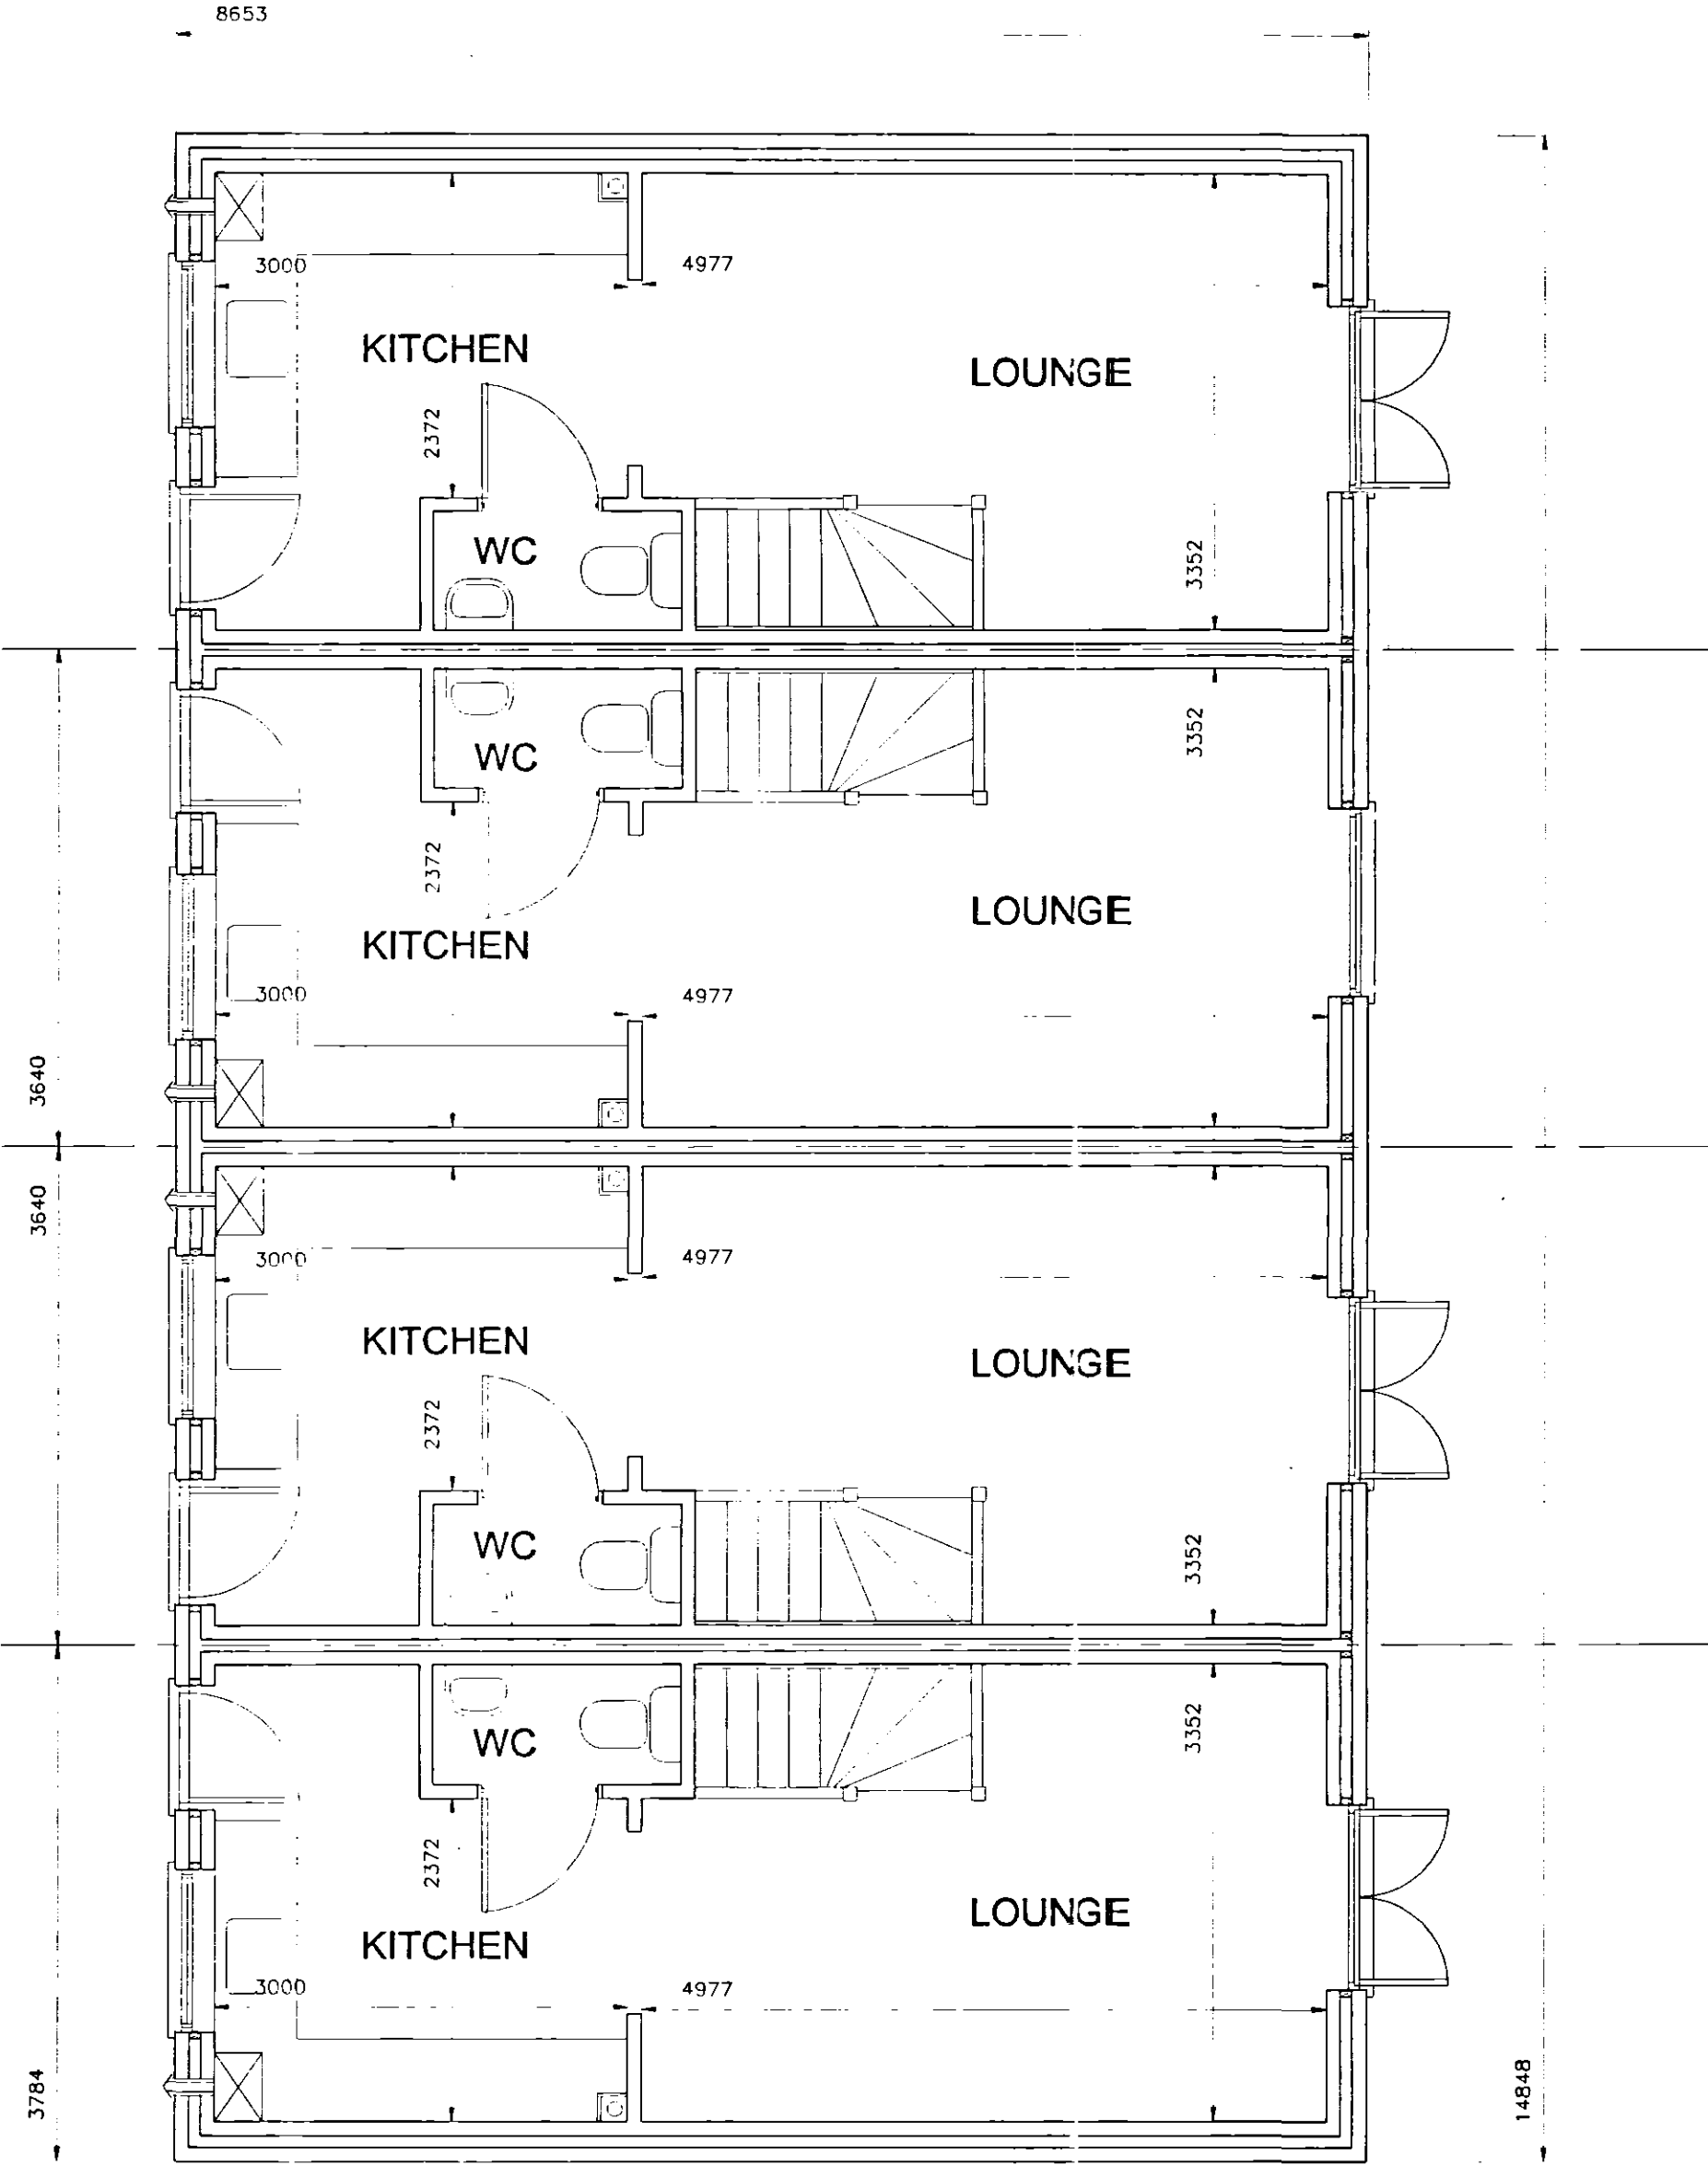


ELEVATIONS

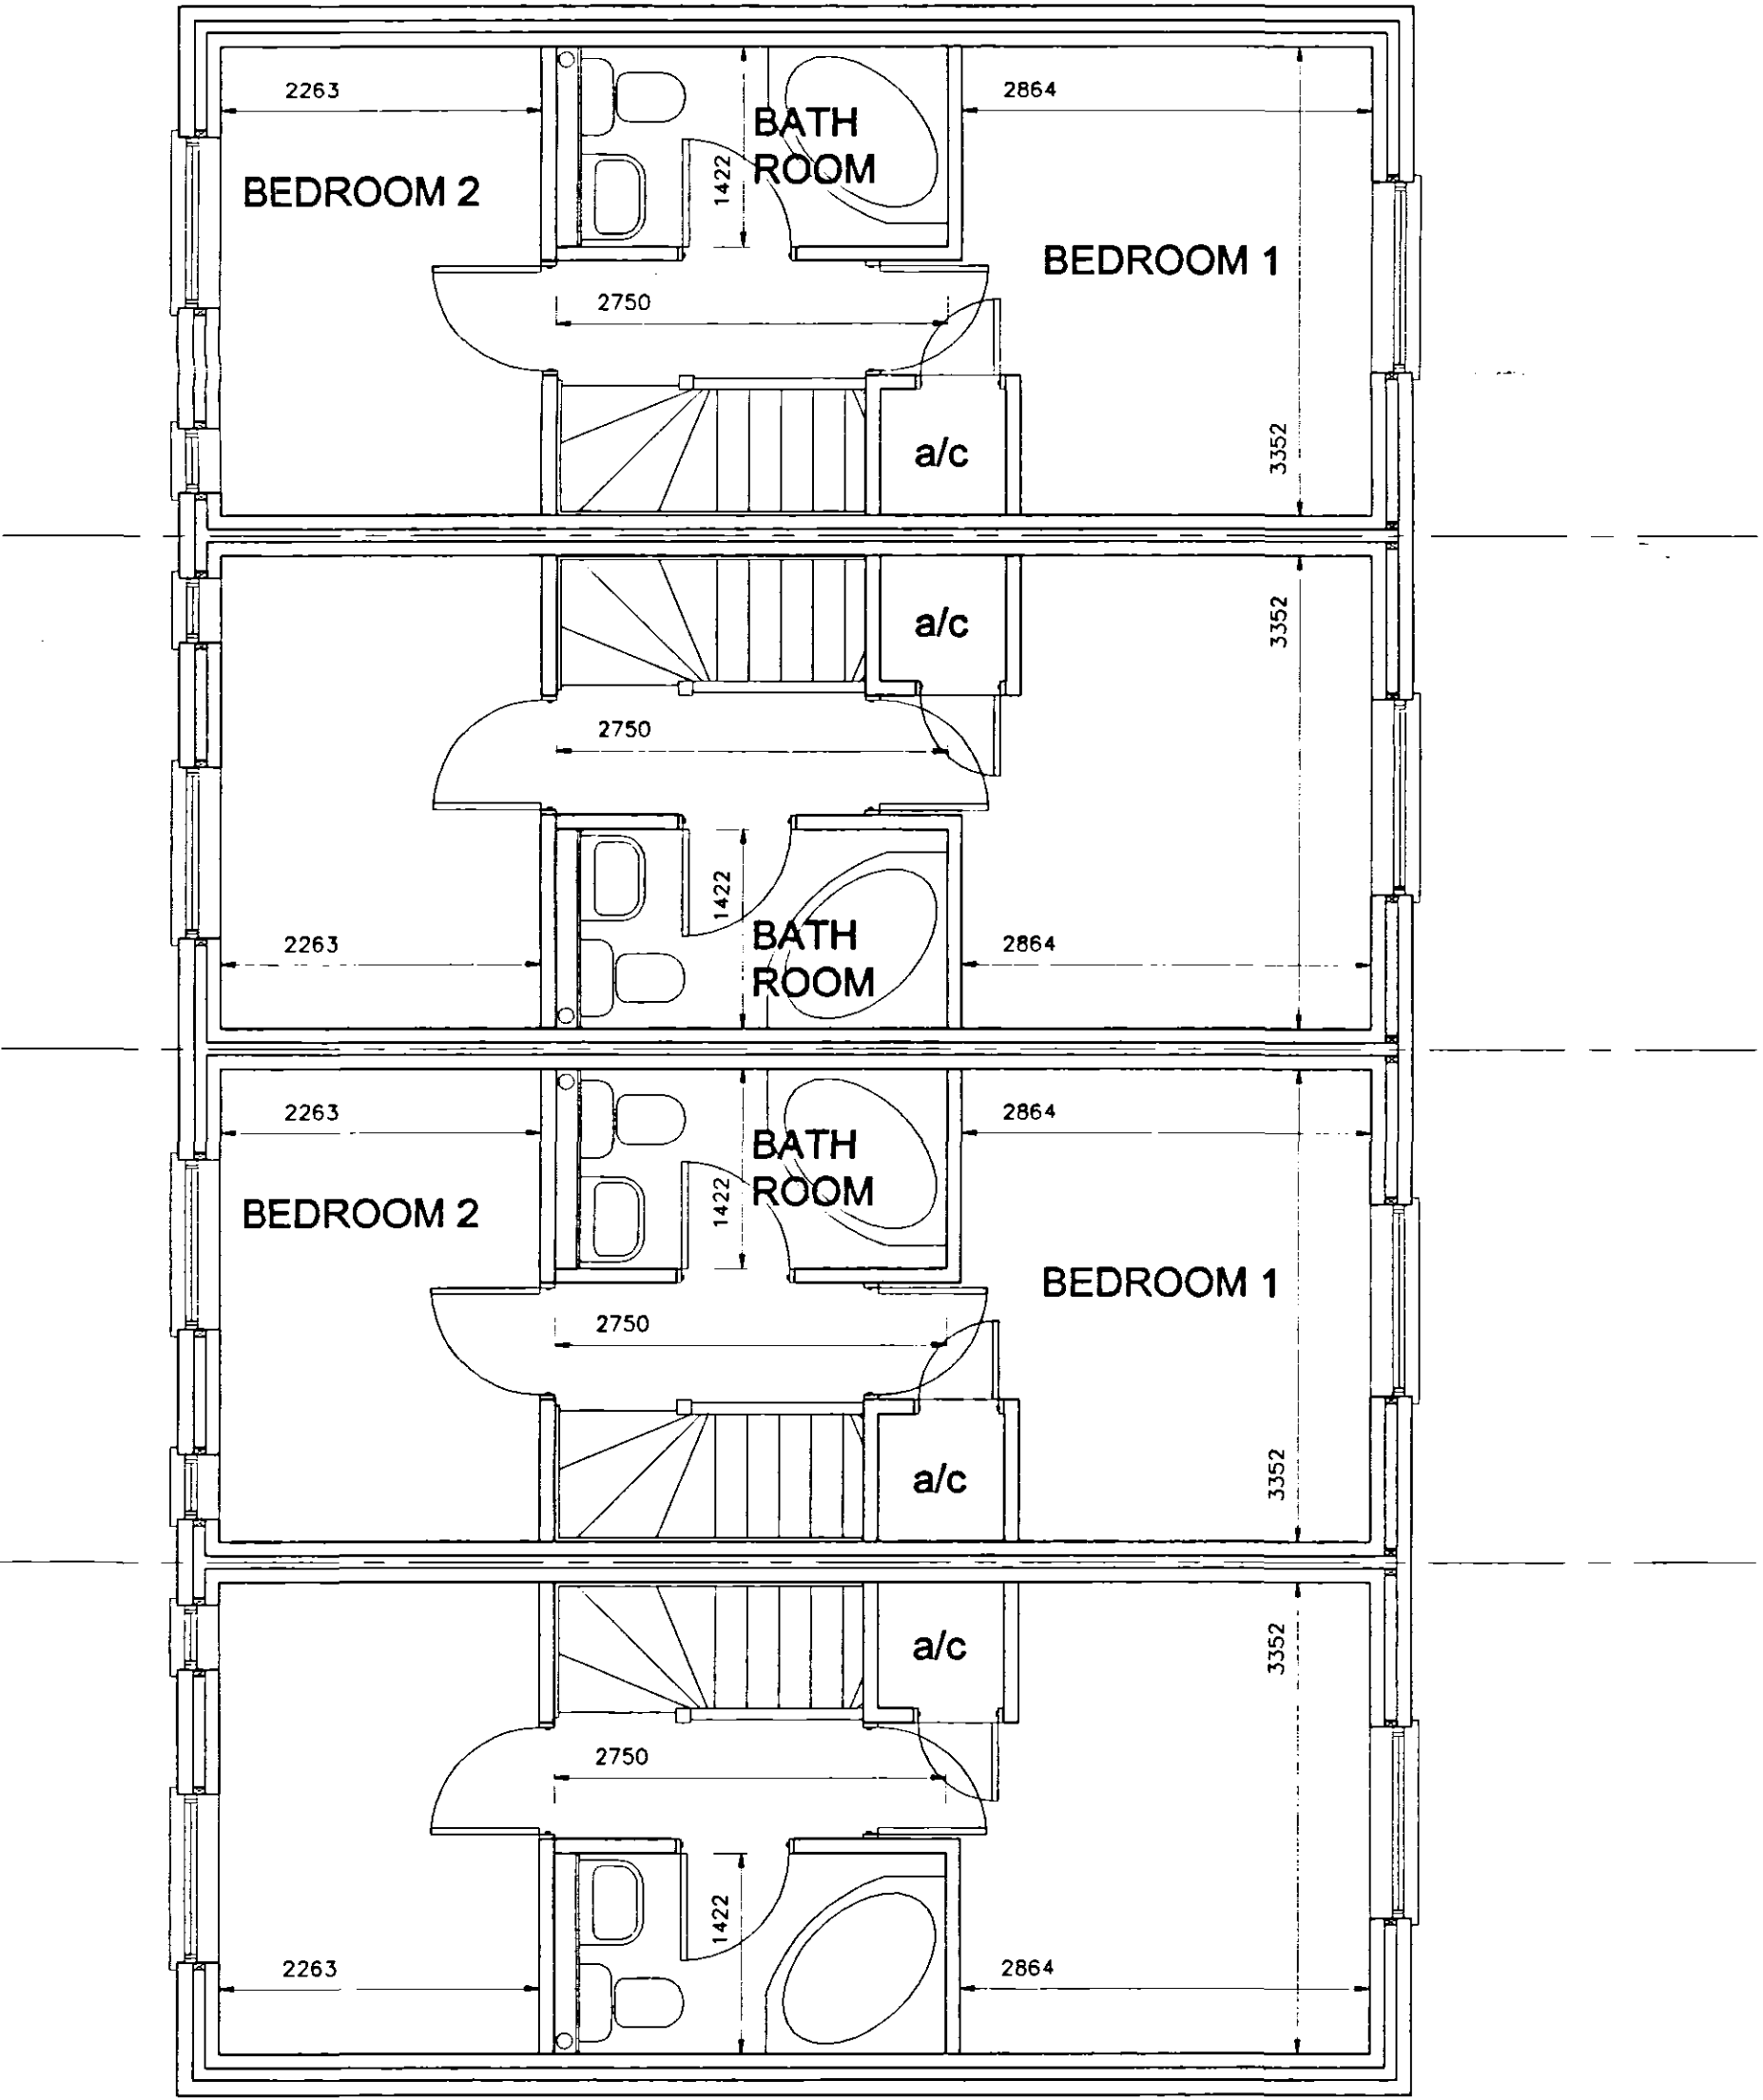

AMENDMENTS

A

L. A. Building Design
Architectural and Surveying Practice
55 Hannam Boulevard
Spalding
Lincolnshire PE11 1LB
Telephone/Fax: Spalding (01775) 711437

Peter S Lithgow MRIOB MBAT
Member of the Chartered Institute of Building and
Member of the British Institute of Architectural Technologists
Proposed Residential Development at
St Thomas Road, Spalding,
Lincolnshire
client
Mr P Hammond
07 MAY 2004
Ref: 356/04

drawing	
FLOOR PLANS AND ELEVATIONS	
date	scale(s)
APRIL 2004	1:50 1:100
drawn by	checked
Peter Lithgow	
job no	drawing no
03/26	04

DETERMINED
PLAN