
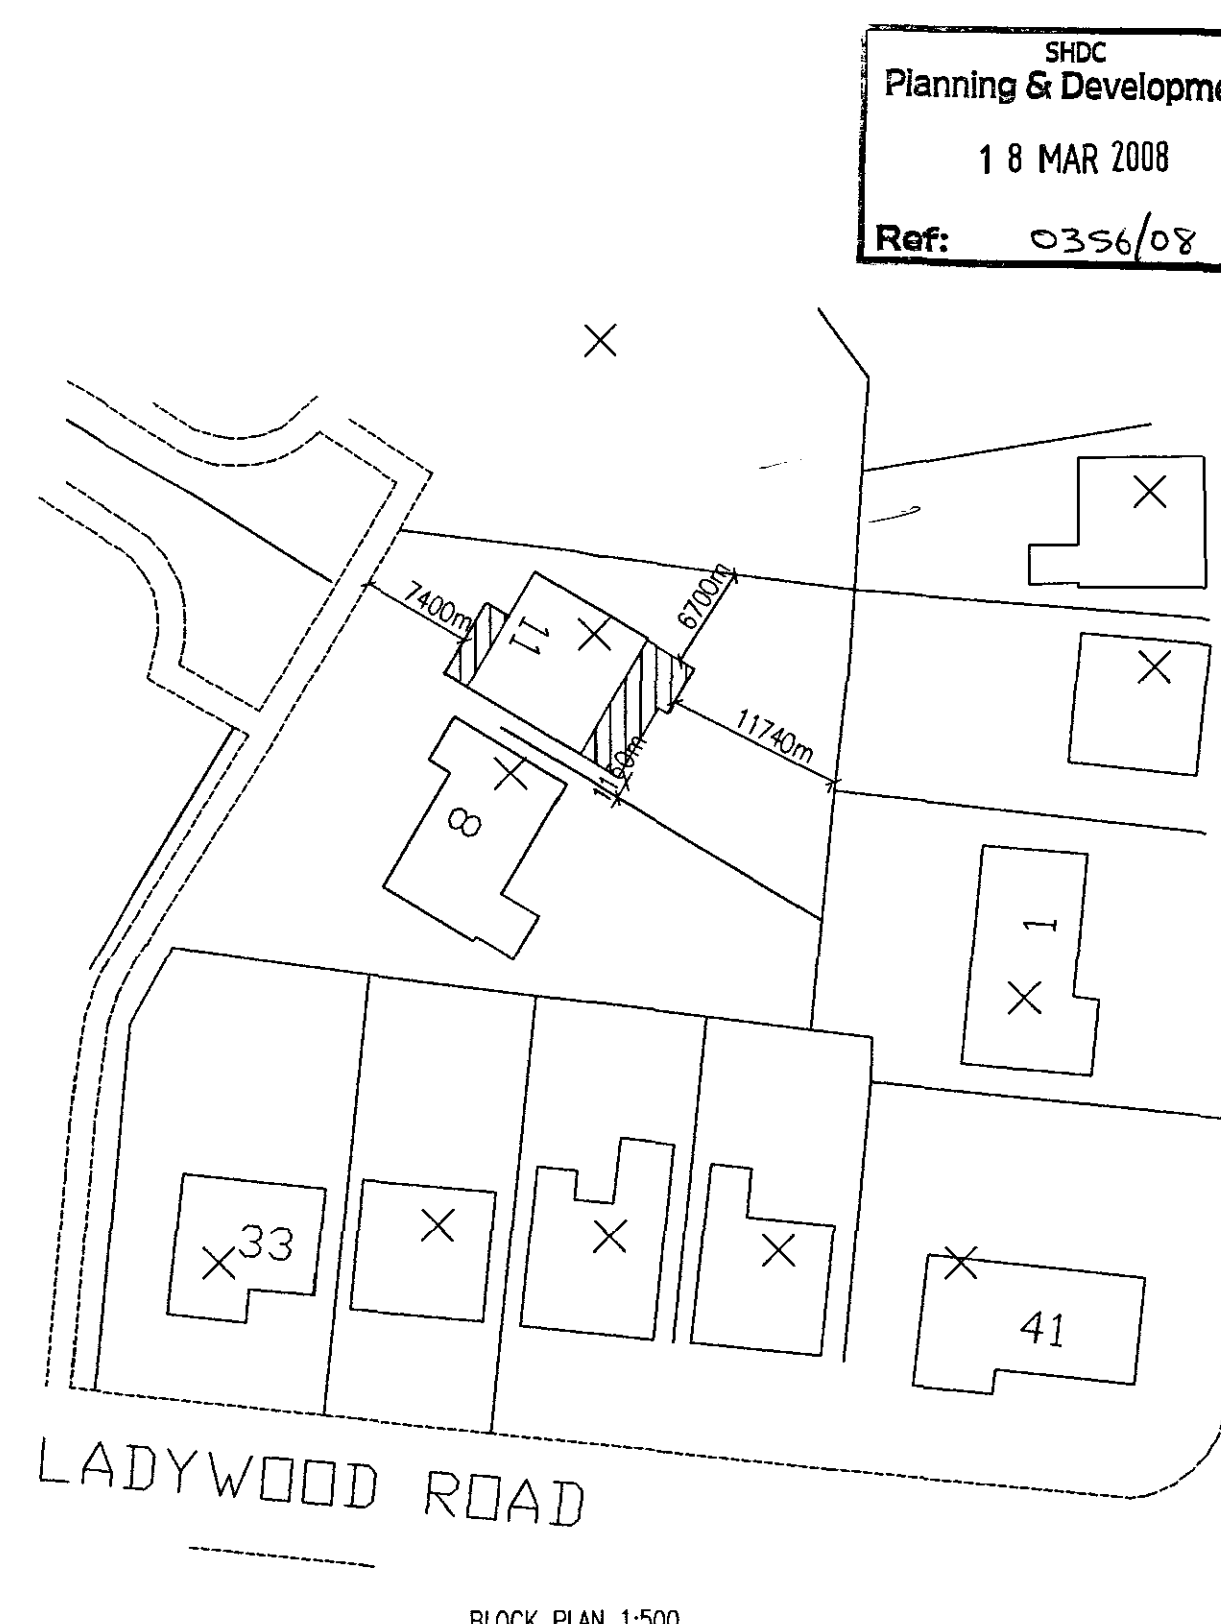
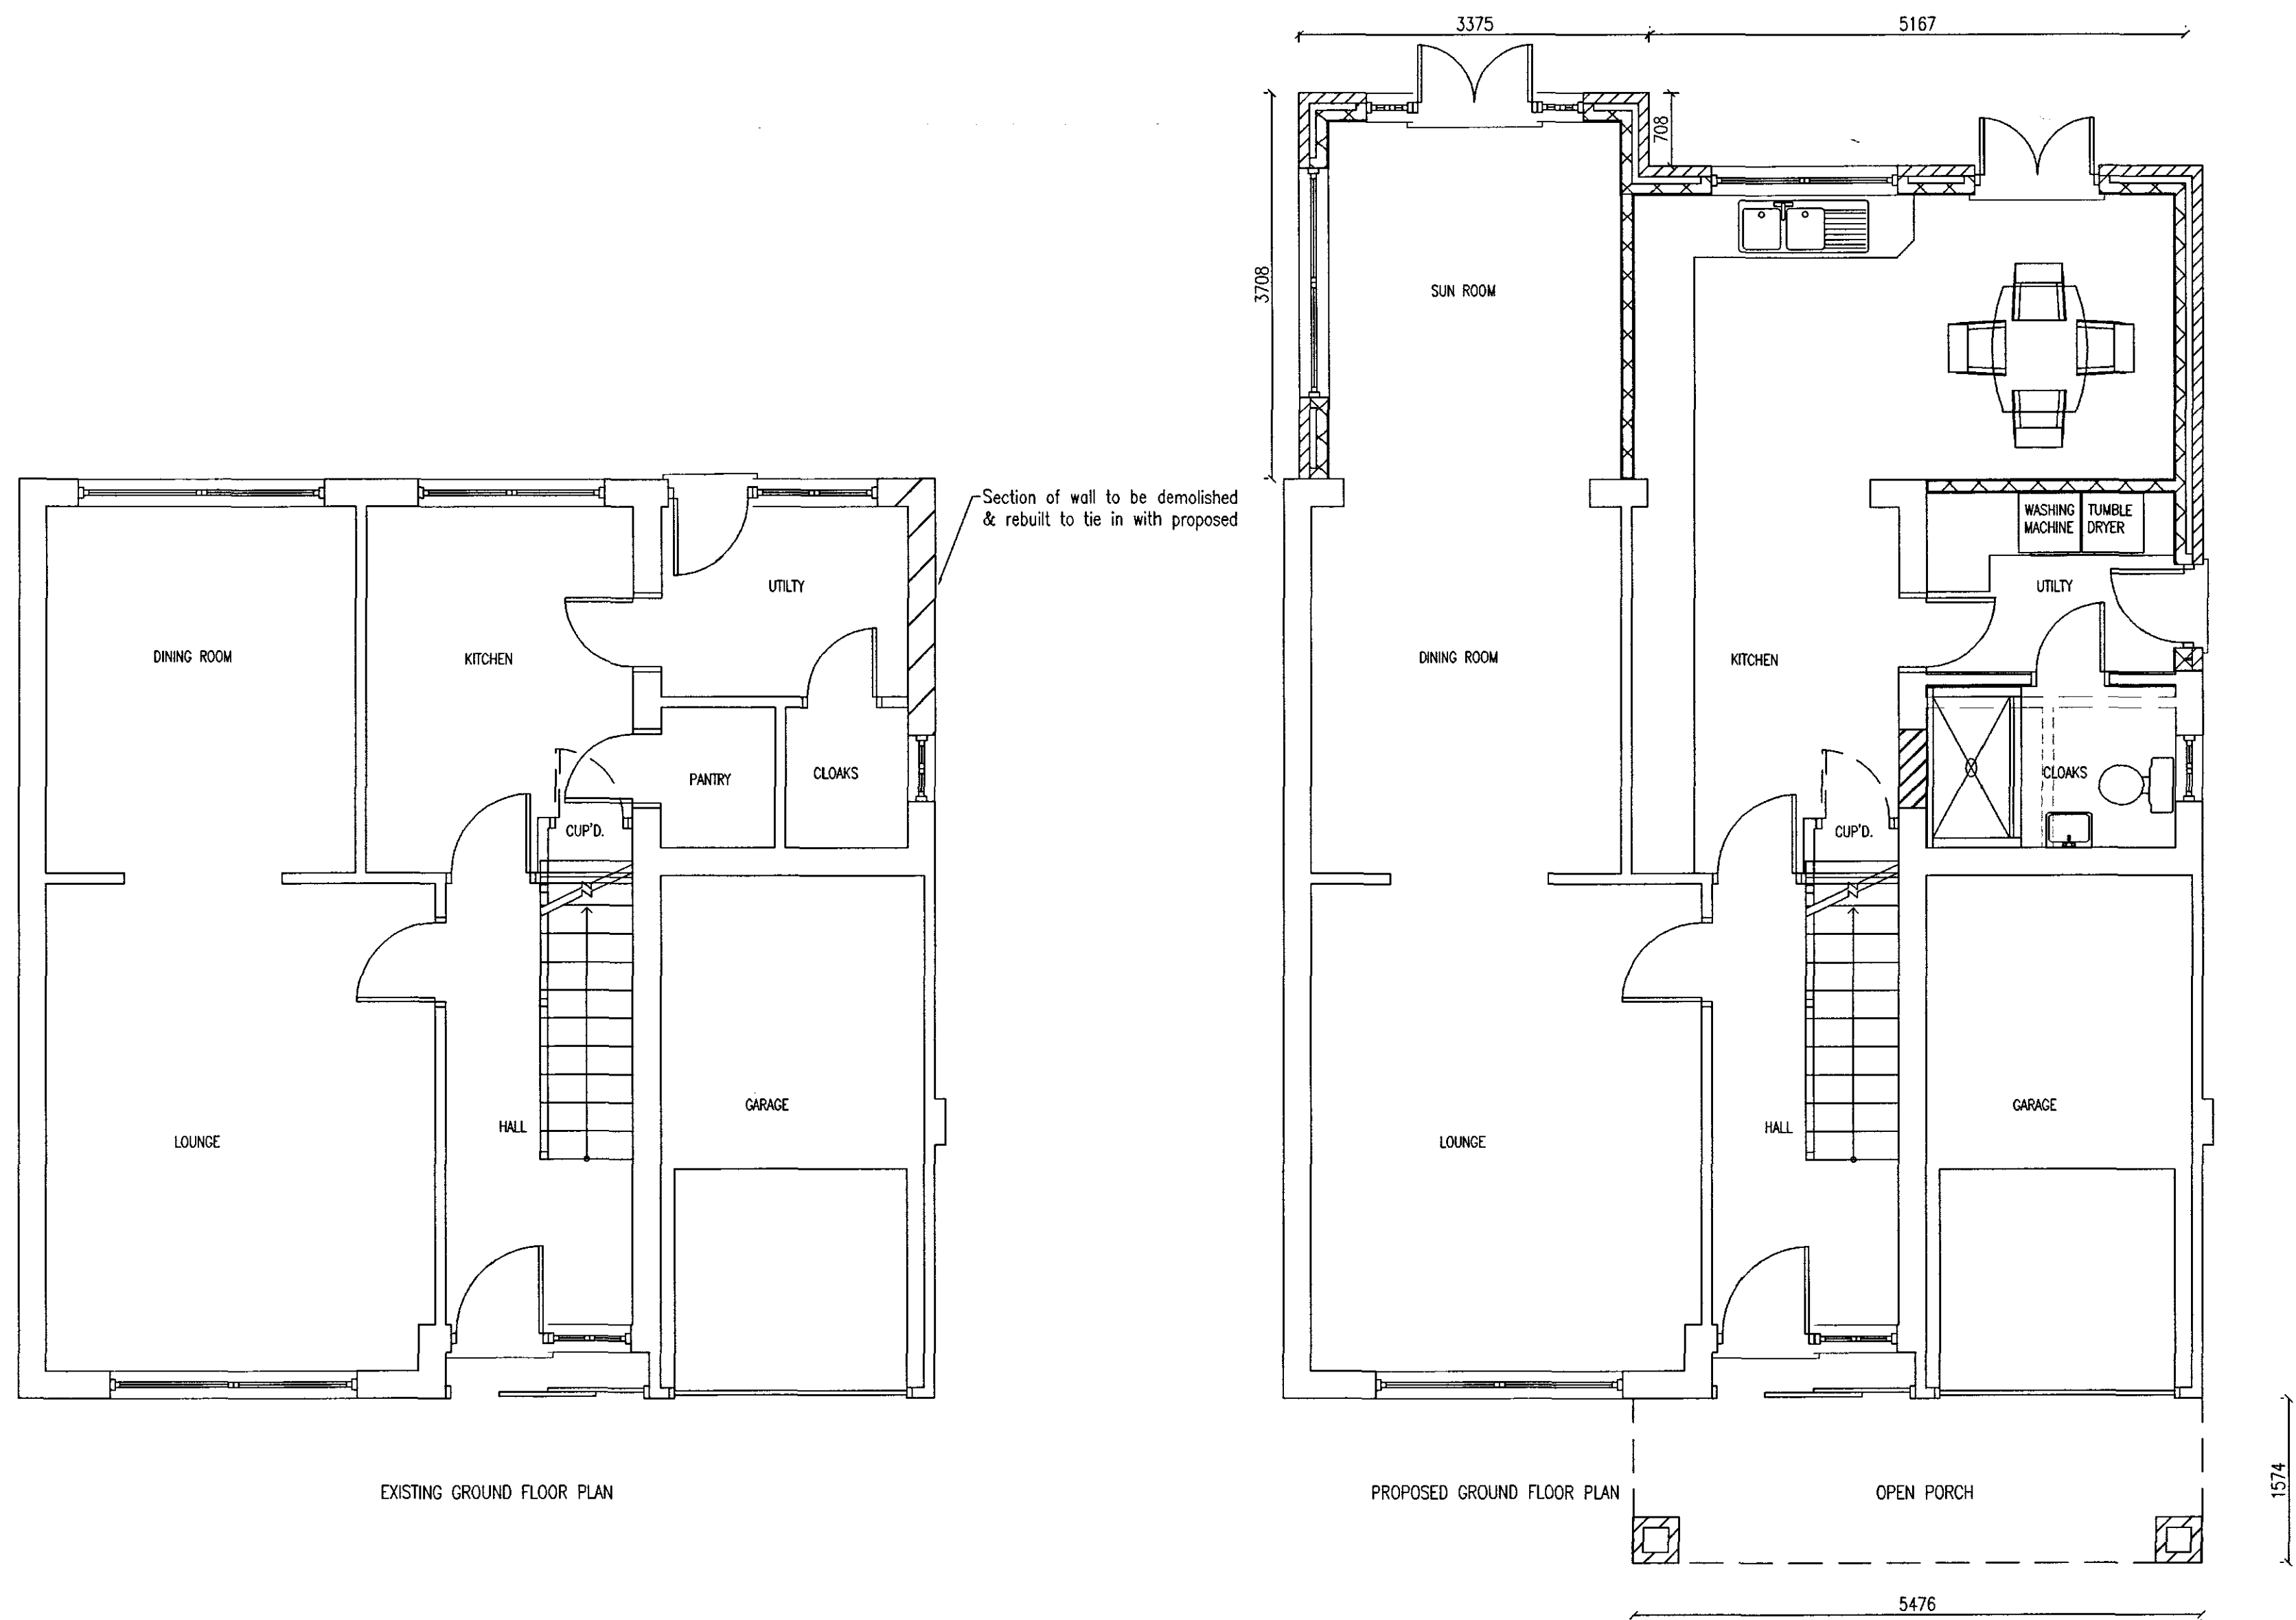
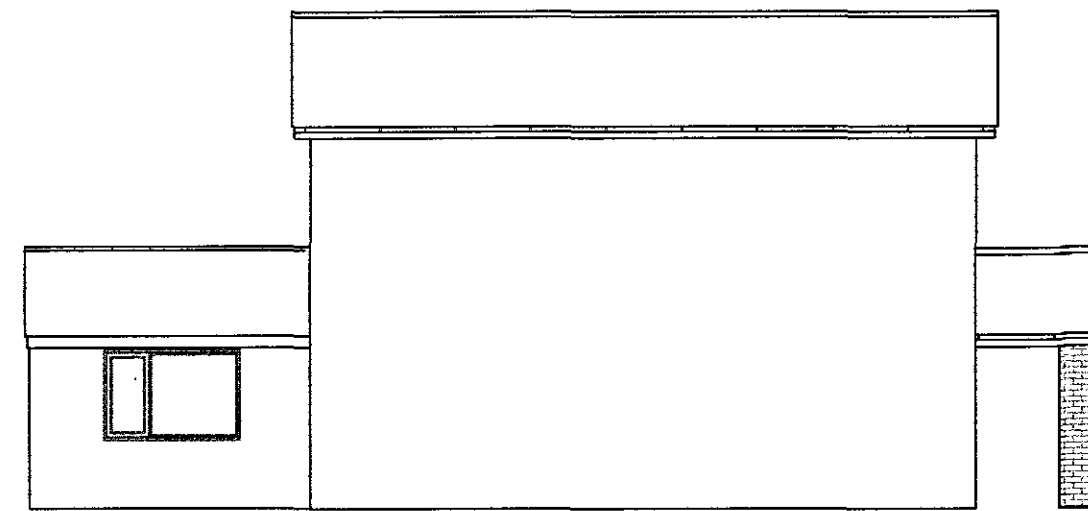
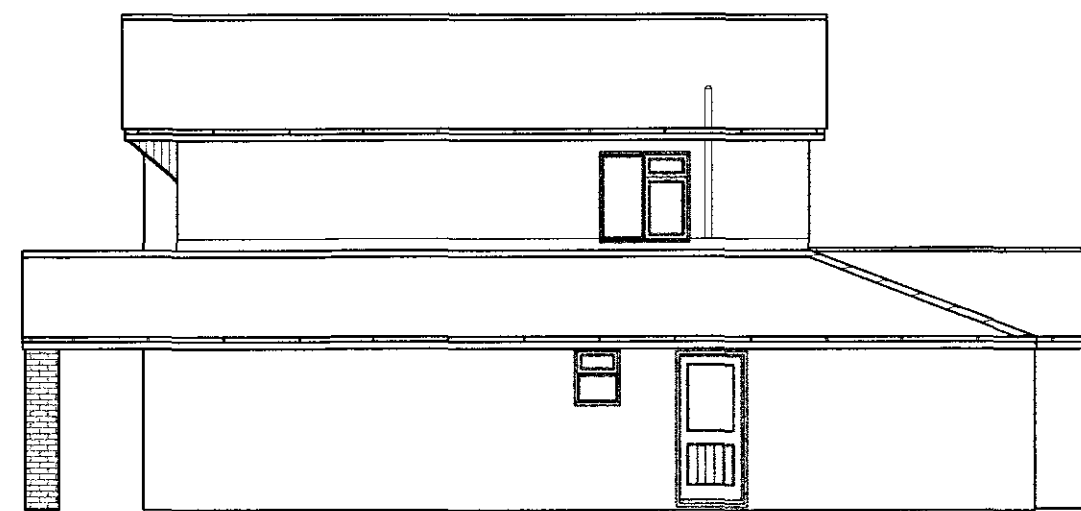
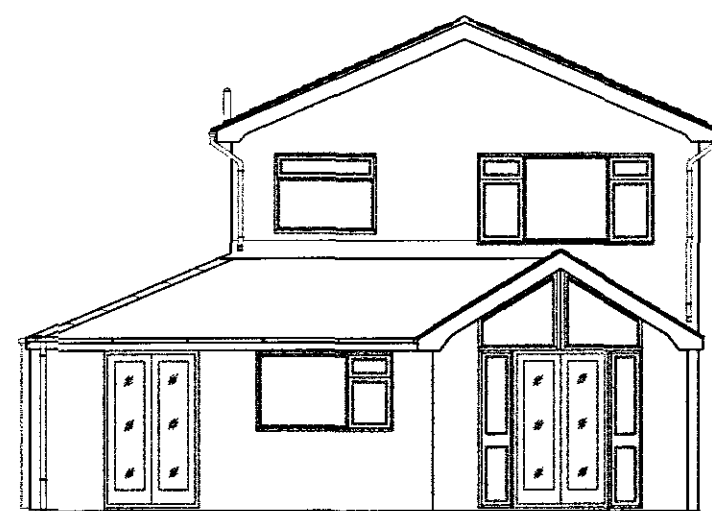
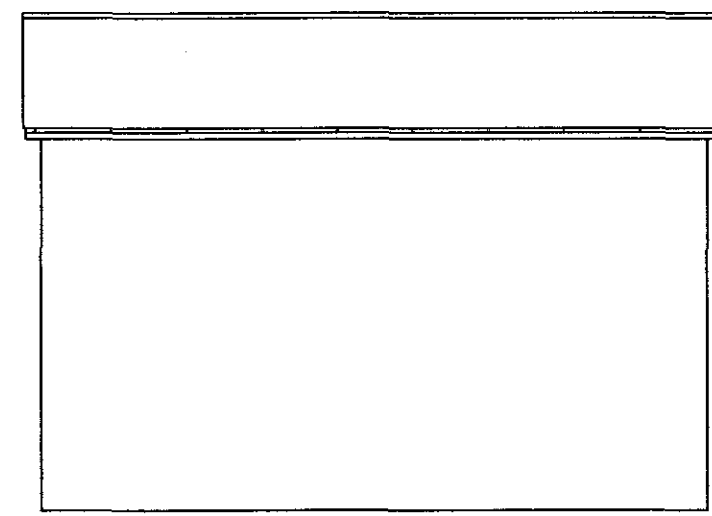


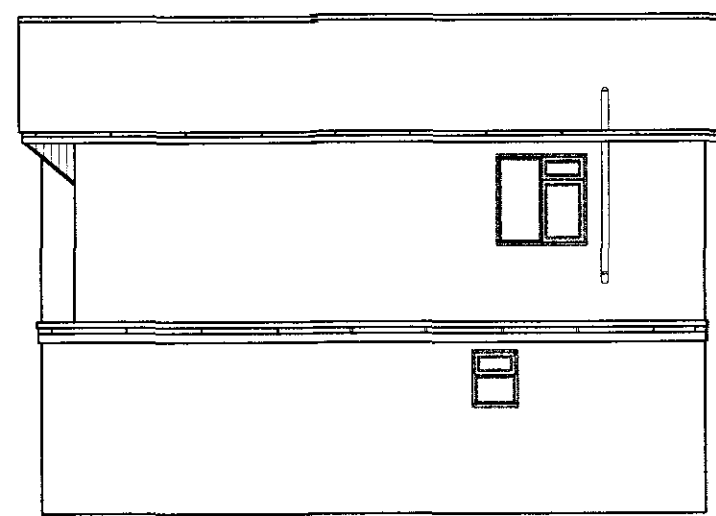

Ref:	Revision:	Date:

WENMAN BUILDING DESIGN Ltd.
2 Austendyke Road
Weston Hills
Spalding
Lincs. PE12 6BX
Tel/Fax 01775 724171
Mobile 0784 1718457

Project: PROPOSED REAR SINGLE STOREY EXTENSION & REPLACEMENT OF FLAT ROOF TO PITCHED

Client: MR BRIGHT
11 PENNINE WAY
SPALDING
Lincs

DRAWING:

EXISTING GROUND FLOOR PLAN
PROPOSED GROUND FLOOR PLAN
EXISTING ELEVATIONS
PROPOSED ELEVATIONS
BLOCK AND SITE PLANS

DRAWING N°: WEN/1228/08/00	DATE: MARCH 2008
-------------------------------	---------------------

DRAWN BY: RW	SCALES: 1:50 1:100 1:500 1:1250
---------------------	------------------------------------

[illegible]

DETERMINED
PLAN