




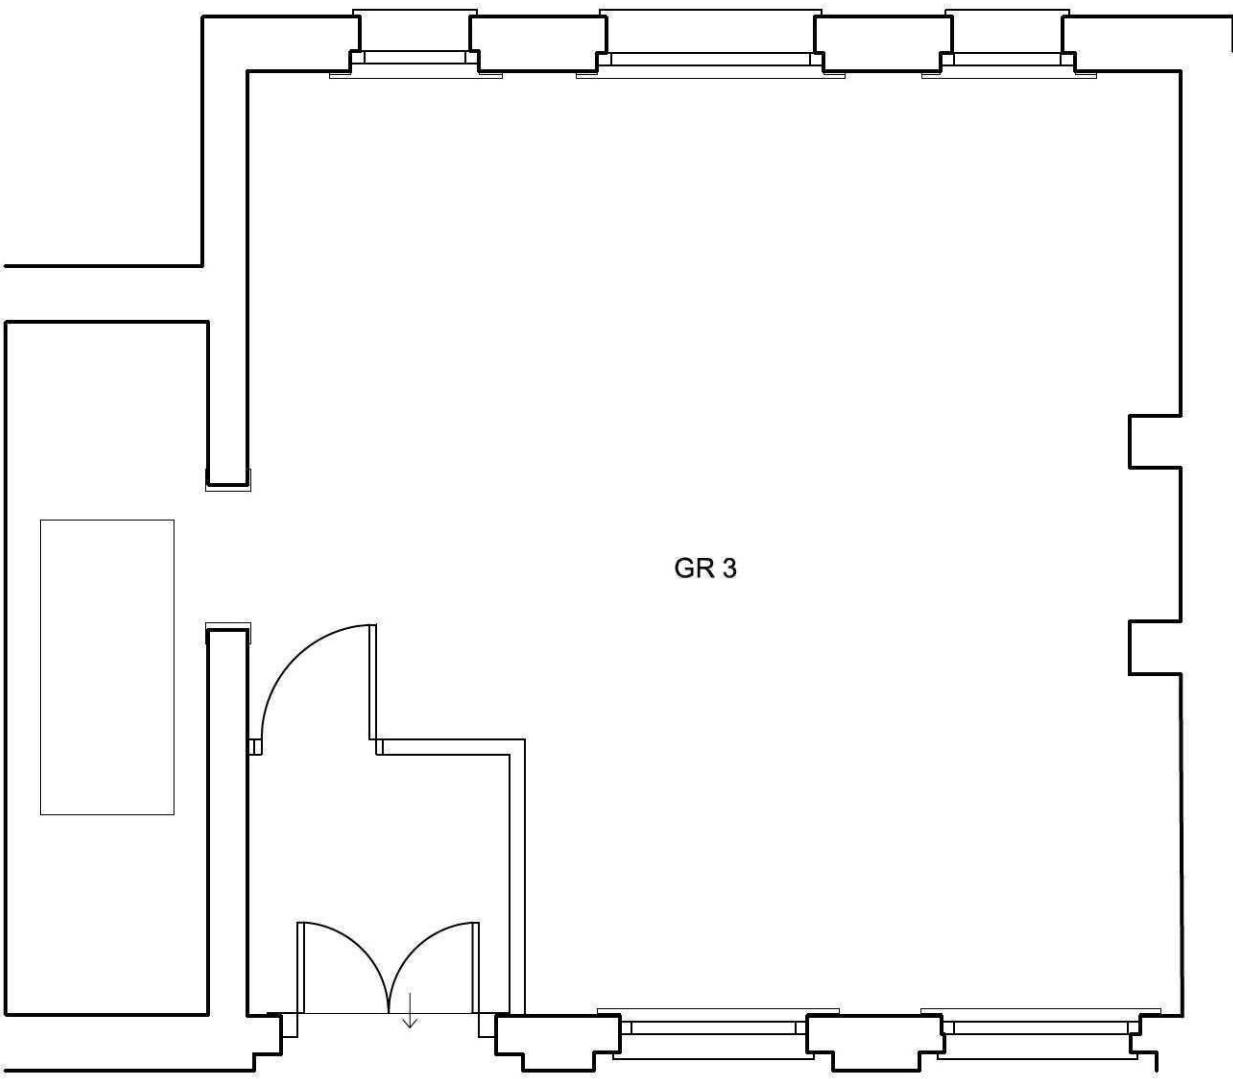

Reception

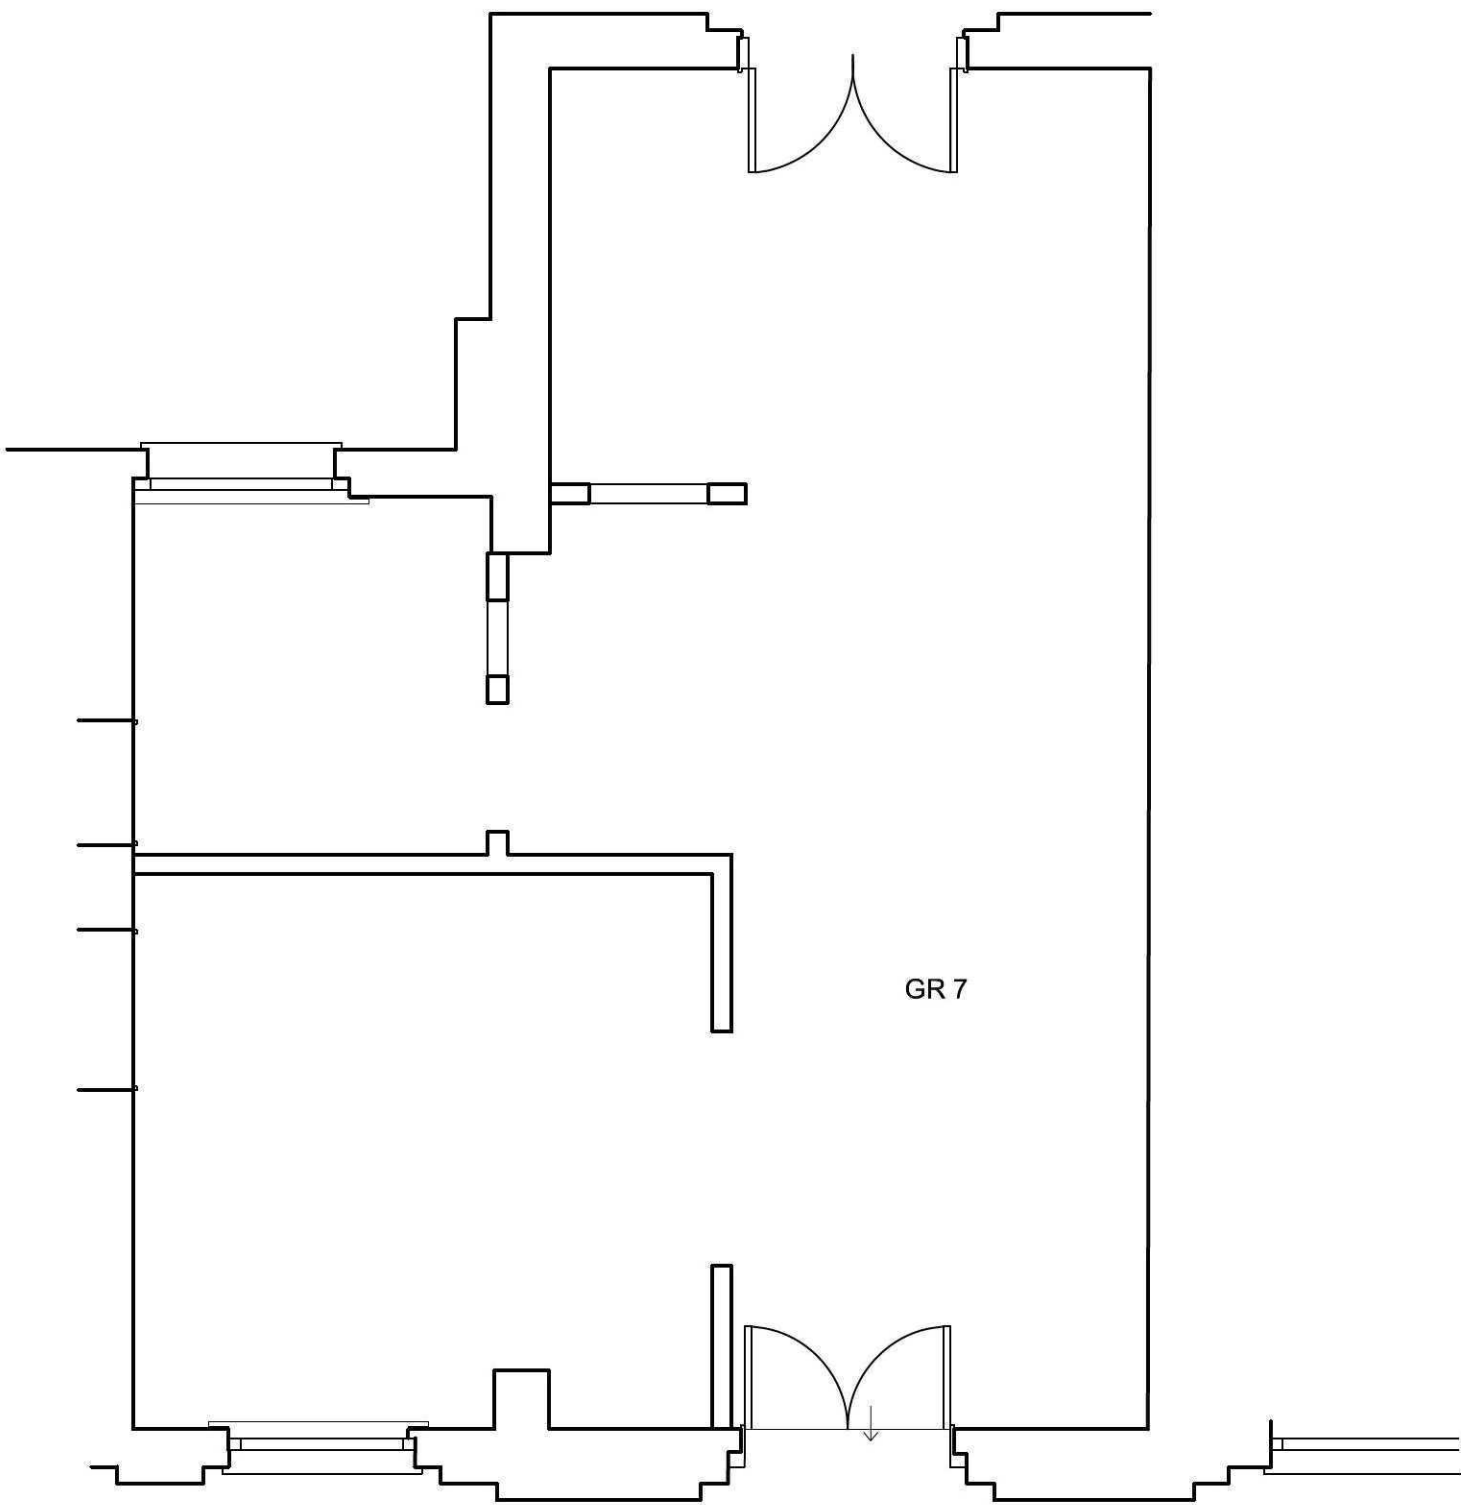


Cafe Shop

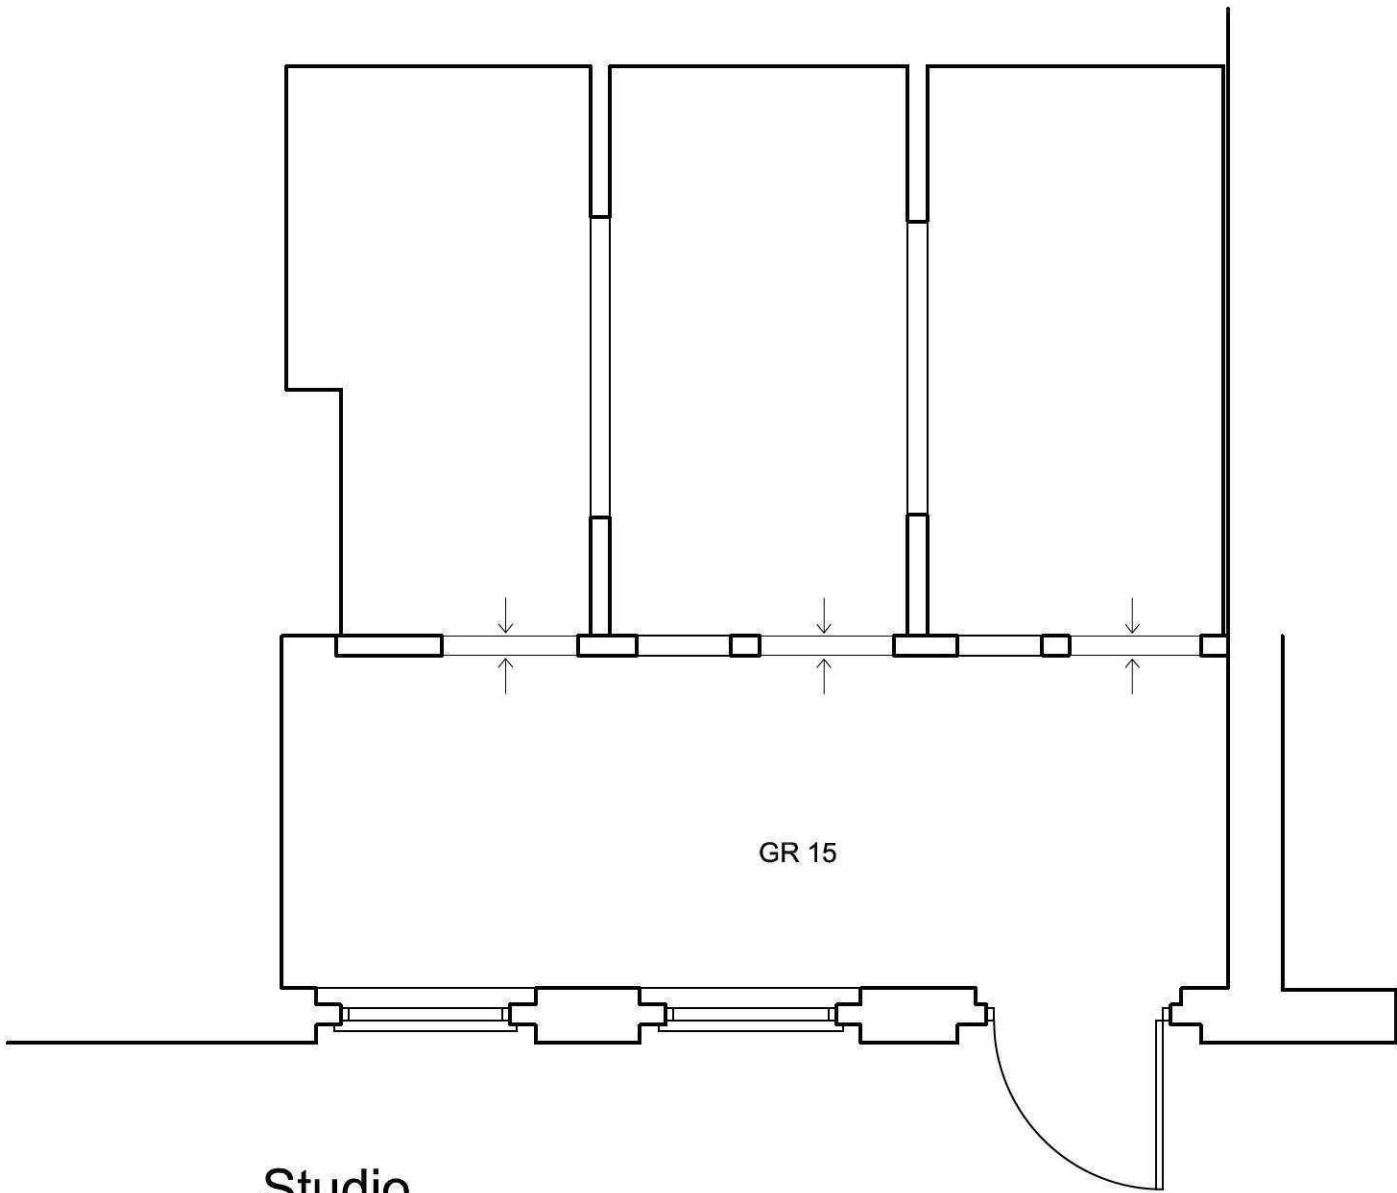

Studio

Amendments

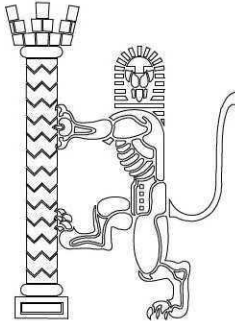

sda

Steven Dunn Architects Ltd

Architects, Planning Consultants, Project Managers

Tel: 01526 860 757

Fax: 01526 861 575

E-mail:sdunnarch@aol.com

Hadleigh House, High Street, Walcott, Lincoln LN4 3SN

PROJECT DETAILS

Proposed Alterations to

Railway Station, Spalding

CLIENT

South Holland Radio C.I.C.

DRAWING TITLE

Survey Floor Plans

DATE	DRAWN
May 2011	Uily
SCALE	DRNG No.
1:50	2123/A1/01

Copyright: This drawing and its entire contents are protected under the Copyright (Designs and Patents) Act 1990, and no portion shall be copied, duplicated, or otherwise reproduced and/or transmitted by any means whatsoever, without the prior written consent of the Author. Do not scale from this drawing. Work to figured dimensions only. All dimensions are to be checked on site prior to commencement of works. Any discrepancies must be brought to the attention of the Architect prior to commencement of works on site.