
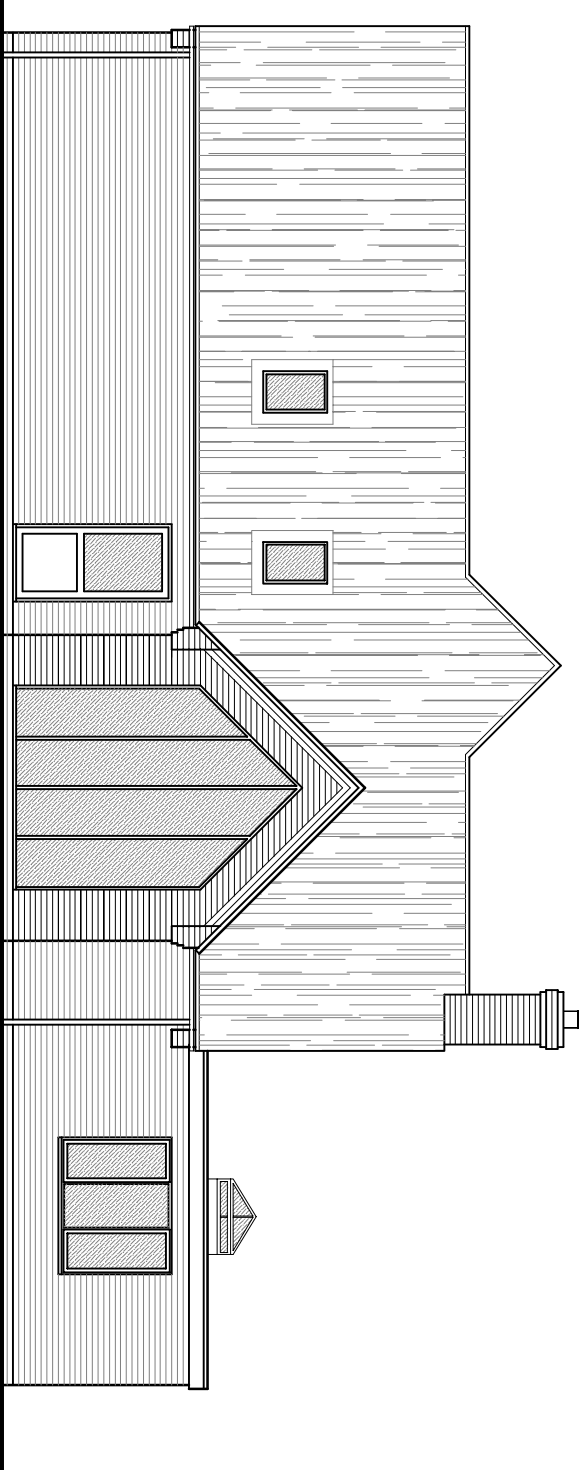
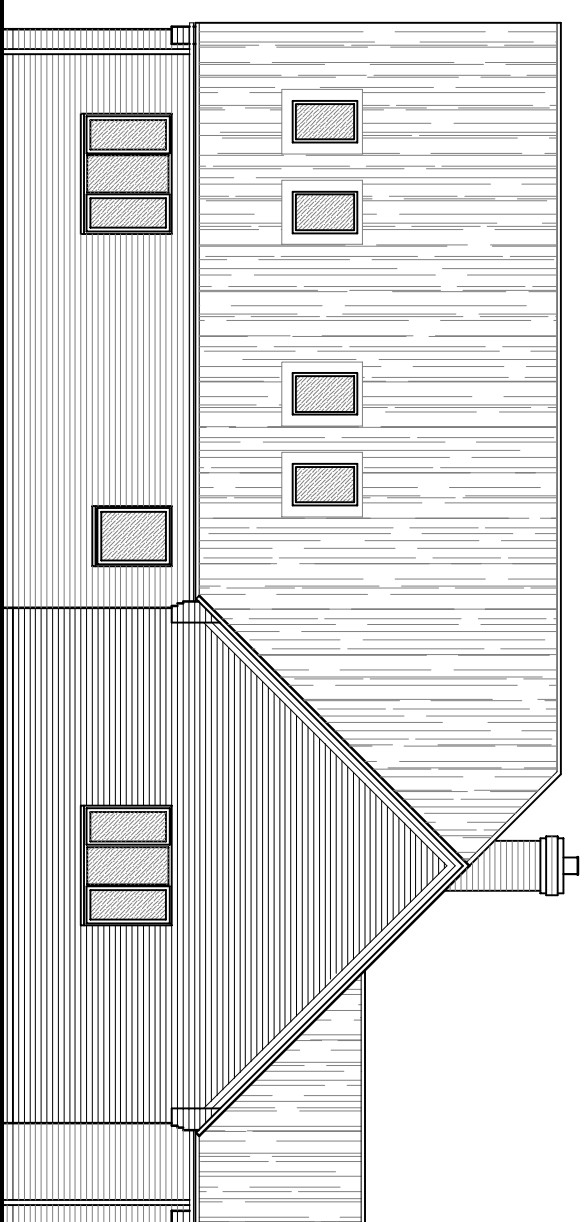
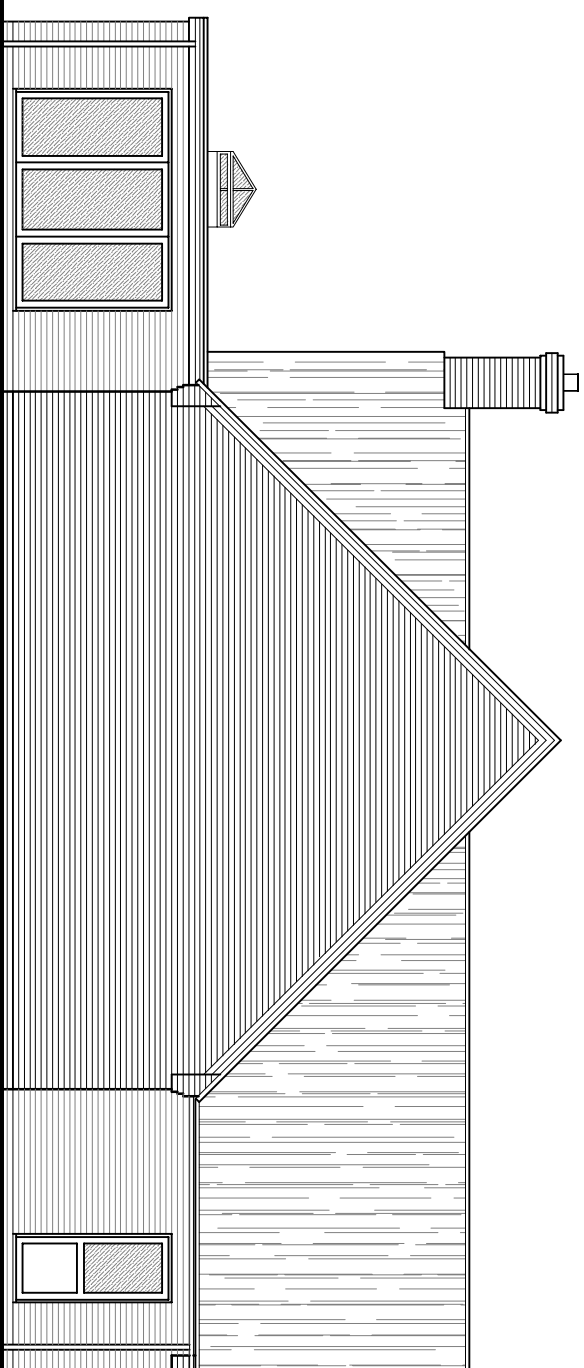



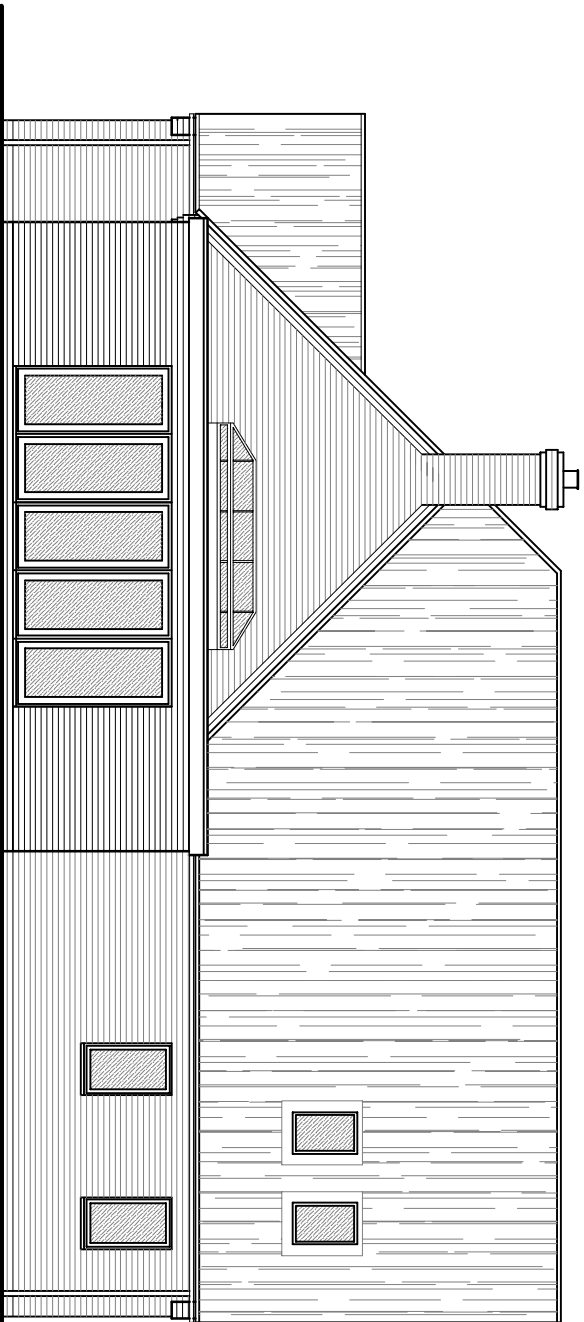


FRONT ELEVATION

SIDE ELEVATION

REAR ELEVATION

SIDE ELEVATION

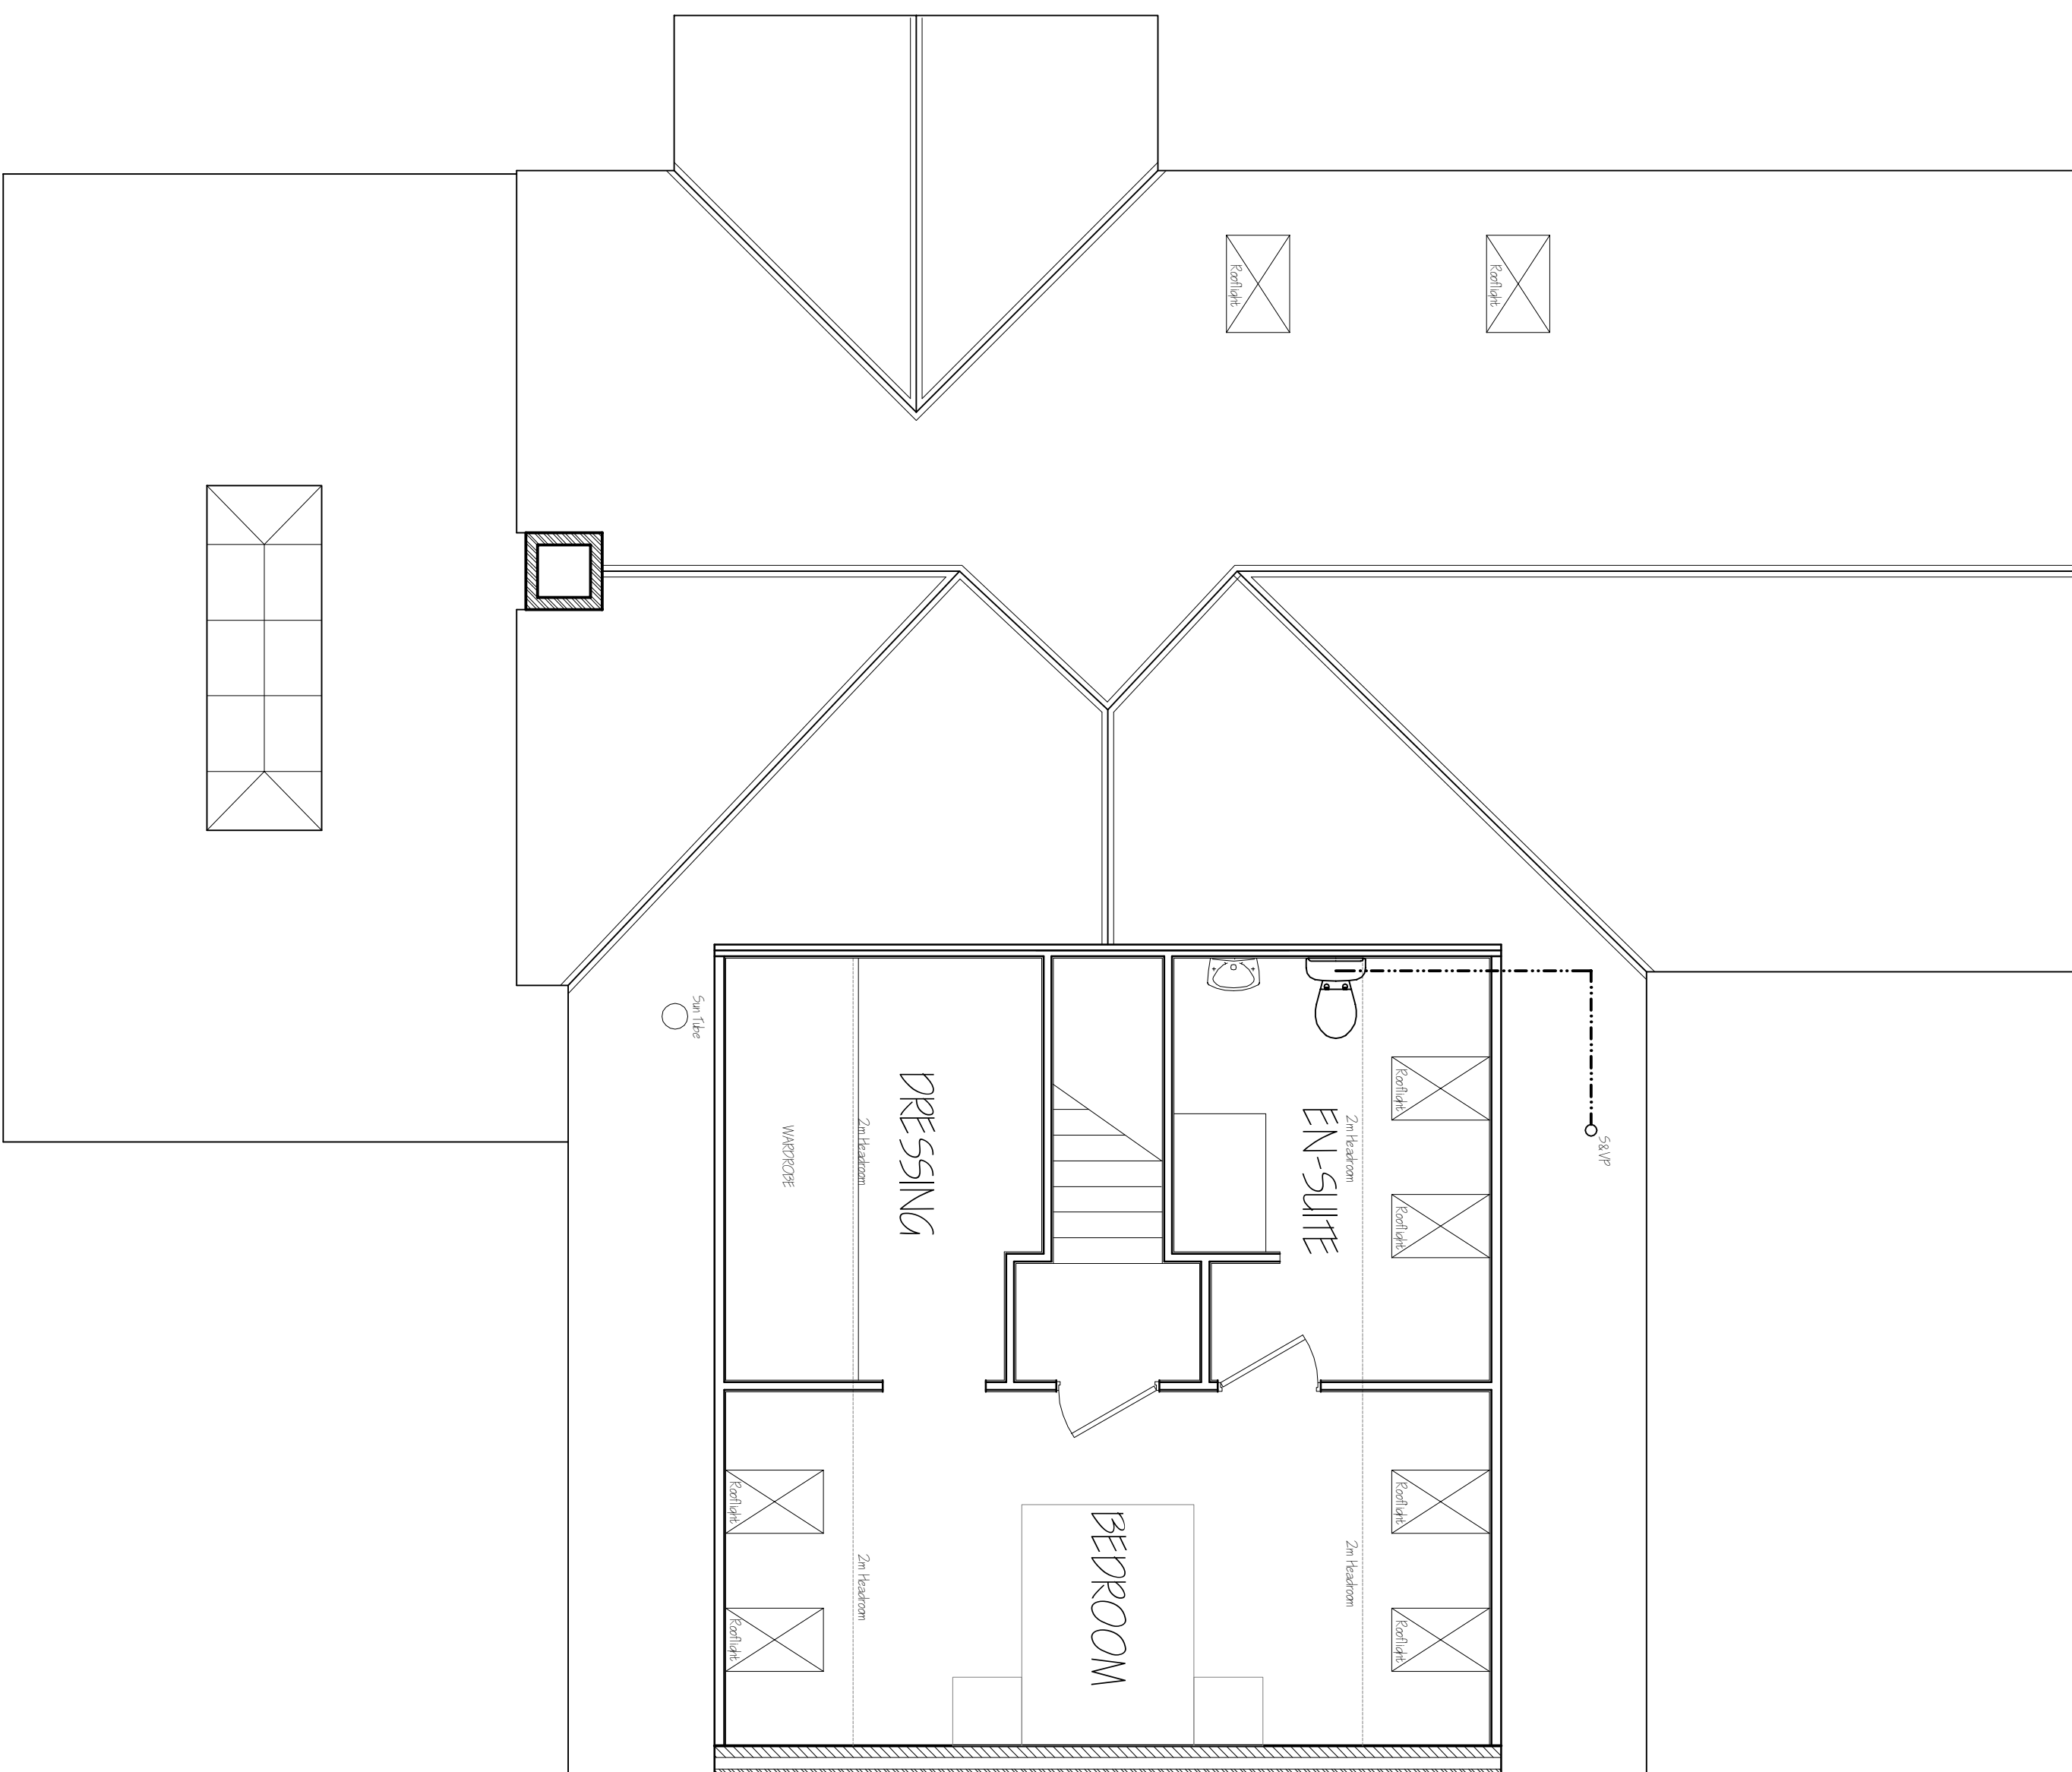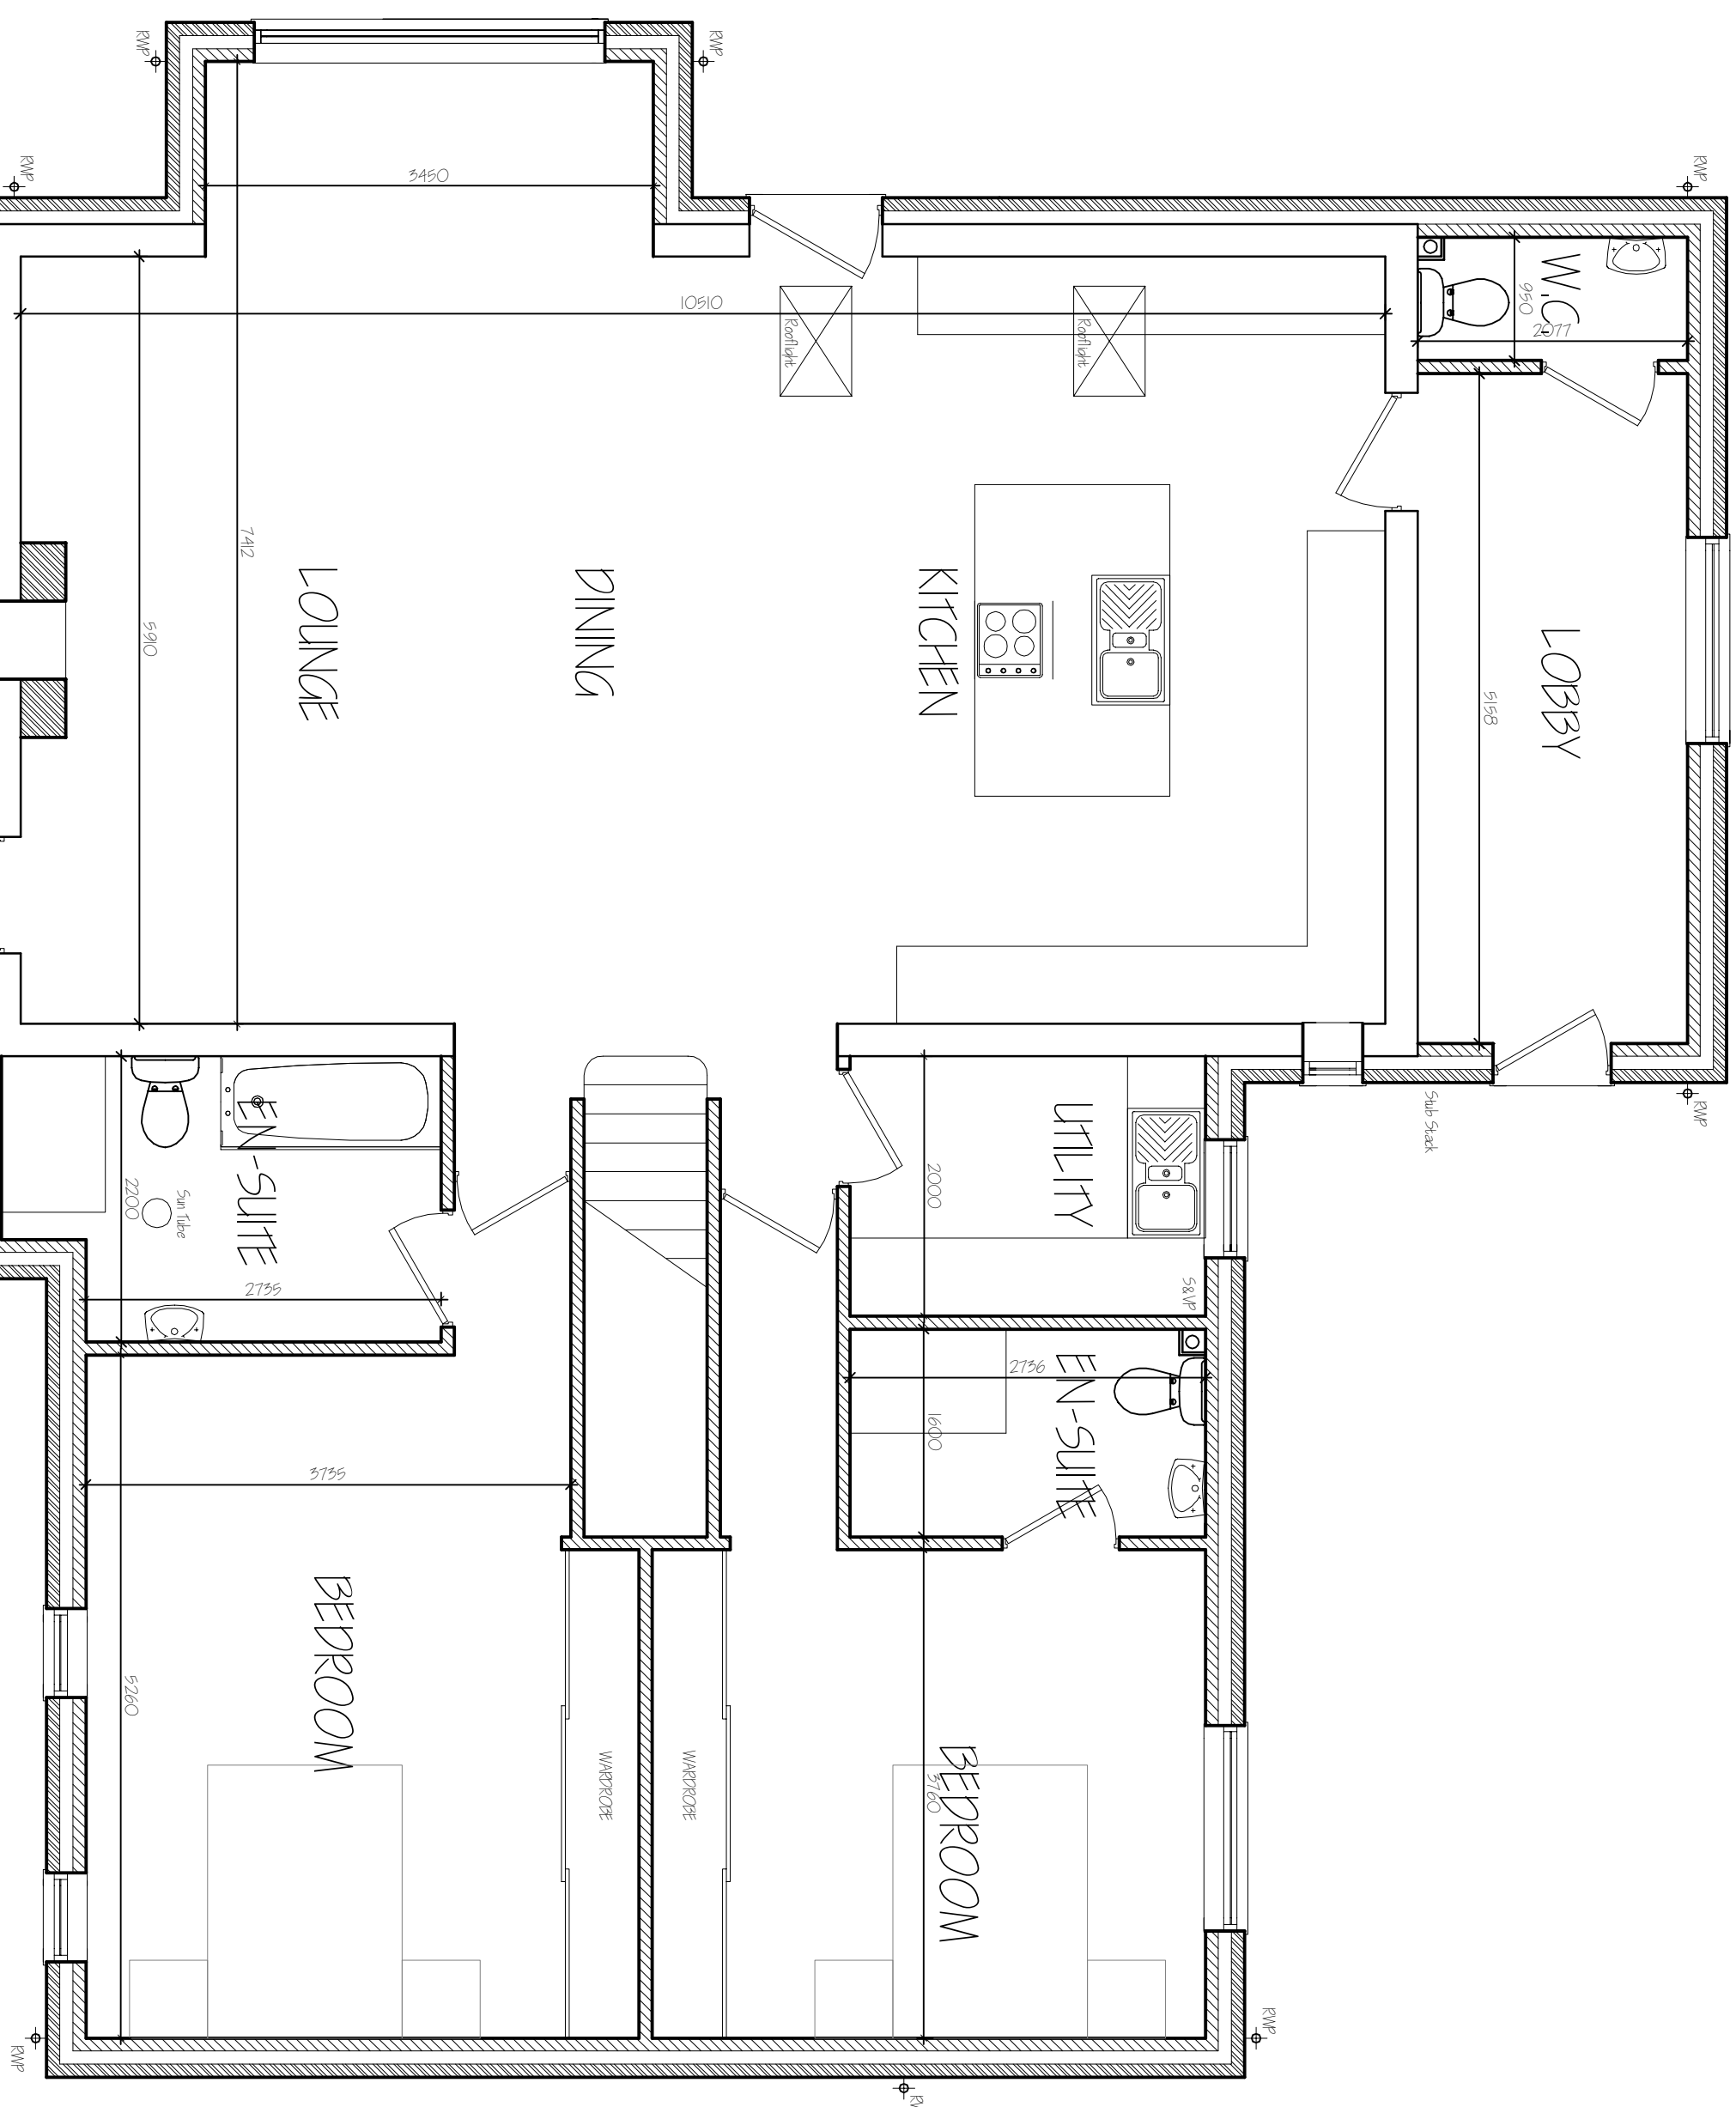

GROUND FLOOR PLAN

FIRST FLOOR PLAN

B	CLEAR MEDICATIONS	JAN 20
A	CLEAR MEDICATIONS	FEB 20

G. R. MERCHANT LTD.
I.ENG AMICE FIWO

**ARCHITECTURAL, STRUCTURAL
AND LAND DRAINAGE
CONSULTANTS**

4 Wrights Mews
12A Park Road, Holbeach,
Spalding, Lincs. PE12 7EE
Tel: 01406 490800
Fax: 01406 425744

Project
RESIDENTIAL DWELLING
'GOORFELLOWS'
9 SPALDING COMMON
SPALDING, LINCS. PE11 3AS

Client
MR & MRS P MARTIN

Drawing
FLOOR PLANS - PROPOSED
ELEVATIONS - PROPOSED

Job ref.	Drawing No.
3559-18.	023
Date	Drawn
Oct 2018	SLB

1:200 (Unless Otherwise Noted)

DO NOT SCALE FROM THIS DRAWING

in the literature, the authors have not found any studies that have examined the effect of the type of information presented on the decision to use a condom. The authors hypothesized that the type of information presented and the type of product to be used will be the expected or important one for the decision to use a condom.