


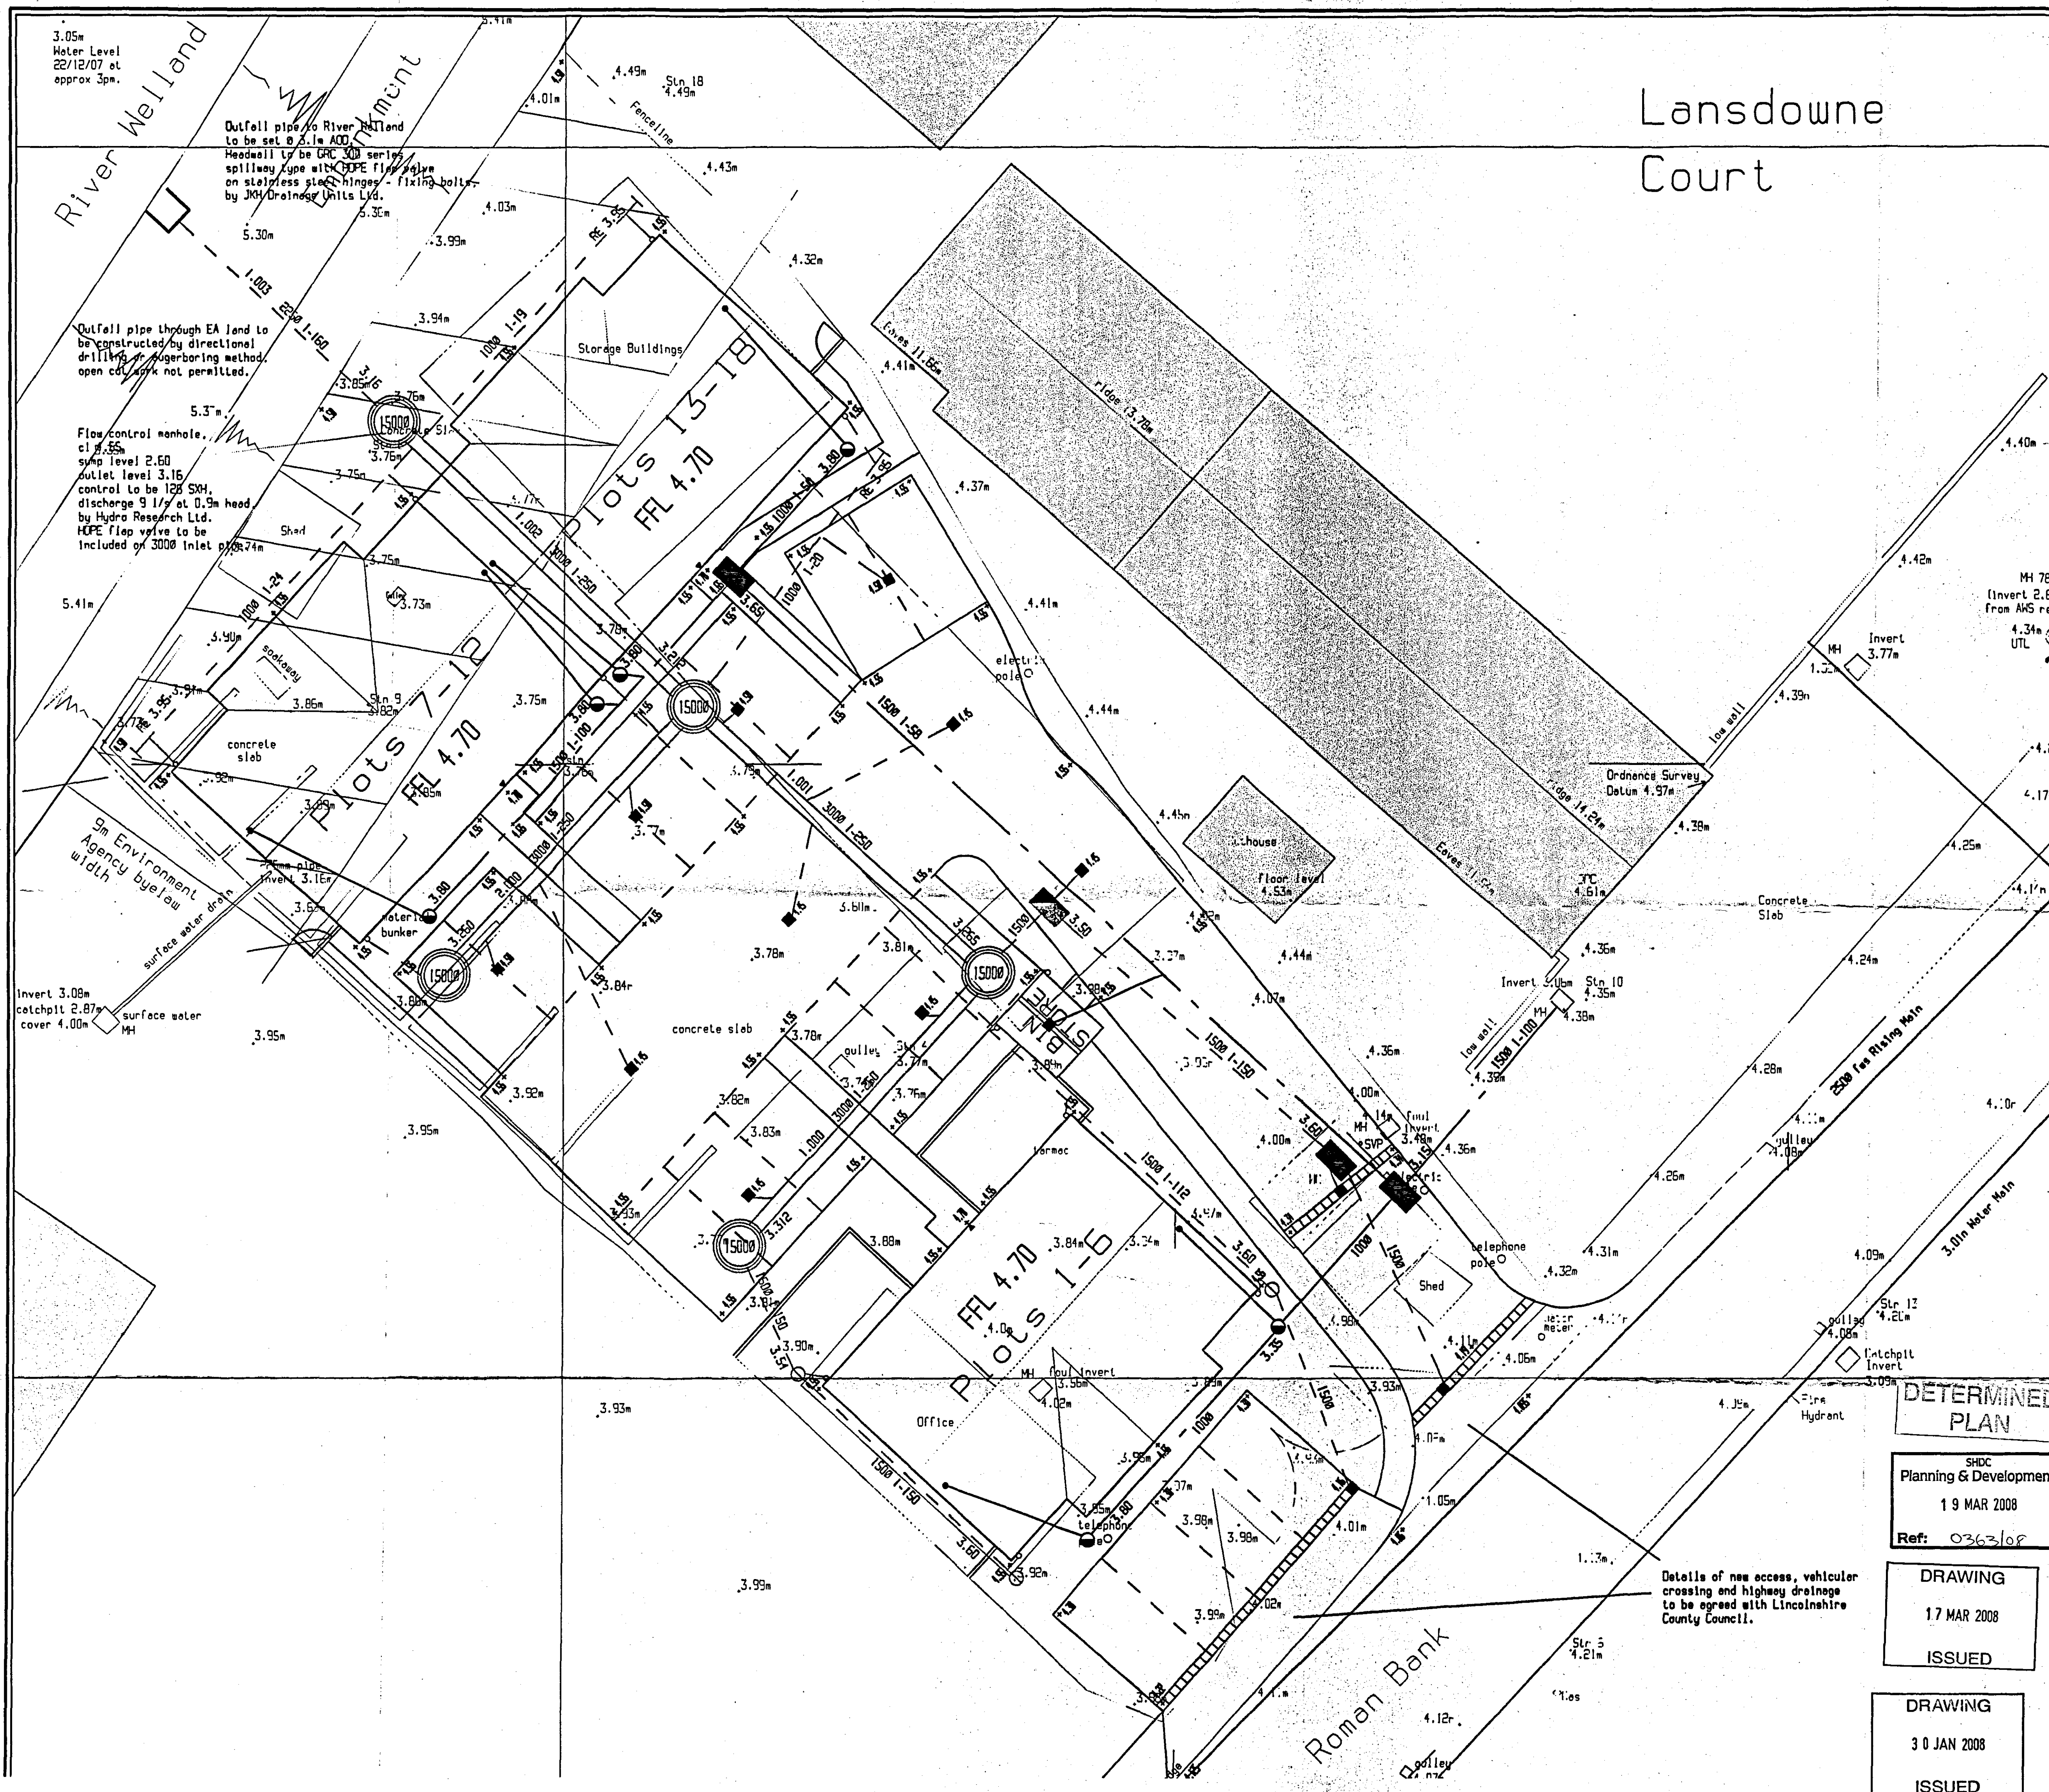

Lansdowne
Court

DRAINAGE NOTES

All works to comply with Building Regulations 2000

Approved Document A, 2002 Edition

Private drains must be installed to suitable survey to be closer to pipes.

Manuring private drains to be 15mm dia. B.V.T.C. or 15mm cloague unless stated.

Private sewers serving more than 10 dwellings to be 150mm dia

All pipe chutes and fittings to be installed, tested and certified to conform with the manufacturers instructions.

Private drains and sewers shall pass adjacent to building foundations to be constructed in accordance with Part A.1.1. of the Building Regulations.

All private drains to incorporate preformed inspection and cleanout access chambers where possible.

Traditional chambers provided to be constructed using precast concrete sections with 25mm concrete surround.

Depth in T.S.	No. chamber sets (internal)
1.5m or less	250mm x 150mm or 225mm dia
6.5m or less	425mm x 425mm
1.5m or less	600 x 450mm
1.5m or less	225mm x 450mm or 225mm dia.
Over 1.5m	225mm x 150mm or 225mm dia.

Where chamber sets are installed directly to surface water drains use 600/150mm chambers, suitable to allow for rodding.

Portions of gull pipes shown in groups drives are marked only and may be adjusted as fits.

All drains to the vicinity of proposed trench to be constructed in accordance with the requirements of current B.A.S.C. standards.

All back inlet gullies to be roddable.

APPROXIMATE DRAINAGE LAYOUT

Existing foul water main	=====	=====
Existing surface water main	=====	=====
Proposed foul water main	=====	(to be adopted)
Proposed surface water main	=====	(to be adopted)
Proposed soakaway	=====	(to adopted main)
Proposed trapped road gully	=====	(150mm inlet)

APPROXIMATE DRAINAGE LAYOUT

Proposed foul water drain	=====	=====
Proposed surface water drain	=====	=====
Proposed inspection chamber (dovetail)	=====	=====
Proposed preformed inspection chamber (depth 1.5m/1.2m or less)	=====	=====
Proposed preformed inspection chamber (depth 225mm or less)	=====	=====
Proposed cleanout access chamber	=====	(usually preformed 225mm or 225mm dia)
Proposed rodding up	=====	=====
Proposed chamber lower level	=====	=====
Proposed trapped gully to drain	=====	=====
Proposed slab level	=====	=====
Proposed rubble bedding with 300 VENTIS	=====	=====
Target levels to new paths	=====	=====

100mm 150mm 200mm 225mm 300mm 450mm 600mm 900mm 1200mm 9

All drains in vehicular areas with less than 1.2m cover and soft landscaped areas with less than 0.9m cover to have concrete protection.

SVP's to have a minimum vertical distance of 750mm from flow to invert of tail bend

[illegible]

Written dimensions to be taken. Do not scale off the
Any discrepancies, written or scaled, should be brought to t
attention of the engineer immediately.
This drawing is to be submitted with the relevant Bill
Quantities and Local Authority Specification.
CDM NOTES: The design has been undertaken so far as possible
risks to health and safety or to reduce and contr
effects of any remaining risks.
All relevant information identifying the unavoidab
has been passed to the planning supervisor for inc
the Health & Safety plan.
The Health & Safety plan will be issued with the pla
superior with these drawings.

WORMALD, BURROWS PARTNER
Civil Engineering Consultants
12a & 14a Hitchin Street, Tel 01767
Biggleswade, Beds SG18 8AX, U.K. Fax

Project
Romon Bank,
Spelding, Lincolnshire.

Drawing Description
Private Drainage and Exterior
Levels Layout

Client	Drawing Number
Fieldvies Homes Ltd, PO Box 1160, Spelding, Irene, DC11 9BZ	E2033/1,
	Drawn By
	Scale

Architect	Date 2.1.08
Robert Doughty Consultancy, 32, High Street, Helpringham, Nr. Sleaford, Lin. LE17 9DA	Checked By
	Date

DETERMINED
PLAN

SHDC
Planning & Development
10 MAR 2000

Ref: 0363/08

DRAWING
17 MAR 2008
ISSUED

DRAWING
30 JAN 2008
ISSUED