




Existing Front Elevation

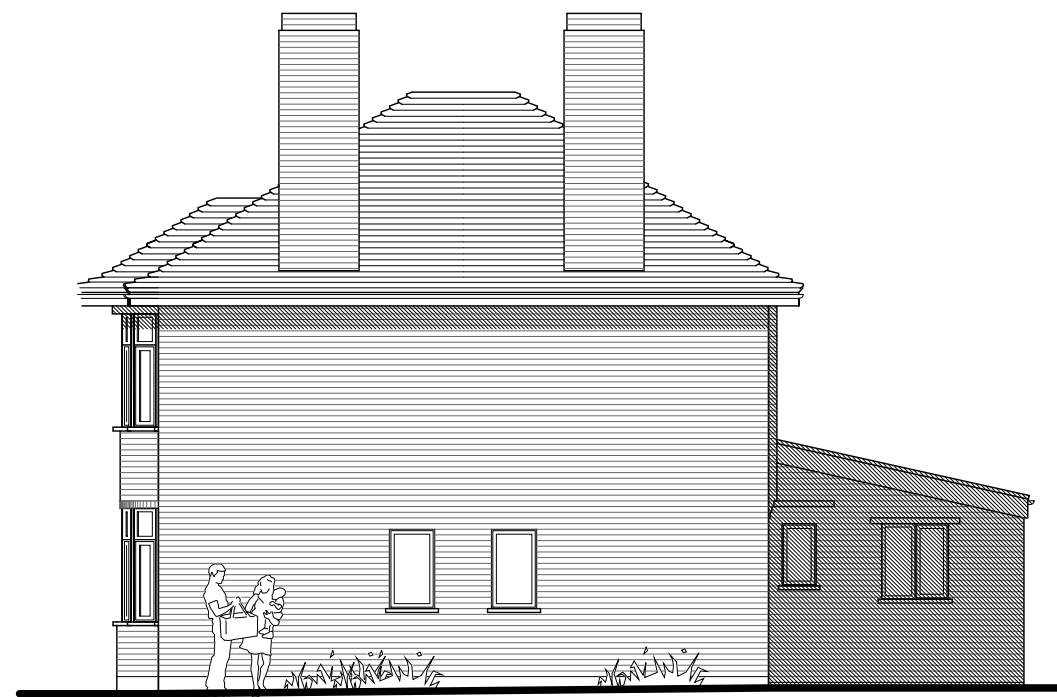


Existing Side Elevation

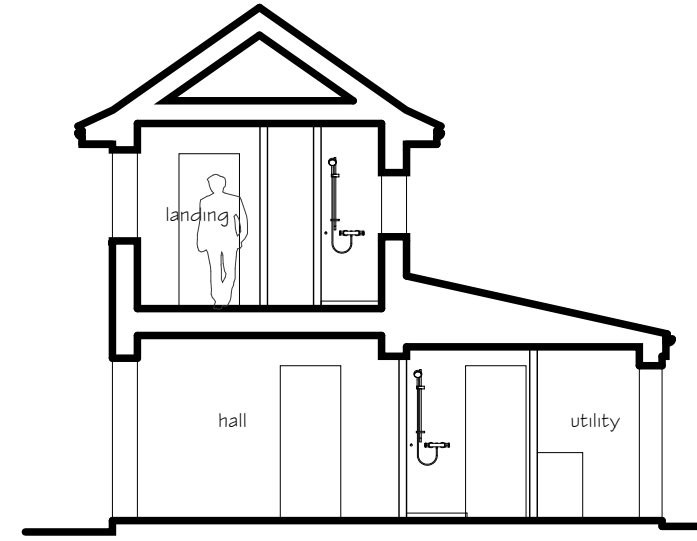


Existing Side Section

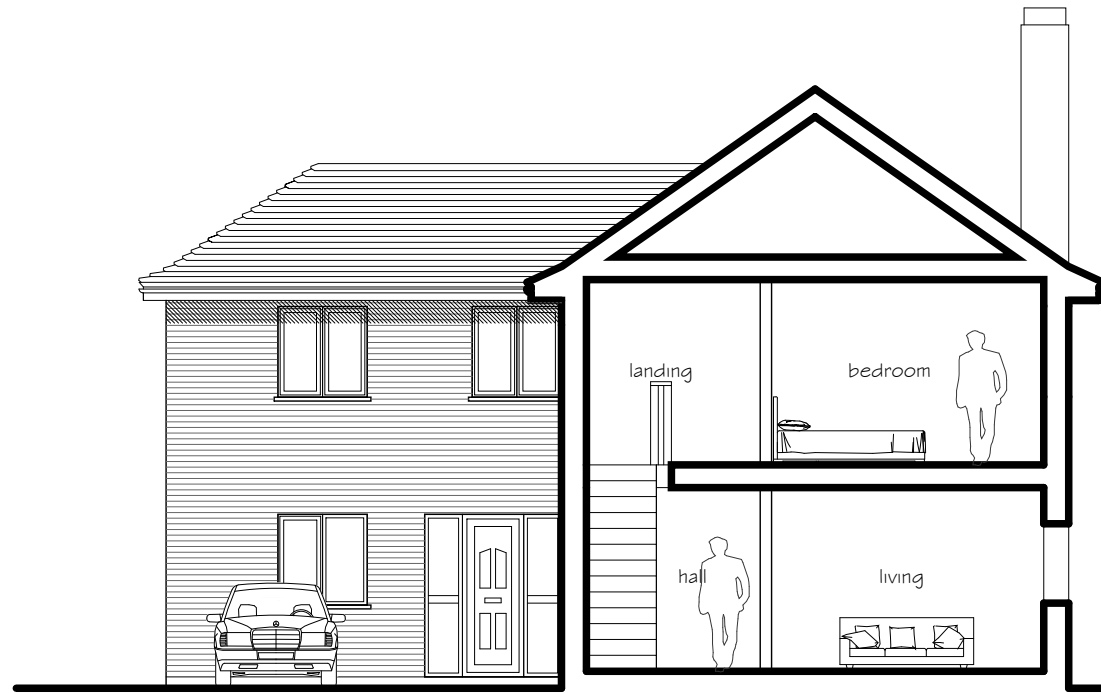

Existing Front Sectional Elevation

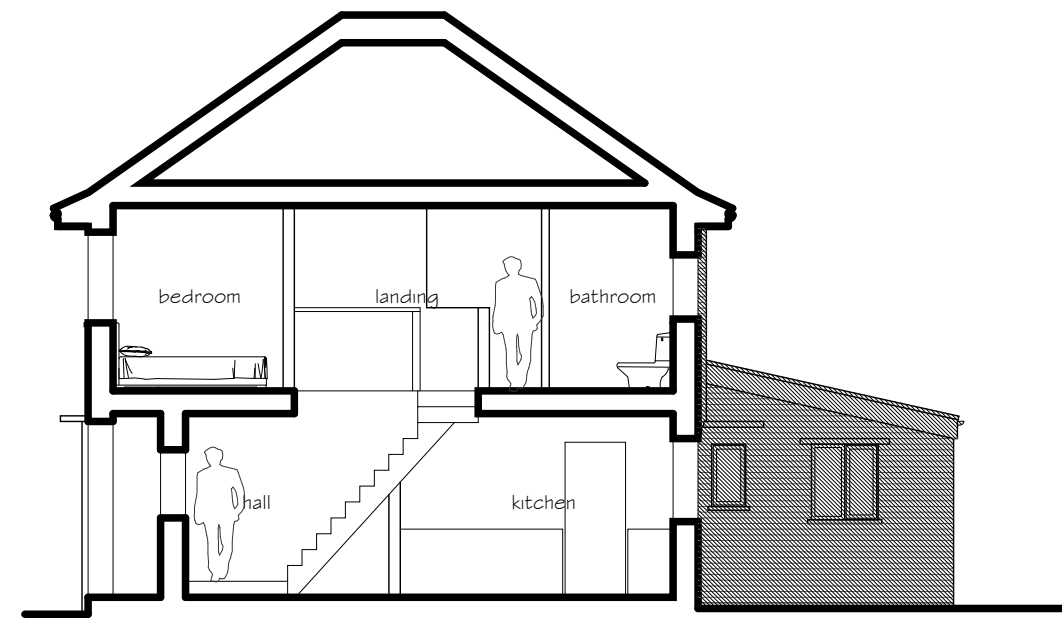

Existing Side Section

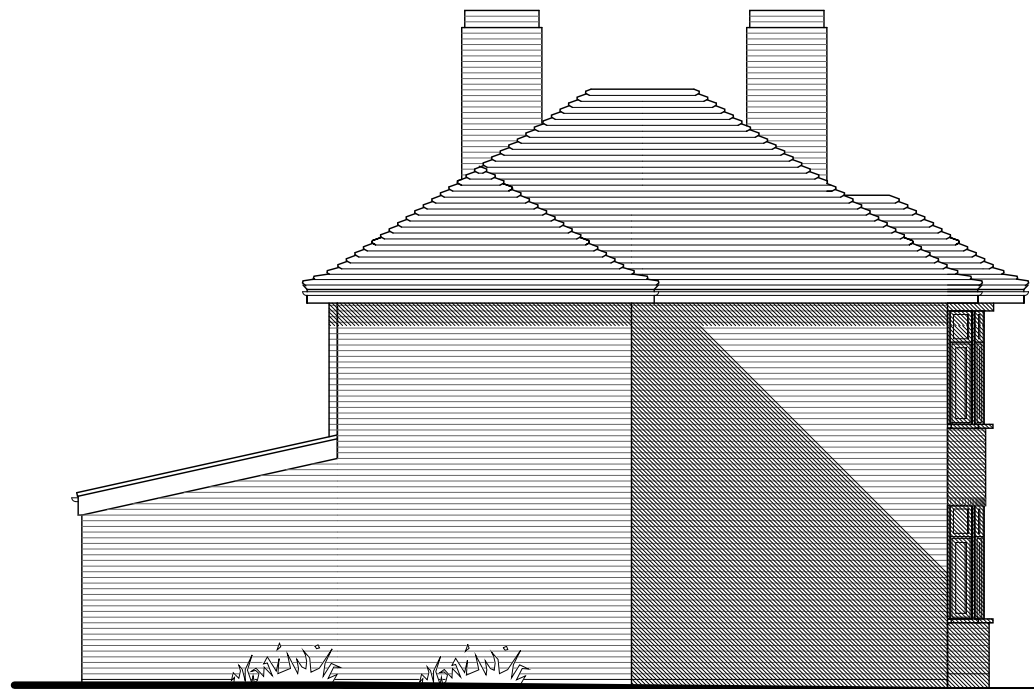

Existing Side Elevation



Existing Rear Elevation

ARCHITEK DESIGN & PLANNING

157 Woolram Wygate
Spalding
Existing Elevations

Scale 1:100 @ A2

Date 29.04.20

Drawn SC

ARCHITEK DESIGN & PLANNING
t — 07881 554676
e — info@architekdesignandplanning.co.uk
w — www.architekdesignandplanning.co.uk

Drawing No.

Revision

ADP20/P05/O4