




Proposed Front Elevation

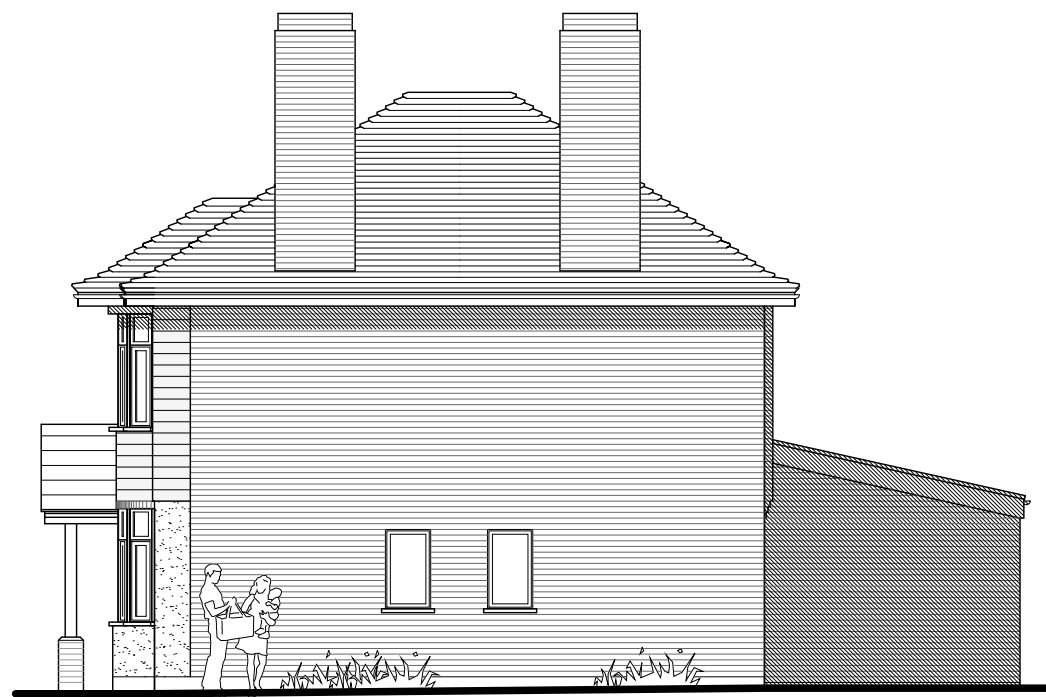


Proposed Side Elevation

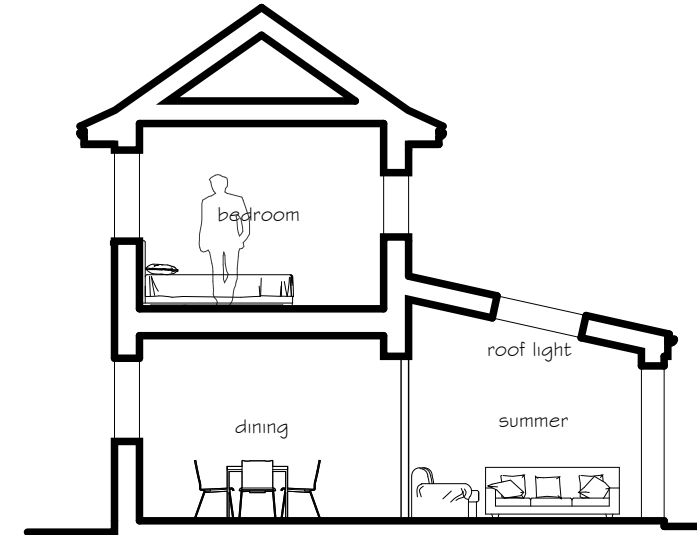


Proposed Side Section

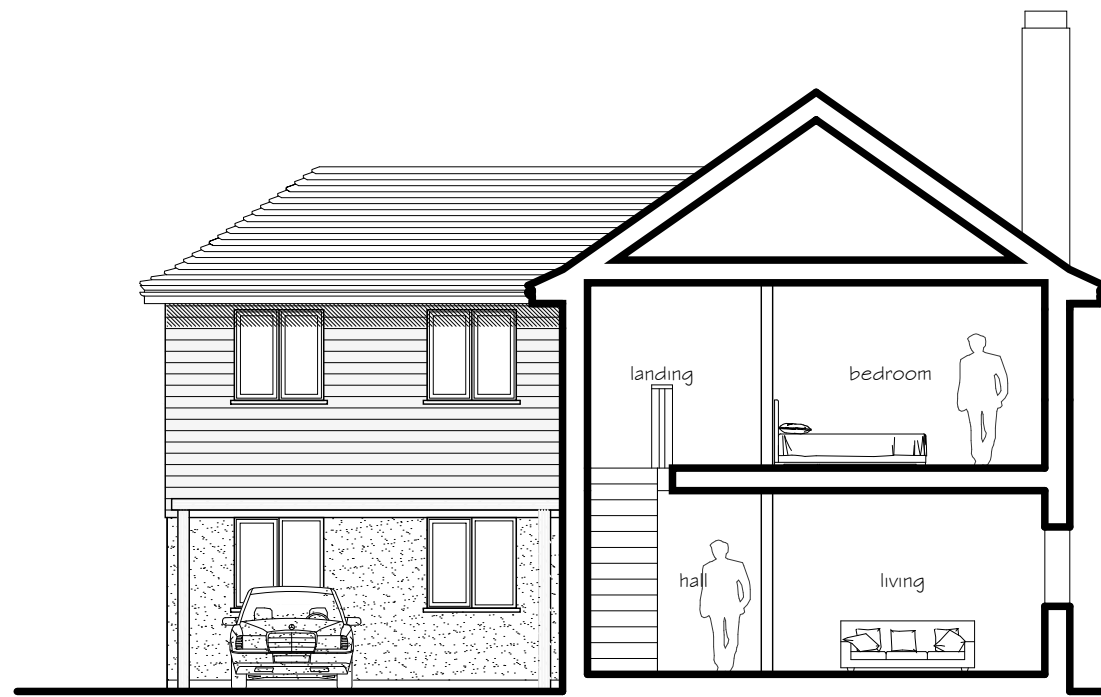

Proposed Front Sectional Elevation

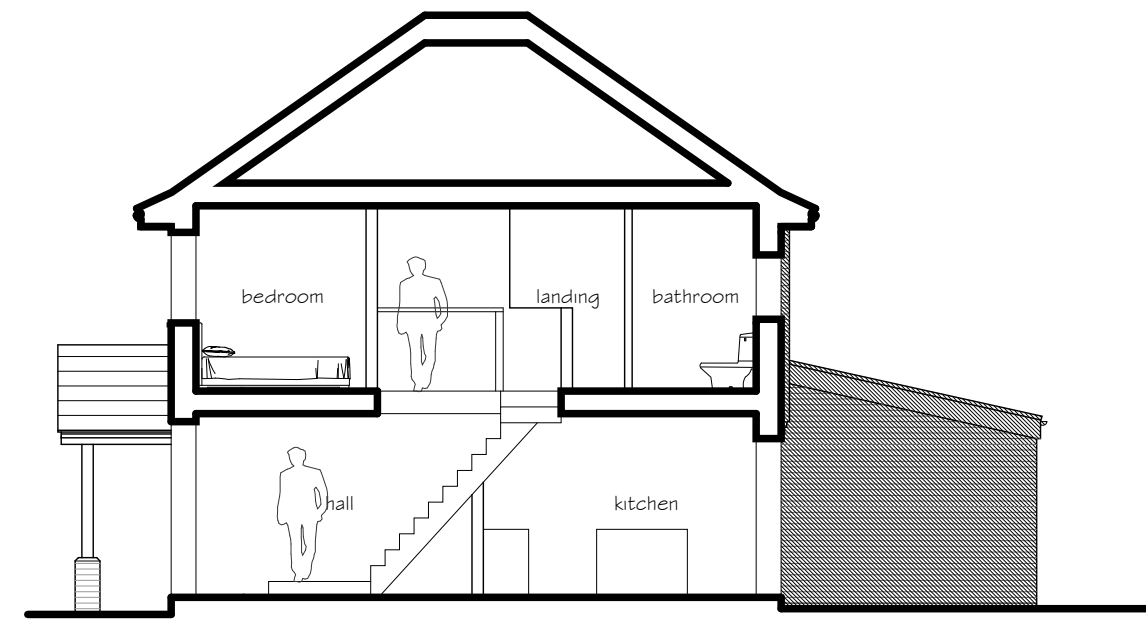

Proposed Side Section

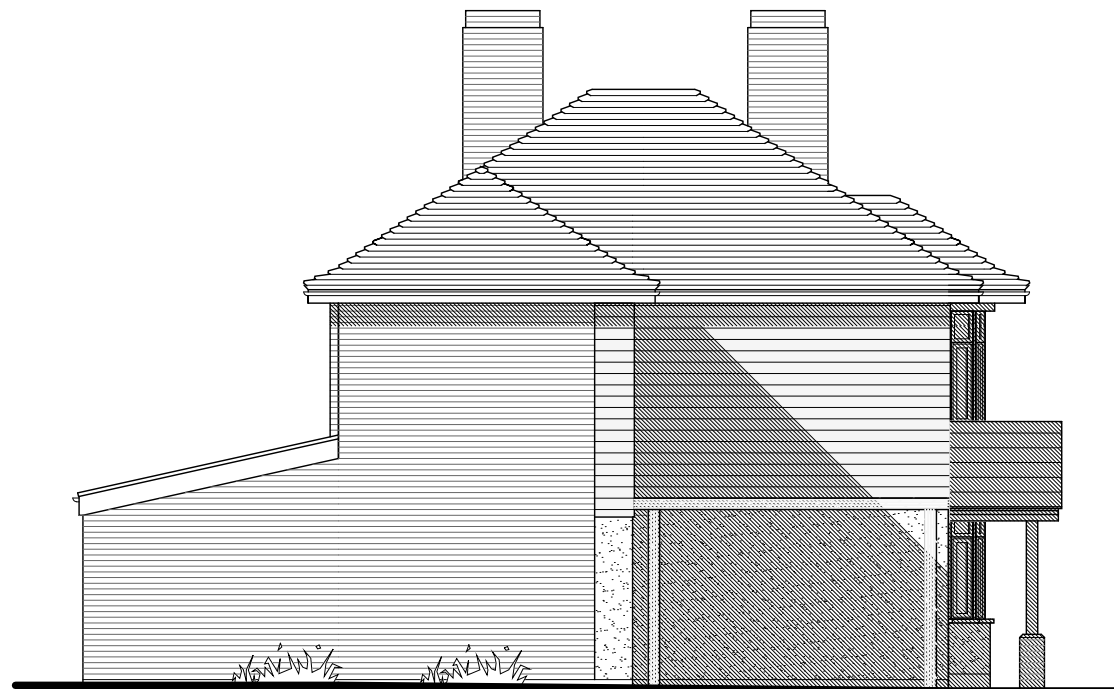

Proposed Side Elevation



Proposed Rear Elevation

ARCHITEK

DESIGN & PLANNING

157 Woolram Wygate
Spalding
Proposed Elevations

Scale 1:100 @ A2

Date 29.04.20

Drawn SC

ARCHITEK DESIGN & PLANNING
t — 07881 554676
e — info@architekdesignandplanning.co.uk
w — www.architekdesignandplanning.co.uk

Drawing No.

Revision

ADP20/P05/06