




PLANNING APPLICATION FOR 1 BRAMBLE GRANGE, SPALDING, LINCOLNSHIRE PE11 1NA

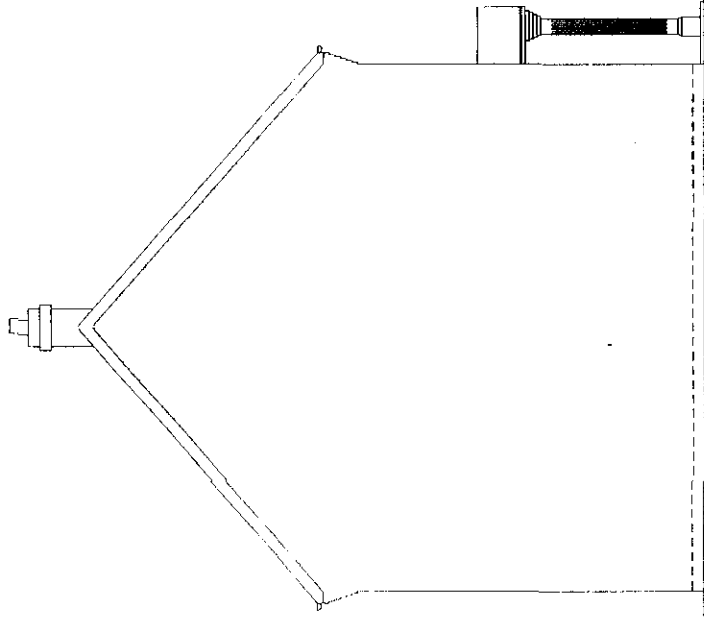

Existing
Left Elevation

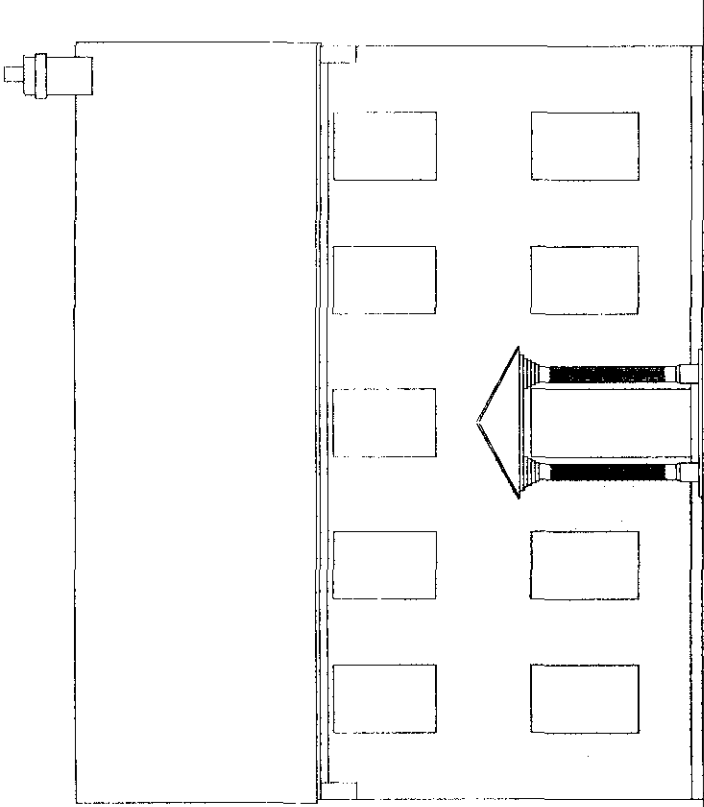

Existing
Front Elevation

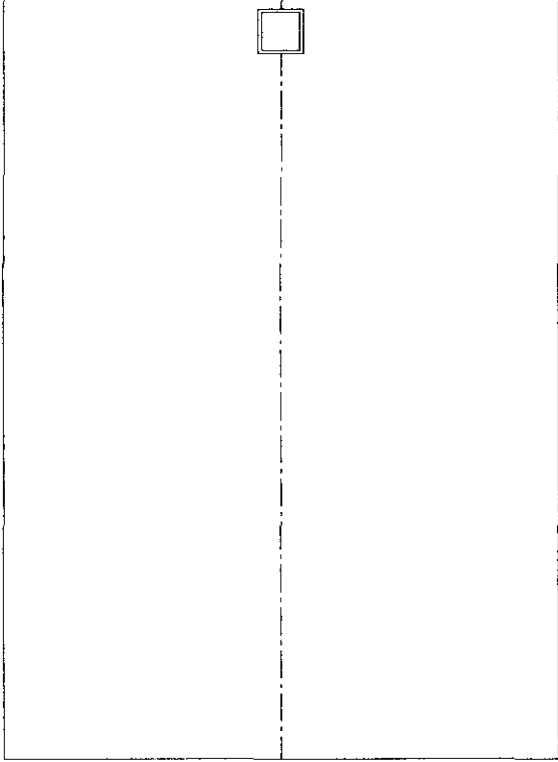

Existing
Plan View

DETERMINED
14/03/2003

SHDC
Planning Department
20 MAR 2003
Ref 0364/03

TRUSS LOFT
CONVERSIONS Ltd

DRAWING NO: 1466_p1/1


TITLE: EXISTING EXTERNAL VIEWS

DATE: 14/03/2003


DRAWN: NWS SCALE: 1:100

please note this is not a working drawing

PLANNING APPLICATION FOR 1 BRAMBLE GRANGE, SPALDING, LINCOLNSHIRE PE11 1NA

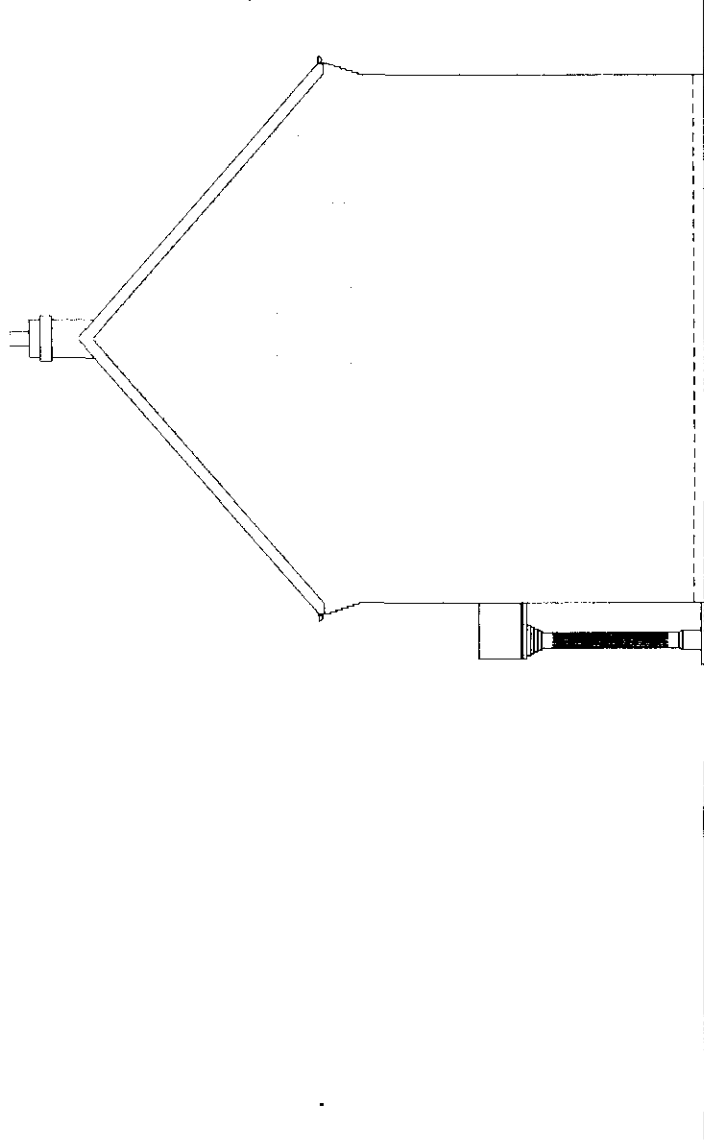

Existing
Right Elevation

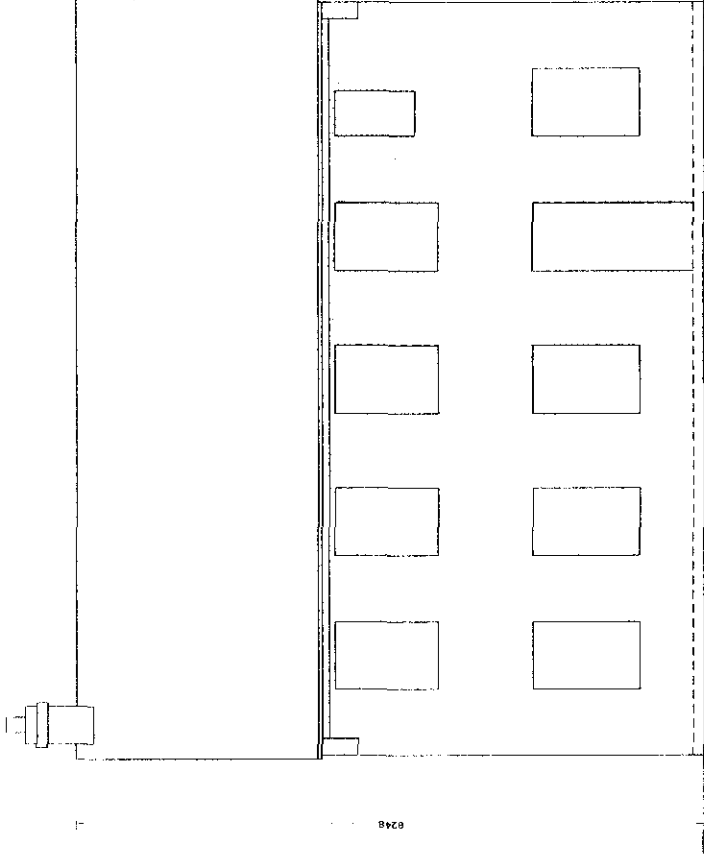

Existing
Rear Elevation

DETERMINED
PLAN

20 MAR 2003
0364/03

TRUSS LOFT
CONVERSIONS Ltd

DRAWING NO: 1466_p1/2


TITLE: EXISTING EXTERNAL VIEWS

DATE: 14/03/2003


DRAWN: NWS SCALE: 1:100

please note this is not a working drawing


PLANNING APPLICATION FOR 1 BRAMBLE GRANGE, SPALDING, LINCOLNSHIRE PE11 1NA

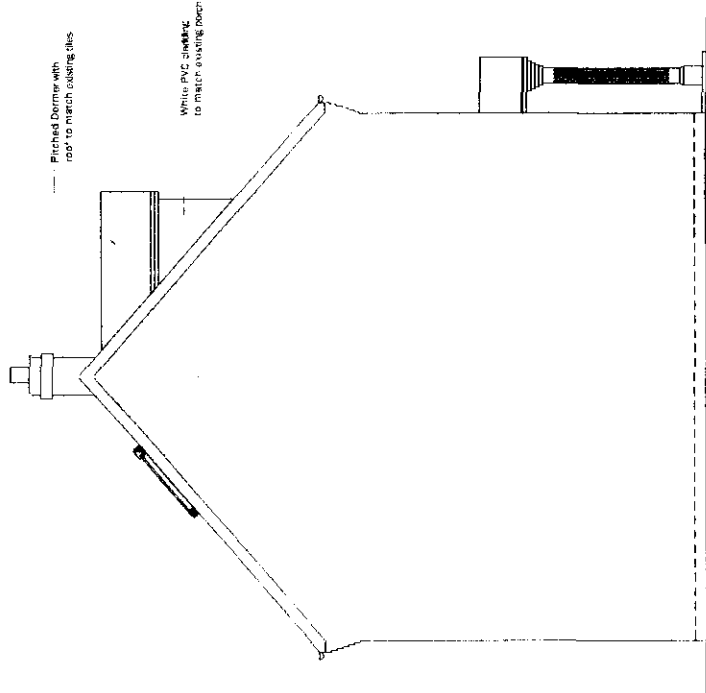

**Proposed
Left Elevation**

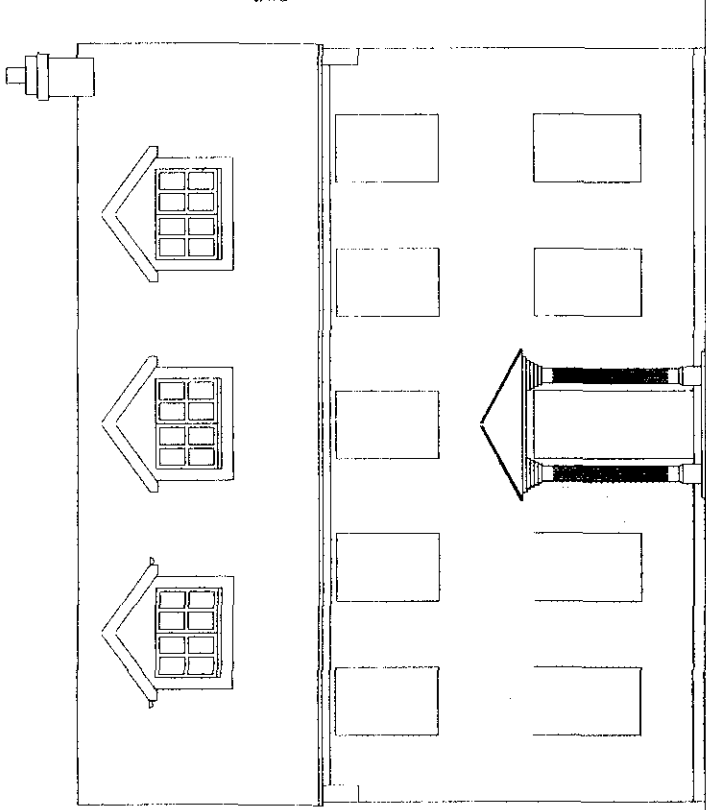

**Proposed
Front Elevation**

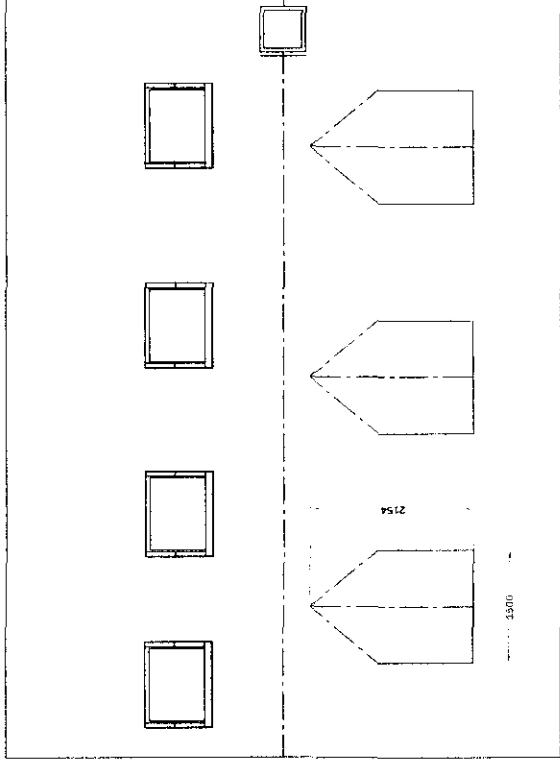


**Proposed
Plan View**

Development
20 March 2003
0364/03


TRUSS LOFT
CONVERSIONS Ltd

DRAWING NO: 1466_p2/1
TITLE: PROPOSED EXTERNAL VIEWS
DATE: 14/03/2003
DRAWN: NWS SCALE: 1:100
please note this is not a working drawing

PLANNING APPLICATION FOR 1 BRAMBLE GRANGE, SPALDING, LINCOLNSHIRE PE11 1NA

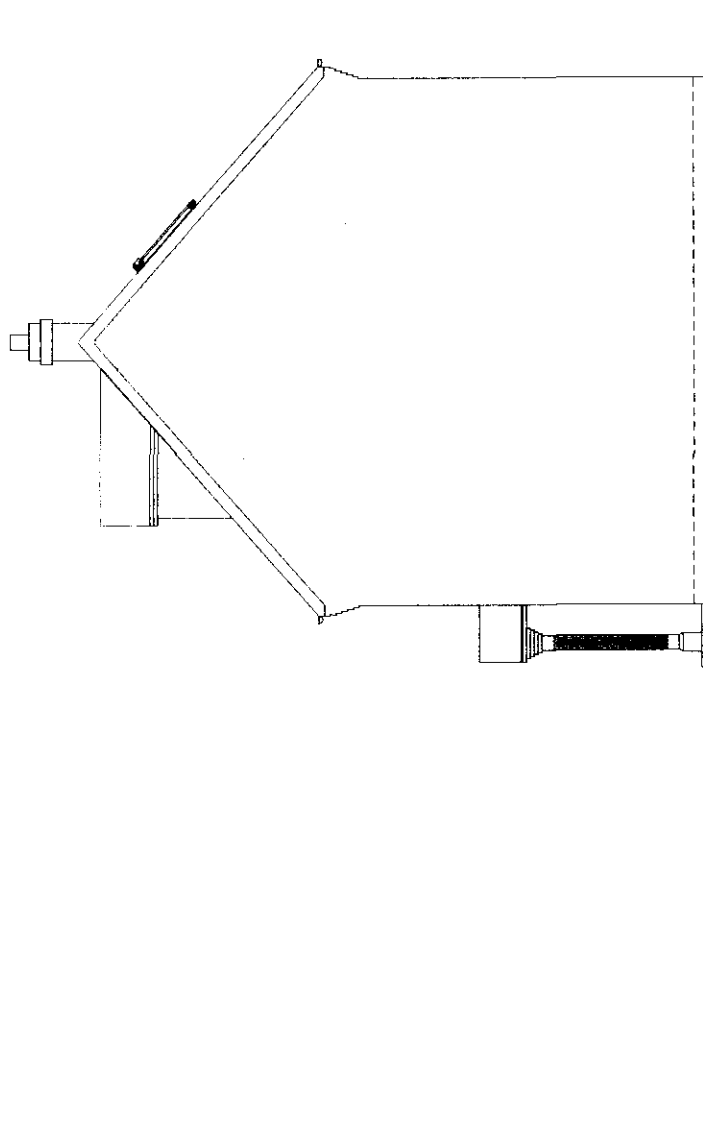

Proposed
Right Elevation

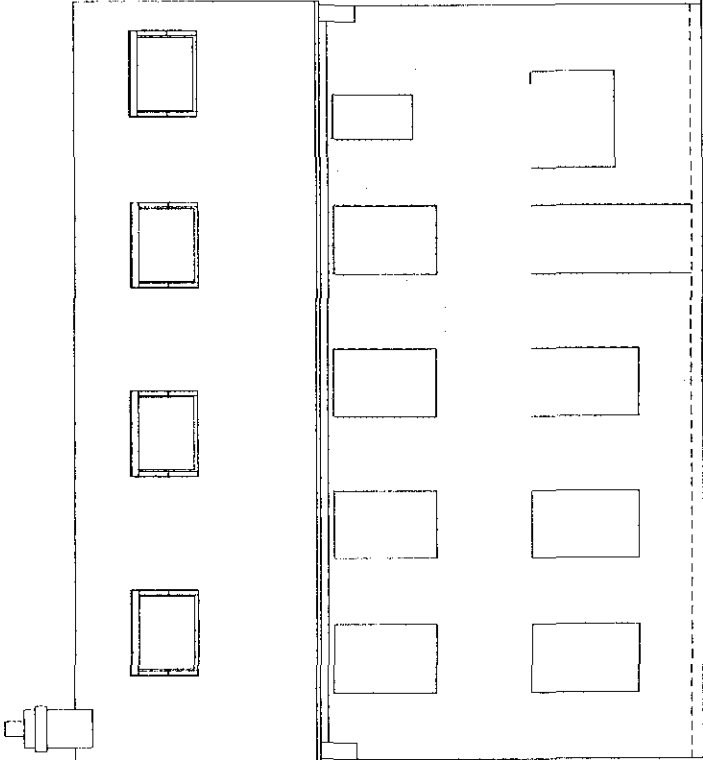

Proposed
Rear Elevation

DETERMINED
PLAN

20 MAR 2003
0364/03

TRUSS LOFT
CONVERSIONS Ltd

DRAWING NO: 1466_p2/2



TITLE: PROPOSED EXTERNAL VIEWS

DATE: 14/03/2003

DRAWN: NWS SCALE: 1:100

please note this is not a working drawing

PLANNING APPLICATION FOR 1 BRAMBLE GRANGE, SPALDING, LINCOLNSHIRE PE11 1NA

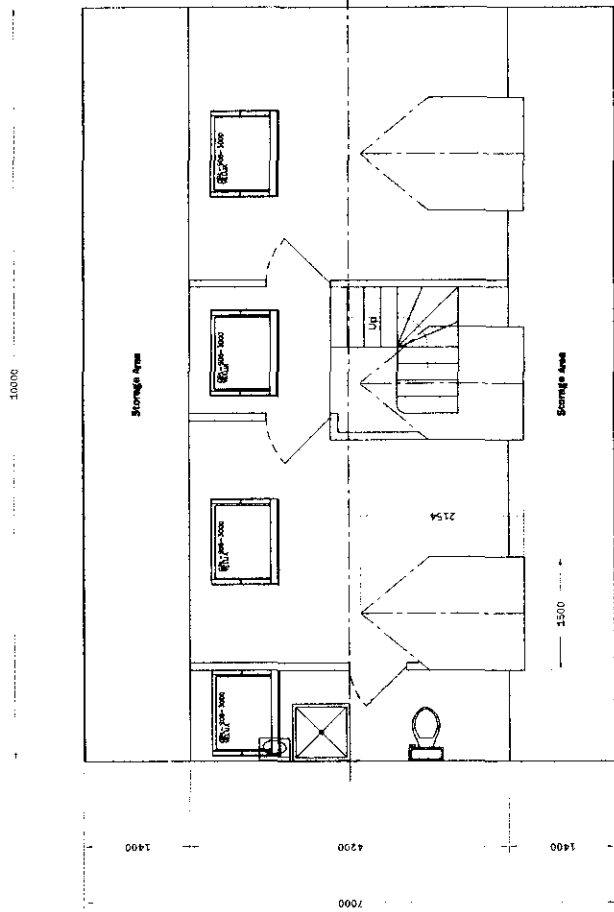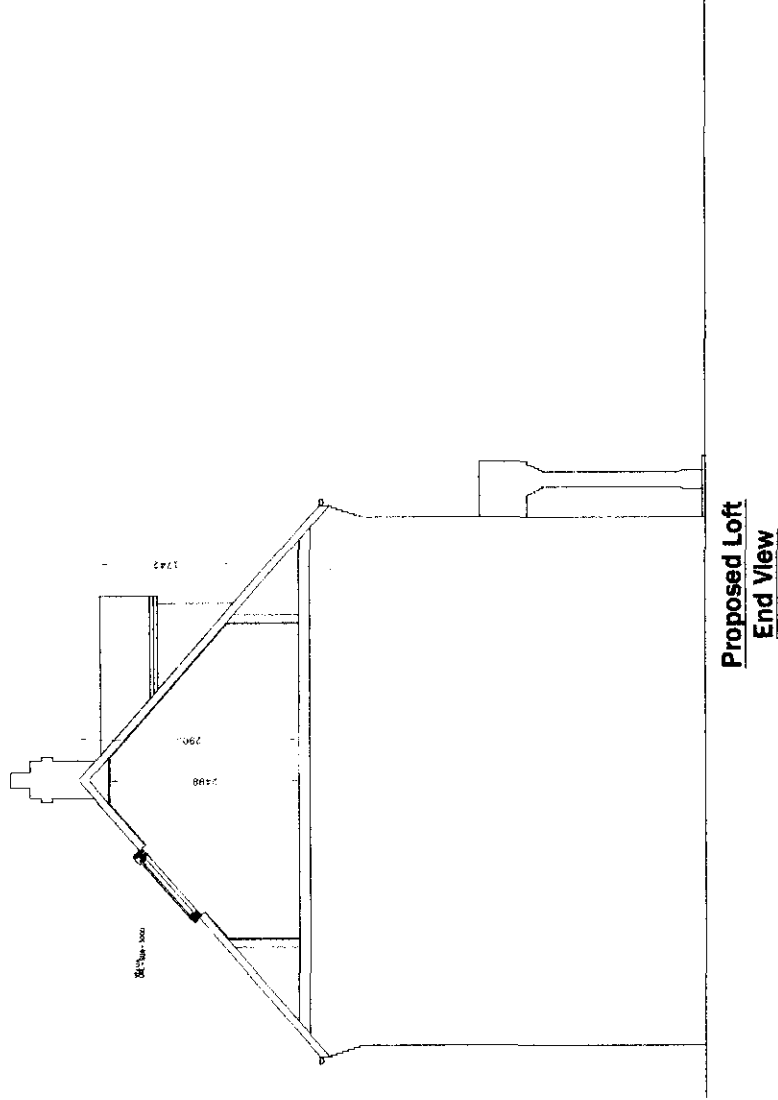

DETERMINED
PLAN

20 MAR 2003
Rev 0364103

TRUSS LOFT
CONVERSIONS Ltd

DRAWING NO: 1466_p3
TITLE: PROPOSED LOFT CONVERSION
DATE: 14/03/20063
DRAWN: NWS SCALE: 1:100
please note this is not a working drawing