
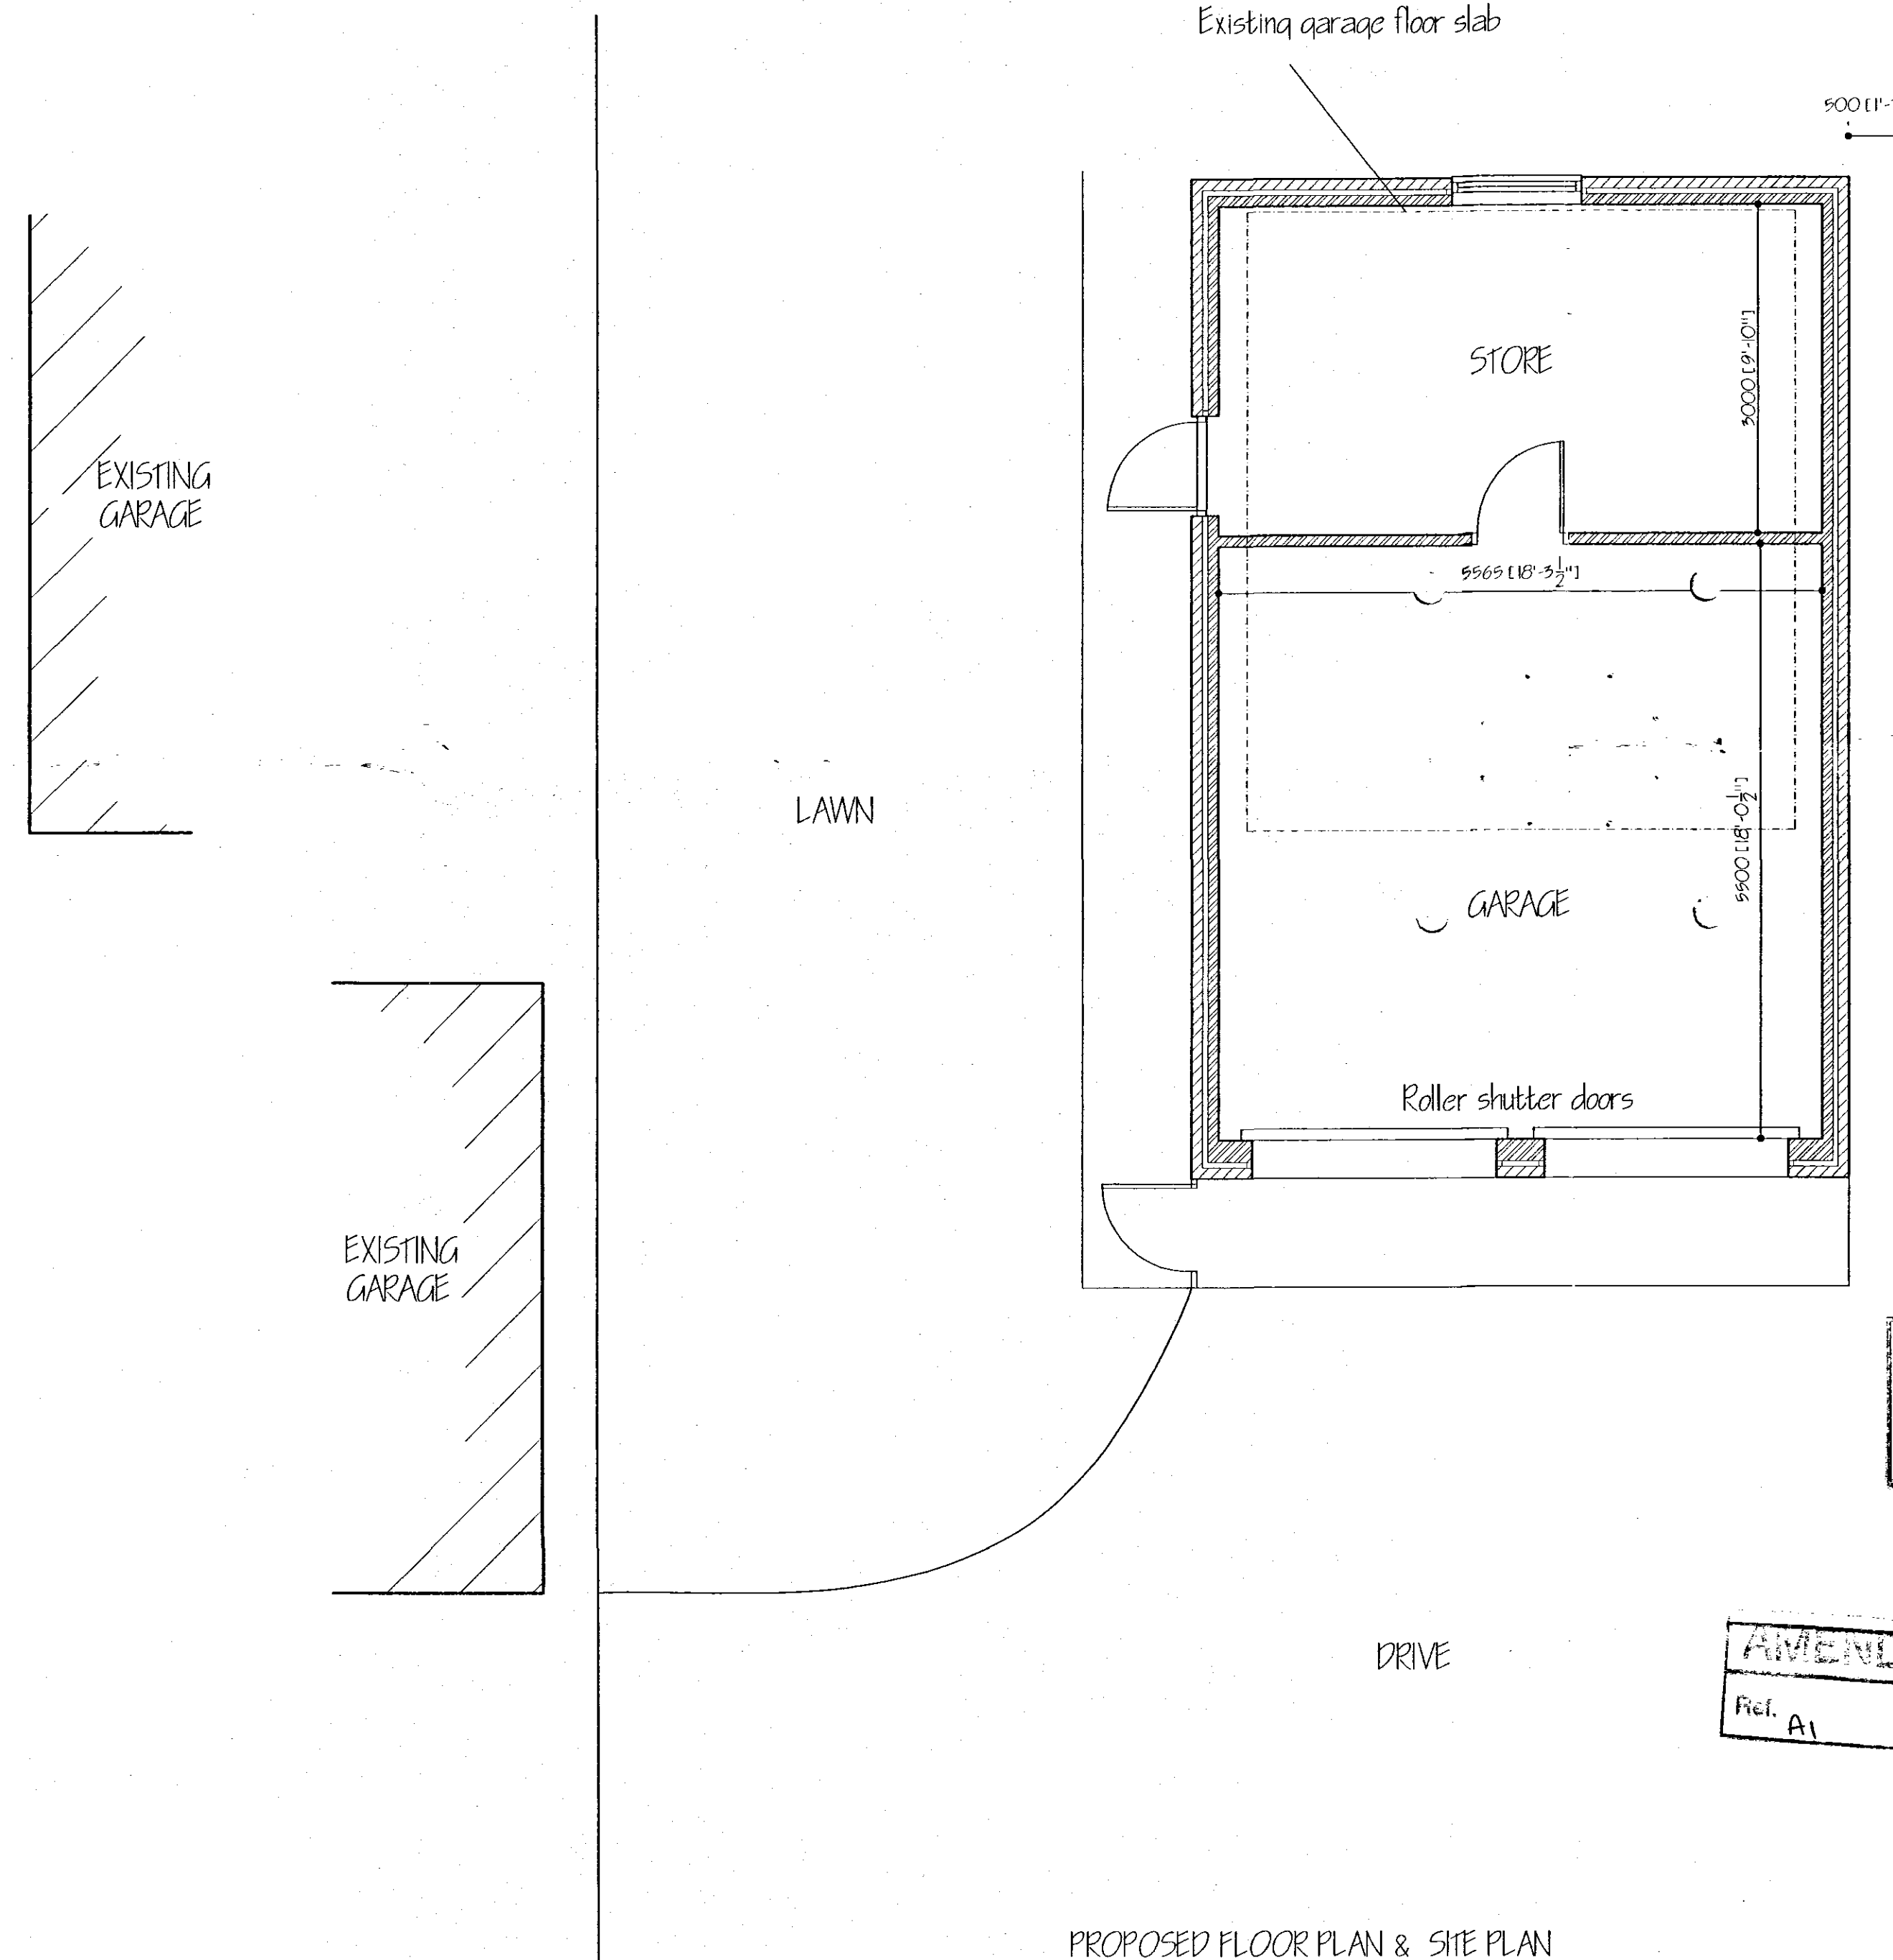


LOCATION PLAN - 1/ 2500

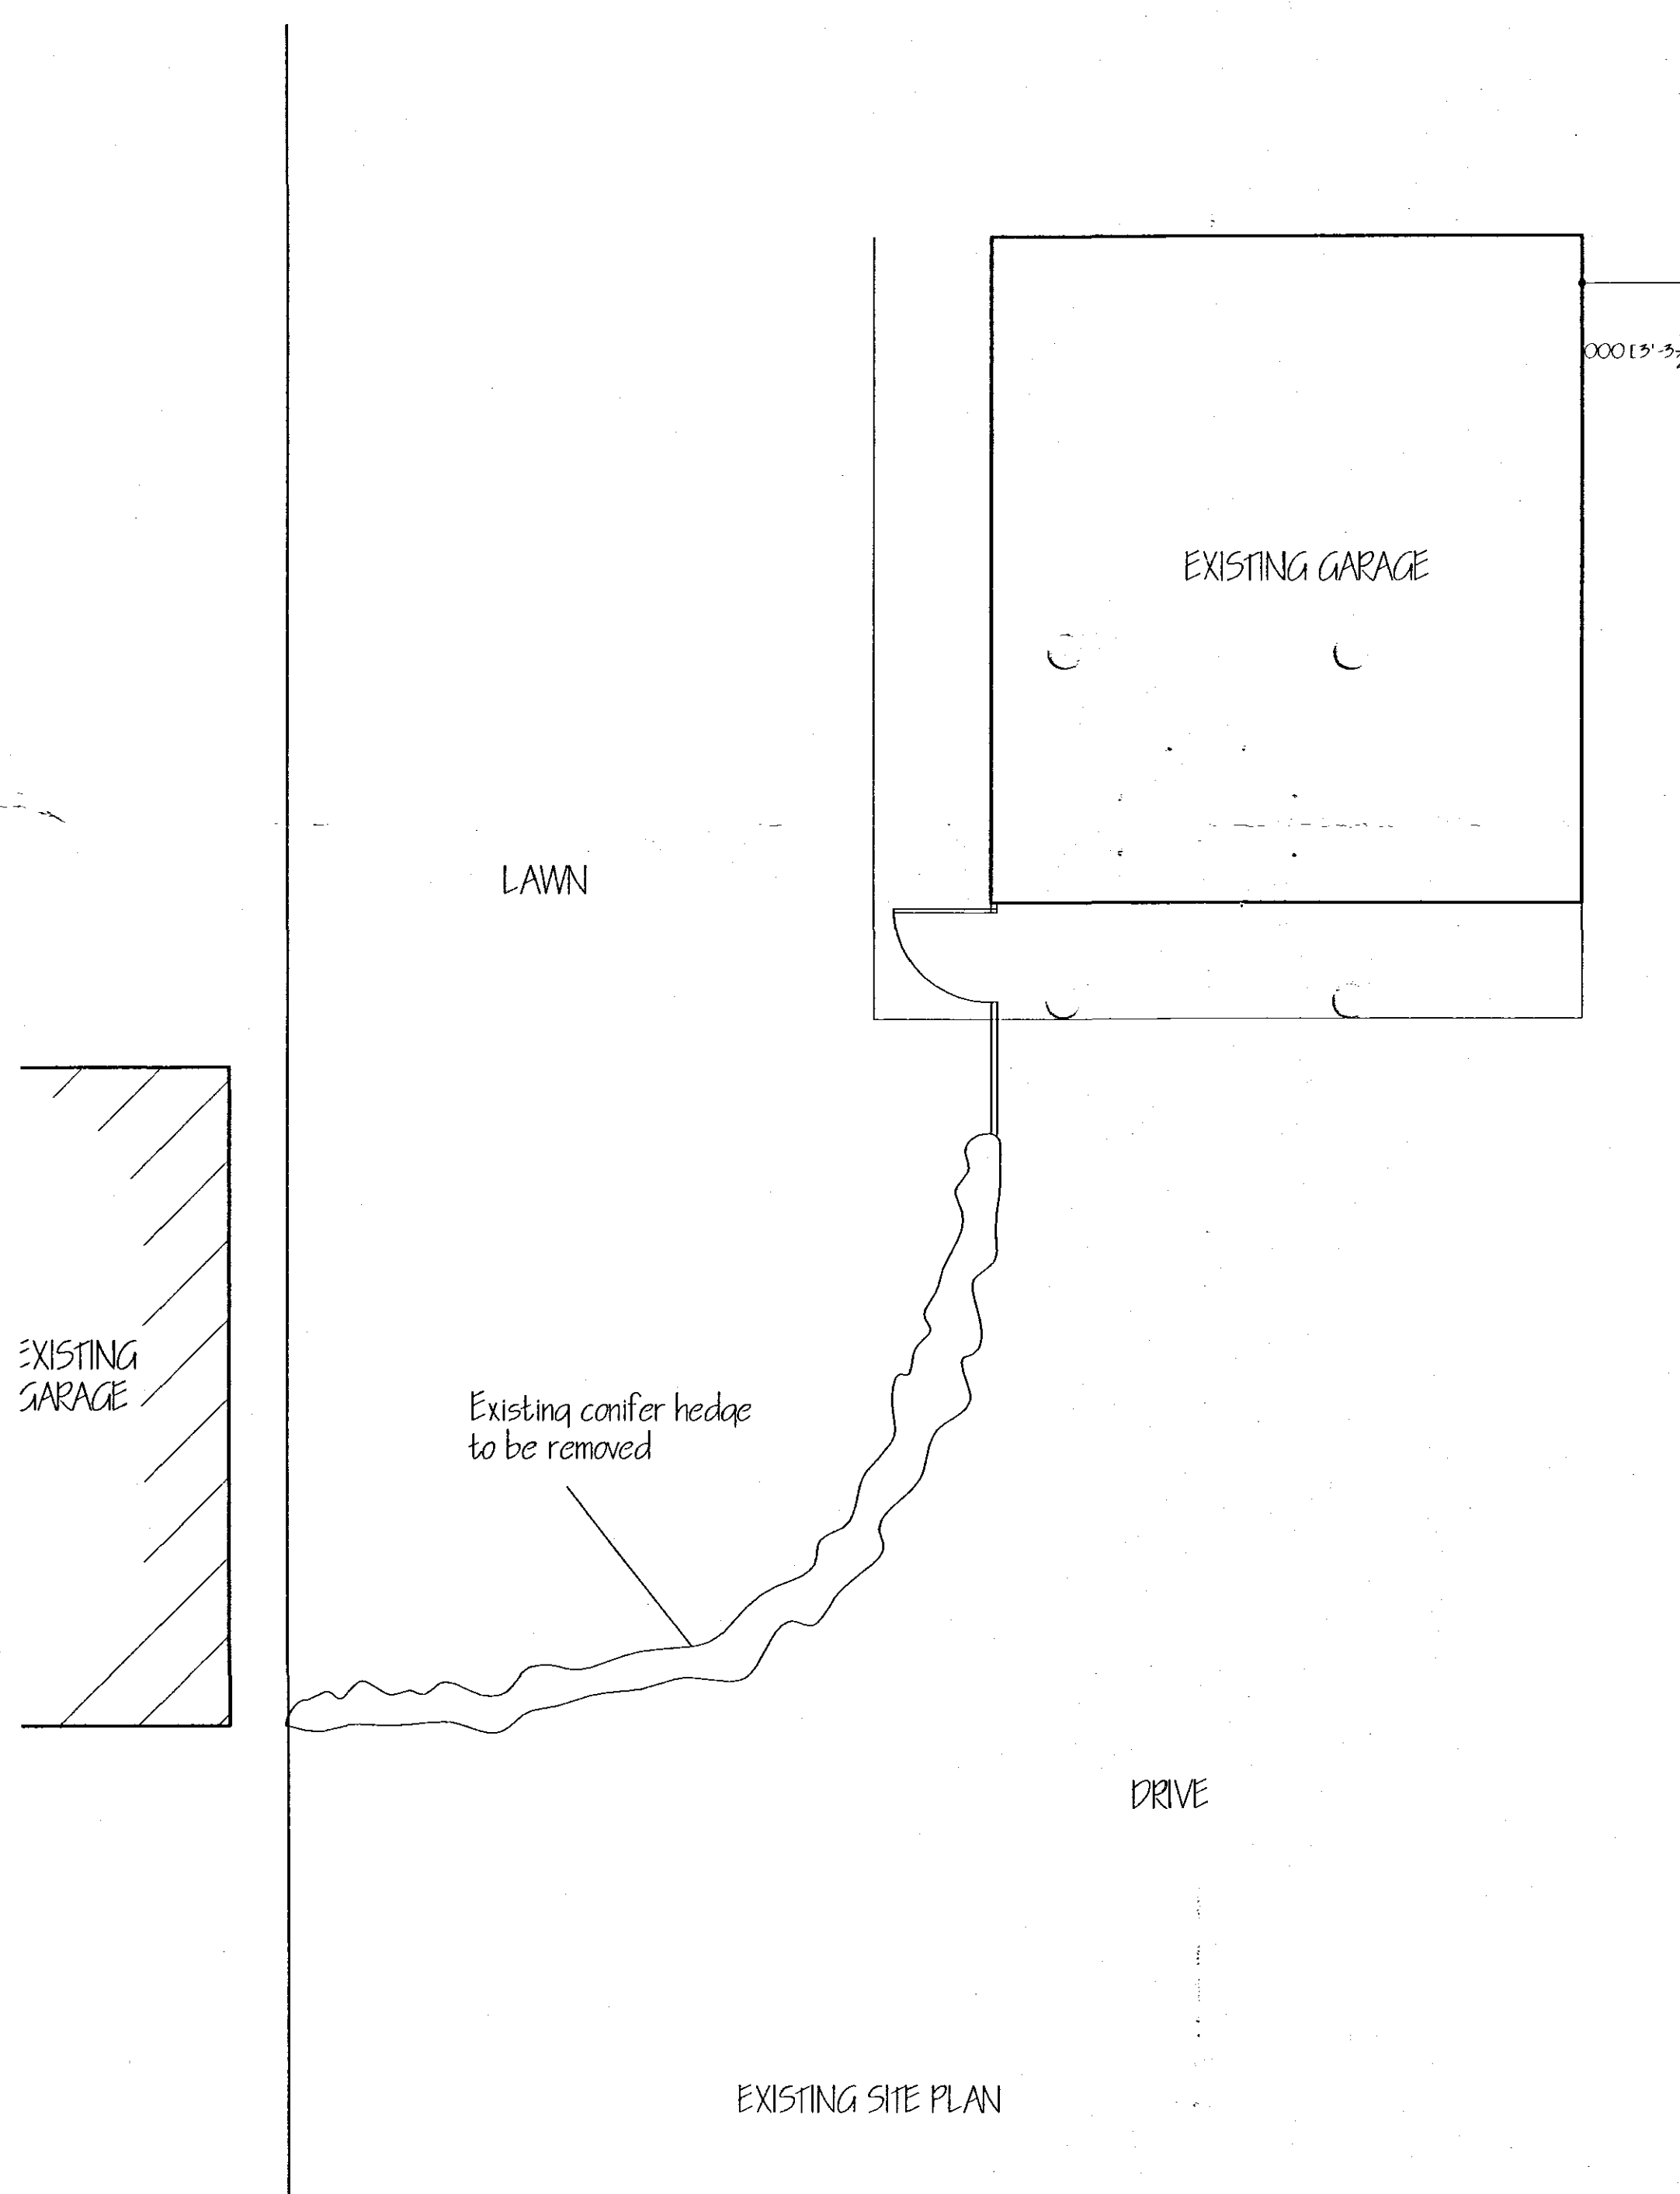

SHDC
Planning & Development
21 MAY 2008
Ref: 0366/08

APPROVED PLAN
Ref. A1

G. R. MERCHANT LTD.
I.ENG AMICE FIWO
**ARCHITECTURAL, STRUCTURAL
AND LAND DRAINAGE
CONSULTANTS**
4 Wrights Mews
12A Park Road, Holbeach,
Spalding, Lincs. PE12 7EE
Tel: 01408 490800
Fax: 01408 425744
E-Mail: gr.merchant@btconnect.com

Project
REPLACEMENT GARAGE
15 FIRST AVENUE
SPALDING
Lincs

Client
MR & MRS R WOODCOCK

Drawing
PROPOSED ELEVATIONS &
FLOOR PLANS
SITE & LOCATION PLANS

Job Ref.
1748/08

Drawing No.
01B

Date
MAR '08

Drawn
SLH

Scales
1/50 1/100 & AS INDICATED

DO NOT SCALE FROM THIS DRAWING
This drawing is copyright and may not be altered, copied, photographed or used for any other purpose other than that for which it is issued. The General Contractor is to check all dimensions on site and report any discrepancies to the Architect. All details shown on this drawing including foundations are based upon typical site conditions related to the area. No responsibility can be accepted for abnormal conditions which may be discovered during construction unless reported to the Architect or their design amendments may be considered. Site and surveys are recommended in respect of foundations to establish specific site conditions before foundation work is undertaken. This drawing is limited to the amount of information contained and does not purport to contain a full specification of the works. It is issued for the purpose of obtaining Planning / Building Regulation approval. This drawing must not be used as a contract document alone. The works will not be supervised or inspected on site by G.R. Merchant or any representative thereof. It is the client or their appointed agents responsibility to read and understand the drawing, to ensure compliance with Health and Safety legislation for Building Work and Work places. The Employer / Client is advised that should the works need to comply with the Construction Design and Management Regulations an independent Planning Supervisor will be required. The works shall comprise of all that is shown on the drawing and details. Work that may not specifically be shown but may be reasonably inferred as necessary to carry out the works shall be deemed to be included. It is the plot / land owners responsibility to be aware of the Party Wall Act 1990 when building in close proximity to adjoining neighbours boundaries.