




Front Elevation

Side Elevation




Rear Elevation

Side Elevation

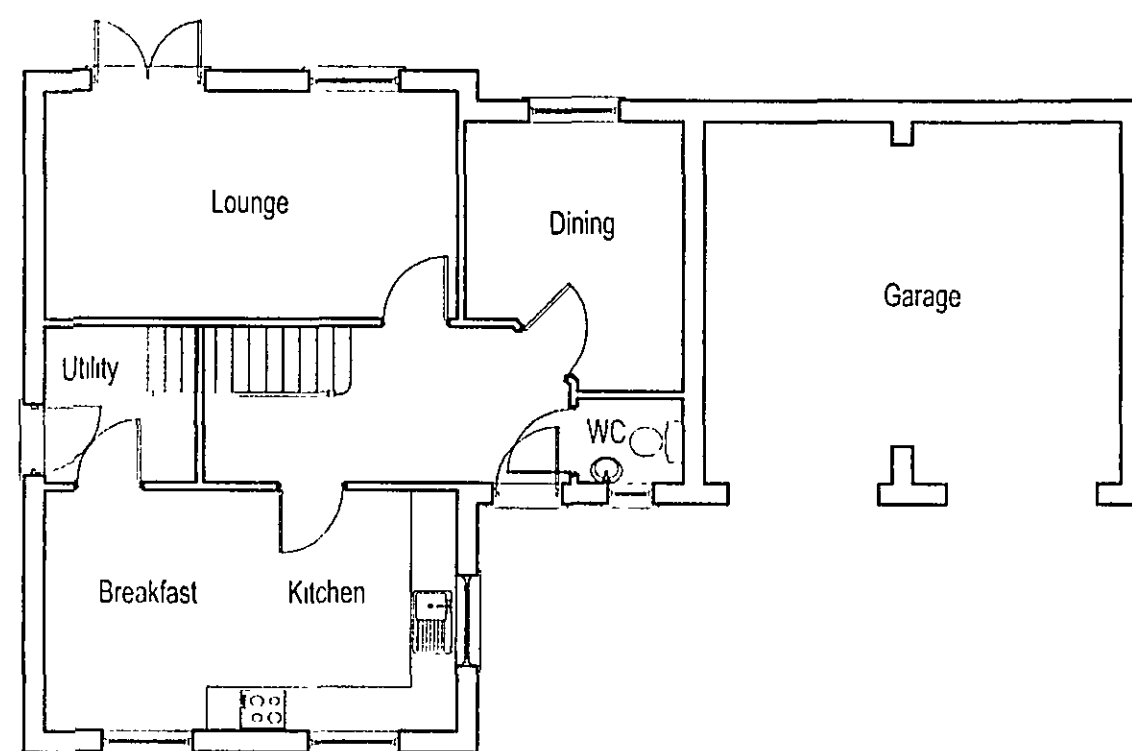

Ground Floor Plan

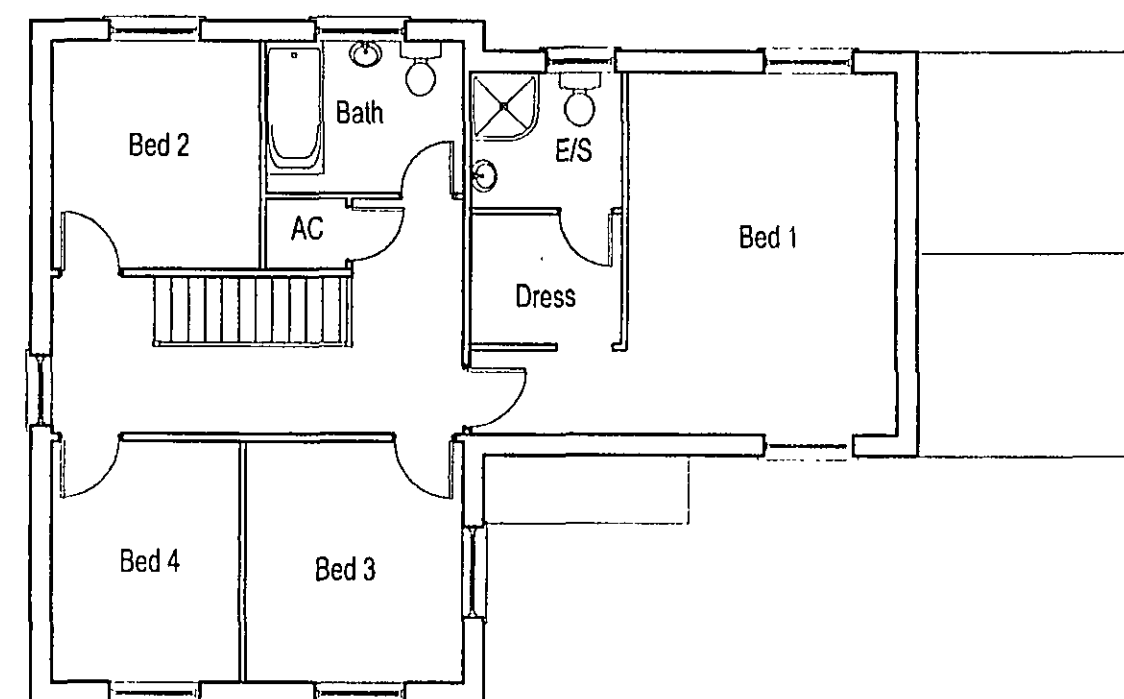

First Floor Plan

THIS DRAWING IS FOR THE
PURPOSE OF OBTAINING
PLANNING PERMISSION ONLY

DRAWING
16 MAR 2007
ISSUED

ORIGINAL
IF
RED

DETERMINED
PLAN

Ref: 36767
22 MAR 2007
Planning
RDC

A	KTC	Dental brickwork added to gables	16-03-07
Rev.	By	Notes	Date
rdc Robert Doughty Consultancy 32 High Street, Helpingsham Sleaford, Lincolnshire NG34 0RA Tel: 01529 421648 Fax: 01529 421353 Email: rd@rdc-landplan.co.uk Web: www.rdc-landplan.co.uk			
Client: Mulberry Homes			
Project: Goodfellows School, Spalding			
Drawing title: Design Sheet Plot 2			
Job No. 785-2	Drawing No. DS02	Rev. A	Drawn KTC
Scale 1:100	Date 19-01-07	Checked	

DO NOT SCALE from this drawing. All measurements should be checked against on site conditions and any discrepancies should be brought to the attention of the Robert Doughty Consultancy.