


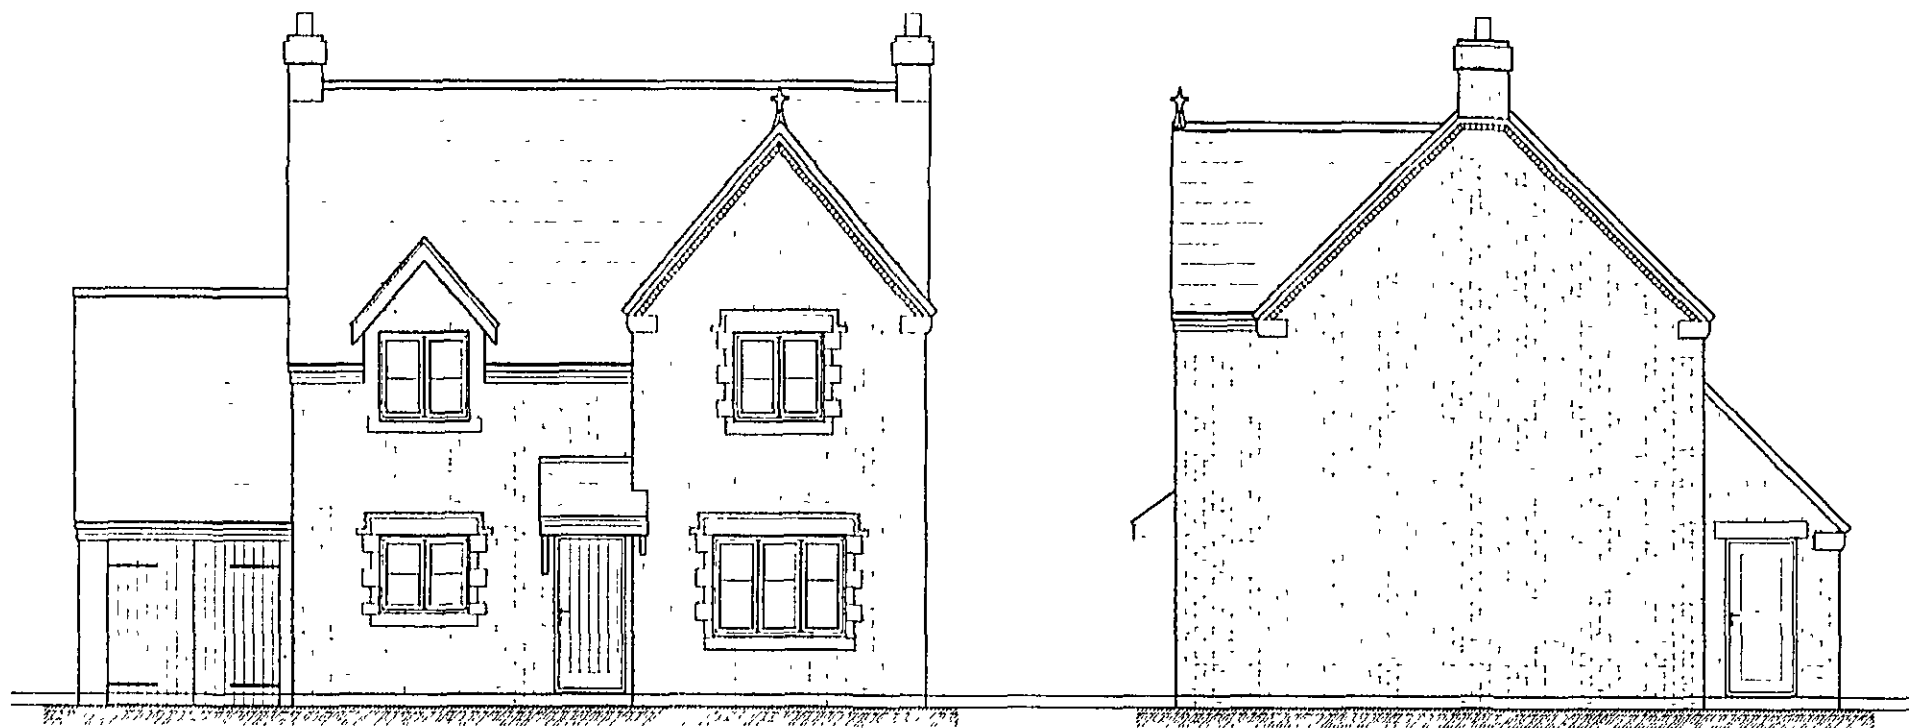


Front Elevation

Side Elevation




Rear Elevation

Side Elevation

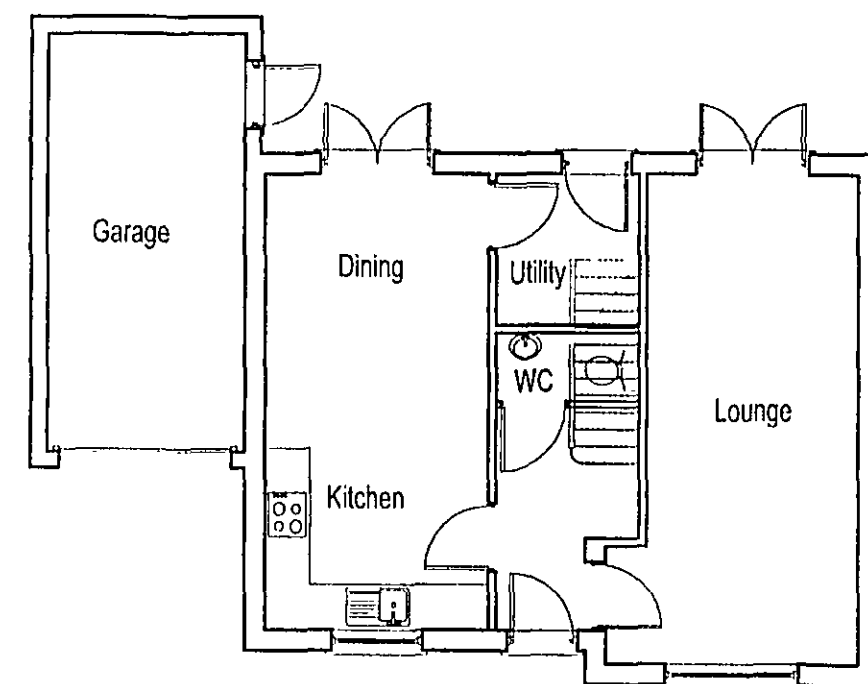

Ground Floor Plan

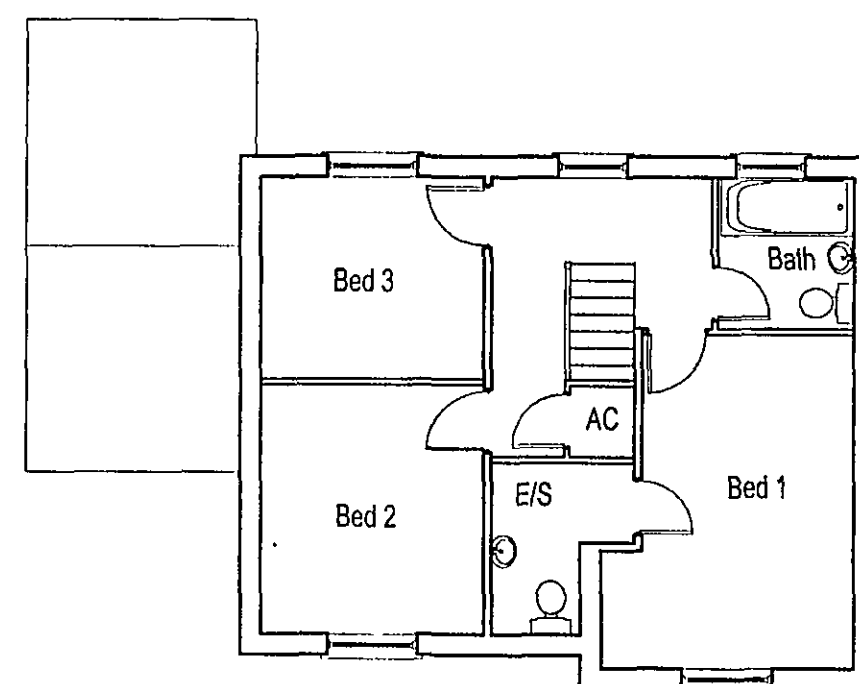

First Floor Plan

THIS DRAWING IS FOR THE
PURPOSE OF OBTAINING
PLANNING PERMISSION ONLY

DRAWING

16 MAR 2007

ISSUED

ORIGINAL
IF
RED

DETERMINED
PLAN

Rev.	By	Notes	Date
A	KTC	Dental brickwork added to gables	16-03-07

rdc
Robert Doughty
Consultancy

32 High Street, Humber
Sleaford, Lincolnshire NG34 0RA
Tel: 01529 421644
Fax: 01529 421151
Email: admin@rdc-landplan.co.uk
Web: www.rdc-landplan.co.uk

Client: Mulberry Homes			
Project: Goodfellows School, Spalding			
Drawing title: Design Sheet Plot 3			
Job No 785-3	Drawing No. DS03	Rev A	Drawn KTC
Scale 1:100	Date 19-01-07	Checked	

Ref: 36767
22 MAR 2007
SHDC
Planning & Development

DO NOT SCALE from the drawing. All measurements should be checked against on site conditions and any discrepancies should be brought to the attention of the Robert Doughty Consultancy.