





Front Elevation

Side Elevation

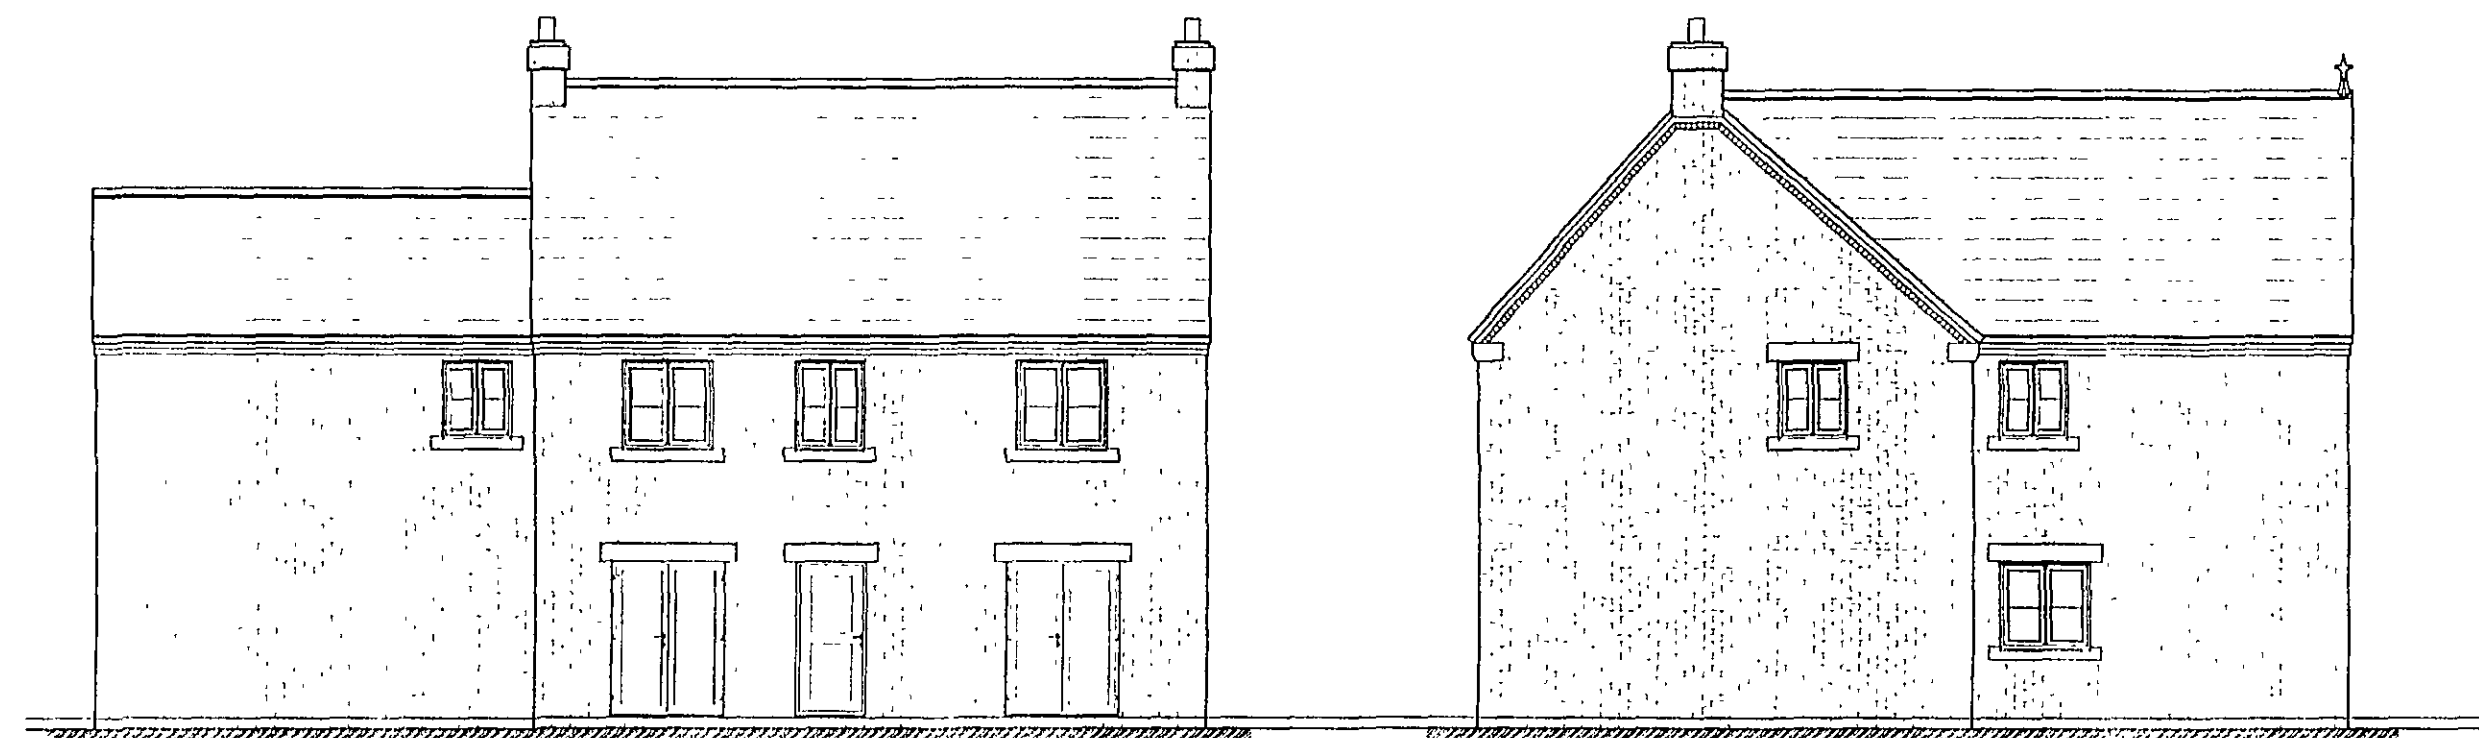


Rear Elevation

Side Elevation

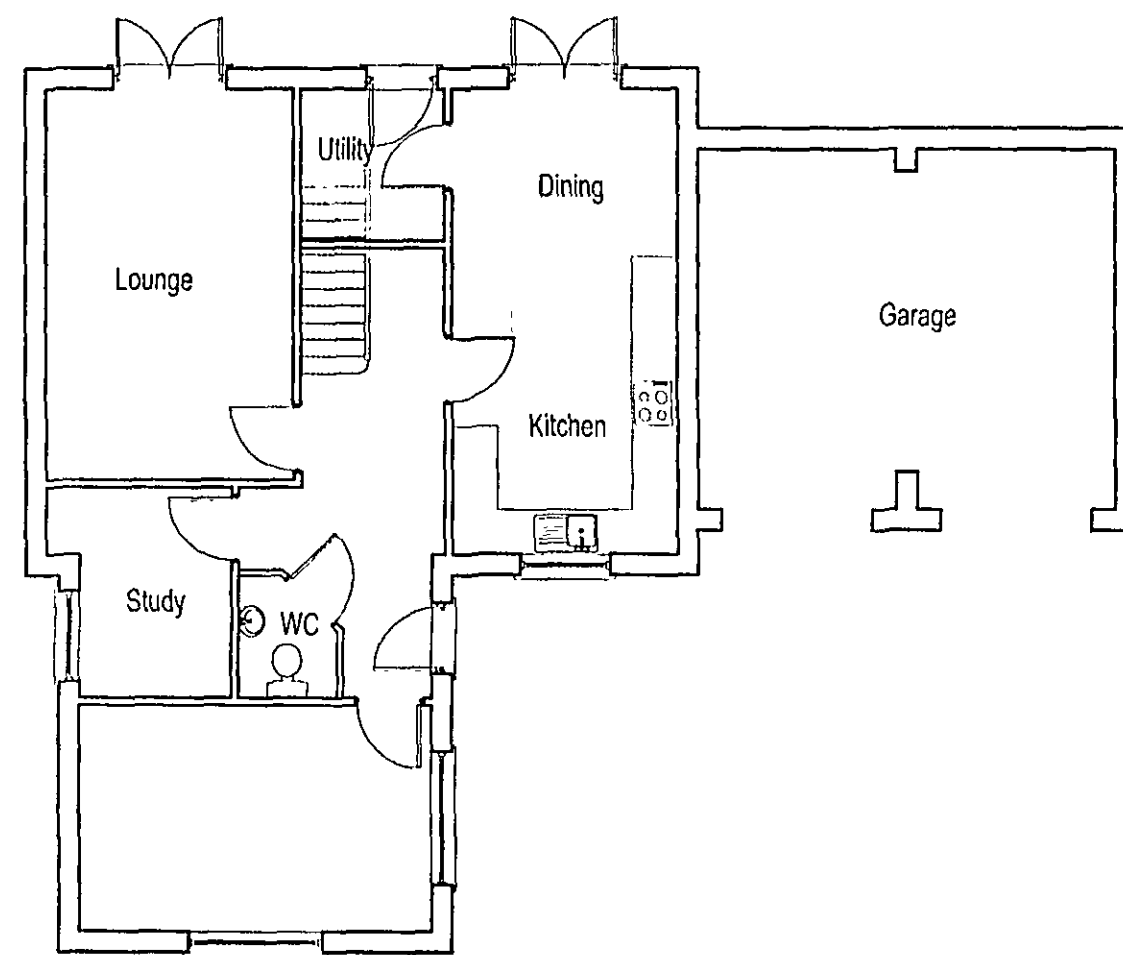

Ground Floor Plan

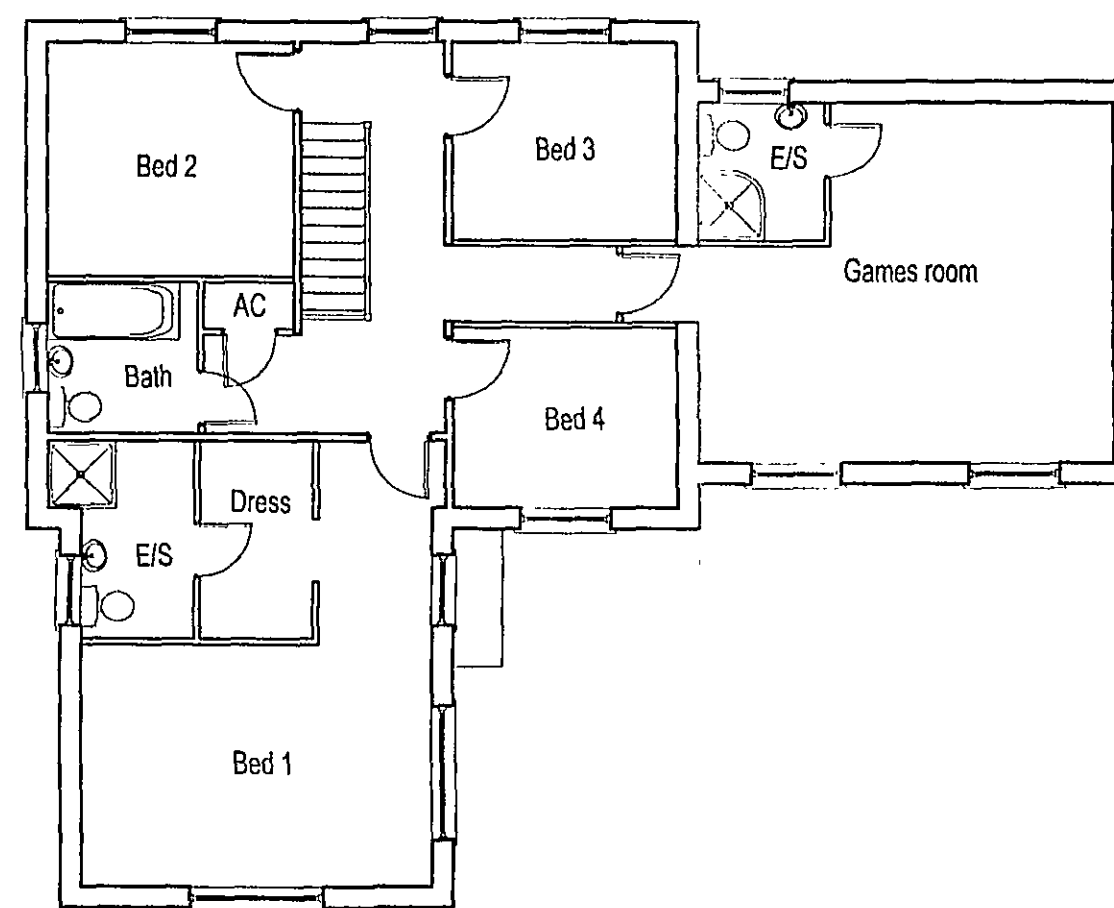

First Floor Plan

THIS DRAWING IS FOR THE  
PURPOSE OF OBTAINING  
PLANNING PERMISSION ONLY

DRAWING  
16 MAR 2007  
ISSUED

ORIGINAL  
IF  
RED

DETERMINED  
PLAN

Ref: 367107  
22 MAR 2007  
SH-DC  
Planner

| Rev.   | By               | Notes                            | Date       |
|---|------------------|----------------------------------|------------|
| A   | KTC              | Dental brickwork added to gables | 16-03-07   |
| <div> <div> <b>Robert Doughty Consultancy</b> </div> <div>                     32 High Street, Helpingsham<br/>                     © Spalding, Lincolnshire NG34 0RA<br/>                     Tel: 01429 421848<br/>                     Fax: 01529 421358<br/>                     Email: admin@rdc-landplan.co.uk<br/>                     Web: www.rdc-landplan.co.uk                 </div> </div> |                  |                                  |            |
| Client: Mulberry Homes   |                  |                                  |            |
| Project: Goodfellow's School, Spalding   |                  |                                  |            |
| Drawing title: Design Sheet Plot 4   |                  |                                  |            |
| Job No: 785-3   | Drawing No: DS04 | Rev: A                           | Drawn: KTC |
| Scale: 1:100   | Date: 19-01-07   | Checked:                         |            |

DO NOT SCALE from this drawing. All measurements should be checked against on site conditions and any discrepancies should be brought to the attention of the Robert Doughty Consultancy.